

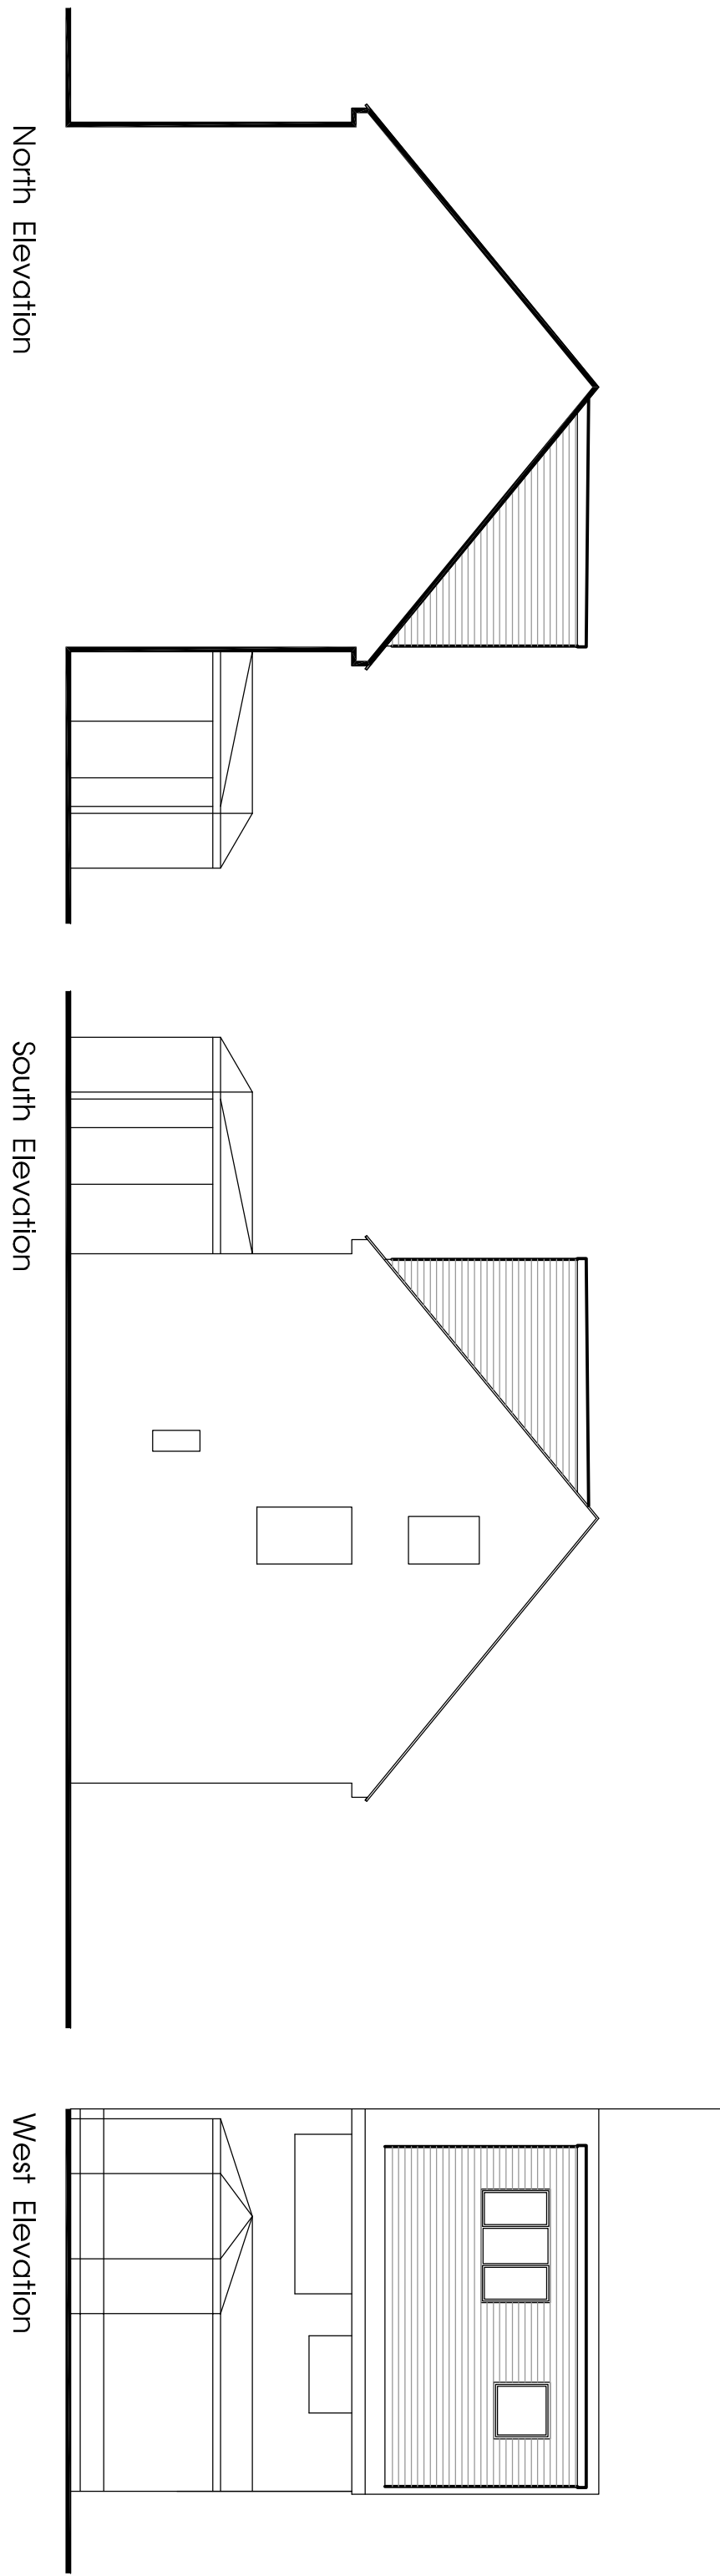




- do not scale dimensions from this drawing  
- all dimensions to be checked on-site and  
discrepancies to be reported to the architects

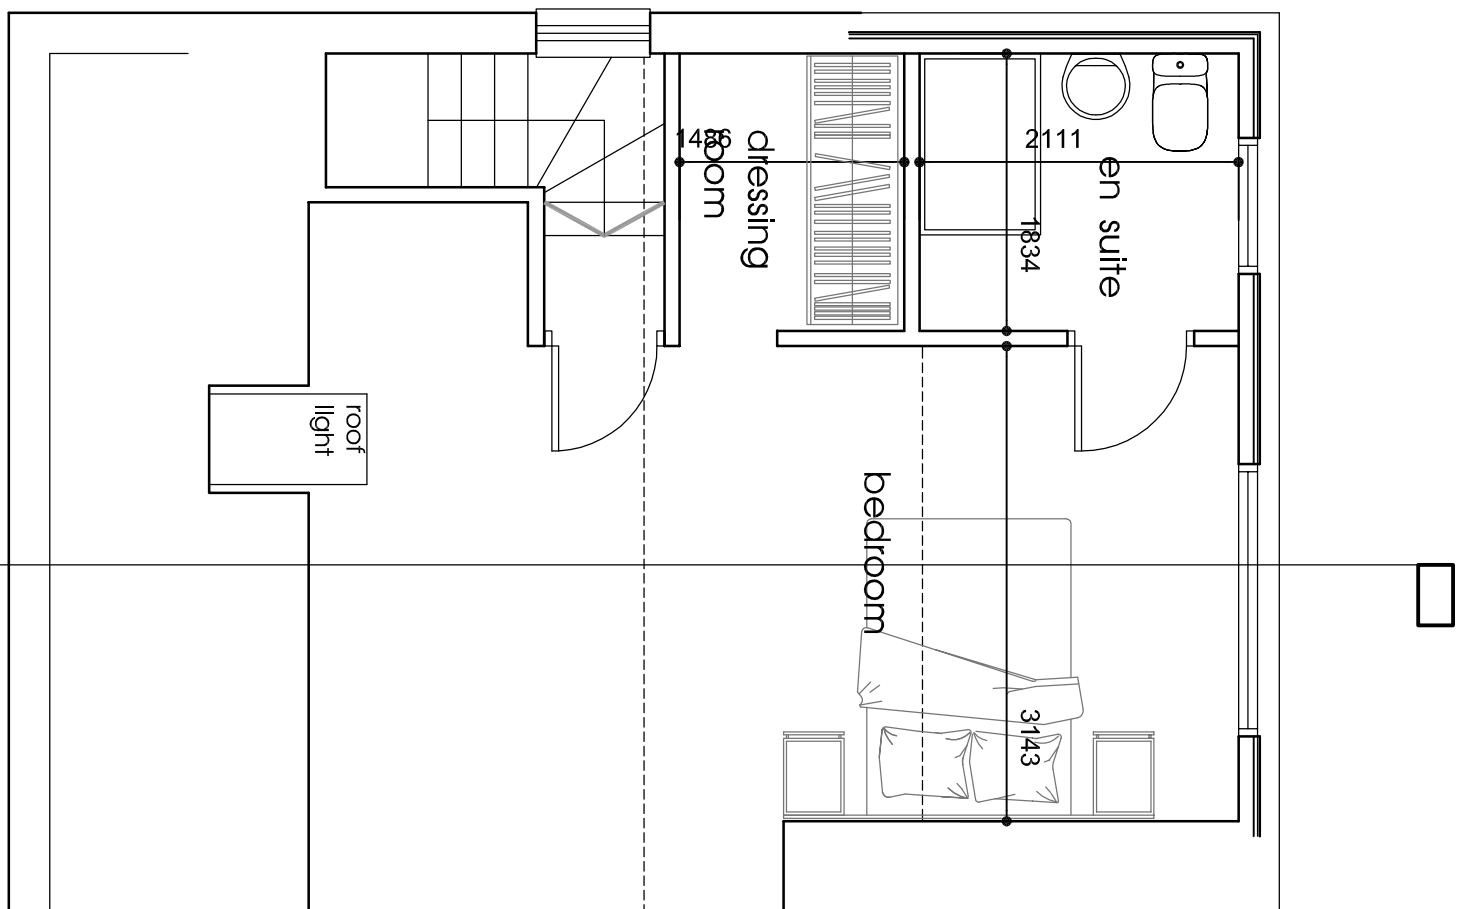

Elevations scale 1:100

 

Second Floor Plan scale 1:50

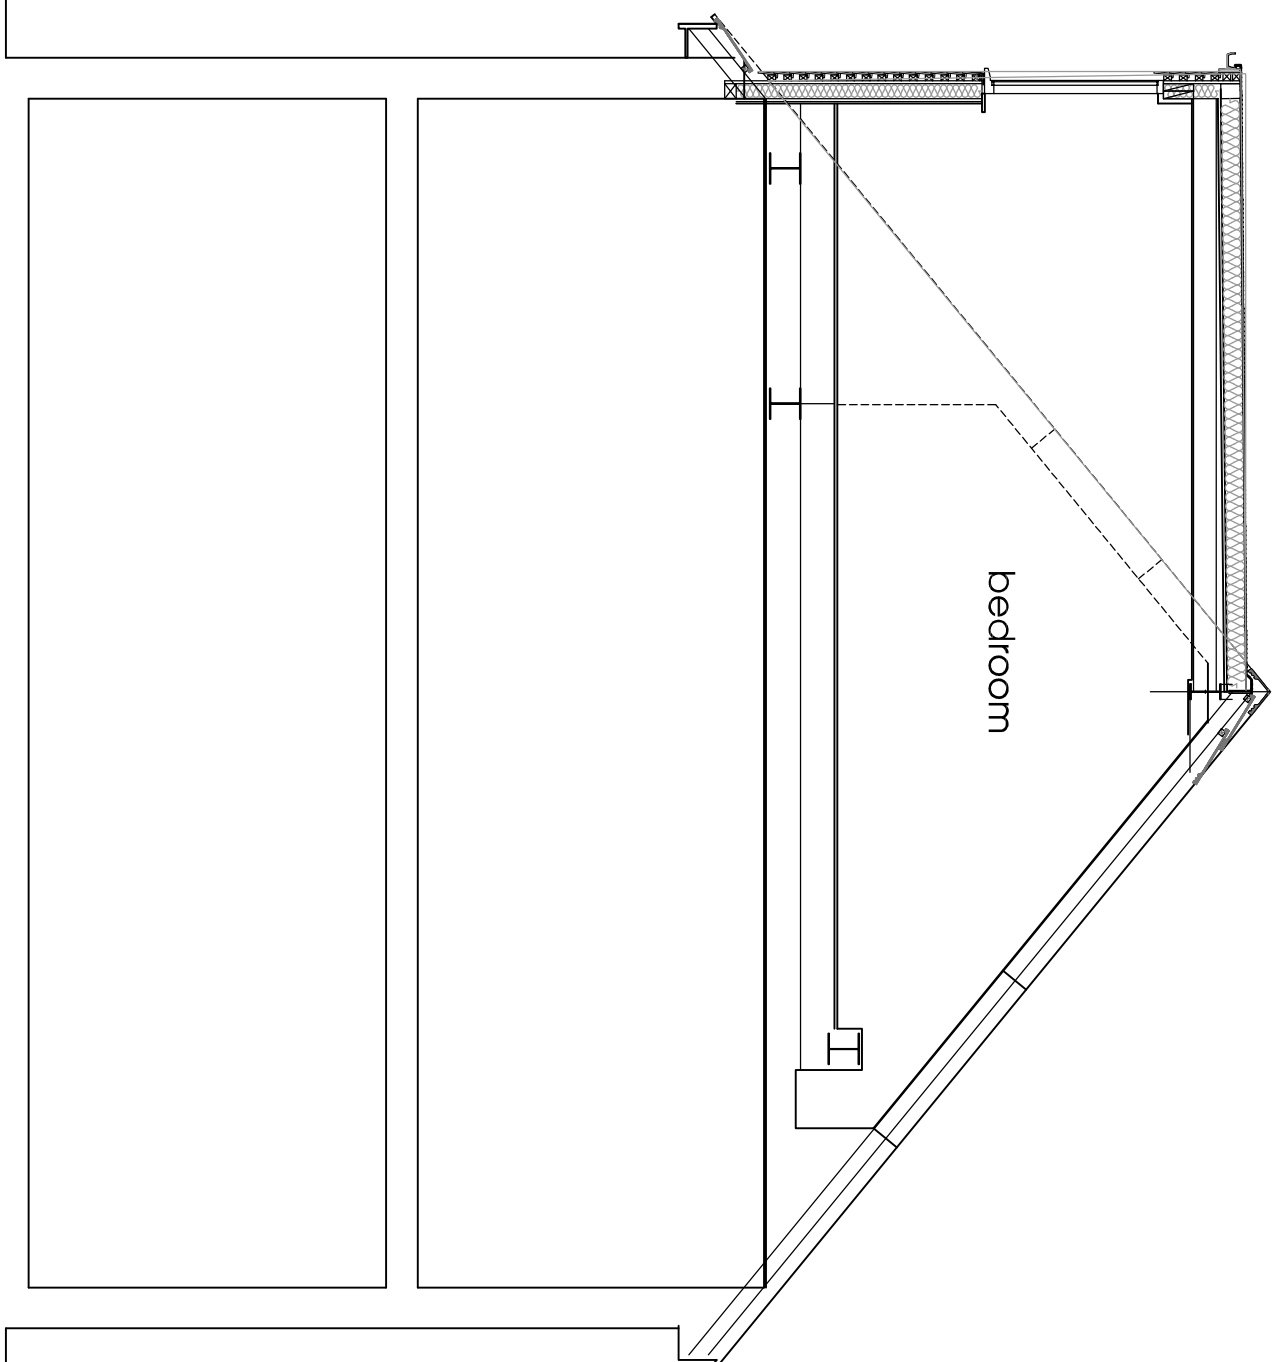 

Section scale 1:50

Client  
**Mr & Mrs D Jones**

Project  
Proposed Rear Dormer,  
40 Apollo Avenue, Bury,  
Lancashire, BL9 8HG

Title  
**Proposed Plans**

Drawing Number  
**1170:03**

| Scale          | Date   |
|----------------|--------|
| As shown A1    |        |
| Drawn by<br>RH | Stamps |

**fisk**  
& associates  
architects

20 Chorley Road, Swinton, Manchester, M27 5QJ  
t - 0161 793 5300 e - info@fisk.co.uk

