




- do not scale dimensions from this drawing
- all dimensions to be checked on-site and
discrepancies to be reported to the architects

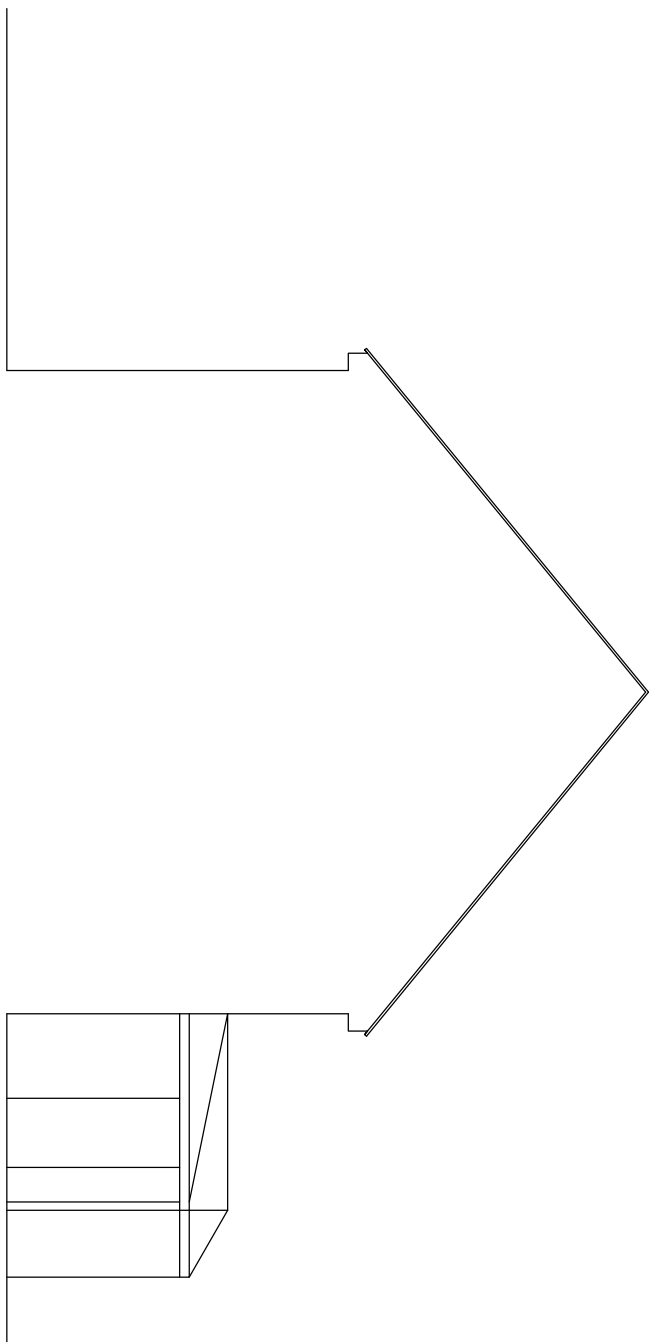

North Elevation

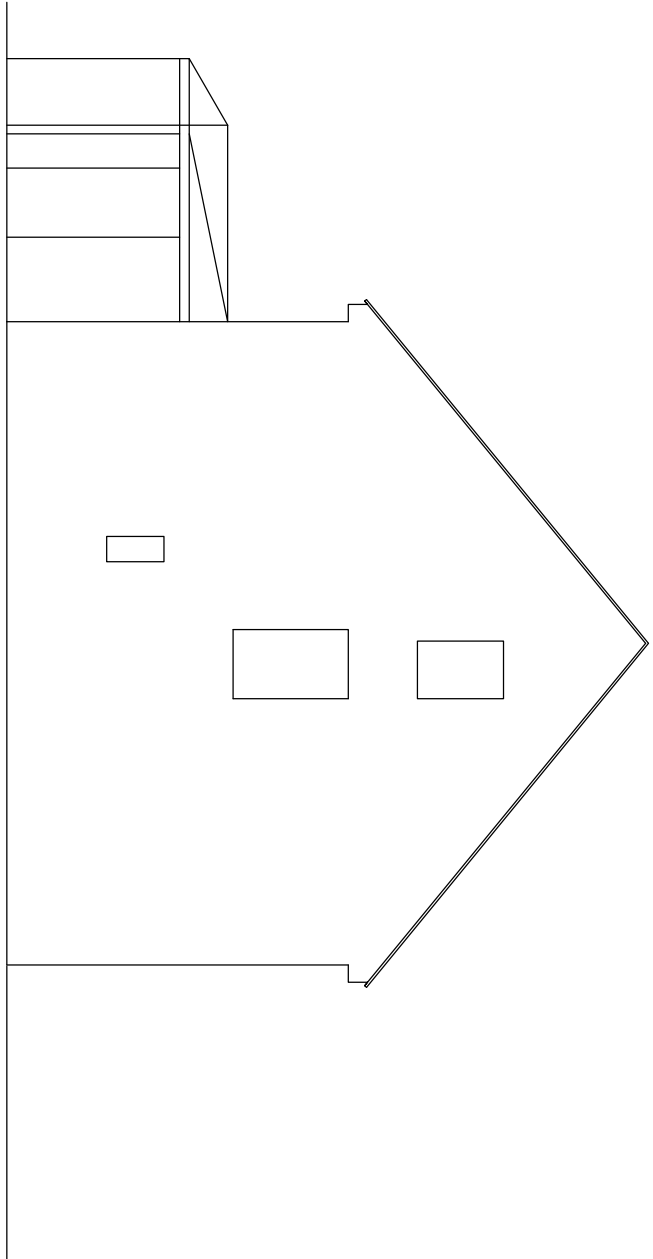


South Elevation

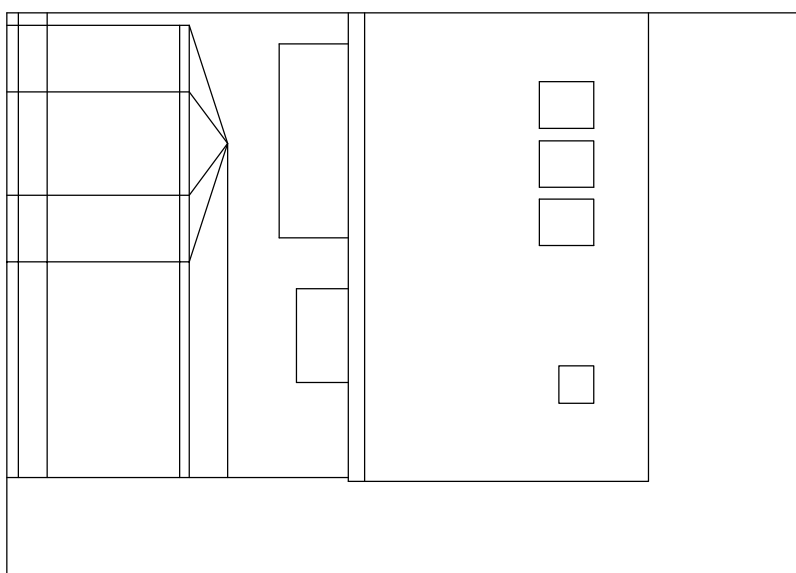

West Elevation


Elevations scale 1:100

0 5 metres
SCALE

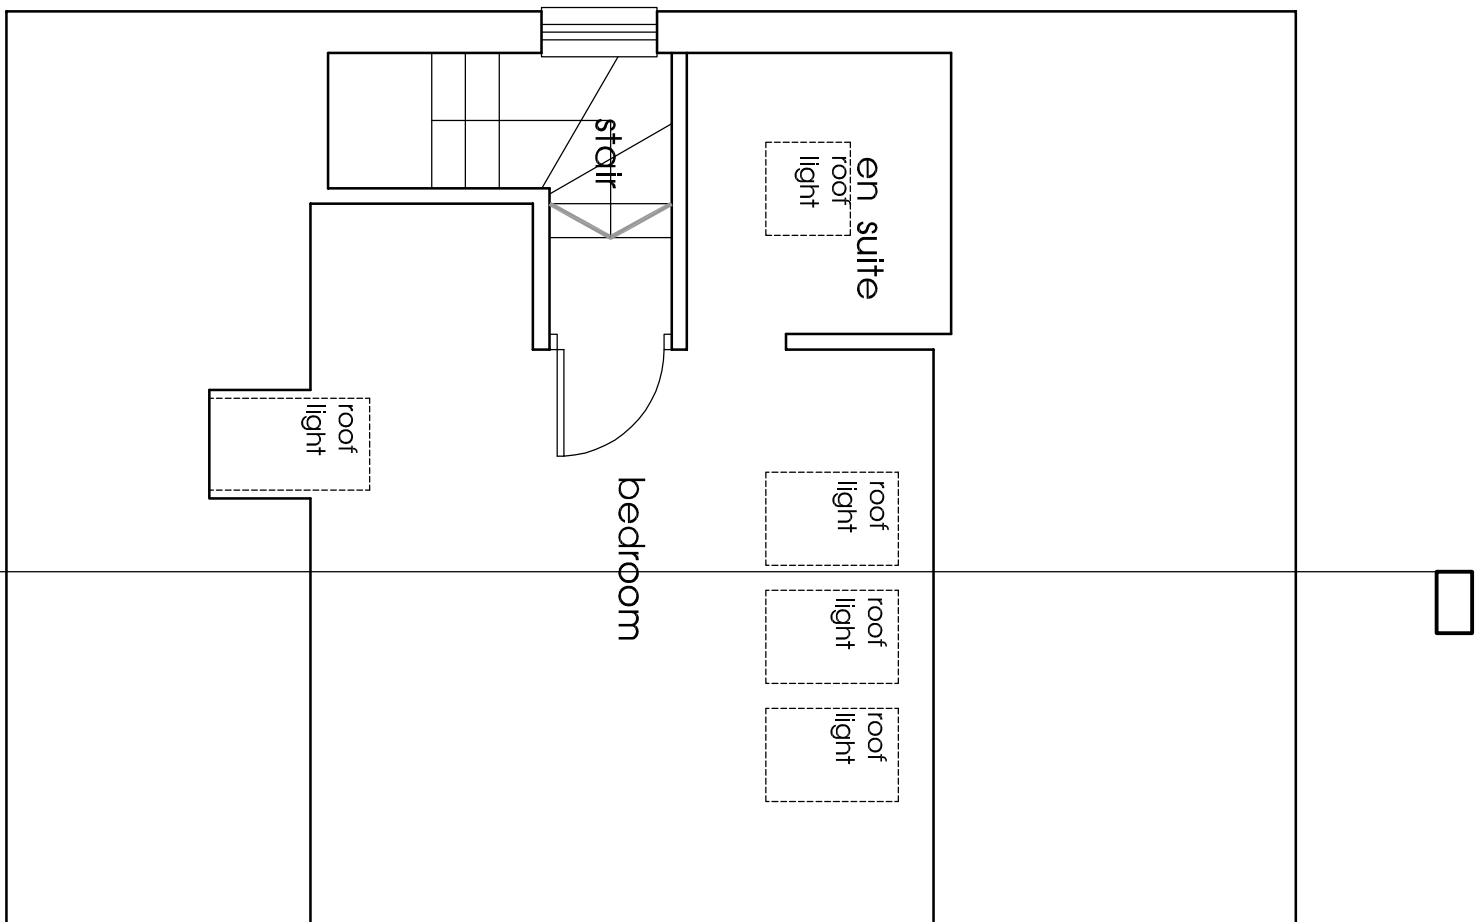

Second Floor Plan scale 1:50

0 5 metres
SCALE

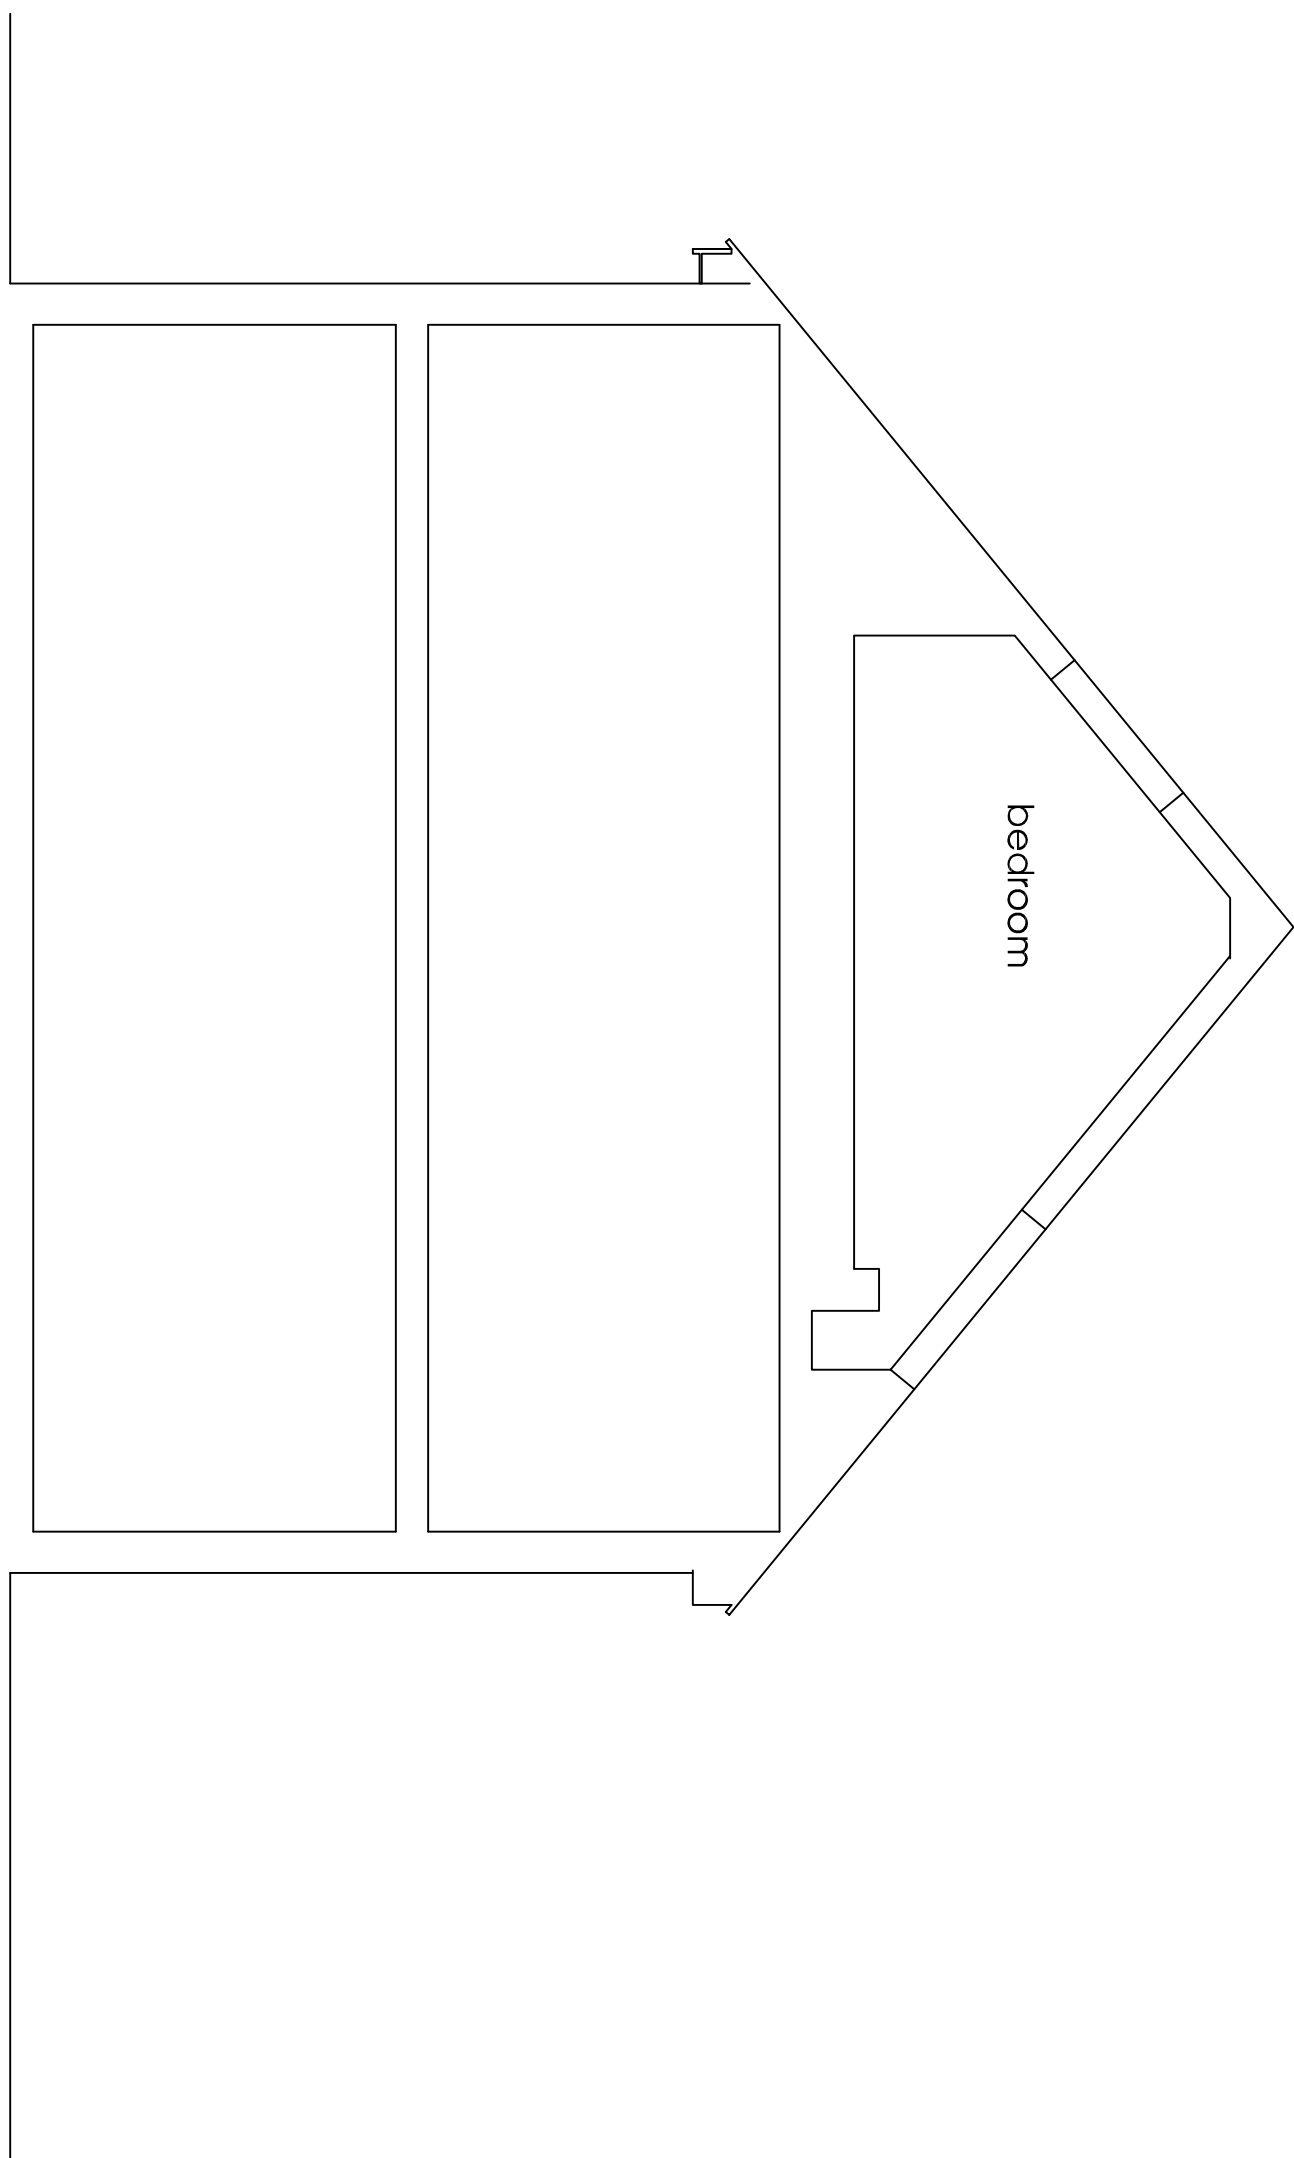

Section scale 1:50

Client
Mr & Mrs D Jones

Project
Proposed Rear Dormer,
40 Apollo Avenue, Bury,
Lancashire, BL9 8HG

Title
Existing Plans

Drawing Number
1170:02

Scale
As shown A1

Drawn by
RH

fisk
& associates
architects

20 Chorley Road, Swinton, Manchester, M27 5QJ
t - 0161 793 5300 e - info@cfisk.co.uk

