
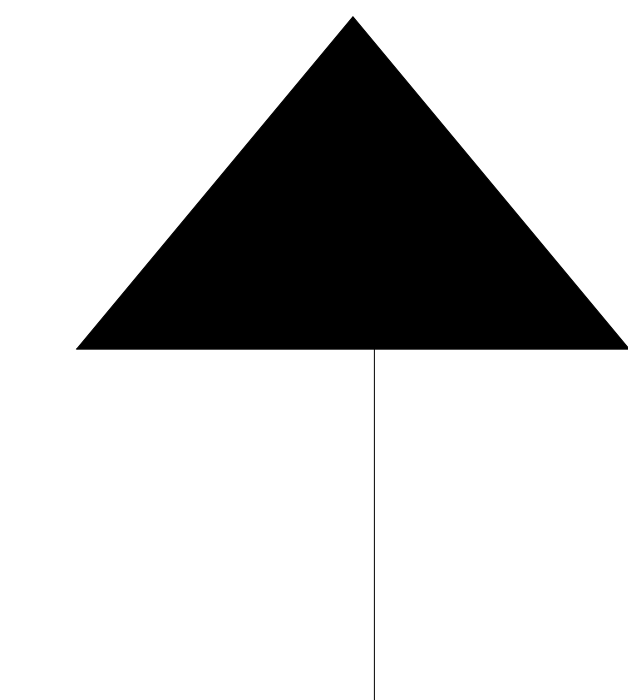


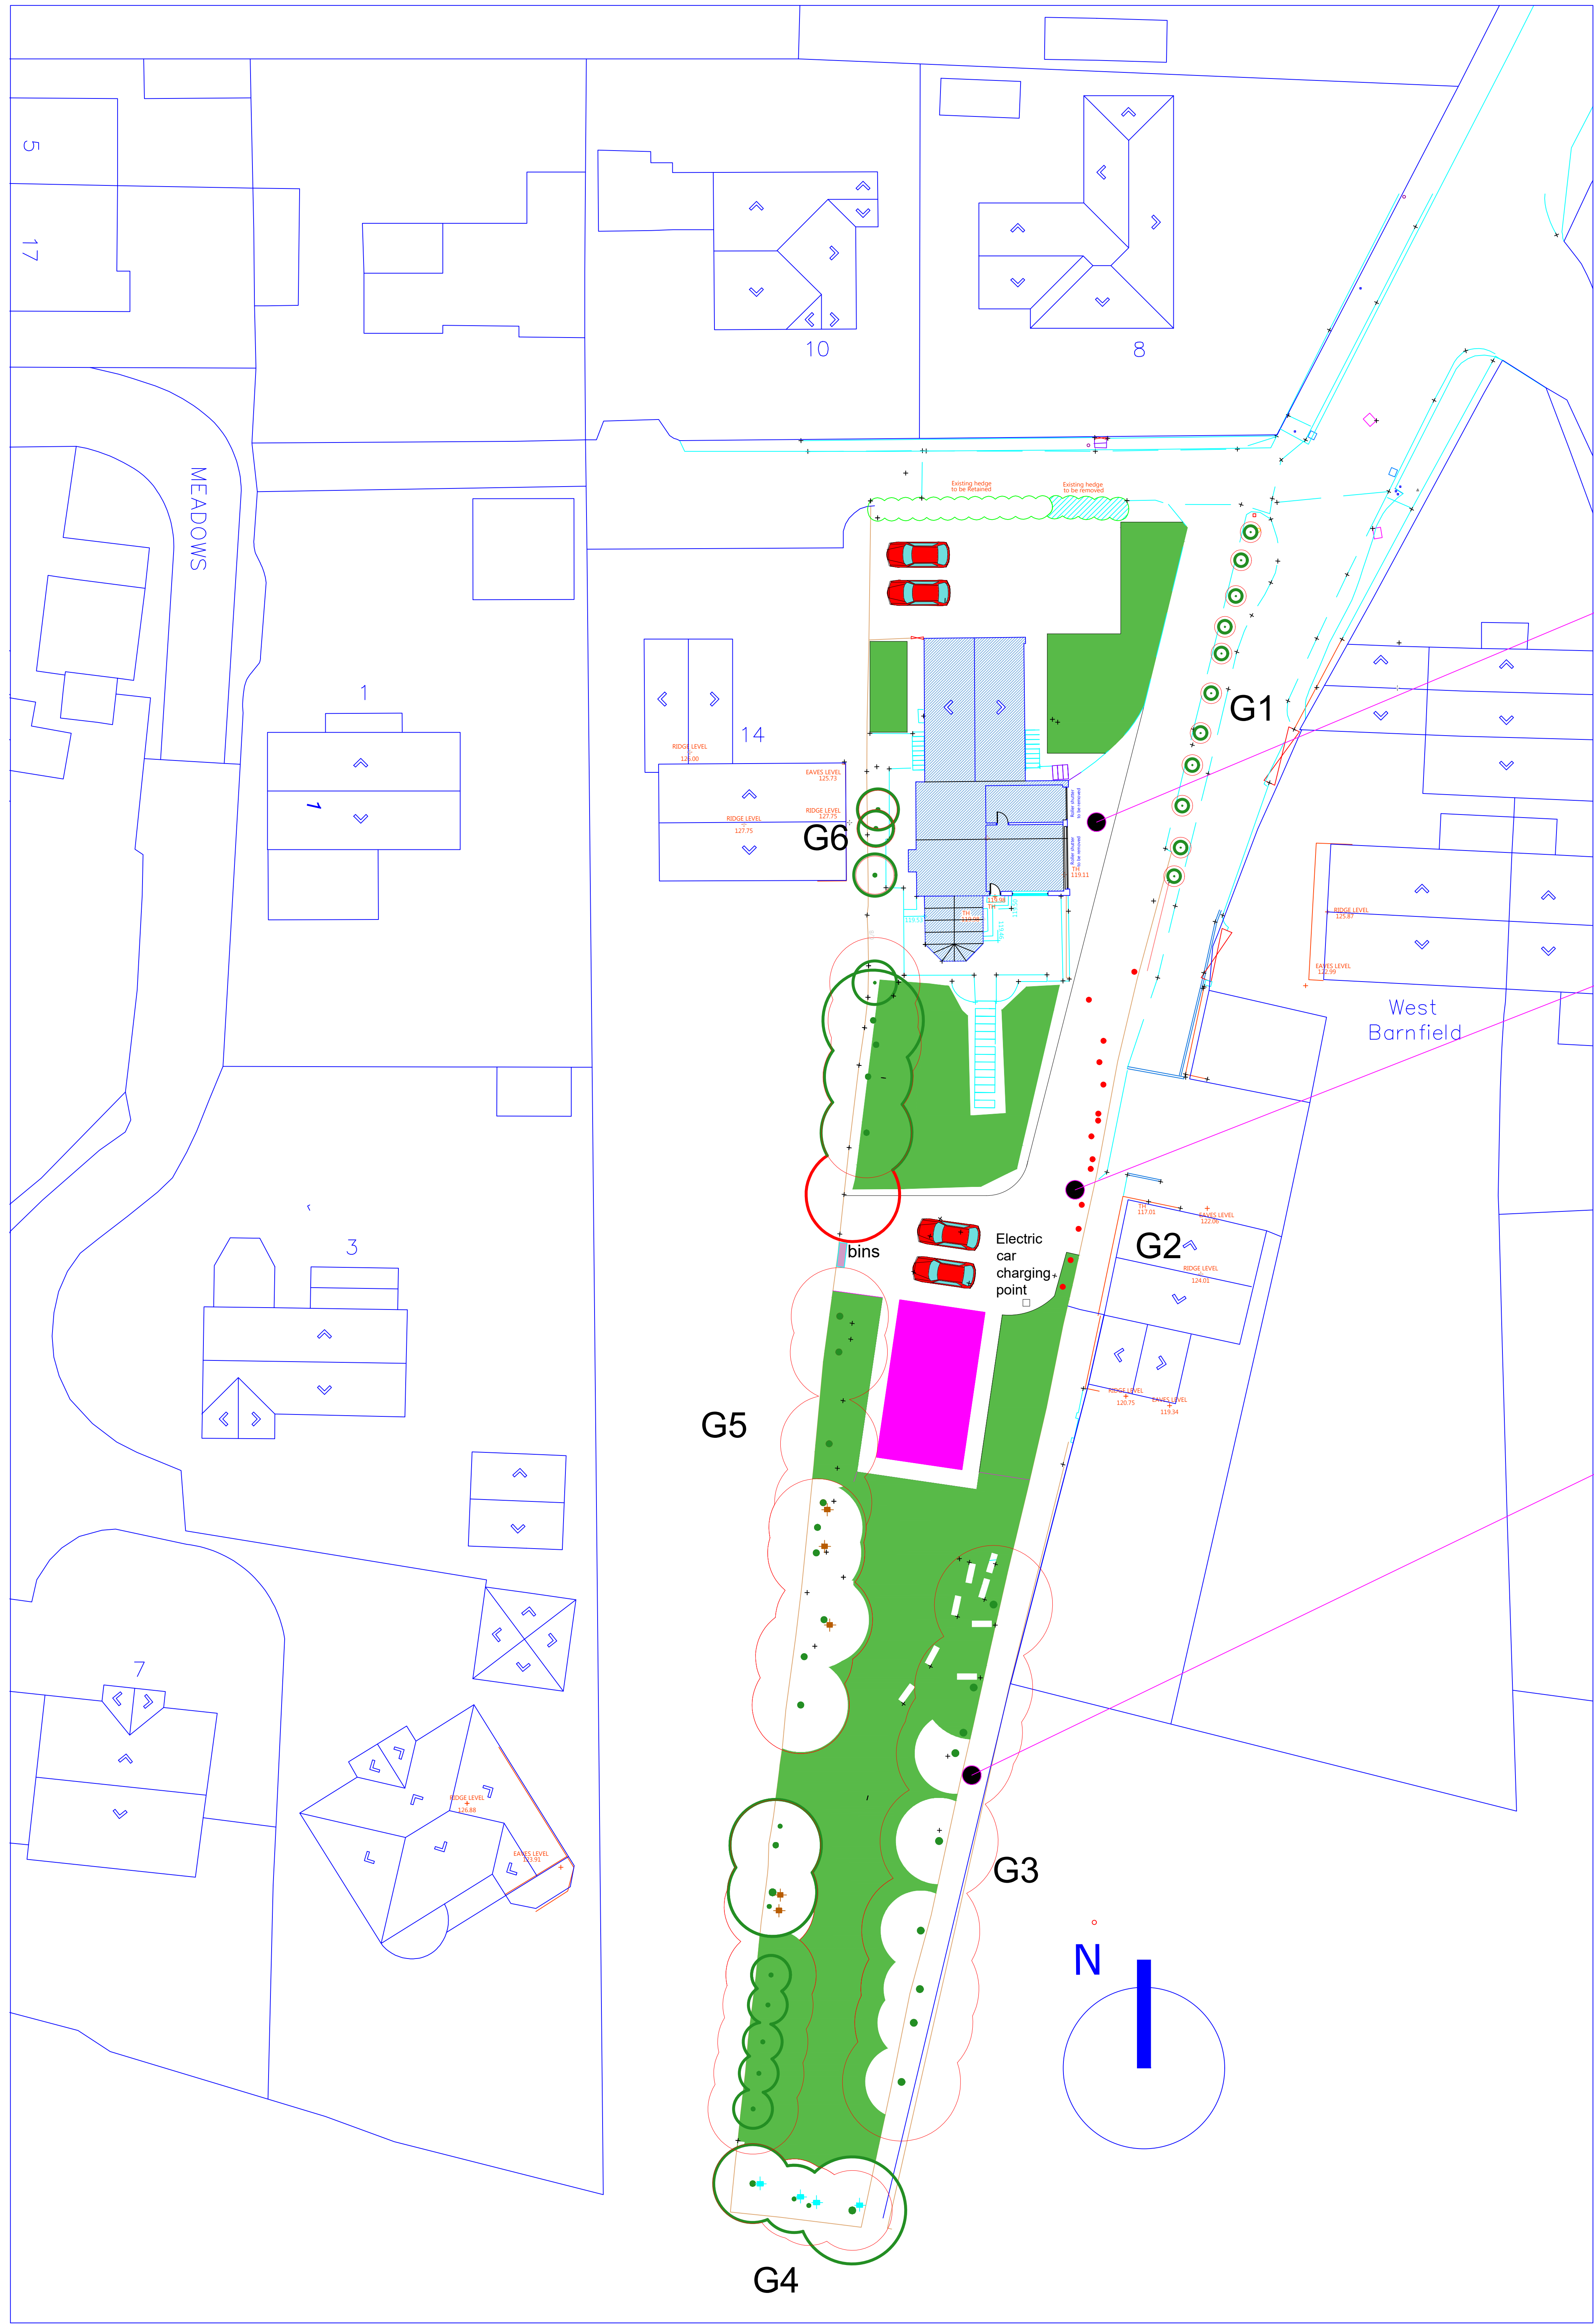

NORTH

KEY	
	GARDEN
	PROPOSAL
	EXISTING DWELLING
	LANDSCAPING/ROAD
	x 5 bat boxes
	x 4 bird boxes

GARAGE DOORS
TO BE REMOVED
AS PER HIGHWAYS
OFFICER ADVICE .
CANOPY OVER TO
BE RETAINED

TREES REMOVED
FOR VEHICULAR
ACCESS

FENCE MADE
GOOD ALONG
ENTIRE EASTERN
BOUNDARY

ALL EXISTING
LEVELS ARE TO BE
RETAINED WITH
NEW DWELLING
+200MM ABOVE
GROUND LEVEL

NOTES

REVISIONS

PROJECT: 12 OWLER BARROW RD BURY
PROPOSED NEW DWELLING

CLIENT: MOHSEN RADFAR

SCALE: 1:200 @ A0 SHEET

REFERENCE NO: 1407 PROPOSED
SITE PLAN REV 2

BARRY CULLEN
ARCHITECTURE LTD
email: barrycullenarchitecture@gmail.com
mob: 07851262695

