






PROPOSED FRONT ELEVATION
SCALE 1:50

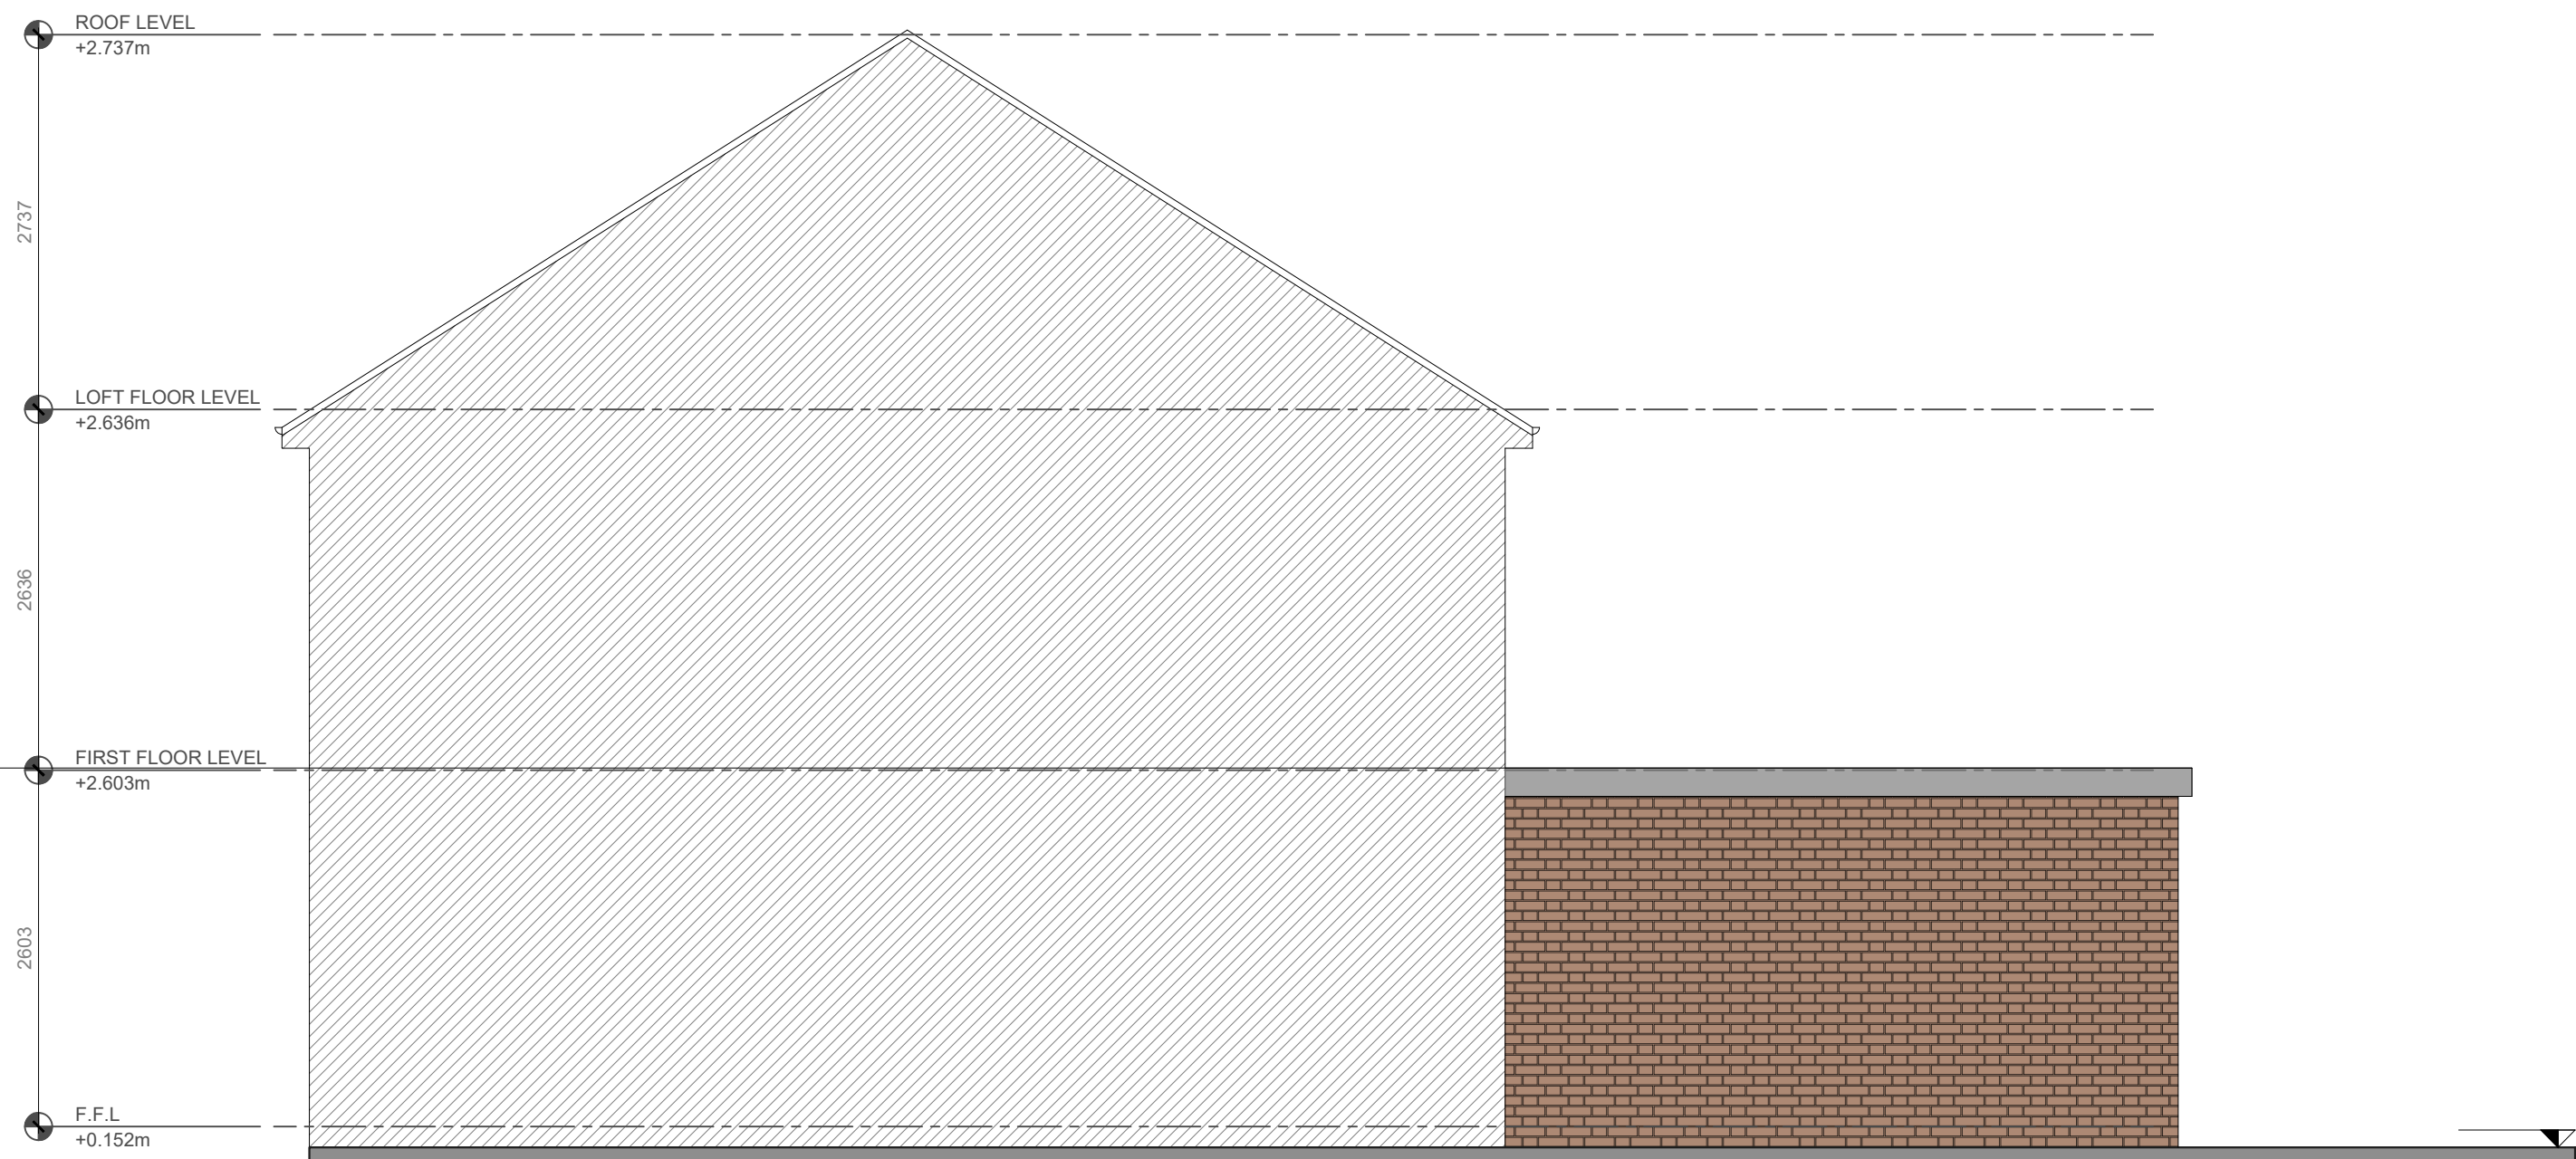

PROPOSED RIGHT SIDE ELEVATION
SCALE 1:50

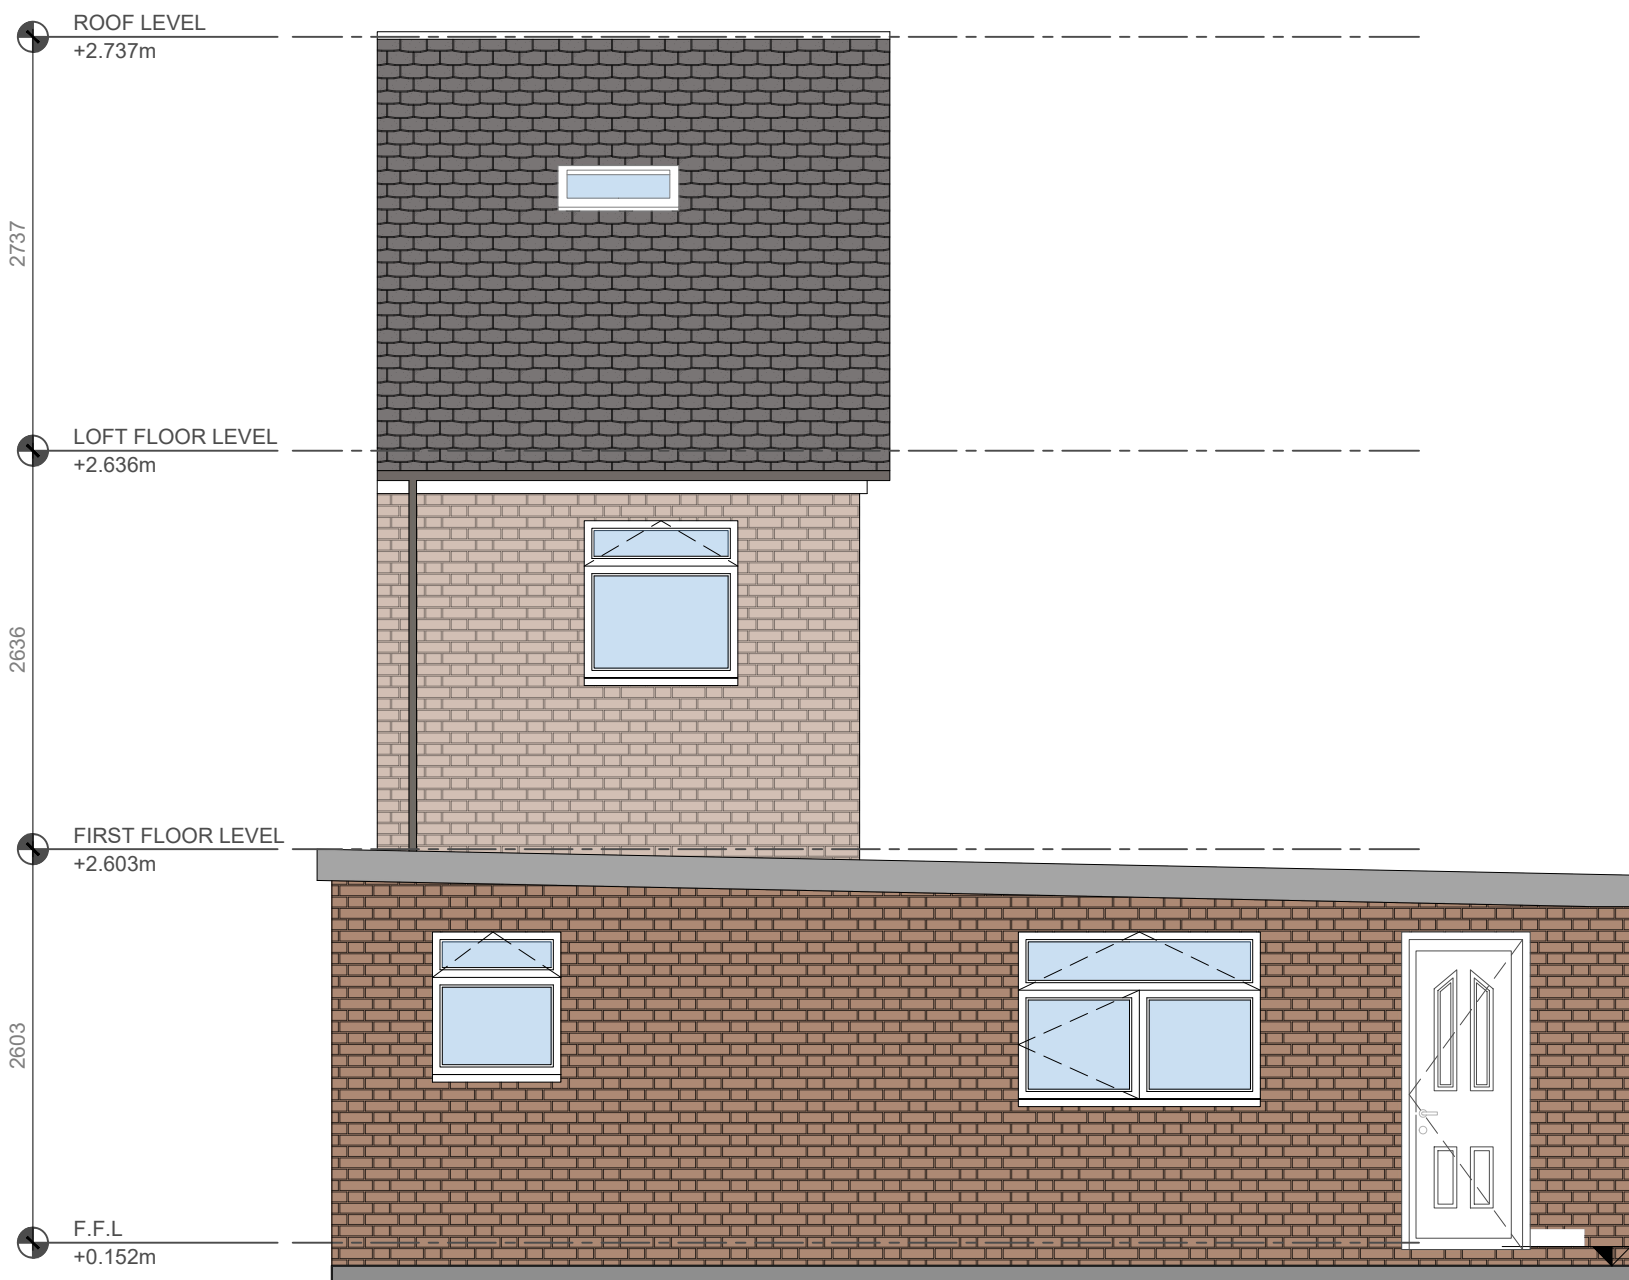

PROPOSED REAR ELEVATION
SCALE 1:50

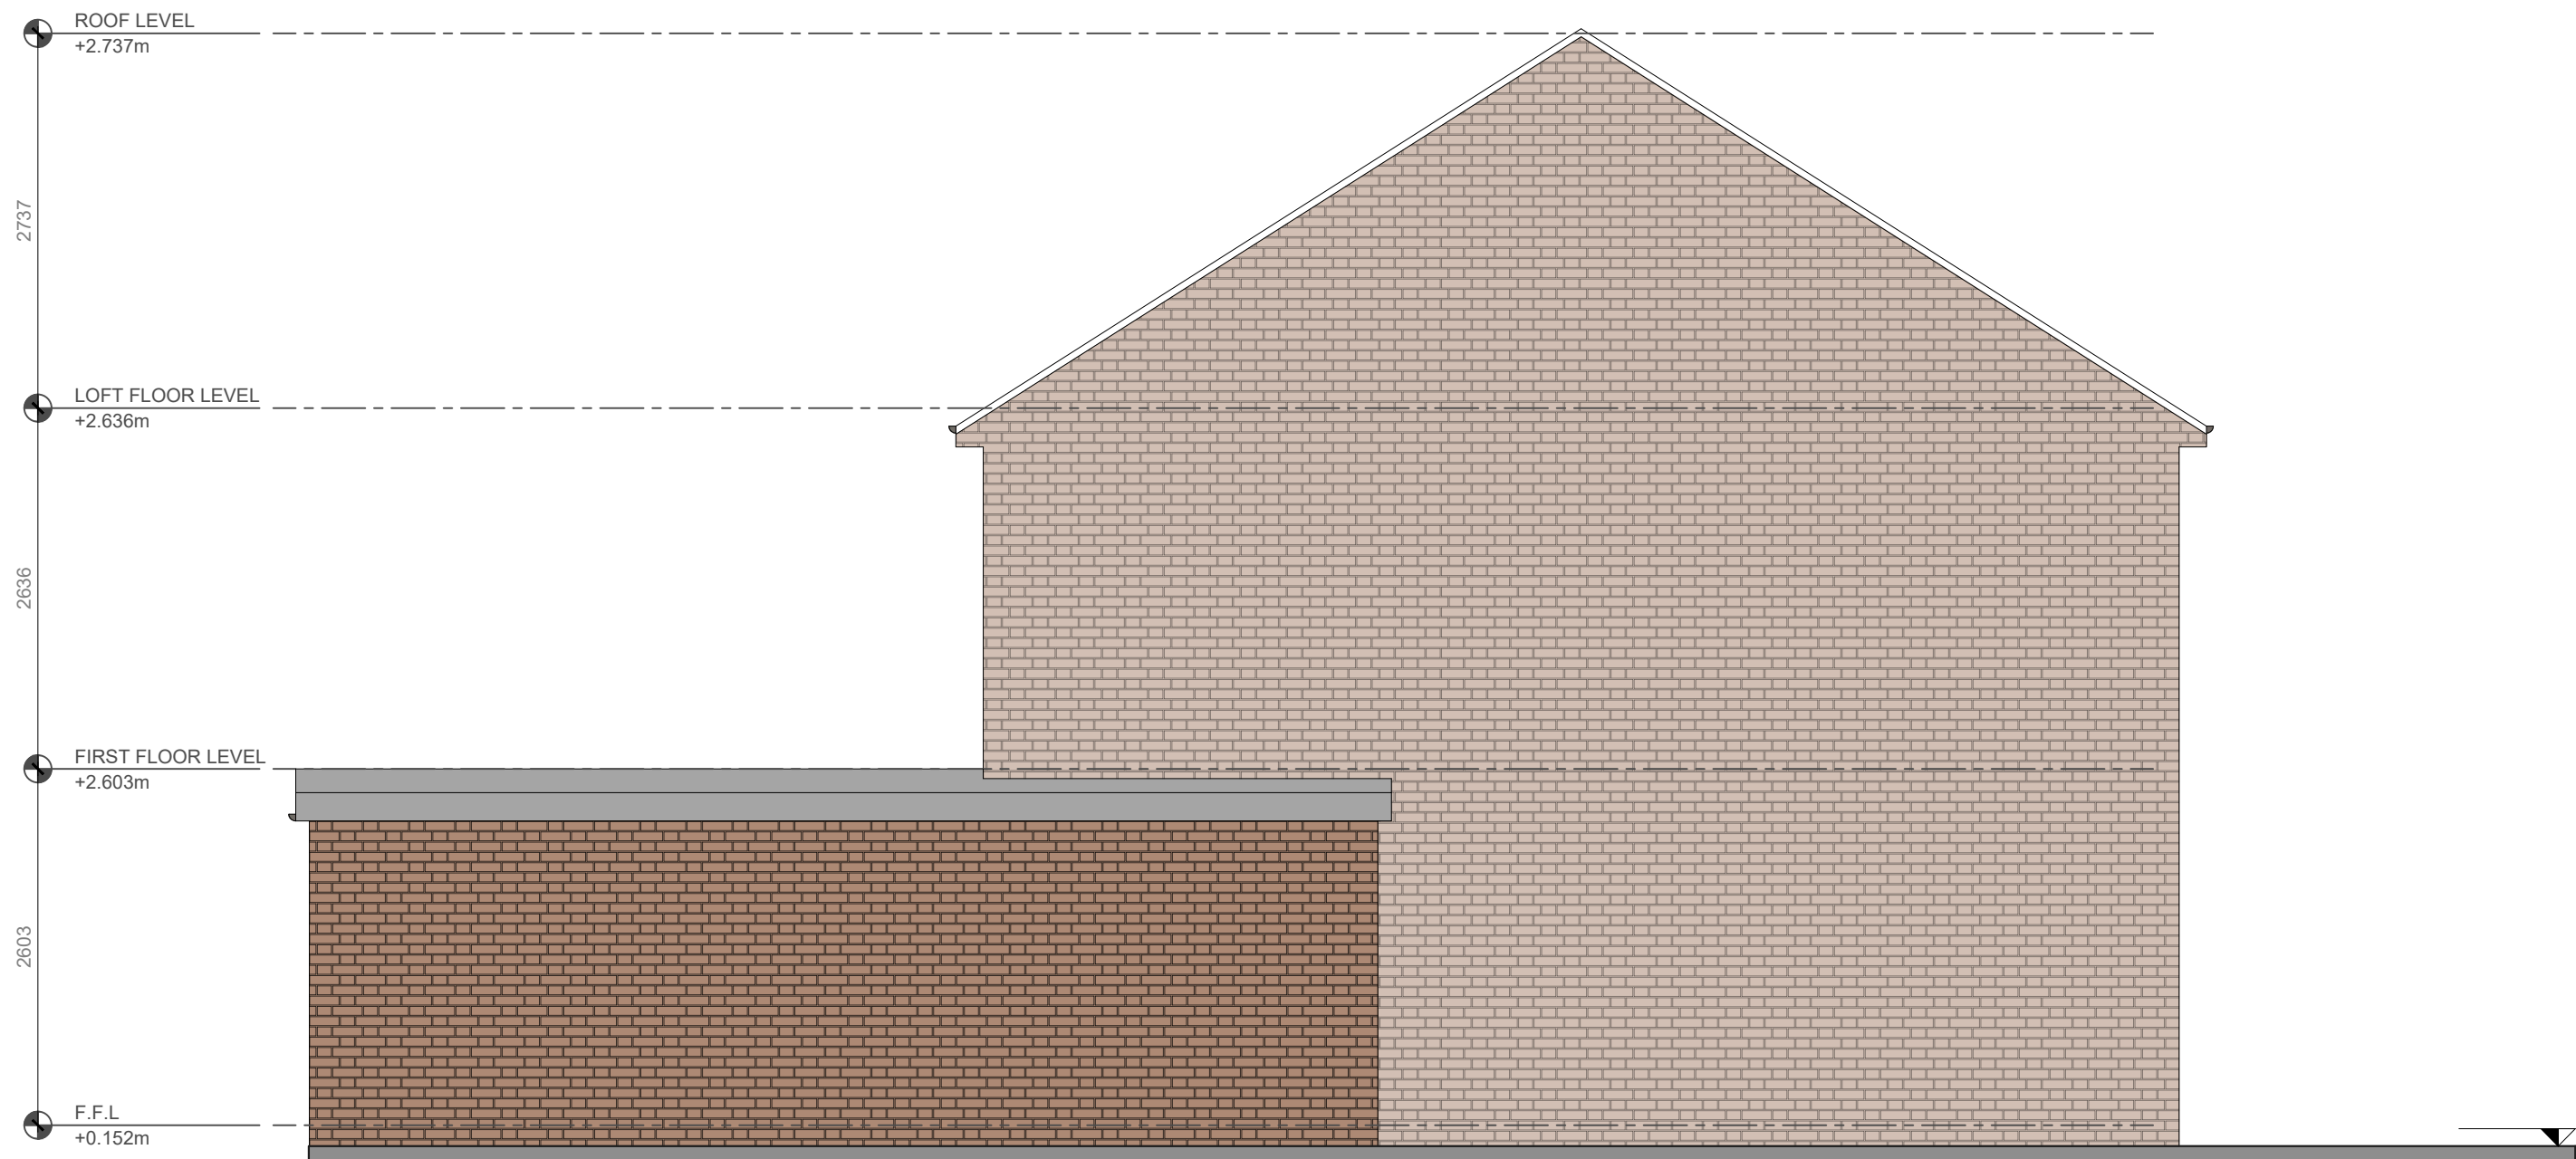

PROPOSED LEFT SIDE ELEVATION
SCALE 1:50

EXISTING EXTERIOR/STRUCTURAL WALL
PROPOSED INTERNAL STUD WALLS
PROPOSED EXTERIOR WALL 100mm BRICK WORK + 100mm INSULATED CAVITY + 100mm BLOCK
PROPOSED STRUCTURAL ELEMENTS TO ENGINEER SPECIFICATION AND DETAILS

PYRAMID
ARCHITECTURAL DESIGN

WEBSITE:
WWW.PYRAMIDDESIGNS.CO.UK

DRAWN BY: PF
CHECKED BY: BW
EMAIL: INFO@PYRAMIDDESIGNS.CO.UK
TEL-01642 280 339

ADDRESS: 32-36 ALBION STREET,
MANCHESTER, M26 1BJ

CLIENT NAME: RIZVAN ARSHAD

PROJECT:

DRAWING:

PROPOSED DRAWINGS
- FRONT ELEVATION
- REAR ELEVATION
- RIGHT SIDE ELEVATION
- LEFT SIDE ELEVATION

ALL RIGHTS RESERVED.
THIS DRAWING MUST NOT BE REPRODUCED WITHOUT PERMISSION.
DO NOT SCALE OFF DRAWINGS.
ALL DIMENSIONS TO BE CHECKED BY CONTRACTOR ON-SITE.
CONSTRUCTION MUST ONLY COMMENCE ONCE PLANNING, BUILDING CONTROL AND ANY OTHER RELEVANT APPROVALS HAVE BEEN OBTAINED.
IT IS THE RESPONSIBILITY OF THE OWNER TO ENSURE APPROVALS HAVE BEEN GRANTED.
ANY DISCREPANCIES MUST BE REPORTED TO THE ARCHITECT, SURVEYOR, ENGINEER OR RESPONSIBLE PERSON IMMEDIATELY.
THE CONTRACTOR IS RESPONSIBLE FOR ENSURING COMPLIANCE WITH THE CDM REGULATIONS AND MANDATORY H&S ON SITE PRECAUTIONS.
THE CLIENT/BUILDING OWNER MUST OBTAIN THE NECESSARY PARTY WALL AGREEMENTS PRIOR TO COMMENCING WORKS ON SITE

SCALE :1-50@A1
DATE: 21/04/22
DWG NO = 03_REV3

