




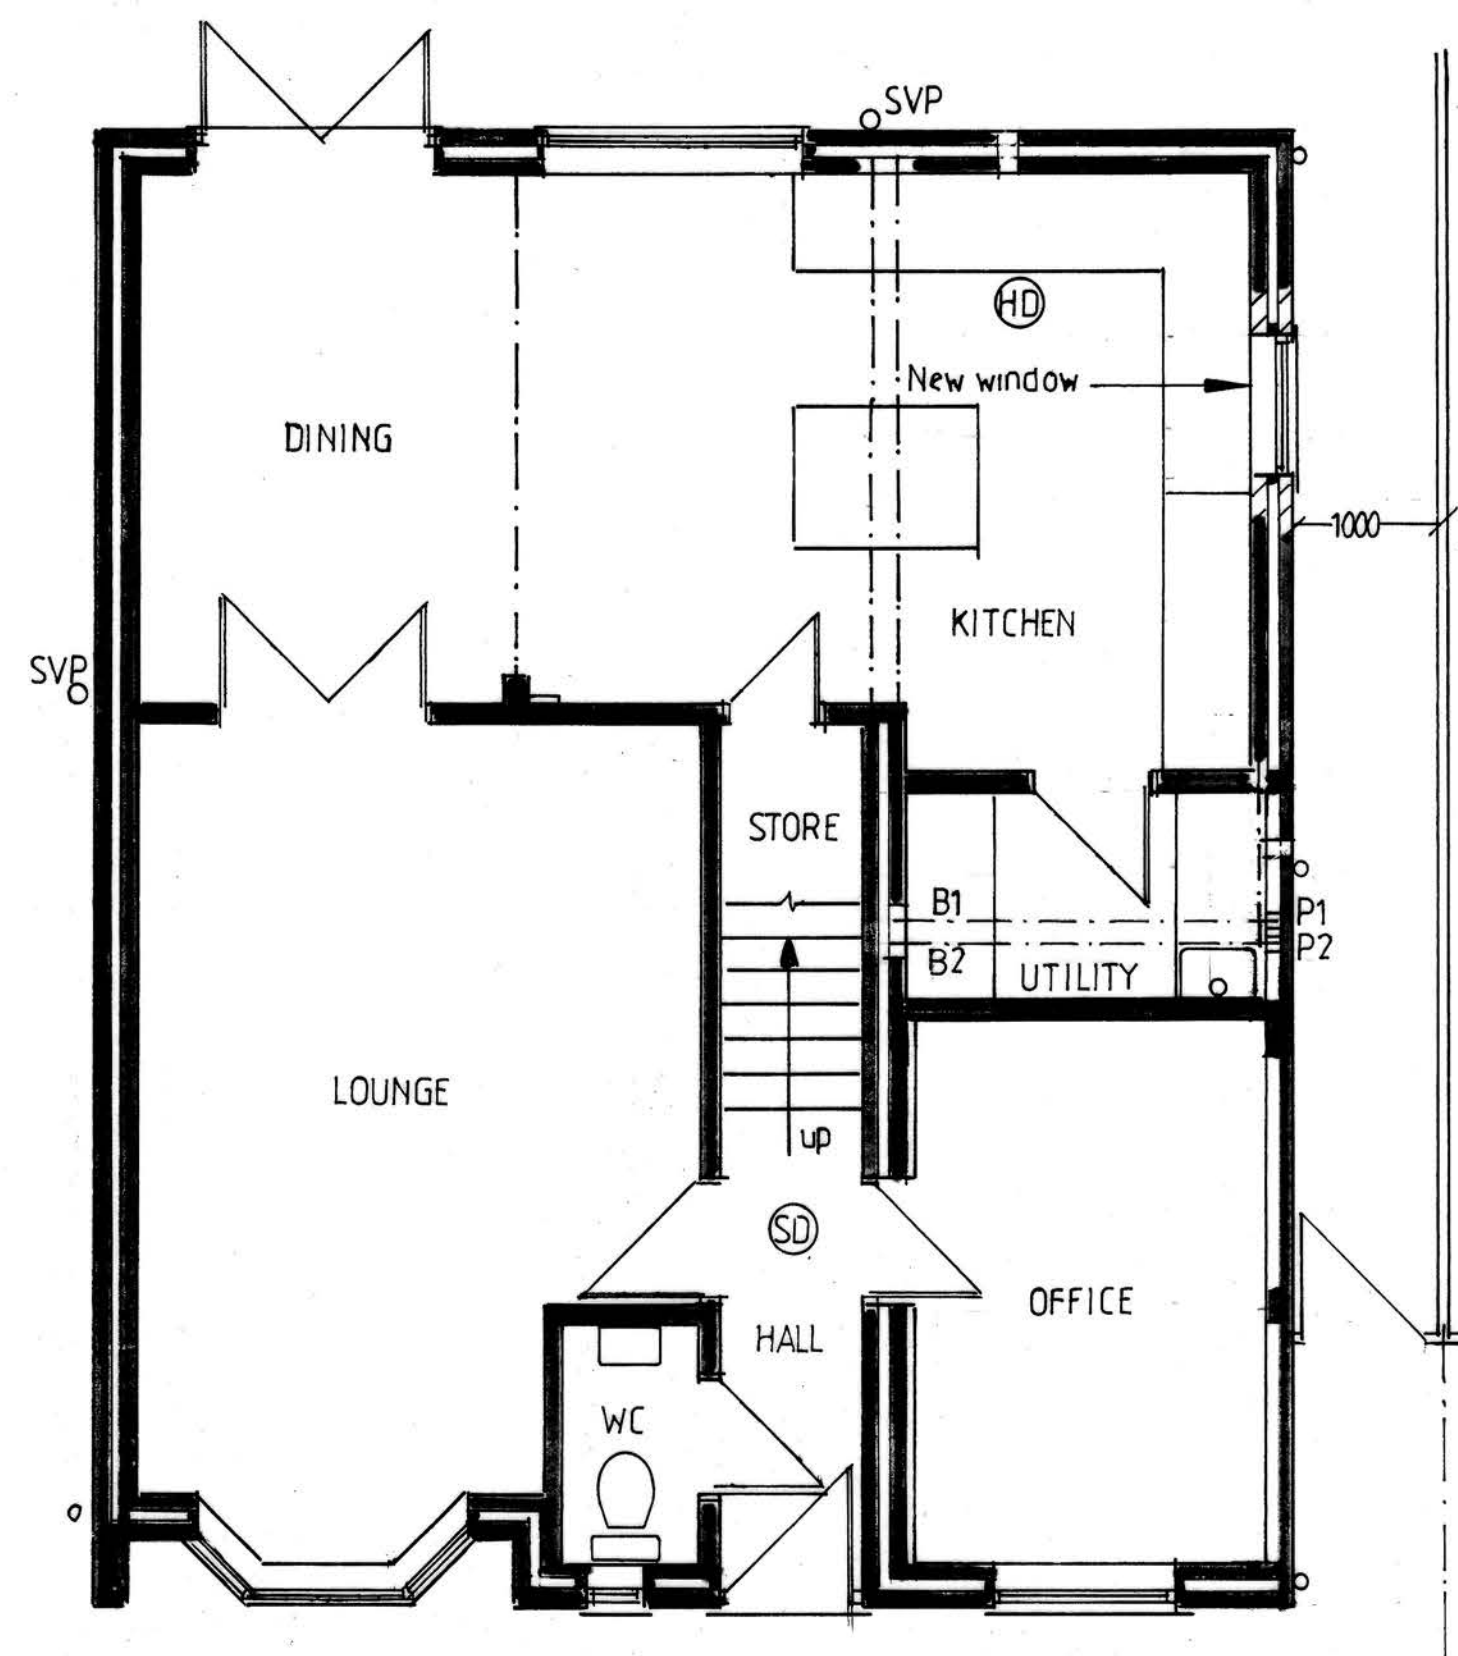


GROUND FLOOR PLAN

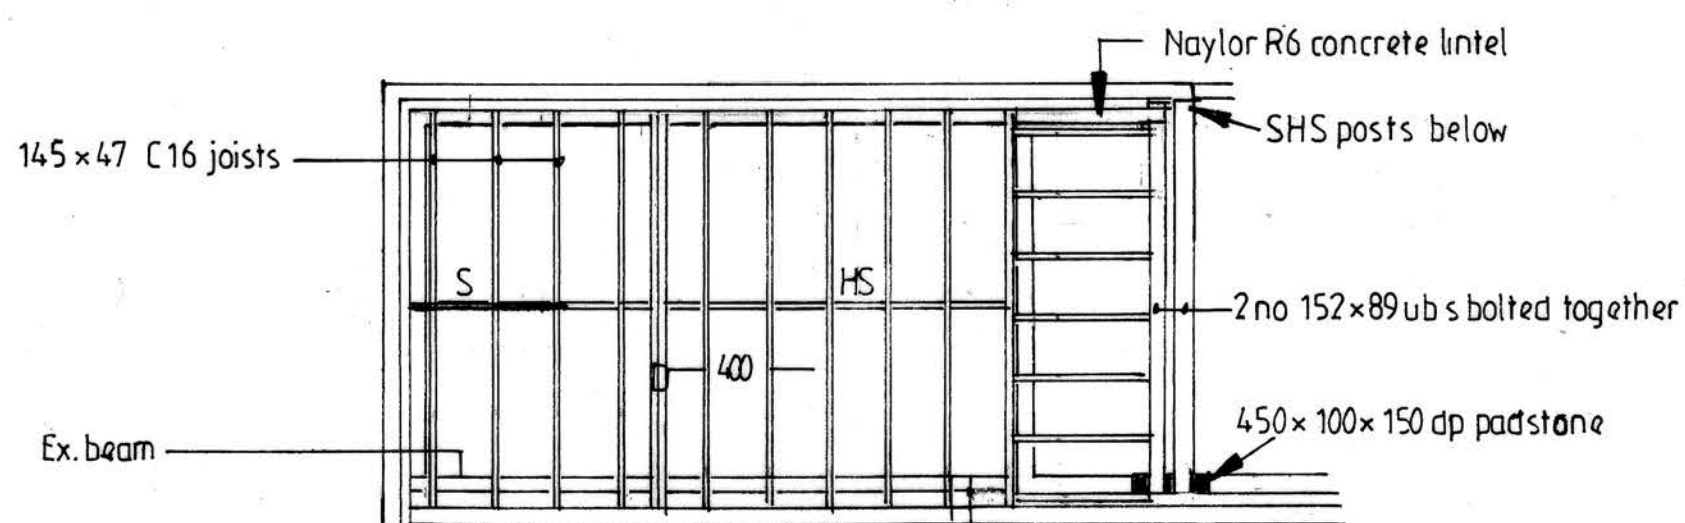


FLOOR JOIST PLAN

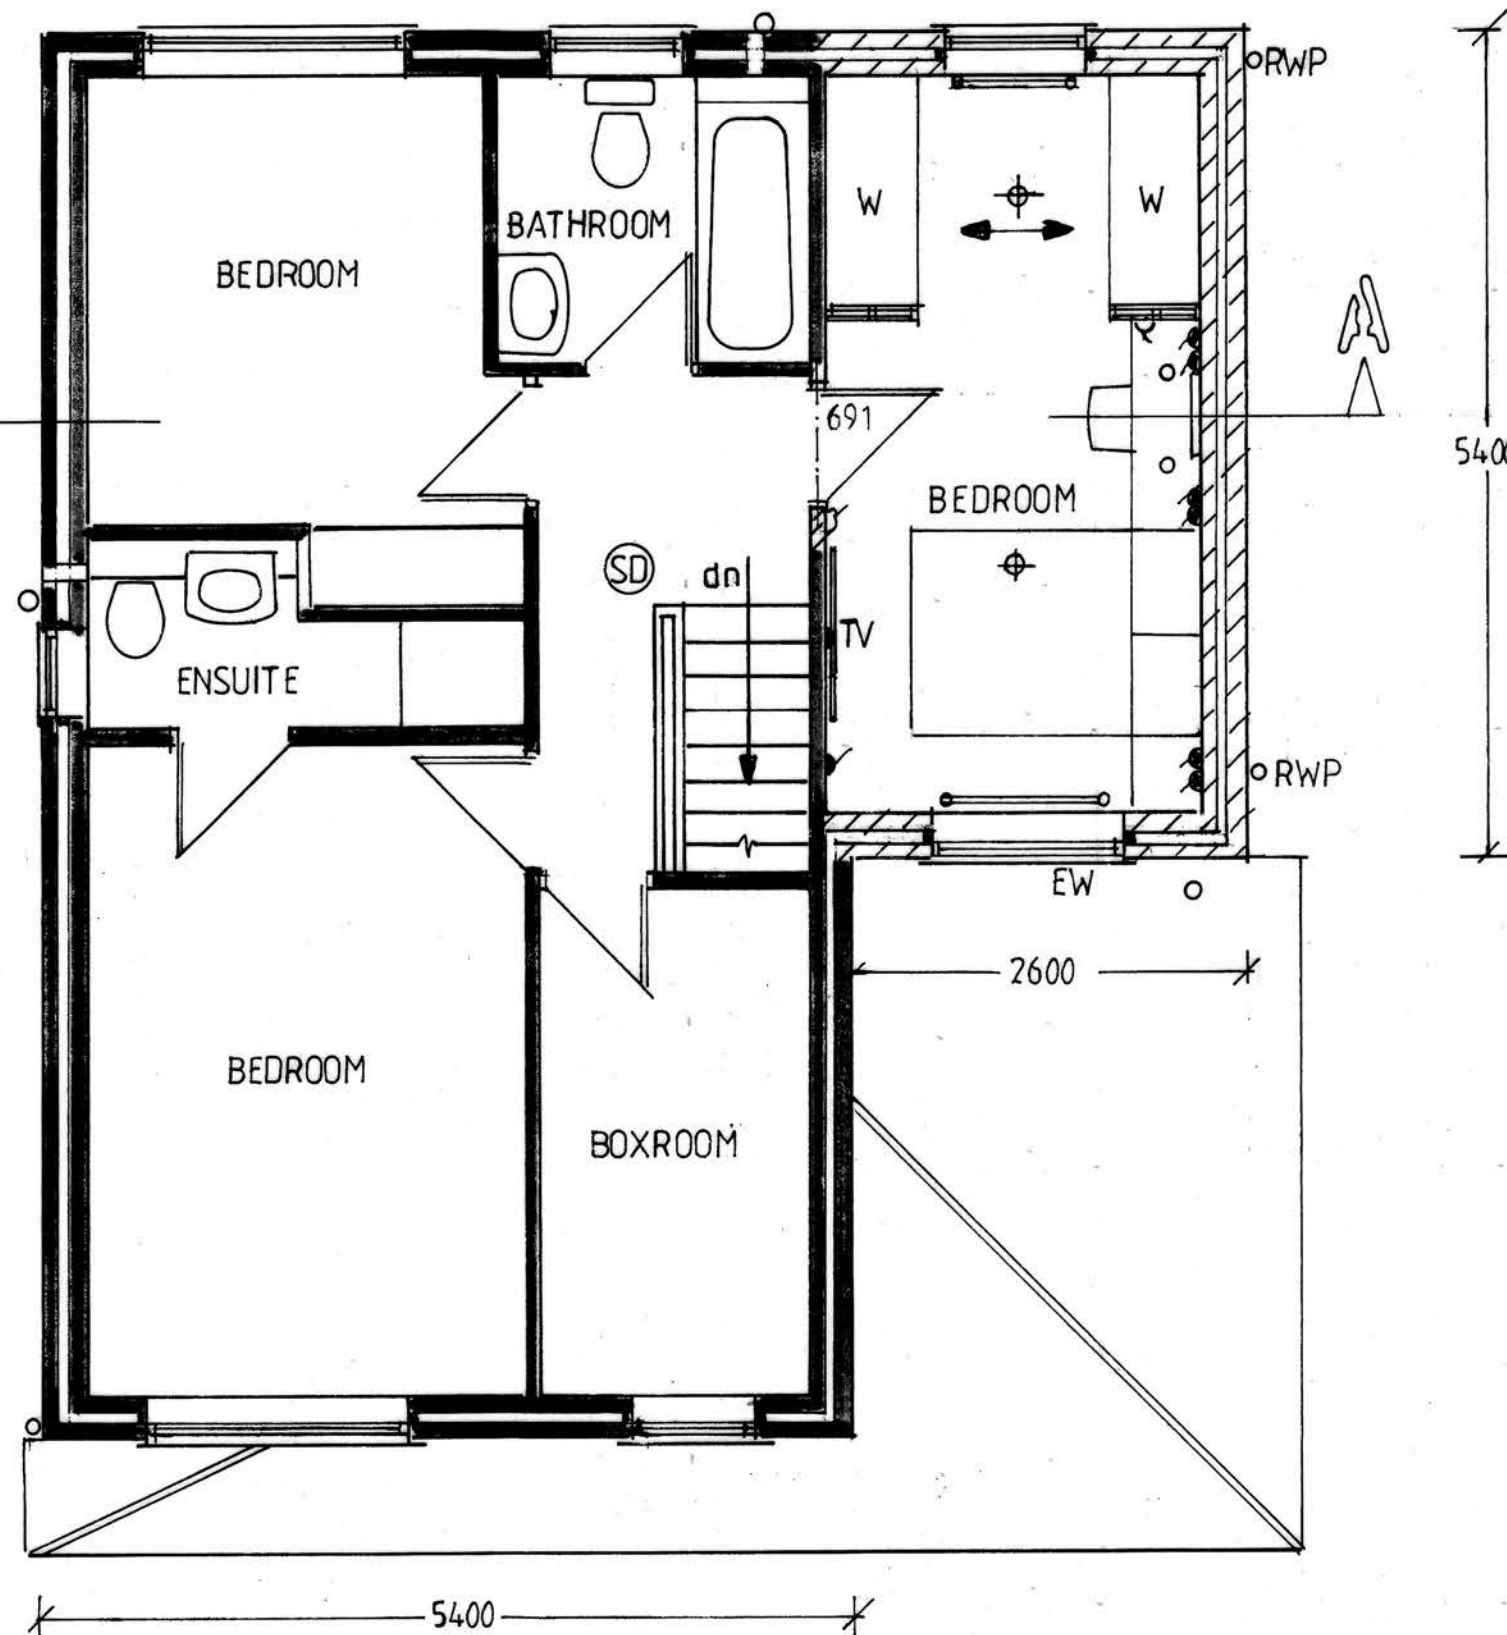


FIRST FLOOR PLAN

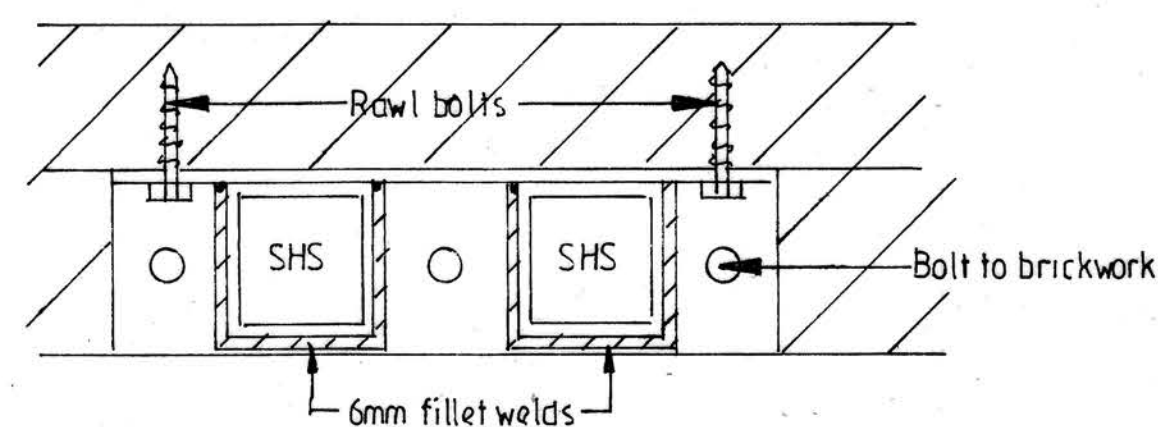



BASE PLATE DETAIL 1:5

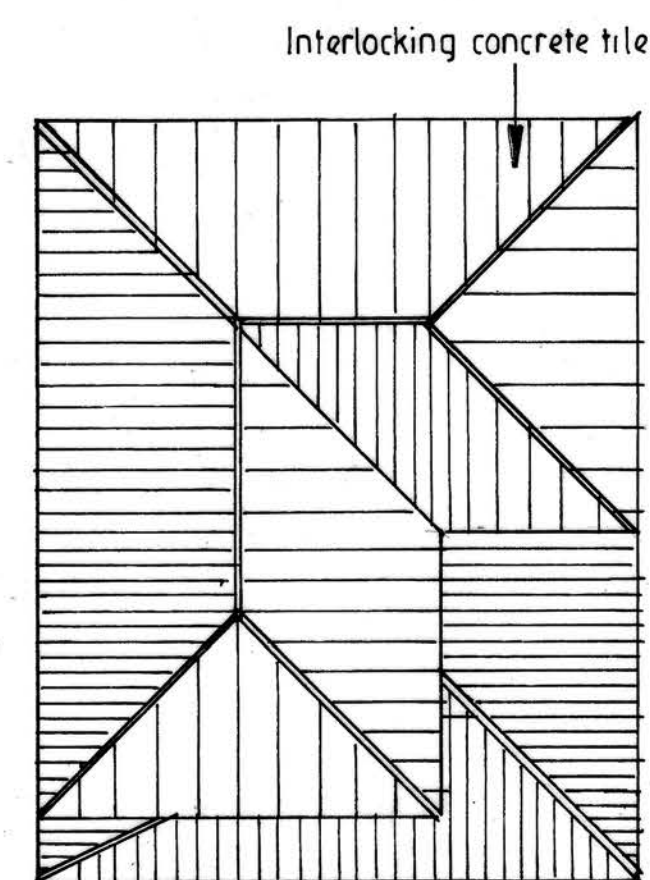

ROOF PLAN 1:100

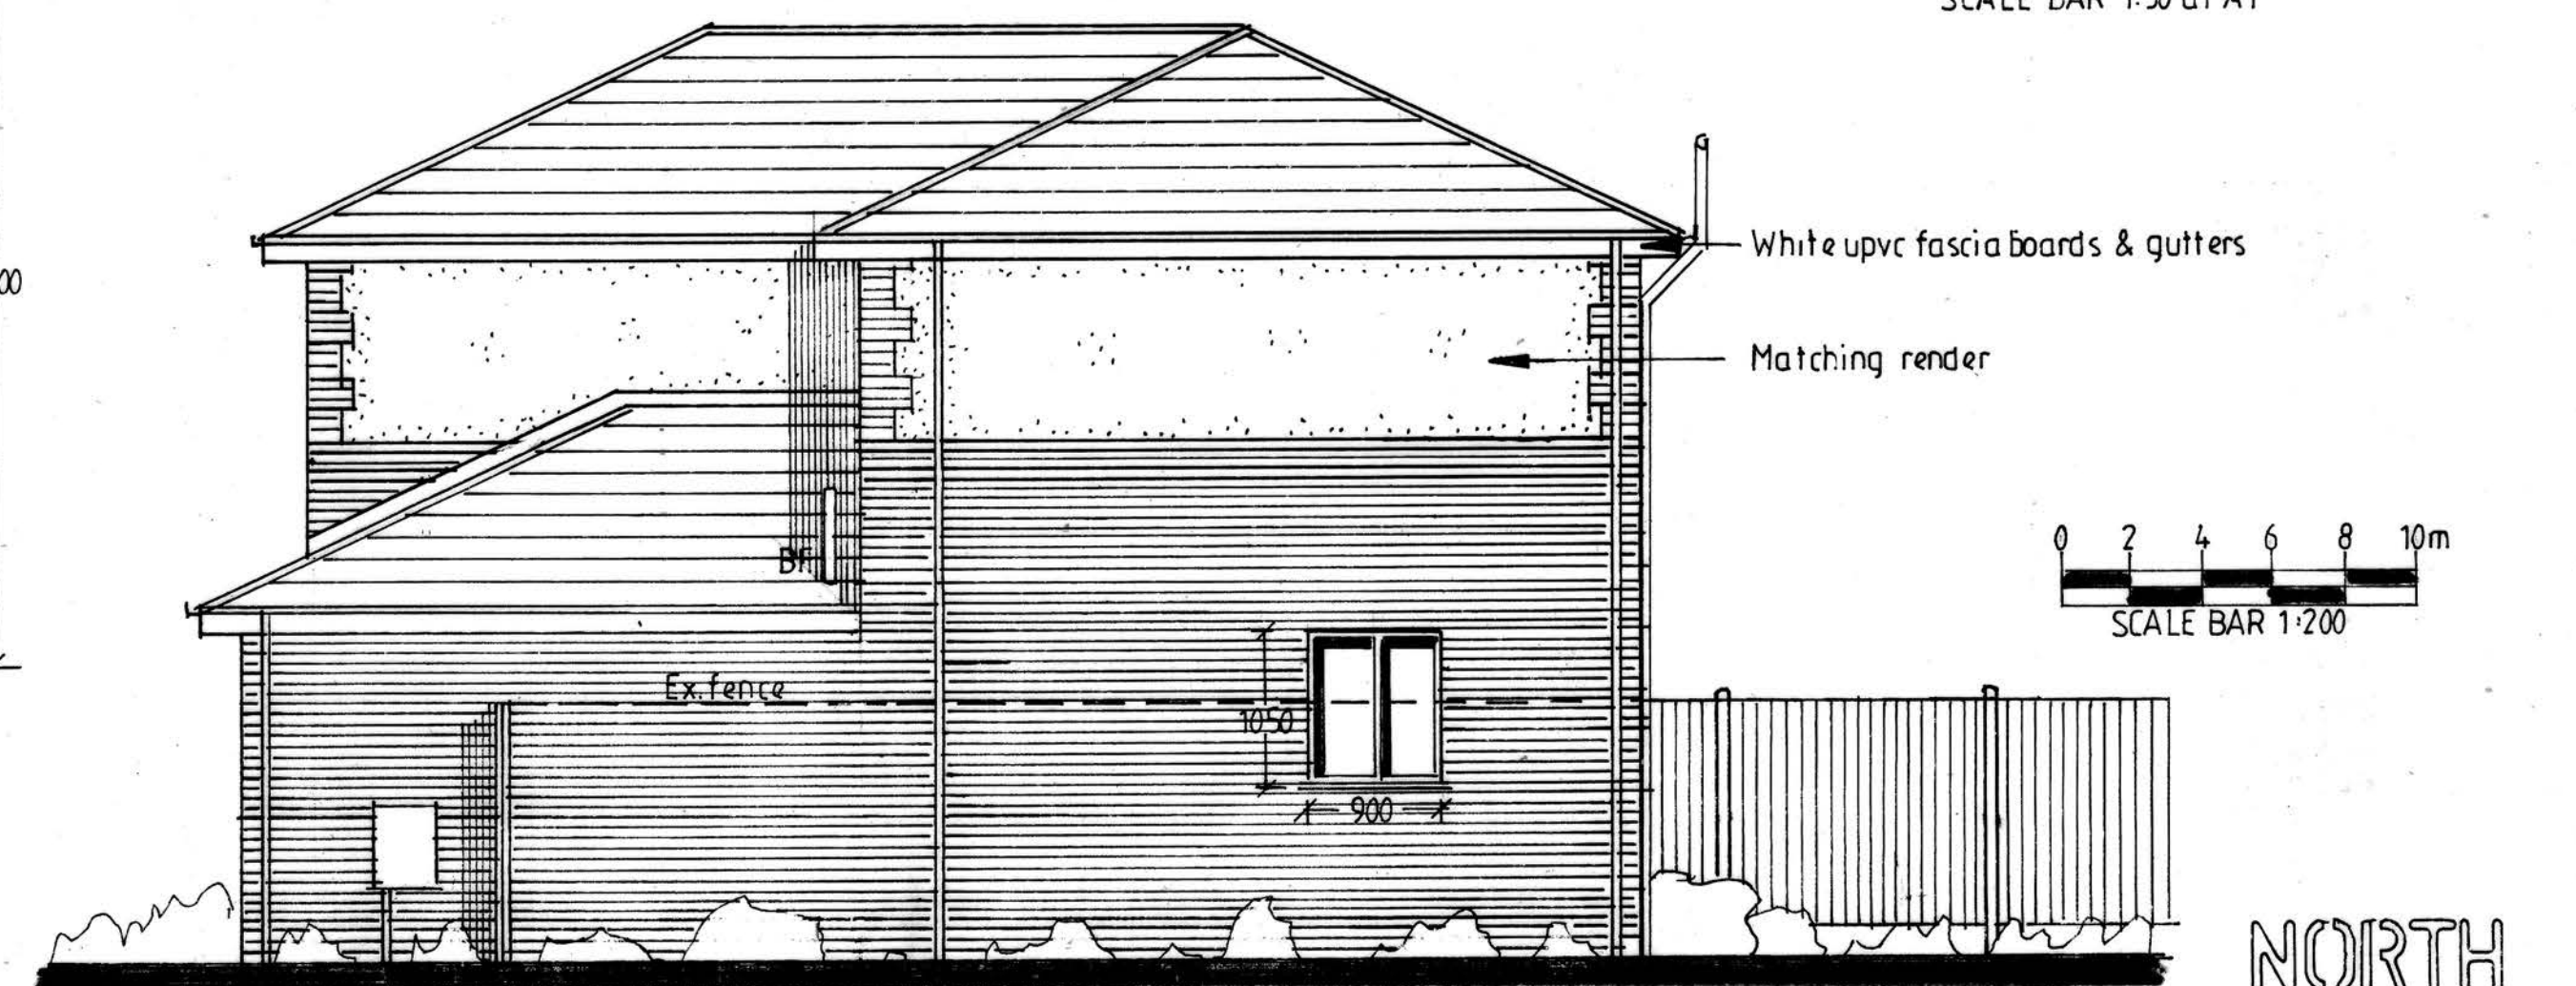


SIDE ELEVATION

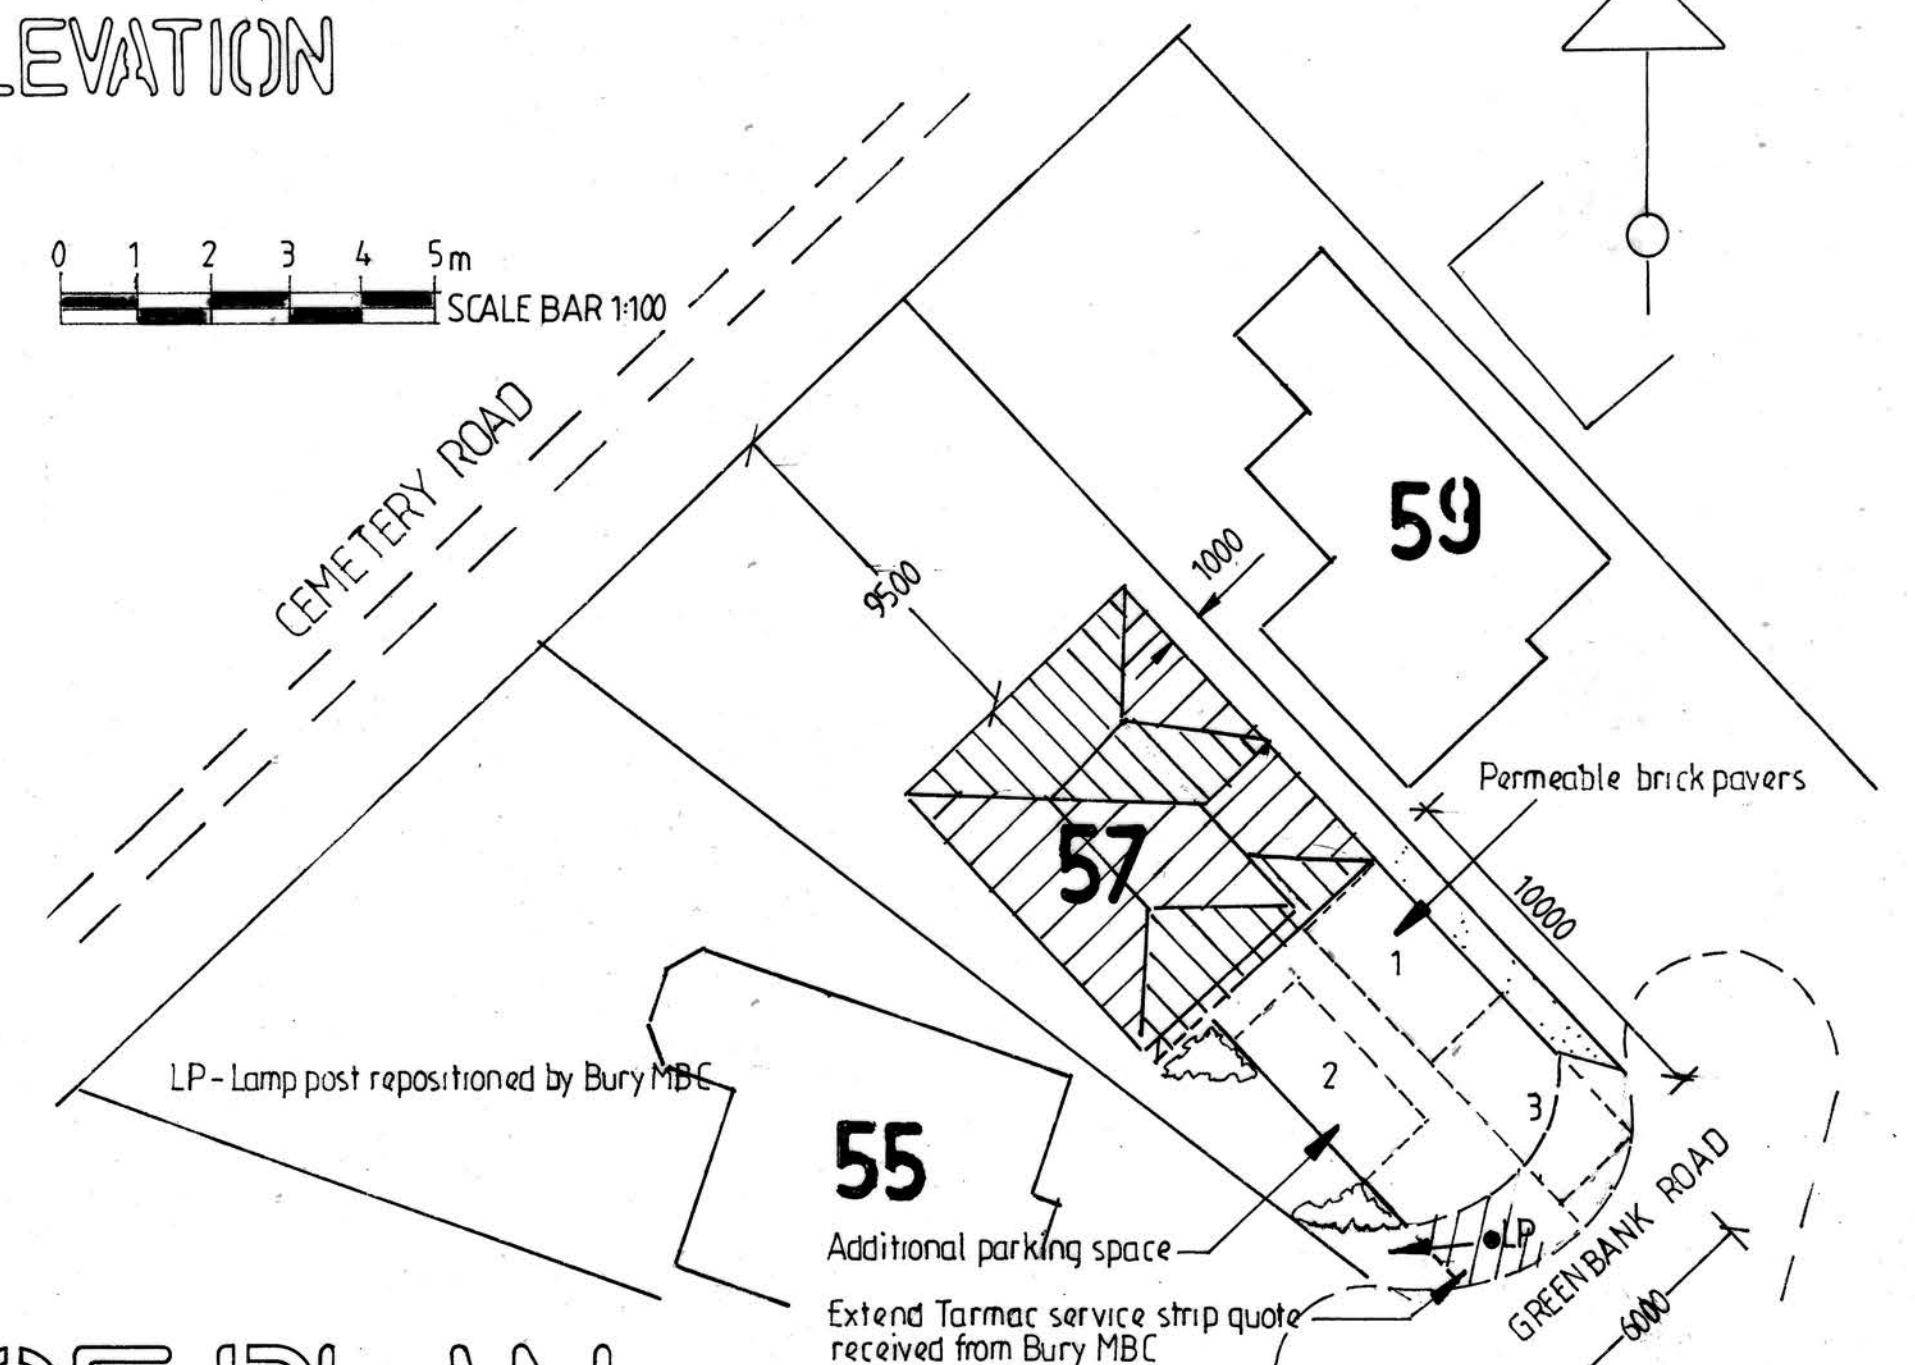 

SITE PLAN 1:200


PROPOSED FLOOR PLANS, ELEVATIONS, SECTION & ROOF PLAN

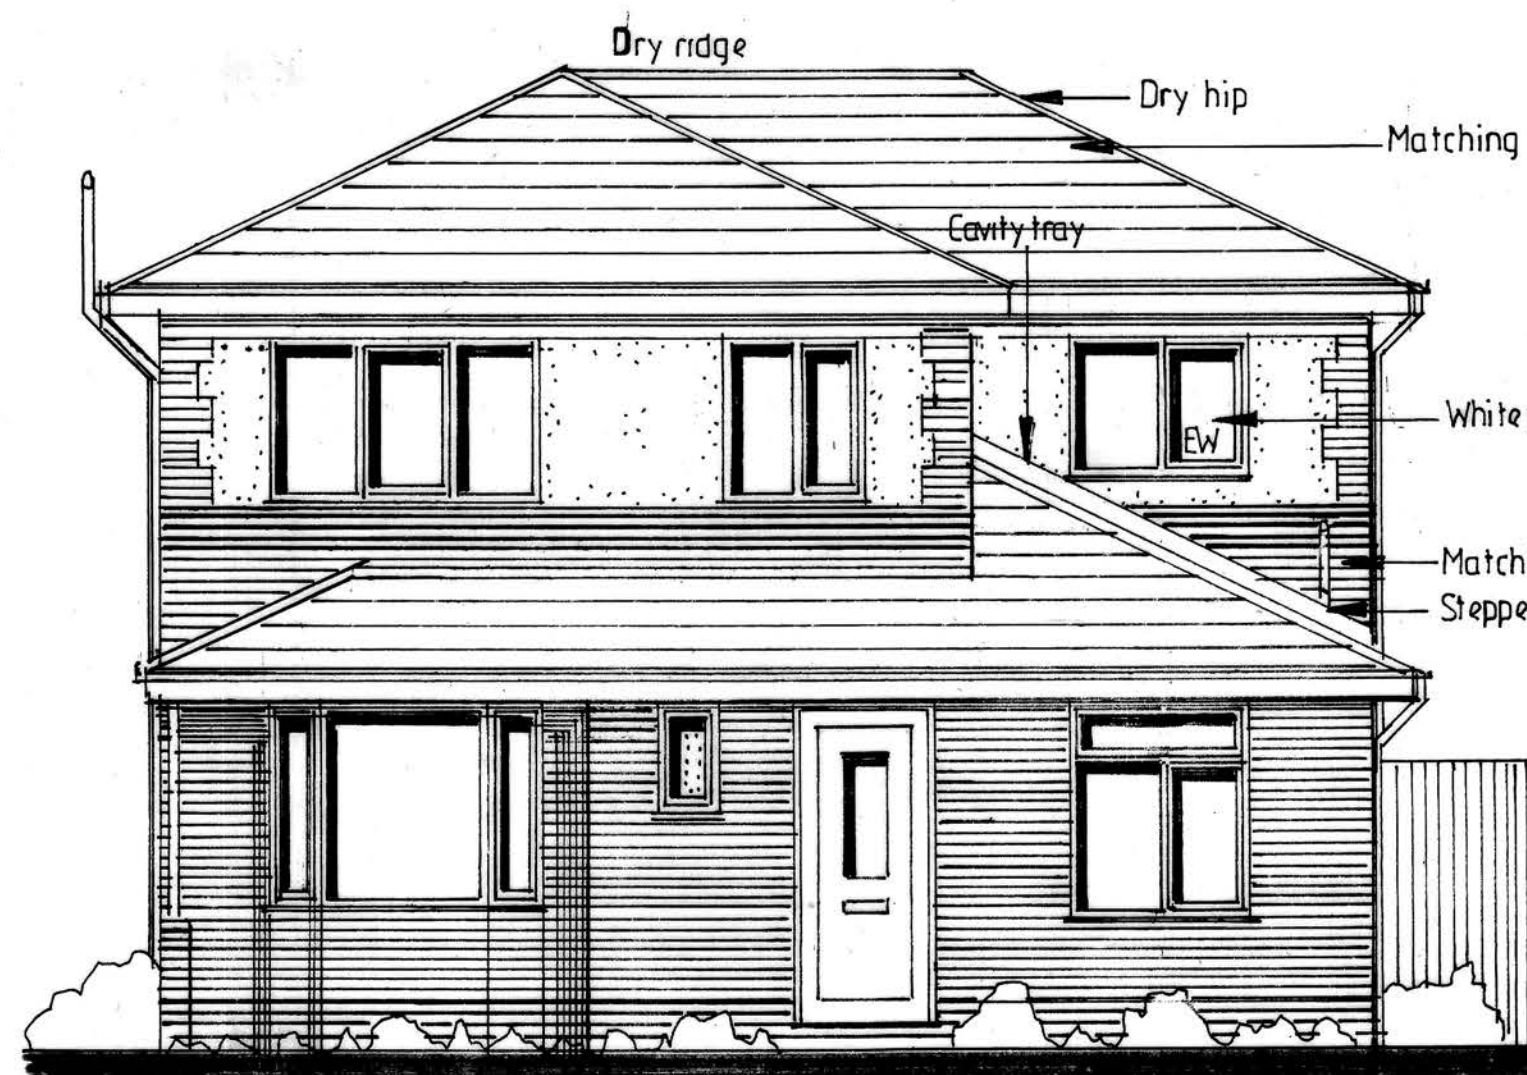

FRONT ELEVATION



REAR ELEVATION

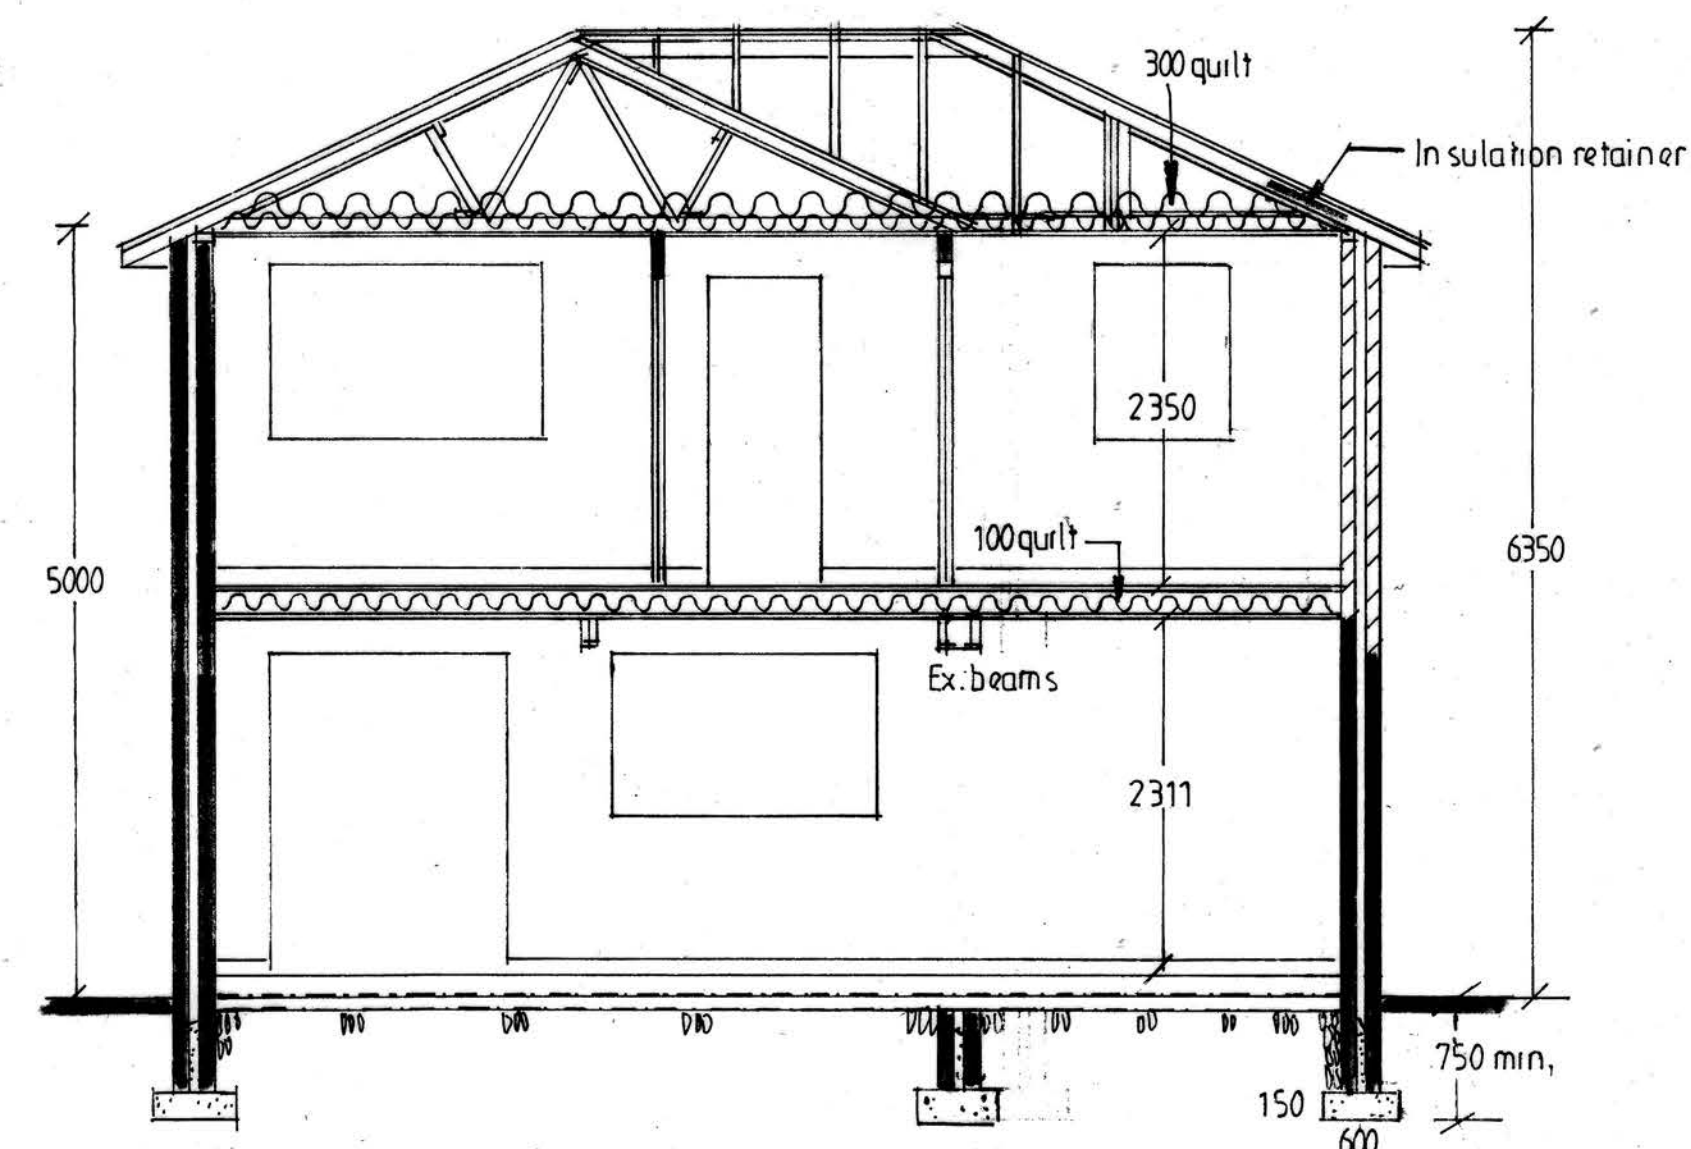

SECTION A-A

PROPOSED FIRST FLOOR EXTENSION TO SIDE

FOR MR & MRS A BROWN
AT 57 GREENBANK ROAD
RADCLIFFE
M26 4FR

AIDRIAN HUGHES
ARCHITECTURAL SERVICES

SCALE 1:50 1:100
DATE JAN. 2022

DRAWING NO.
2146 / 2022