


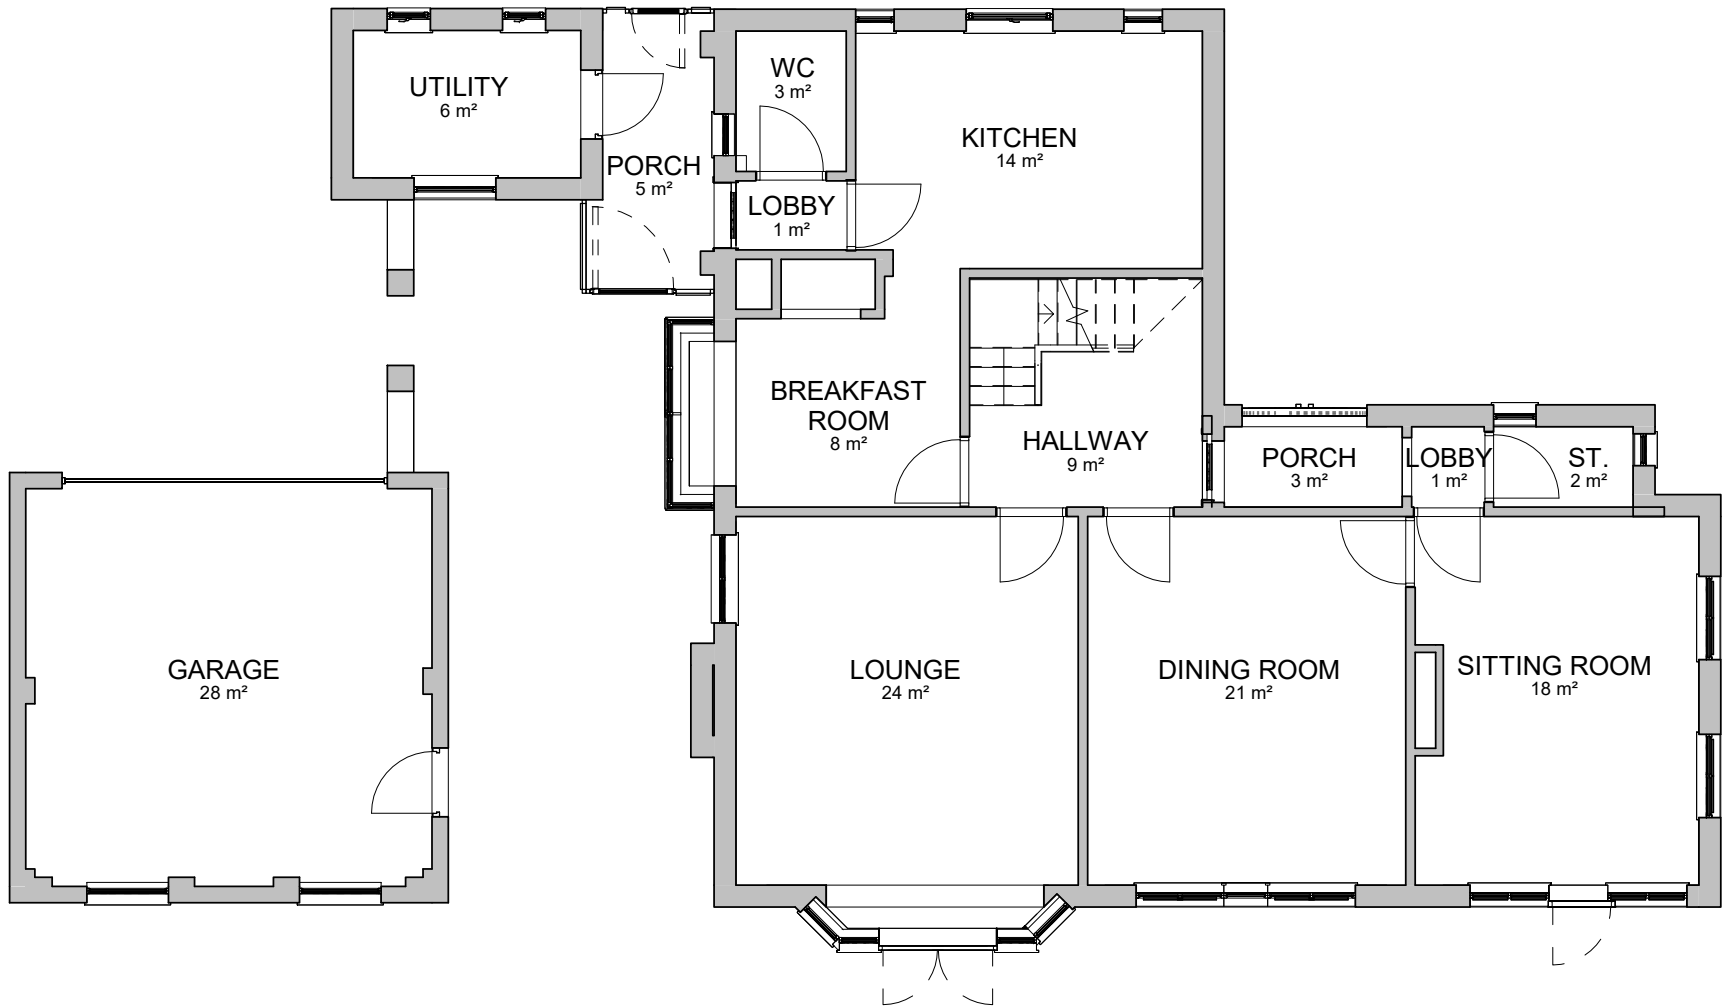

1


Existing Ground Floor Plan

1:100



0m 1m 2m 3m 4m 5m


SCALE 1:100

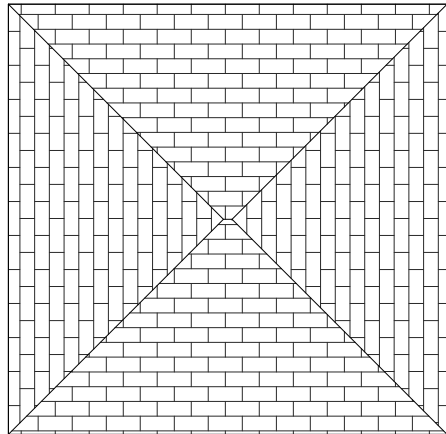

2

Existing First Floor

1:100

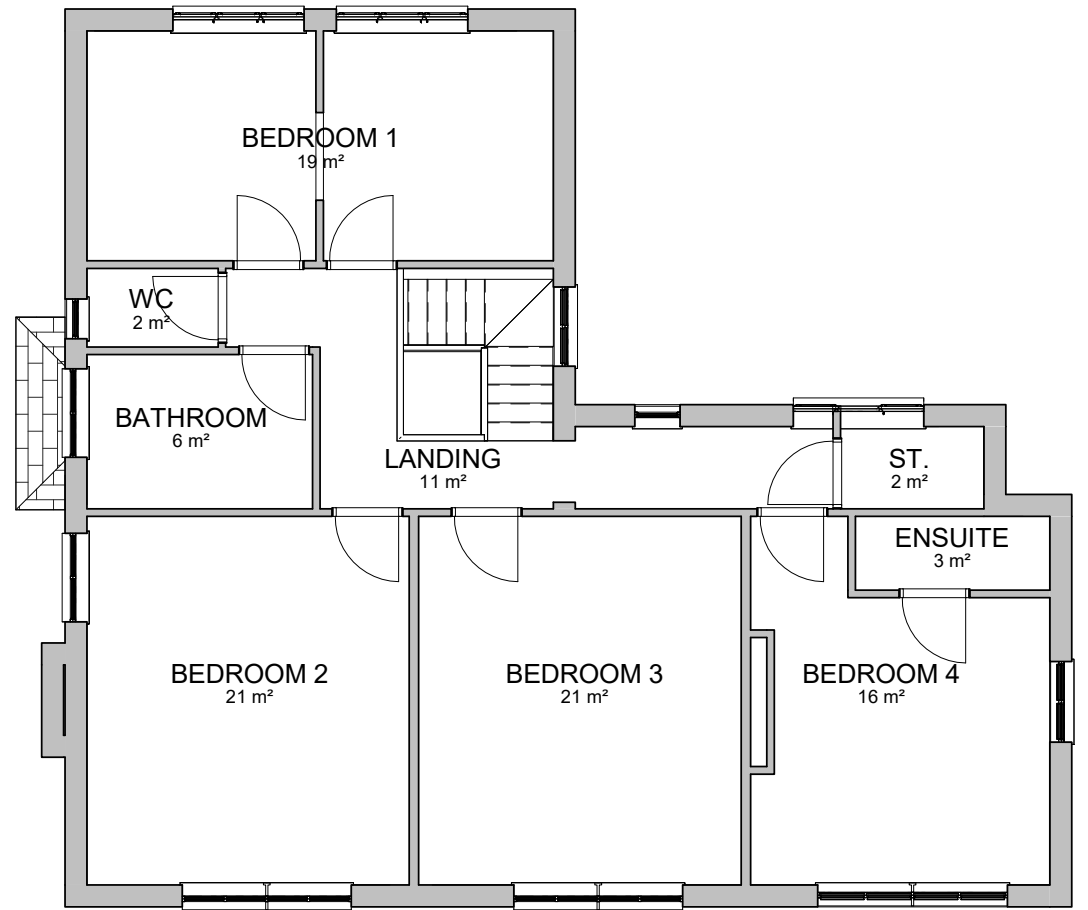

RALA SHALL HAVE NO RESPONSIBILITY FOR ANY USE MADE OF THIS DOCUMENT OTHER THAN FOR THAT WHICH IT WAS PREPARED AND ISSUED. ALL DIMENSIONS SHOULD BE CHECKED ON SITE. DO NOT SCALE FROM THIS DRAWING

ANY DRAWING ERRORS OR DIVERGENCIES SHOULD BE BROUGHT TO THE ATTENTION OF RALA AT THE ADDRESS SHOWN BELOW.

DRAWINGS SHALL BE READ IN CONJUNCTION WITH THE FOLLOWING BEFORE WORK COMMENCES:

- THE CDM DESIGN ISSUES REGISTER
- THE RALA RISK SERIES OF DRAWINGS
- THE PROJECT CDM RISK REGISTER

NOTES

P00 First Issue RB RB 24/07/23

REVISION DESCRIPTION DRAWN CHECKED DATE

REVISION DESCRIPTION DRAWN CHECKED DATE

CLIENT

11 Hackford Close,
Brandlesholme,
Bury,
Greater Manchester,
BL8 1XP
United Kingdom

T +44 [0]7564 361 972

Rachel Ann Lucy



PROJECT TITLE
469 Walshaw Road

RDP JOB NUMBER
P0042

ISO 27001 CLASSIFICATION
Planning

DRAWING TITLE
Existing Plans

SCALE @ A3

1 : 100

DATE FIRST ISSUED
23/07/23

DRAWING NO.
WSR-RALA-ZZ-XX-DR-A-(PL)-0001

REVISION
P00