



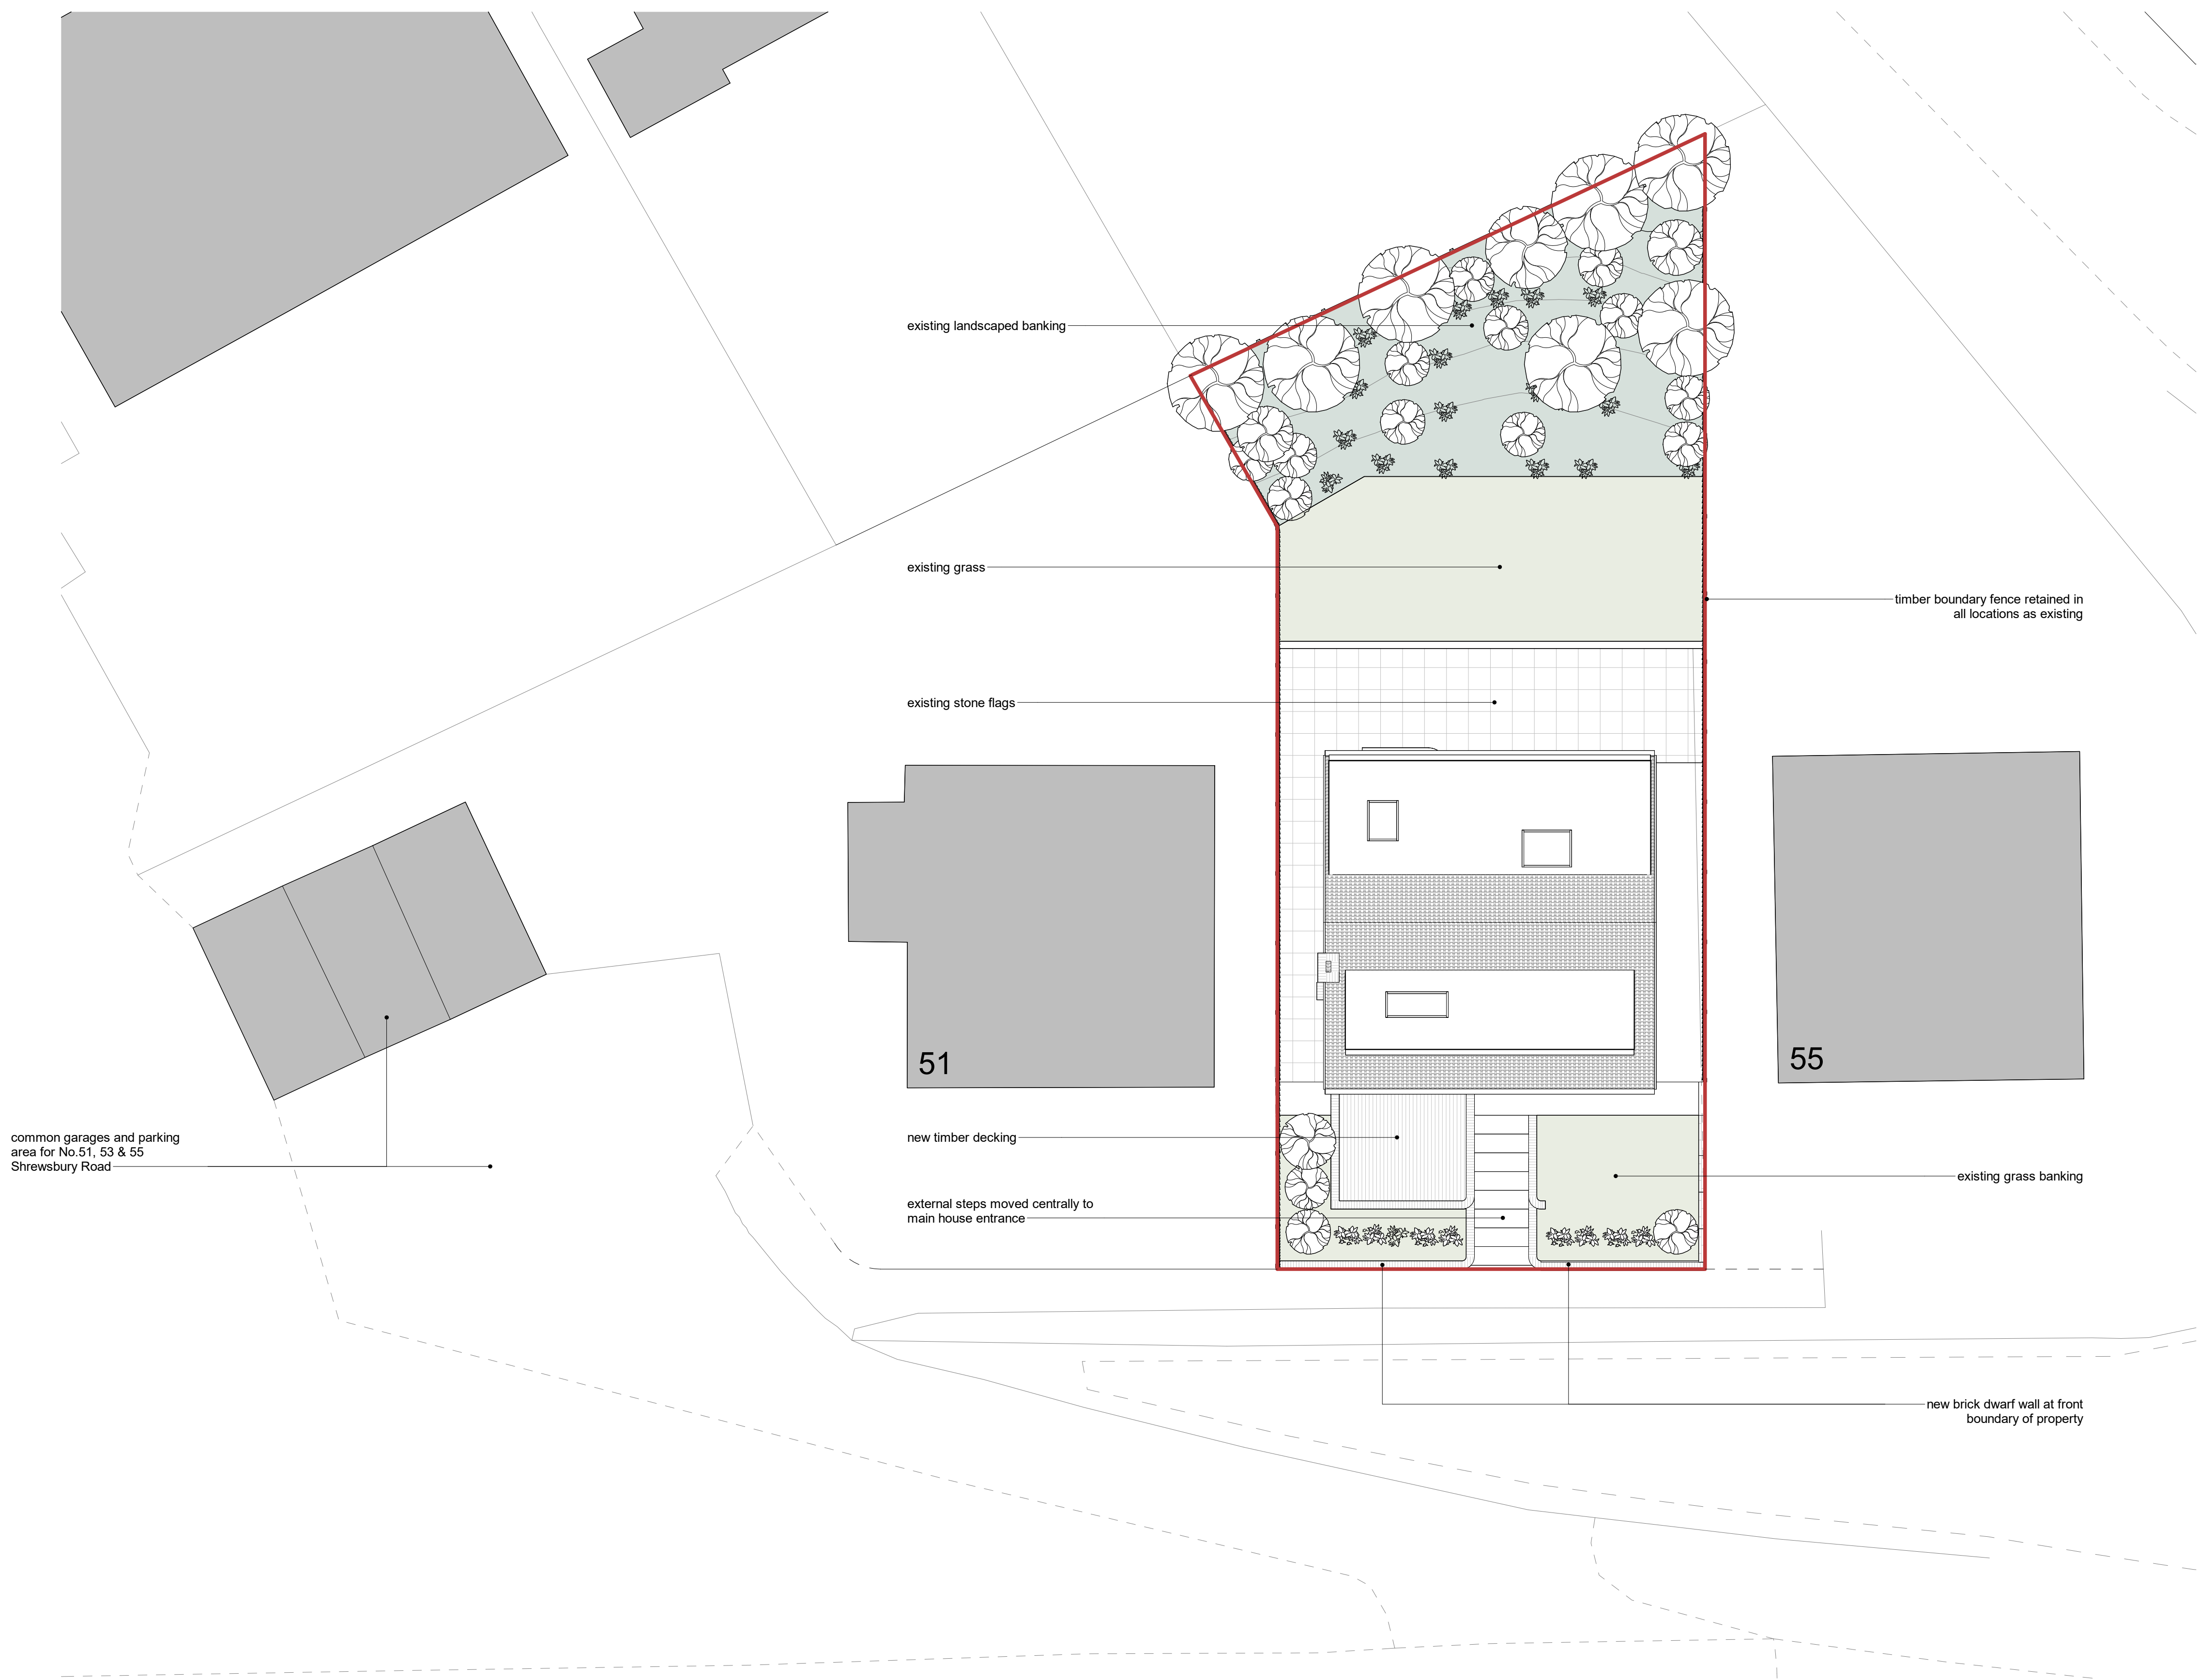

P01
rev. 01.09.23
date Planning Issue
amendment

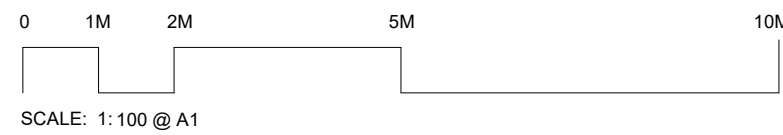

Northern Mark
thenorthernmark.com

T: +44 7557 378 279
E: hello@thenorthernmark.com

job title
53 Shrewsbury Avenue, Prestwich
Mr Hopwood & Miss Campbell

drawing title
PROPOSED SITE PLAN

scale	1 : 100 @A1	
status	Project Status	job no. 2301
drawing no.	2301-NOM-XX-ZZZ-DR-A-01101	revision P01

2 PROPOSED SITE PLAN
1 : 100