




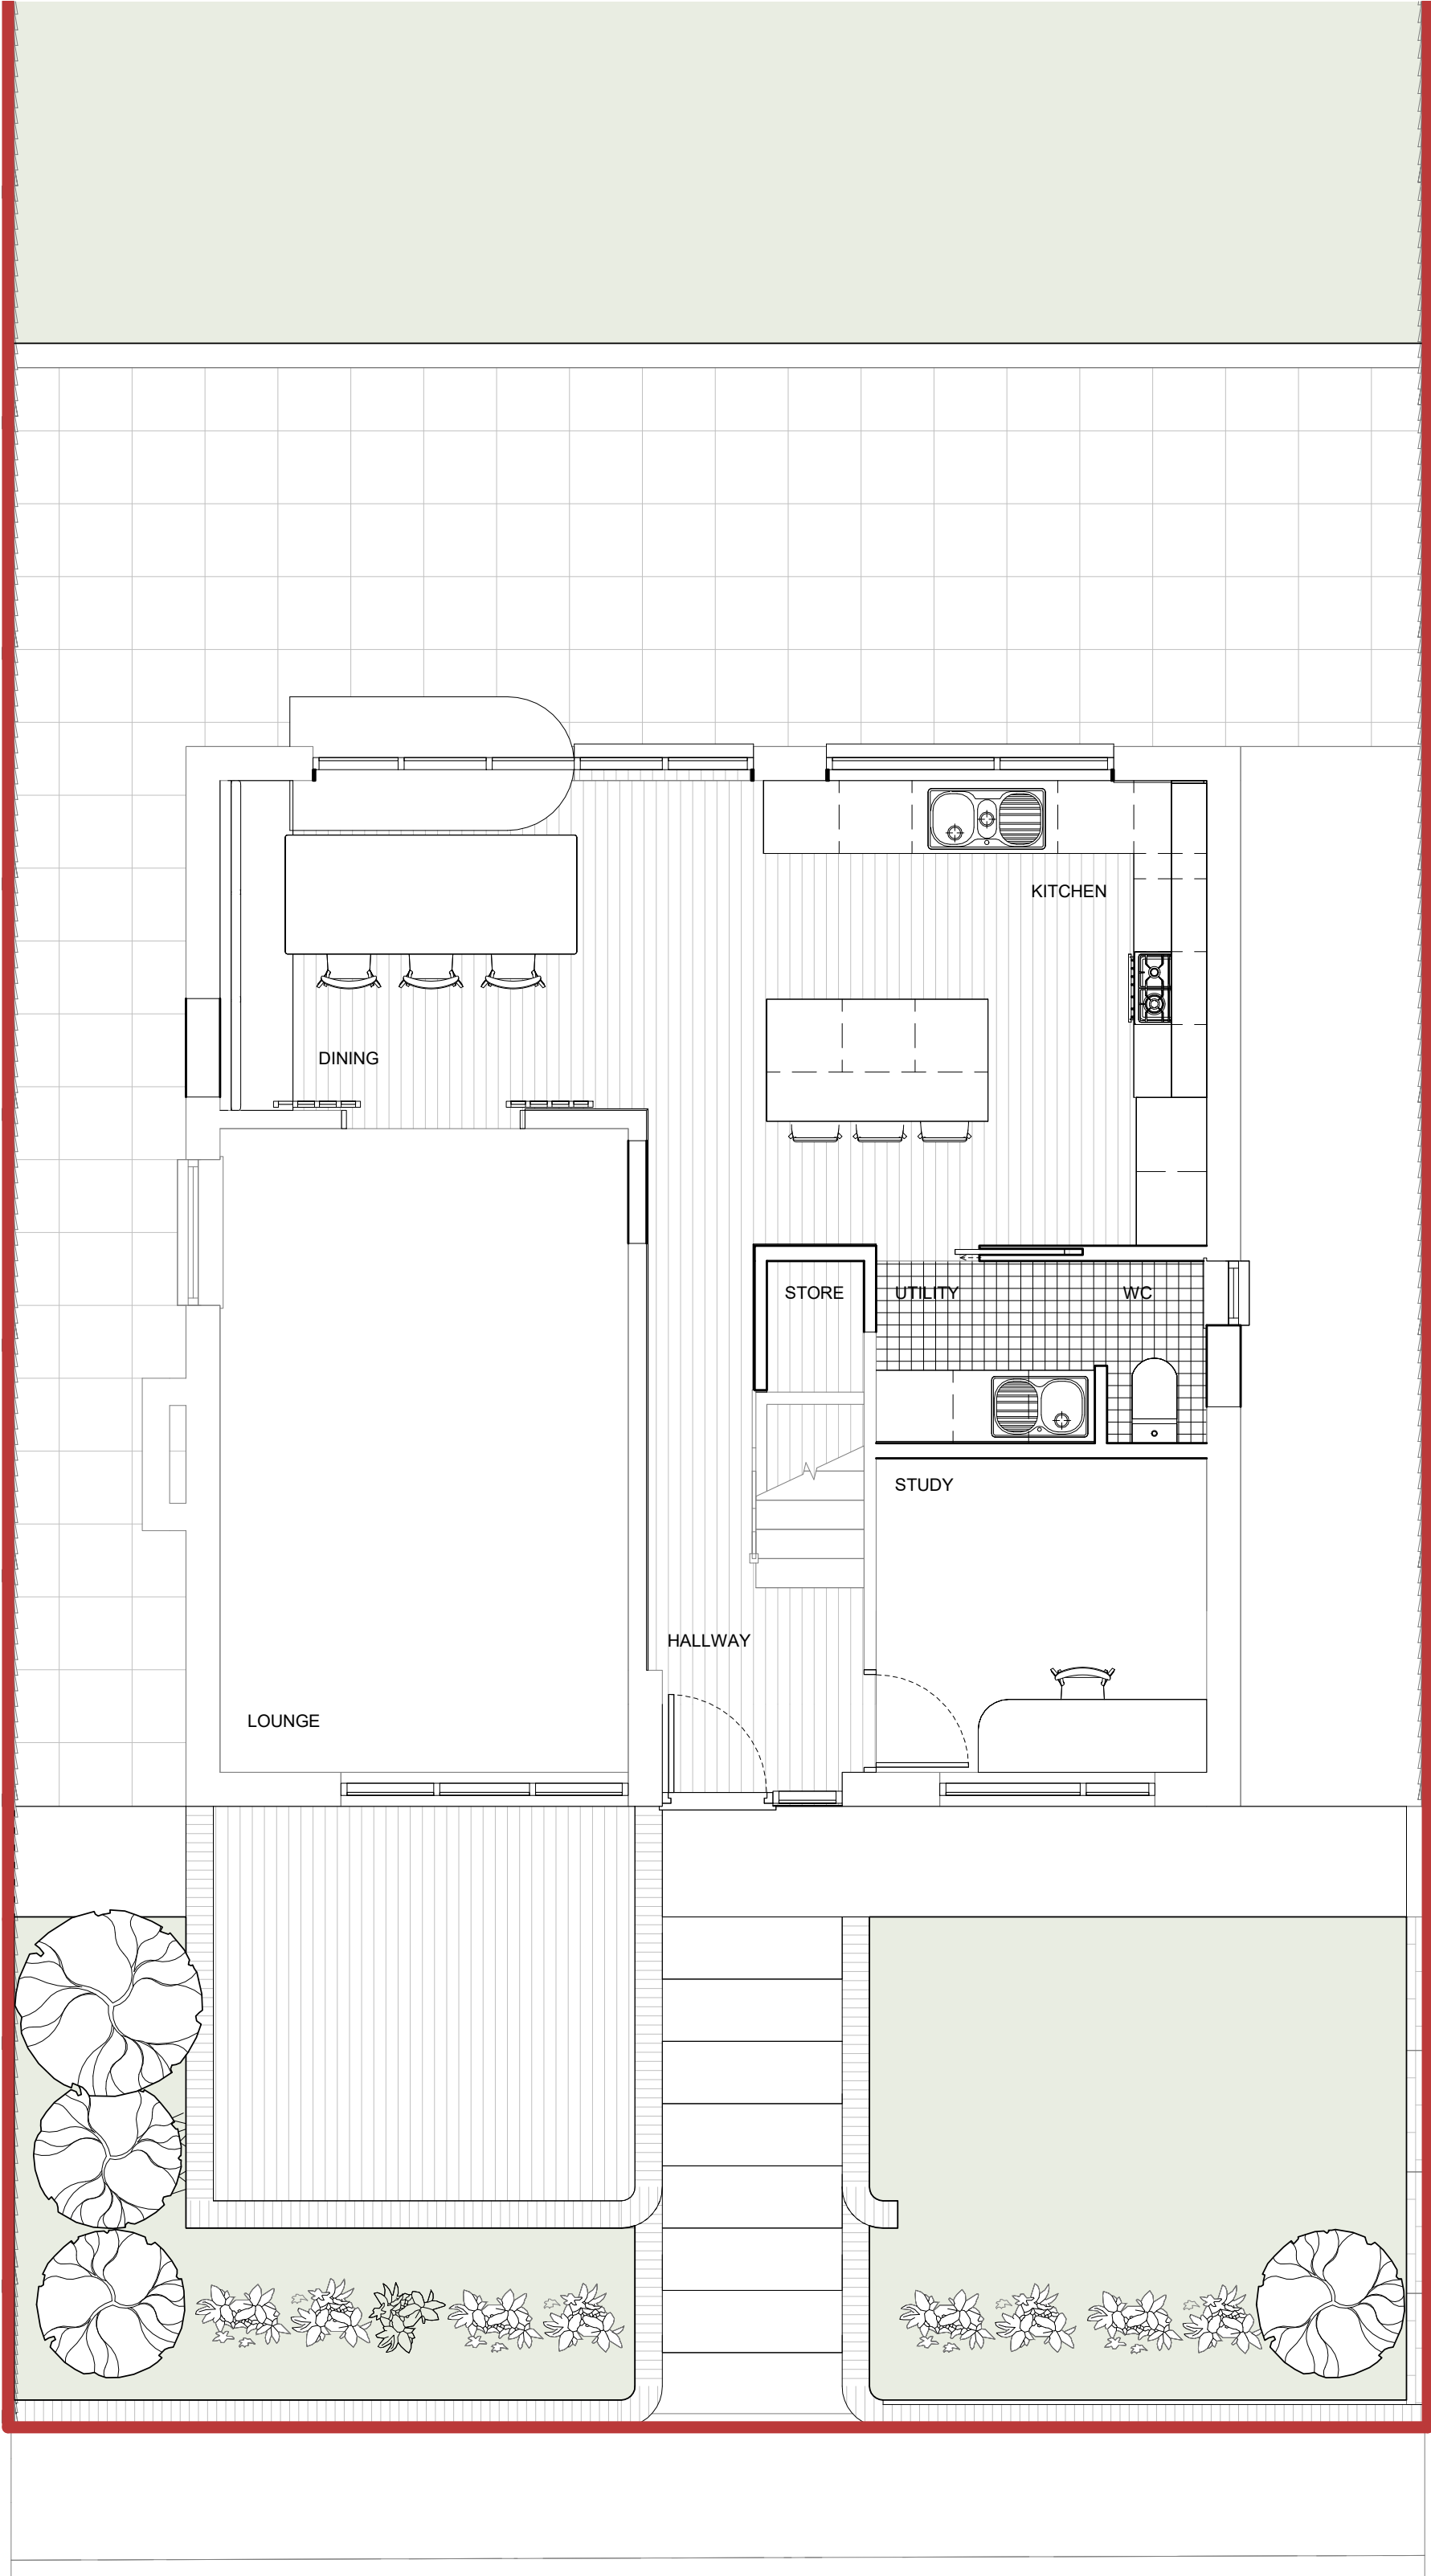


1 GROUND FLOOR PLAN
1 : 50

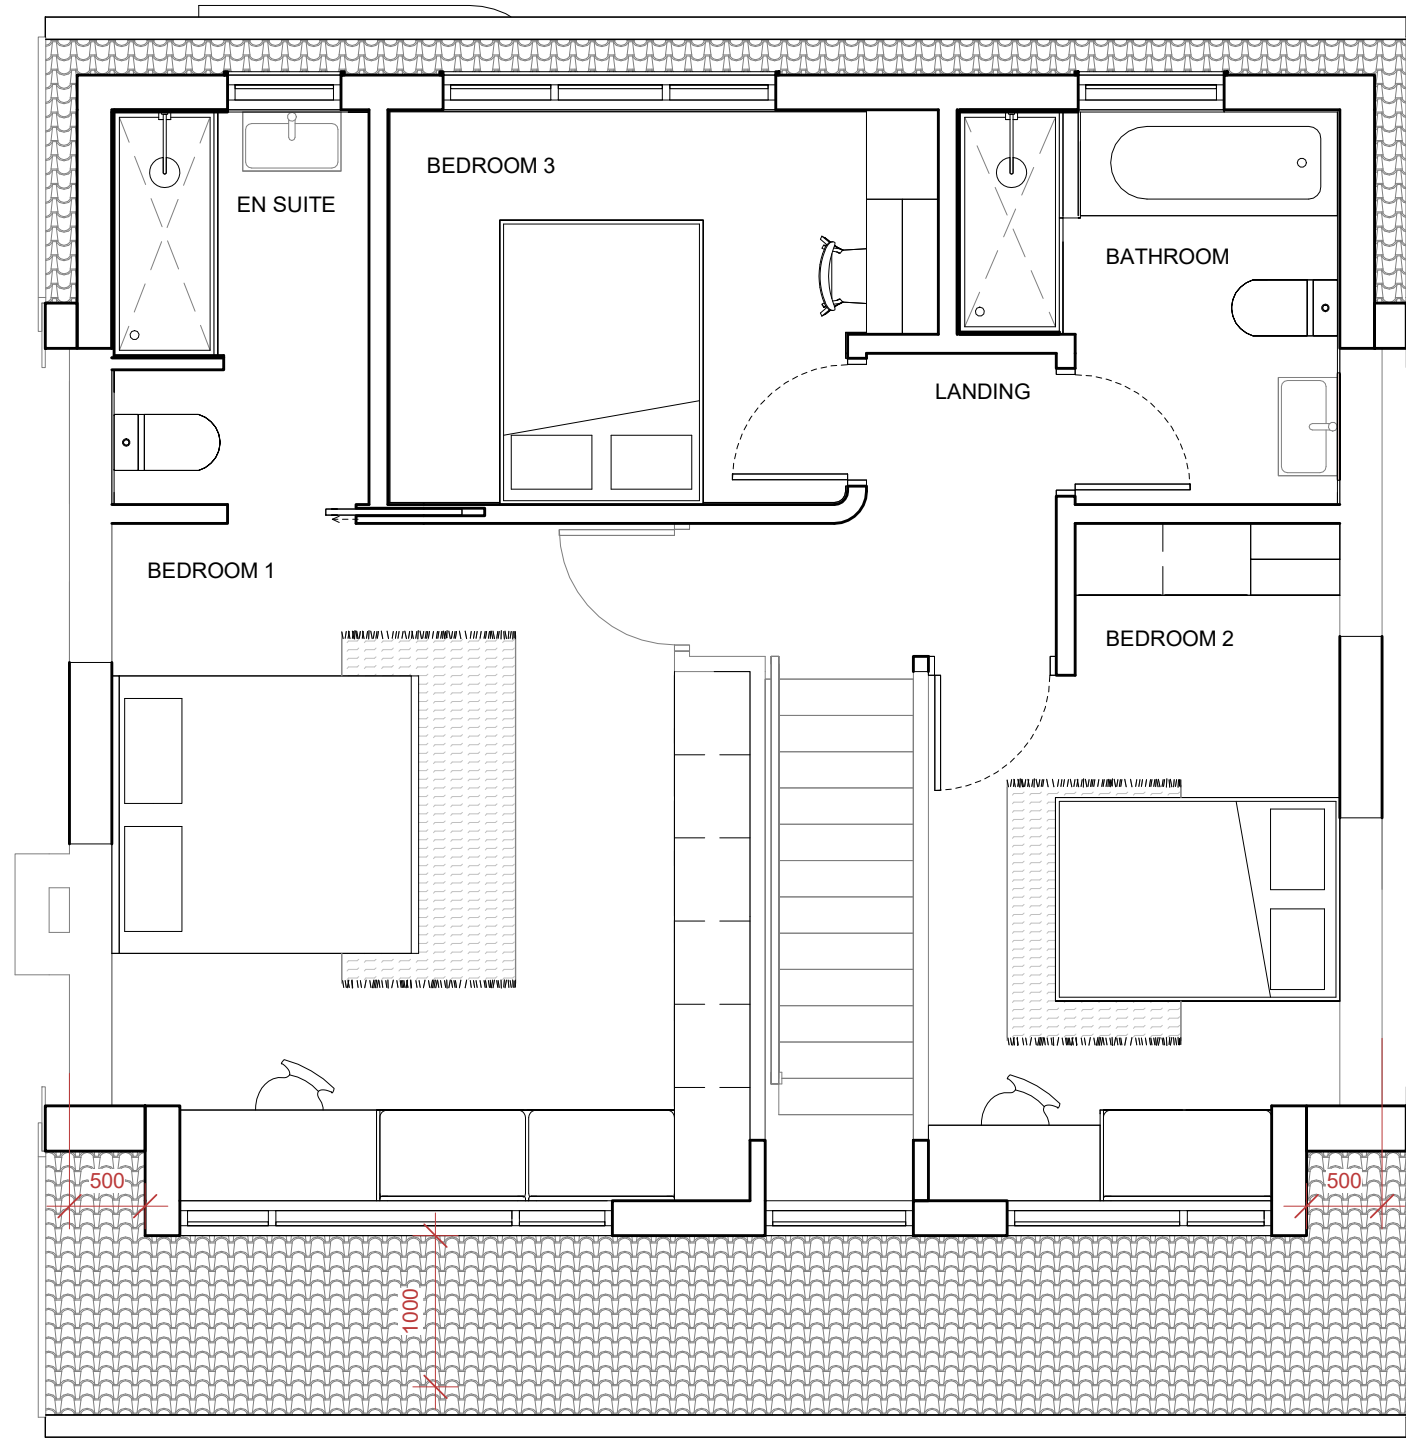

2 FIRST FLOOR PLAN
1 : 50

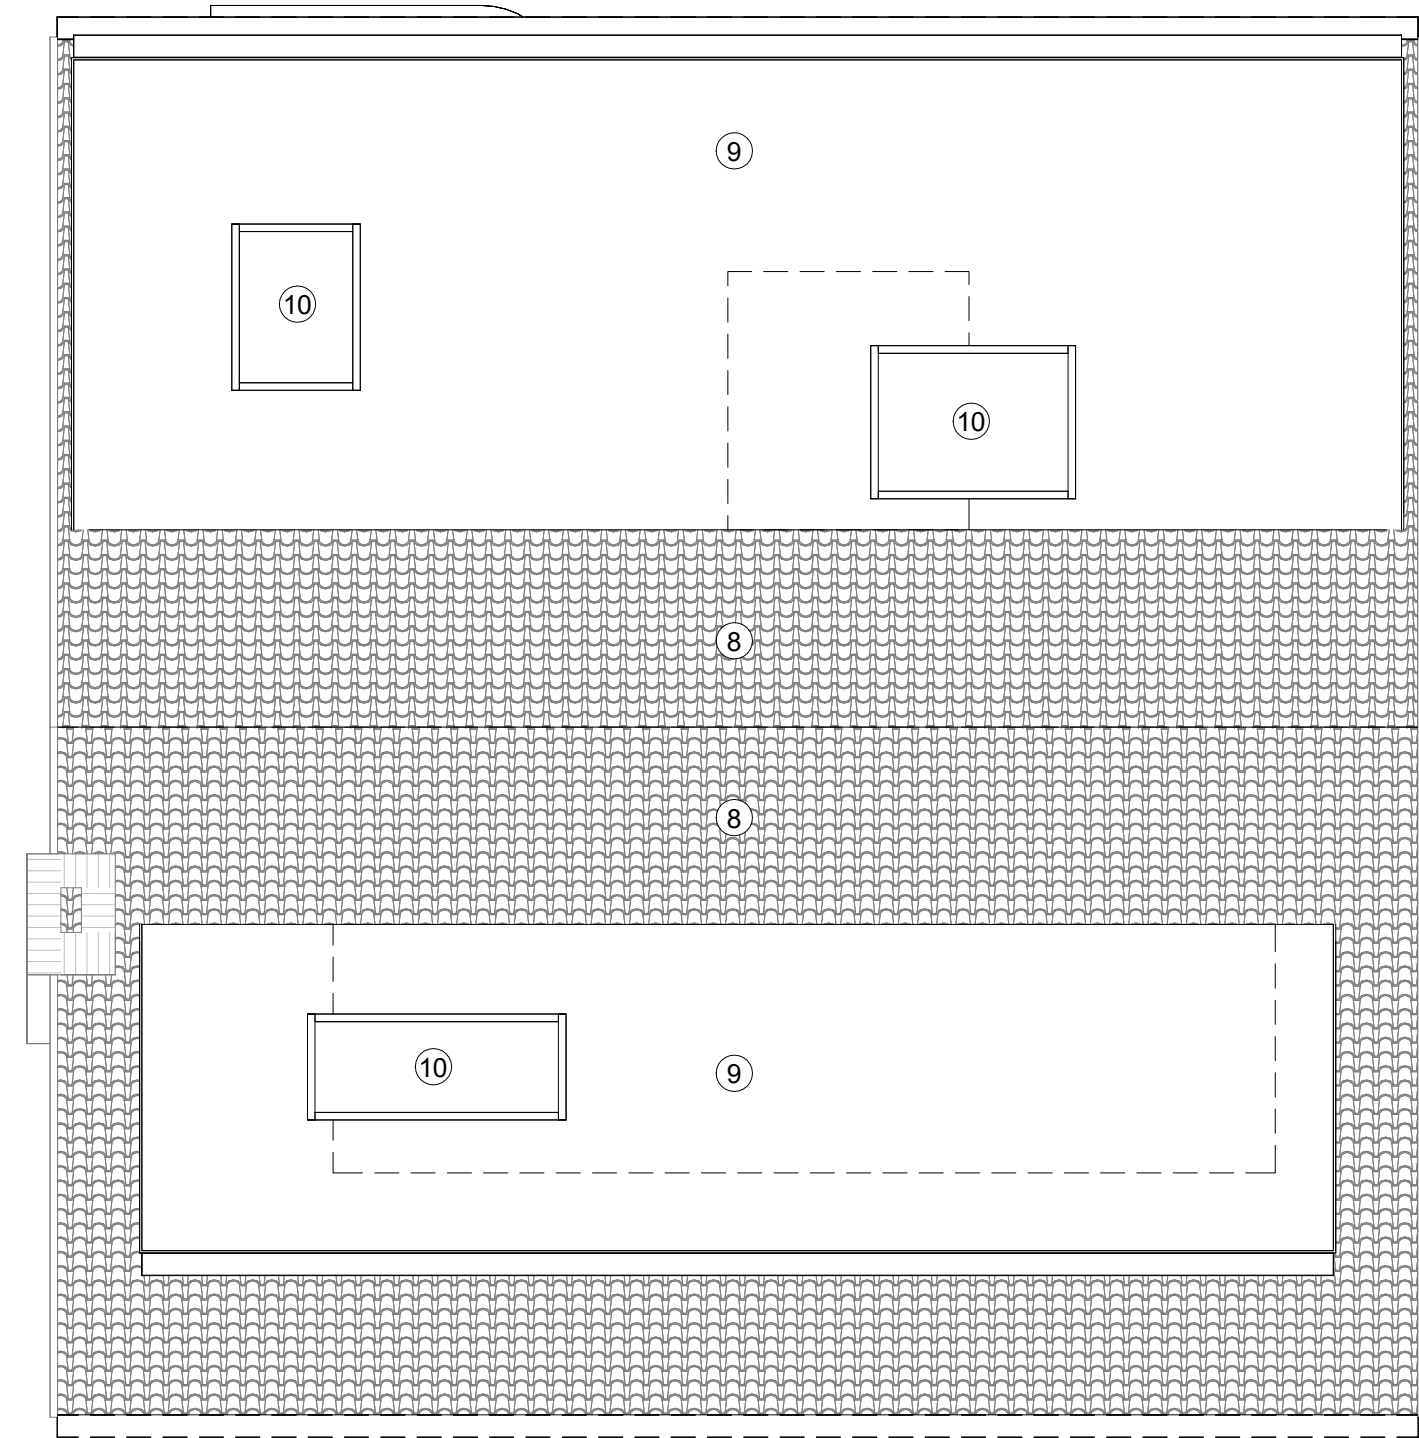

3 ROOF PLAN
1 : 50

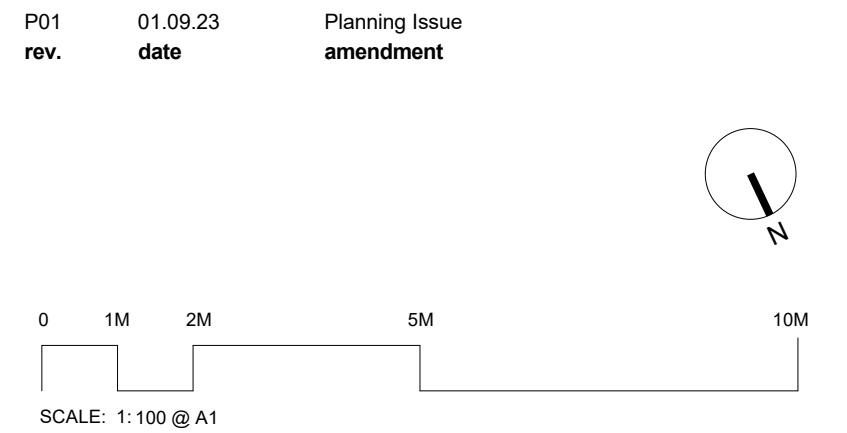

 Northern Mark thenorthernmark.com	
T: +44 7557 378 279 E: hello@thenorthernmark.com	
job title 53 Shrewsbury Avenue, Prestwich Mr Hopwood & Miss Campbell	
drawing title PROPOSED PLANS	
scale 1 : 50 @A1	
status Project Status	job no. 2301
drawing no.	revision
2301-NOM-XX-ZZZ-DR-A-01110	P01