


MATERIALS KEY


- ① Existing facing brickwork retained
- ② Oak timber cladding
- ③ Aluminium framed double glazed windows. Frame Colour: **Grey**
- ④ Aluminium framed double glazed doors. Frame Colour: **Grey**
- ⑤ uPVC front door. Colour: **Grey**
- ⑥ uPVC fascia. Colour: **White**
- ⑦ Zinc rainwater gutters & downpipes. Colour: **Grey**
- ⑧ Existing roof tiles to be cleaned and retained
- ⑨ Single ply membrane to dormer roof. Colour: **Black**
- ⑩ Fixed flat rooflight. Frame Colour: **Grey**

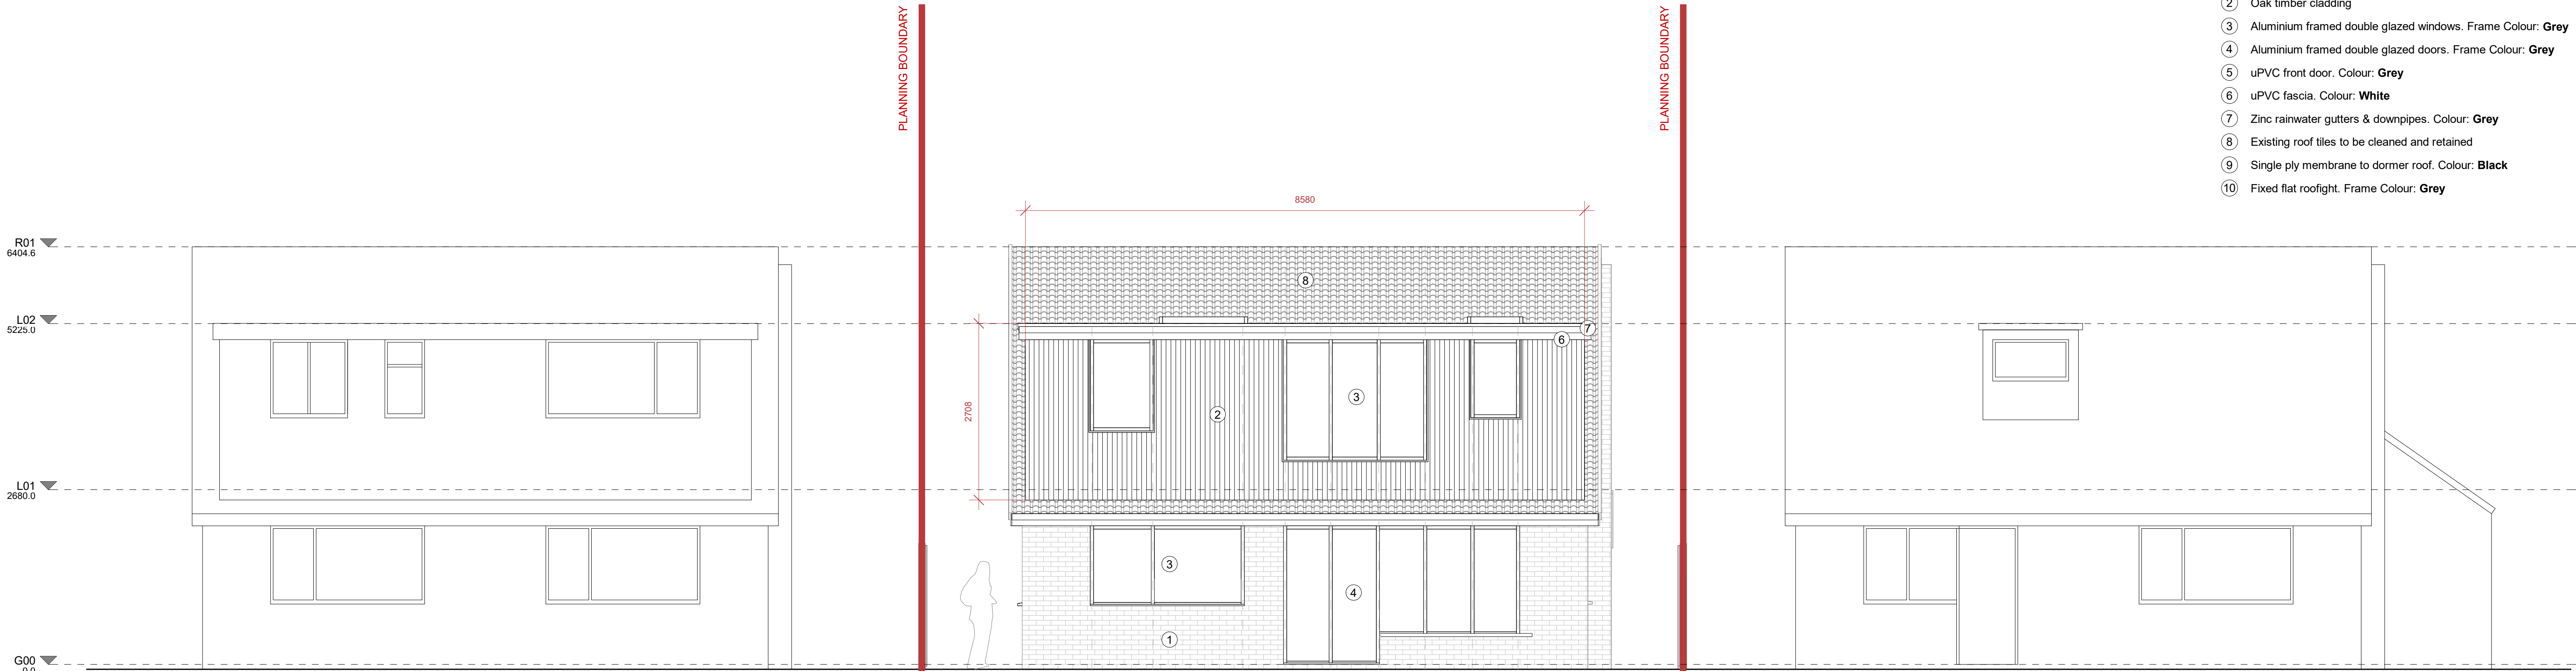

2 REAR ELEVATION
1 : 50

Proposed rear dormer volume: 34.84m³
Proposed front dormer volume: 14.54m³
TOTAL: 49.38m³

Existing rear dormer volume: 1.78m³
Existing front dormer volume: 6.81m³
TOTAL: 8.59m³

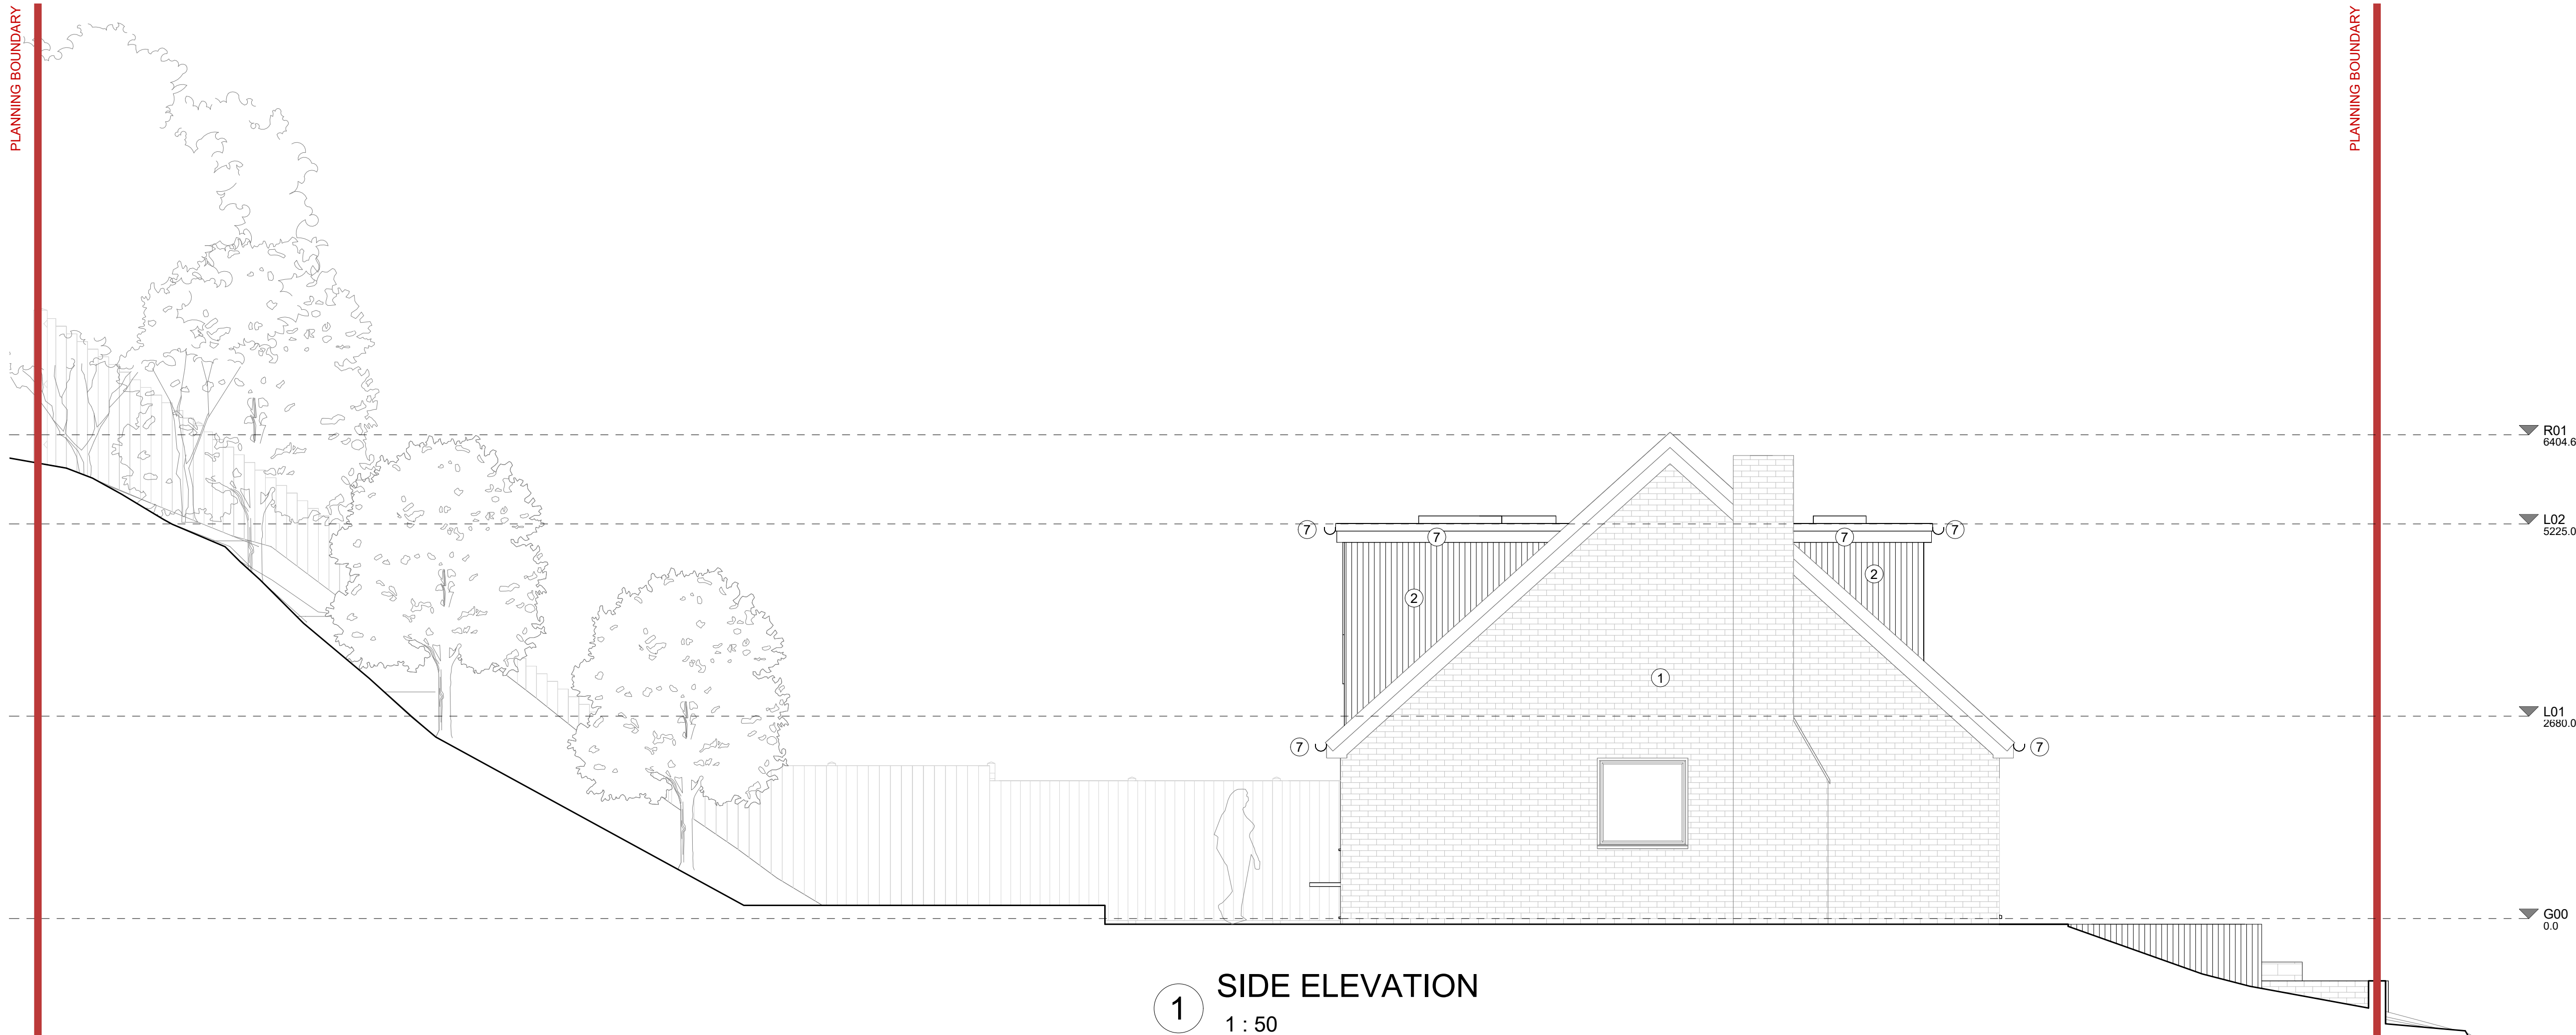

1 SIDE ELEVATION
1 : 50

P01 01.09.23 Planning Issue
rev. date amendment

0 1M 2M 5M 10M
SCALE: 1:100 @ A1



Northern Mark
thenorthernmark.com

T: +44 7557 378 279
E: hello@thenorthernmark.com

job title
53 Shrewsbury Avenue, Prestwich
Mr Hopwood & Miss Campbell

drawing title
PROPOSED REAR & SIDE ELEVATIONS

scale As indicated

status Project Status job no. 2301

drawing no. revision

2301-NOM-XX-ZZZ-DR-A-01202 P01