



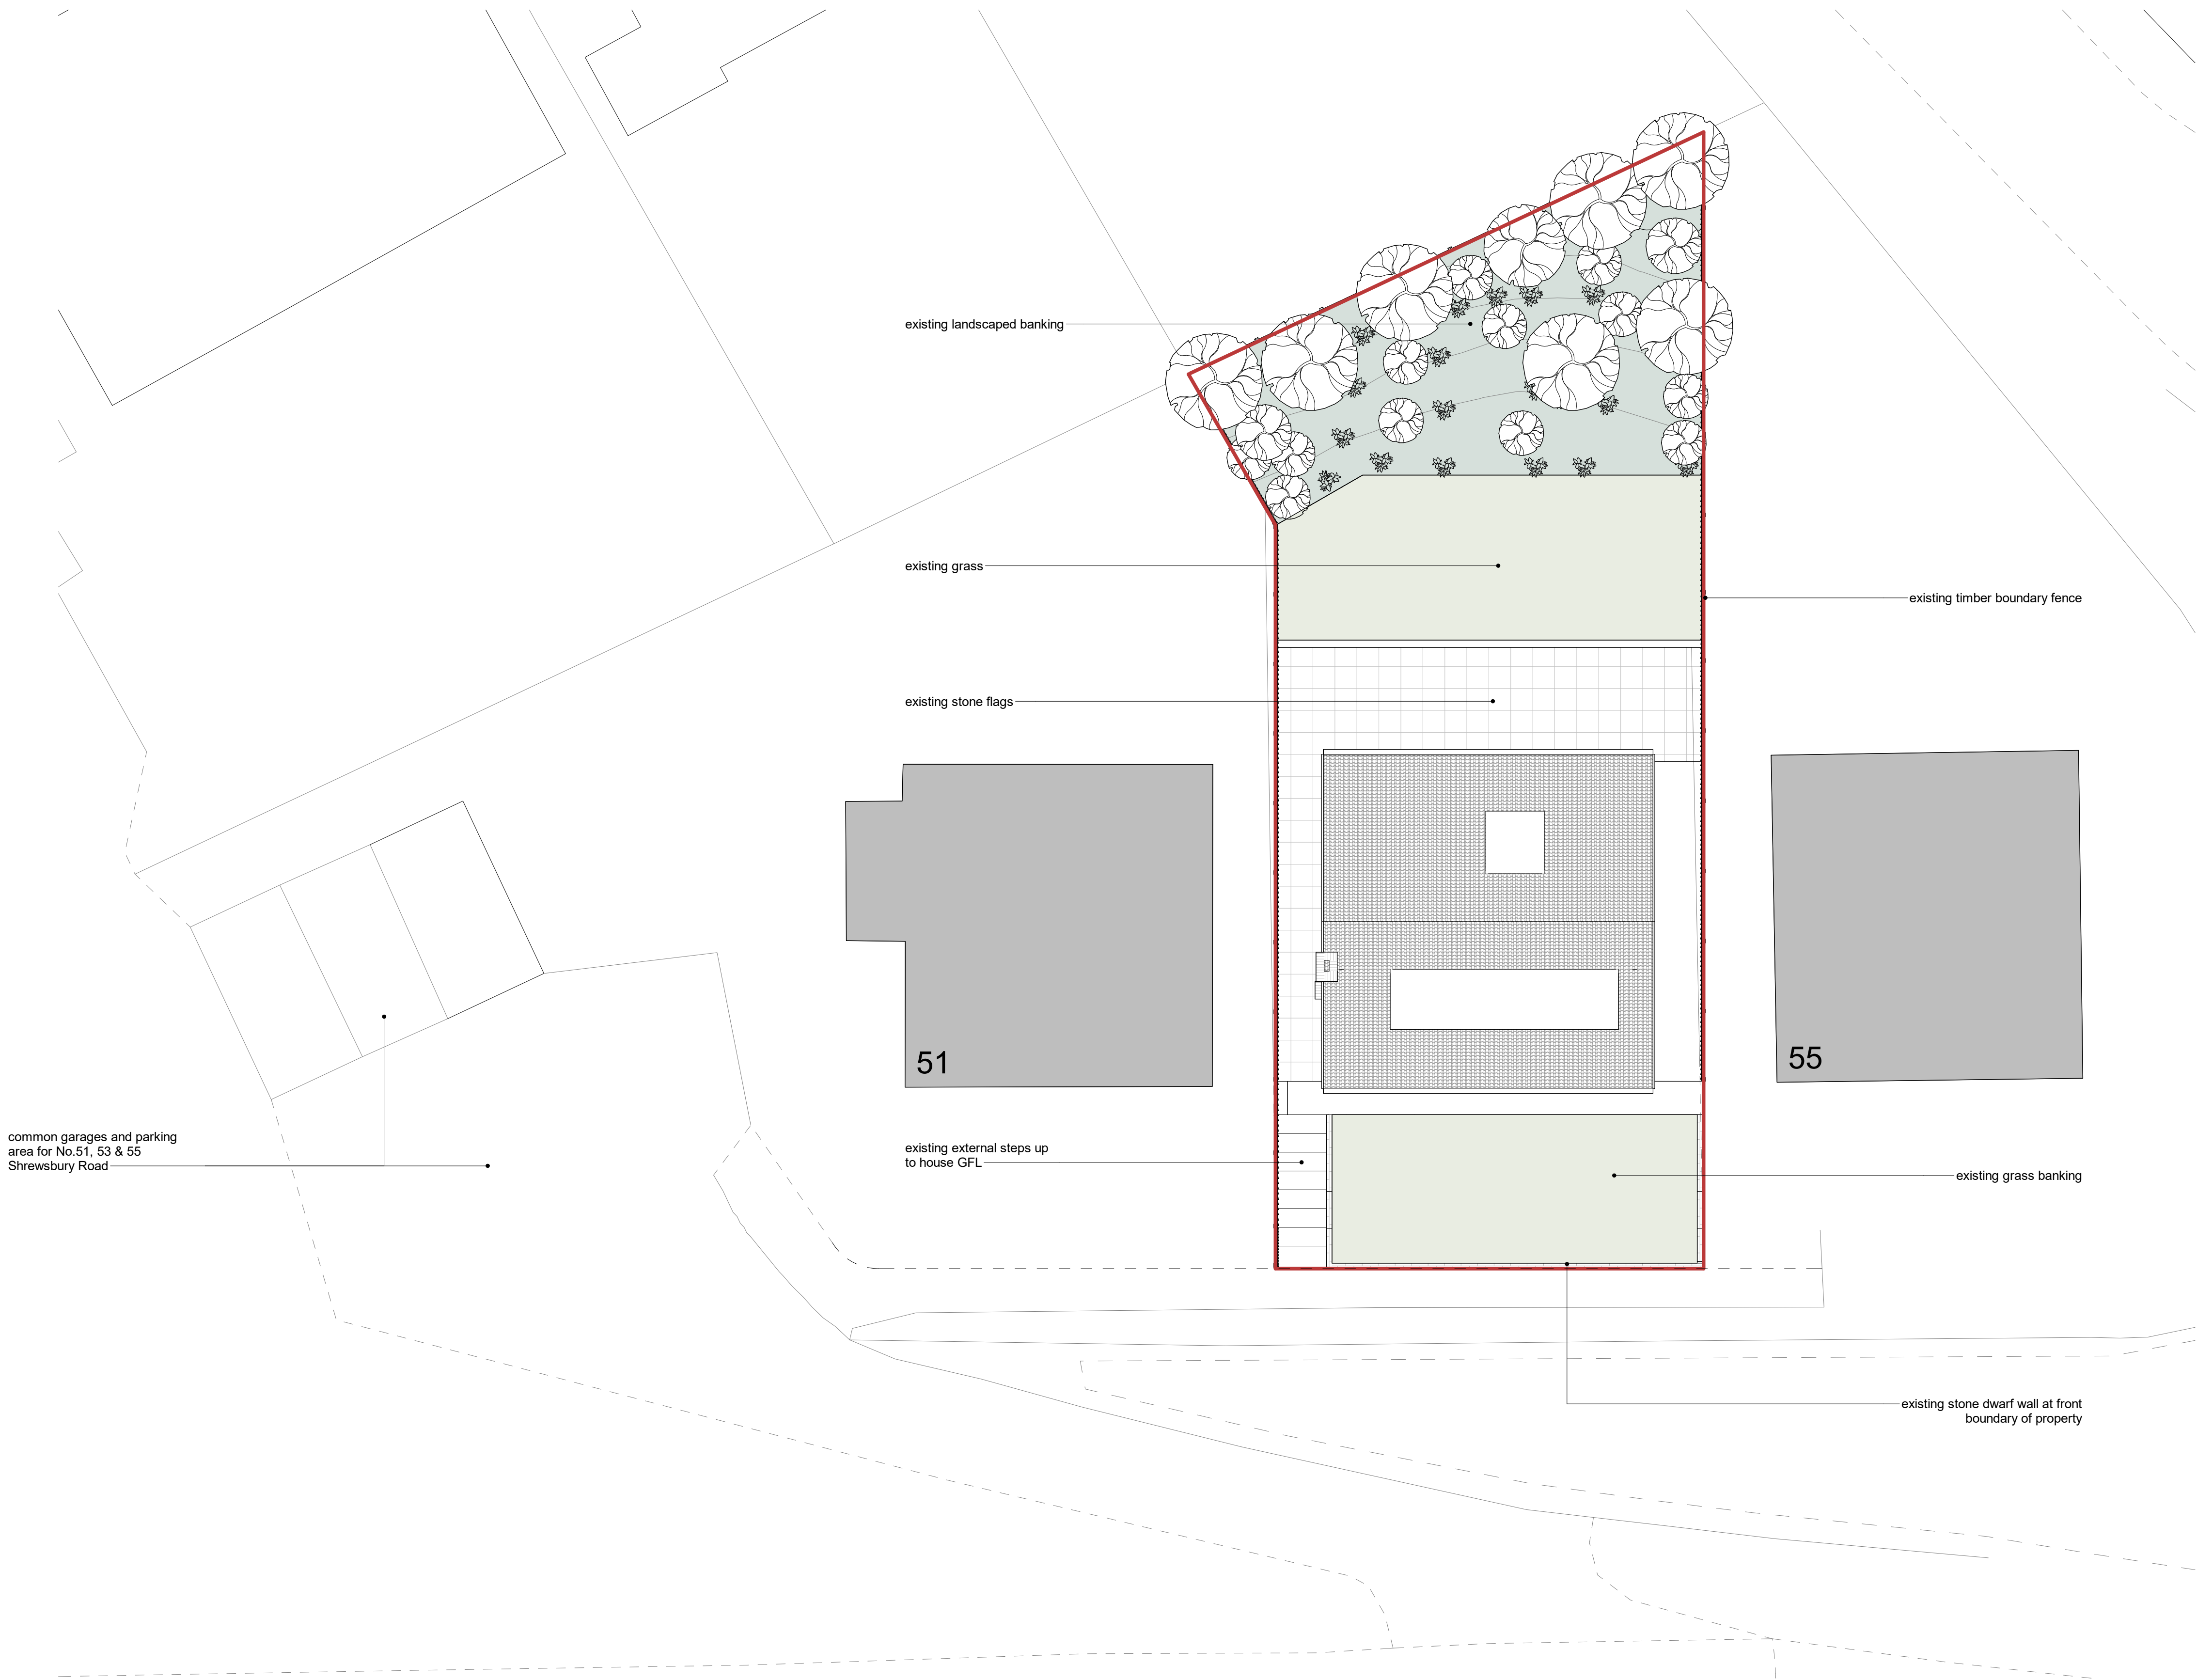

P01  
rev. 01.09.23  
date Planning Issue  
amendment

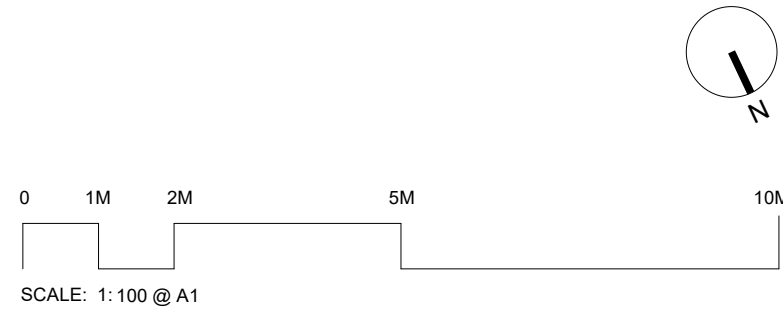

Northern Mark  
thenorthernmark.com

T: +44 7557 378 279  
E: hello@thenorthernmark.com

job title  
53 Shrewsbury Avenue, Prestwich  
Mr Hopwood & Miss Campbell

drawing title  
EXISTING SITE PLAN

scale 1:100 @ A1:2  
status Project Status 00 job no. 2301

drawing no. 2301-NOM-XX-ZZ-DR-A-00102 revision P01