




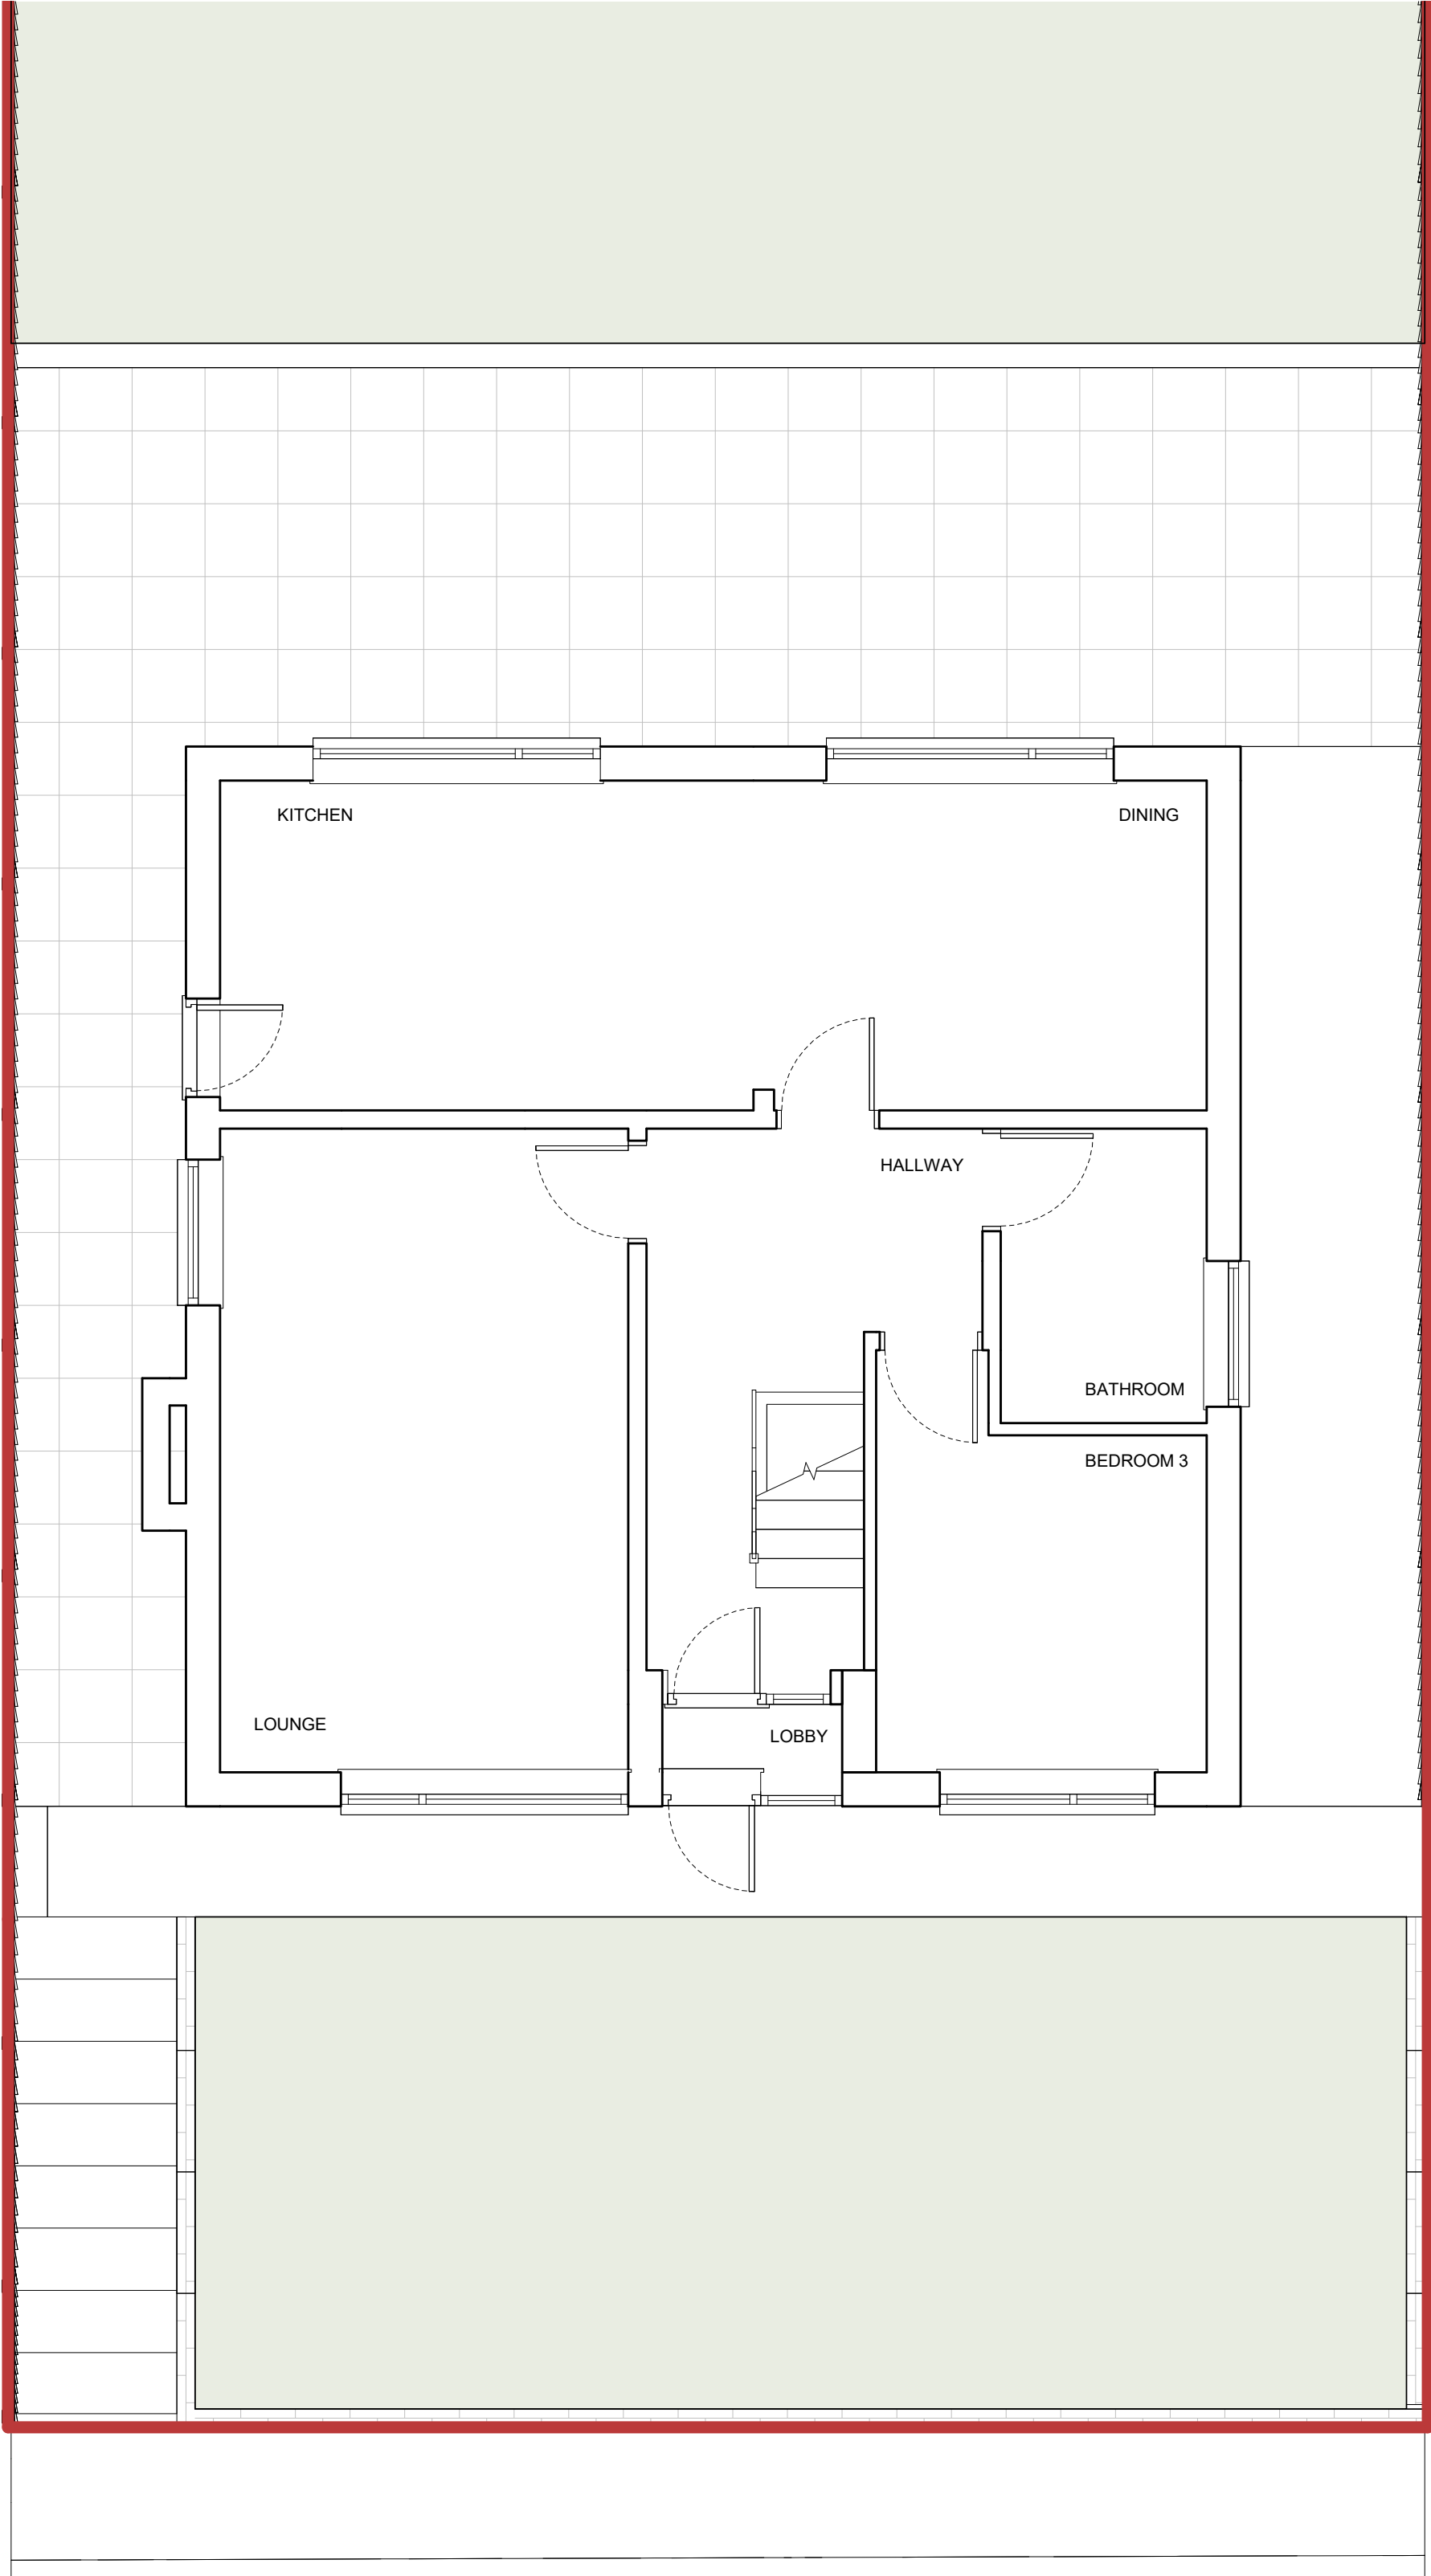


1 GROUND FLOOR PLAN
1 : 50

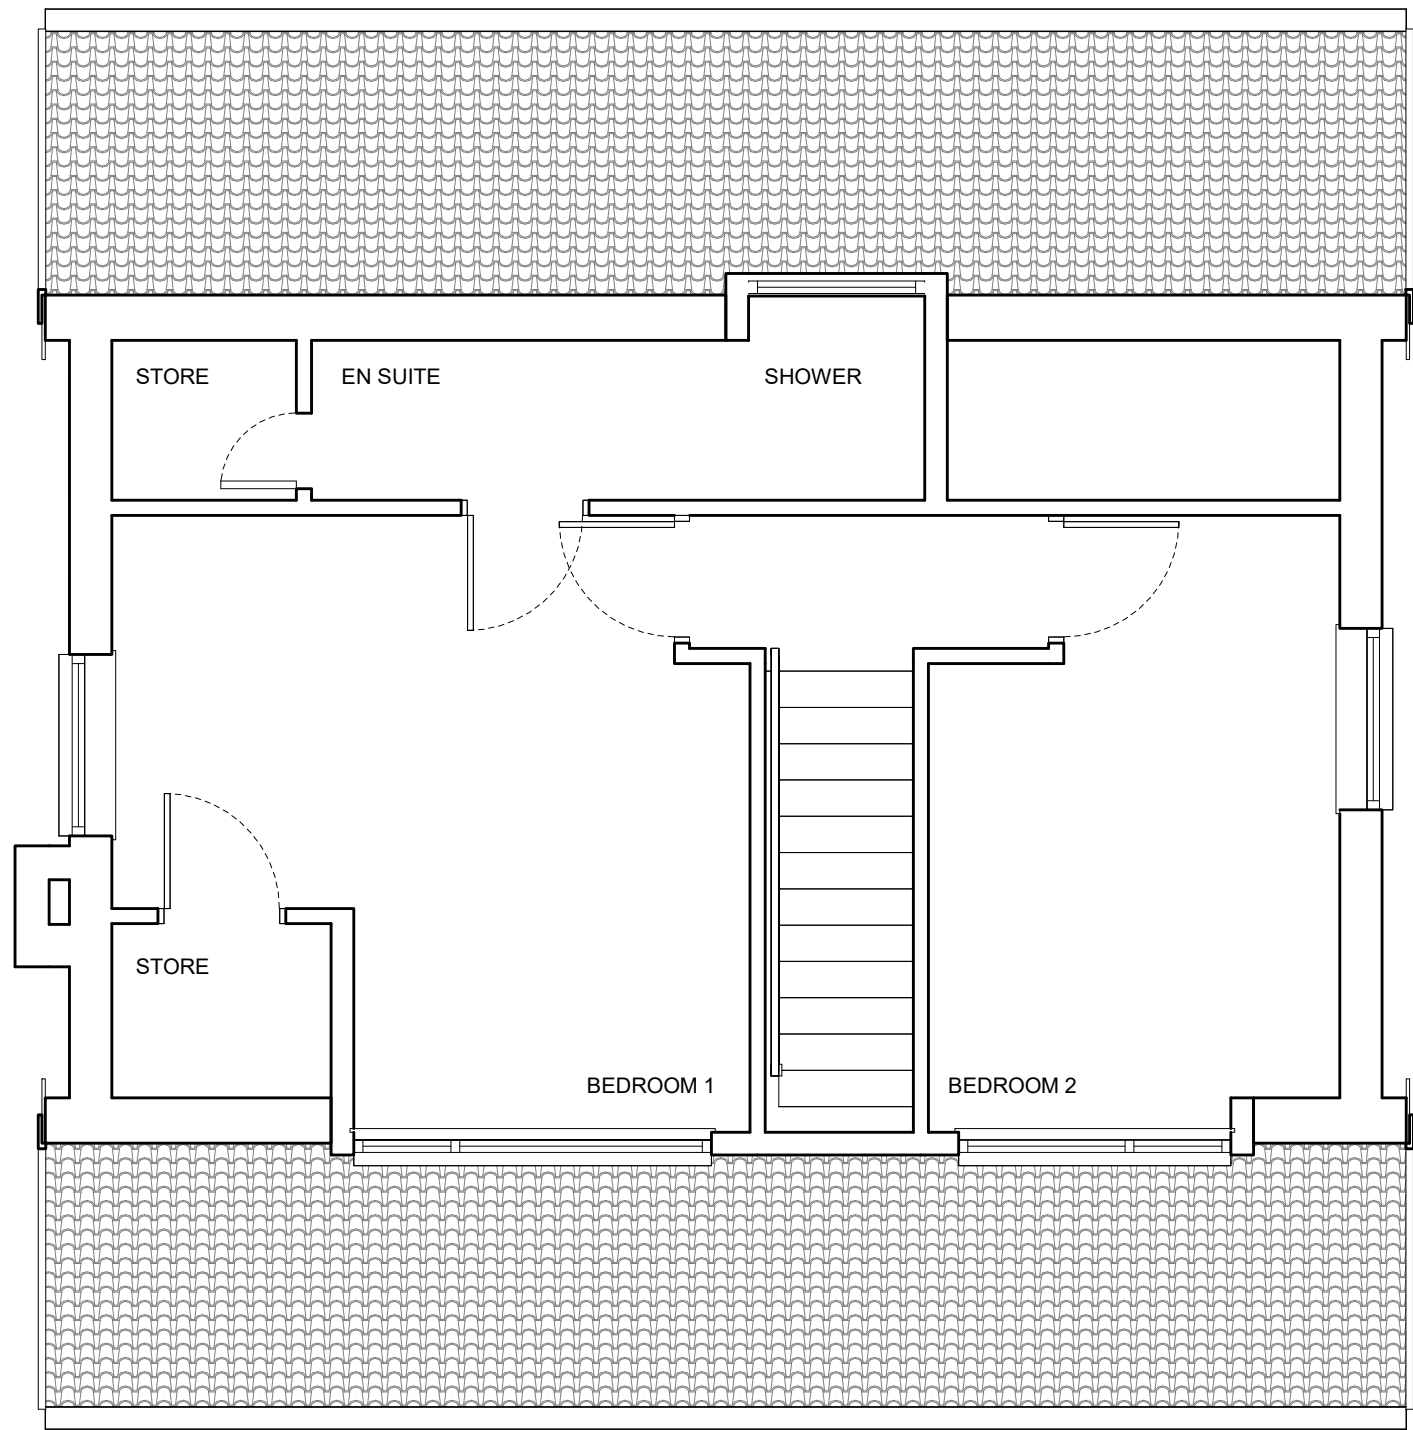

2 FIRST FLOOR PLAN
1 : 50

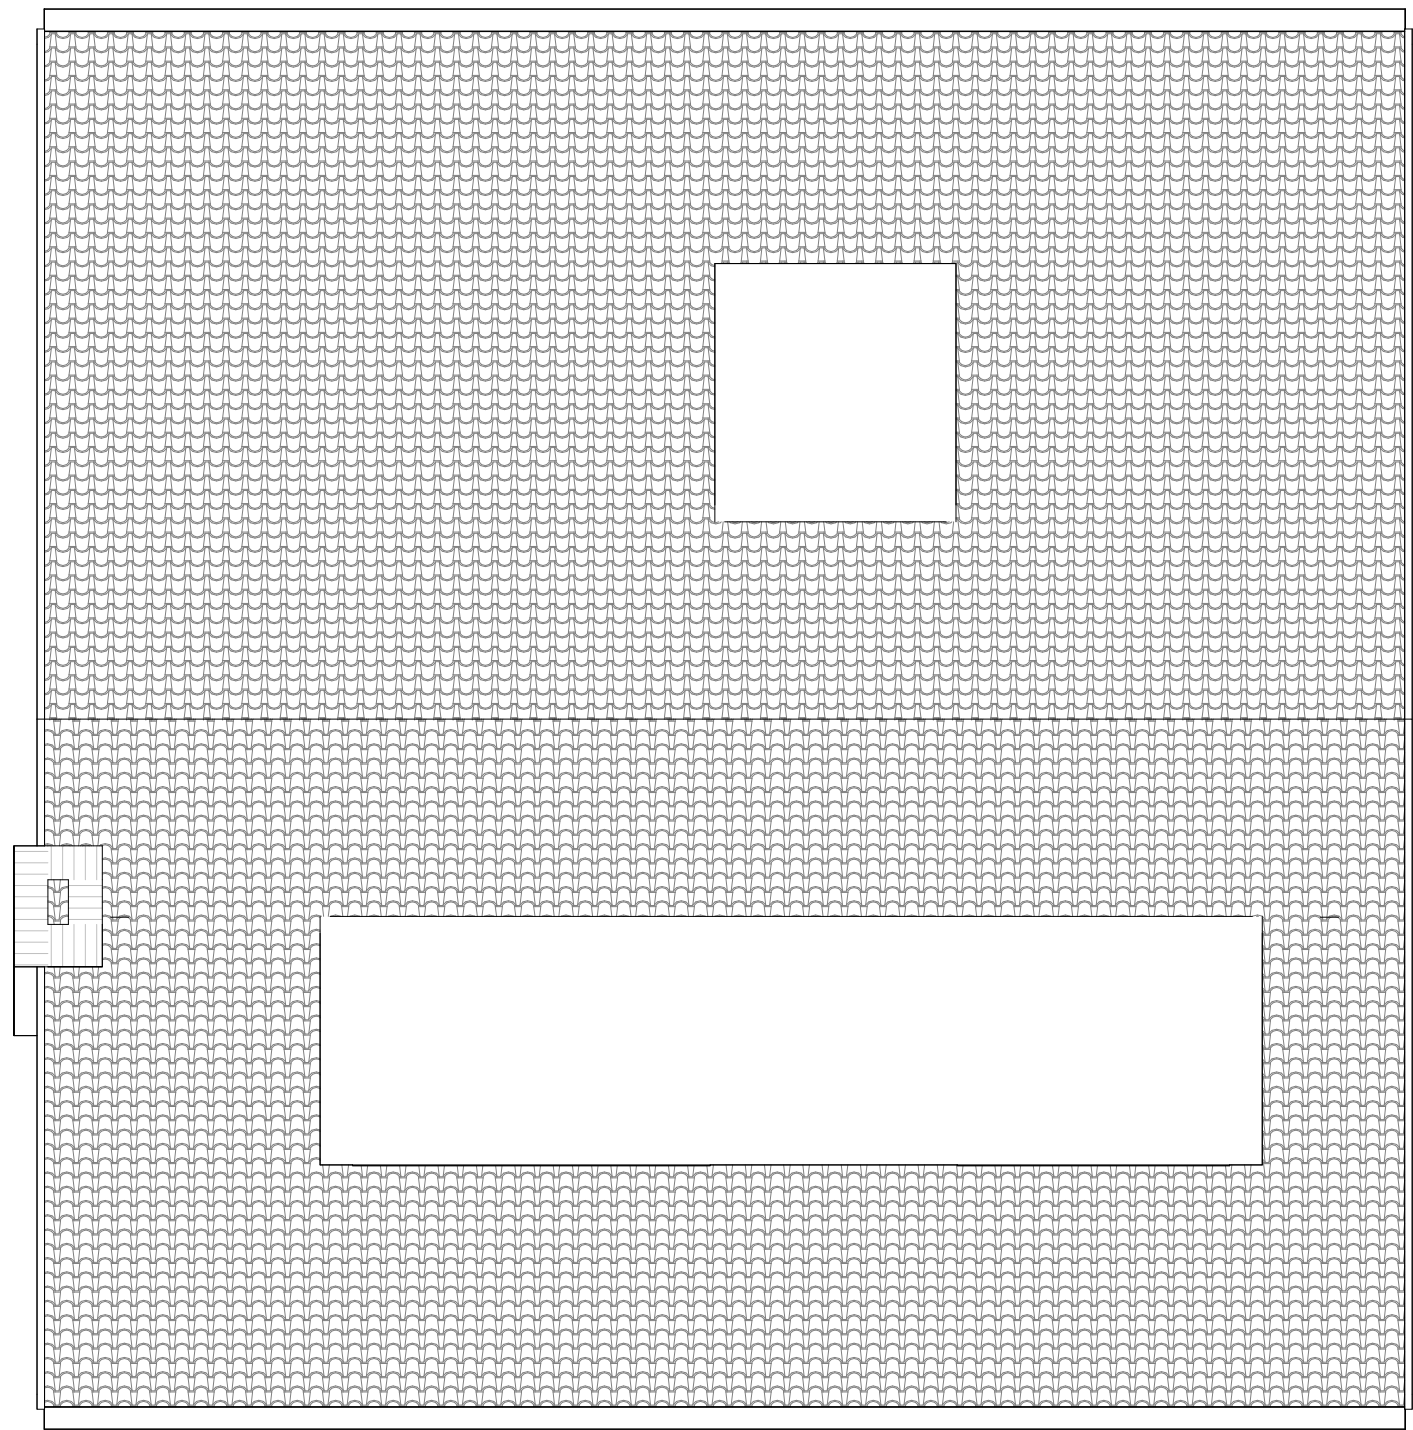

3 ROOF PLAN
1 : 50

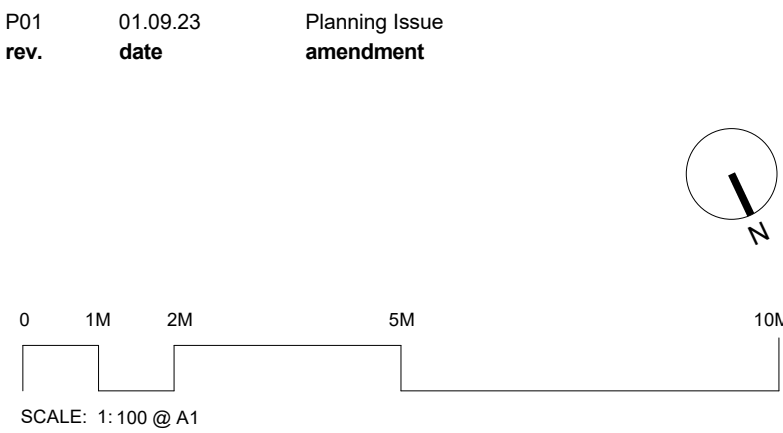

		Northern Mark thenorthernmark.com	
		T: +44 7557 378 279 E: hello@thenorthernmark.com	
job title			
53 Shrewsbury Avenue, Prestwich			
Mr Hopwood & Miss Campbell			
drawing title			
EXISTING PLANS			
scale	1 : 50 @A1		
status	Project Status	job no.	2301
drawing no.			revi
2301-NOM-XX-ZZZ-DR-A-00110		P	