



MATERIALS KEY

- 1 Existing facing brickwork
- 2 Clay tile shingles
- 2a uPVC cladding. Colour: **White**
- 4 uPVC windows. Frame Colour: **White**
- 5 uPVC front door. Colour: **White**
- 6 uPVC fascia. Colour: **White**
- 7 uPVC rainwater gutters & downpipes. Colour: **White / Black**
- 8 Existing roof tiles
- 9 Single ply membrane to dormer roof. Colour: **Black**

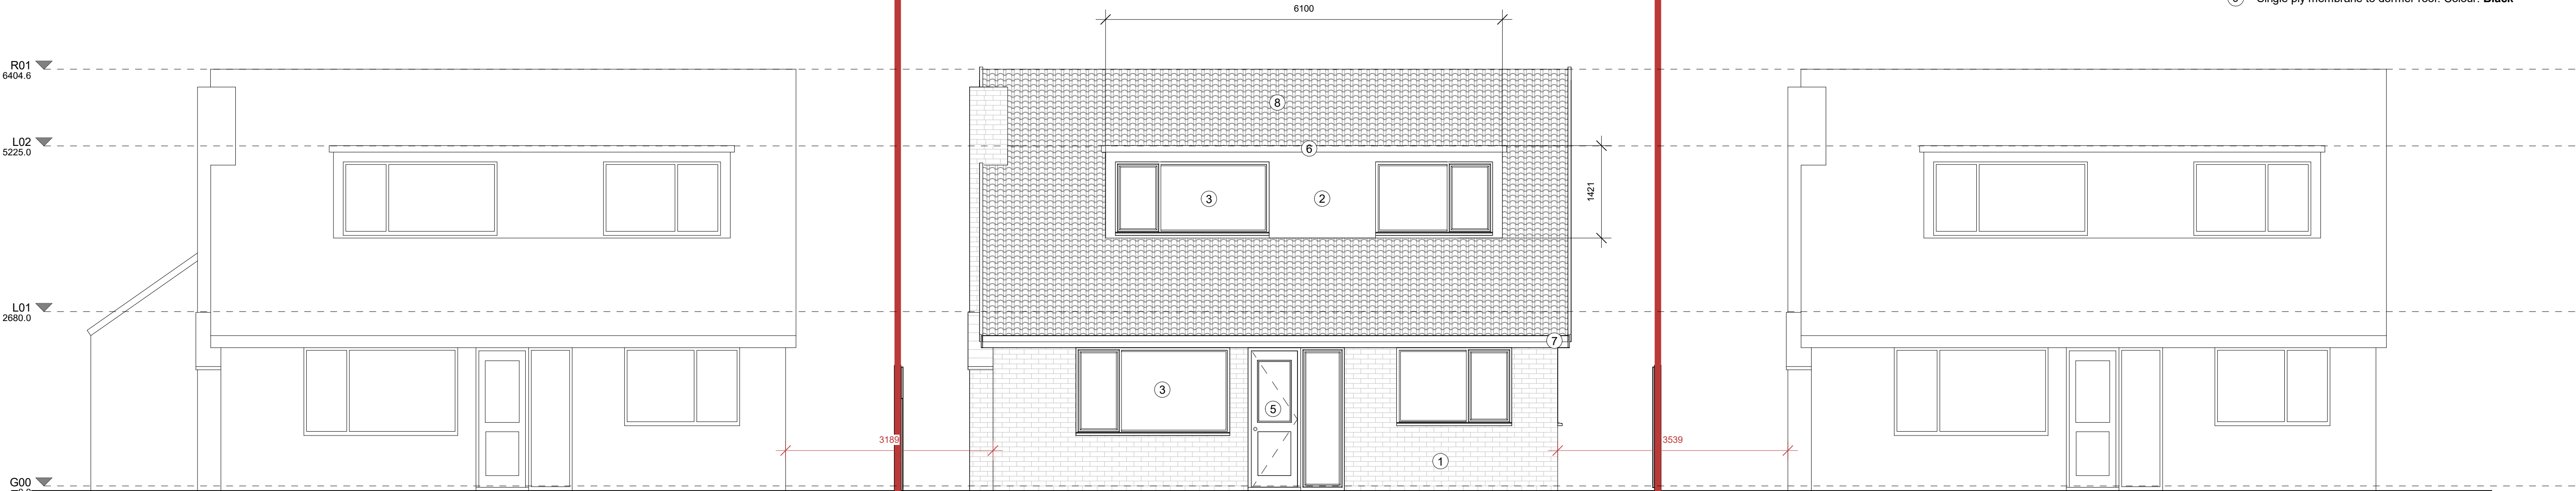


1 FRONT ELEVATION
1 : 50

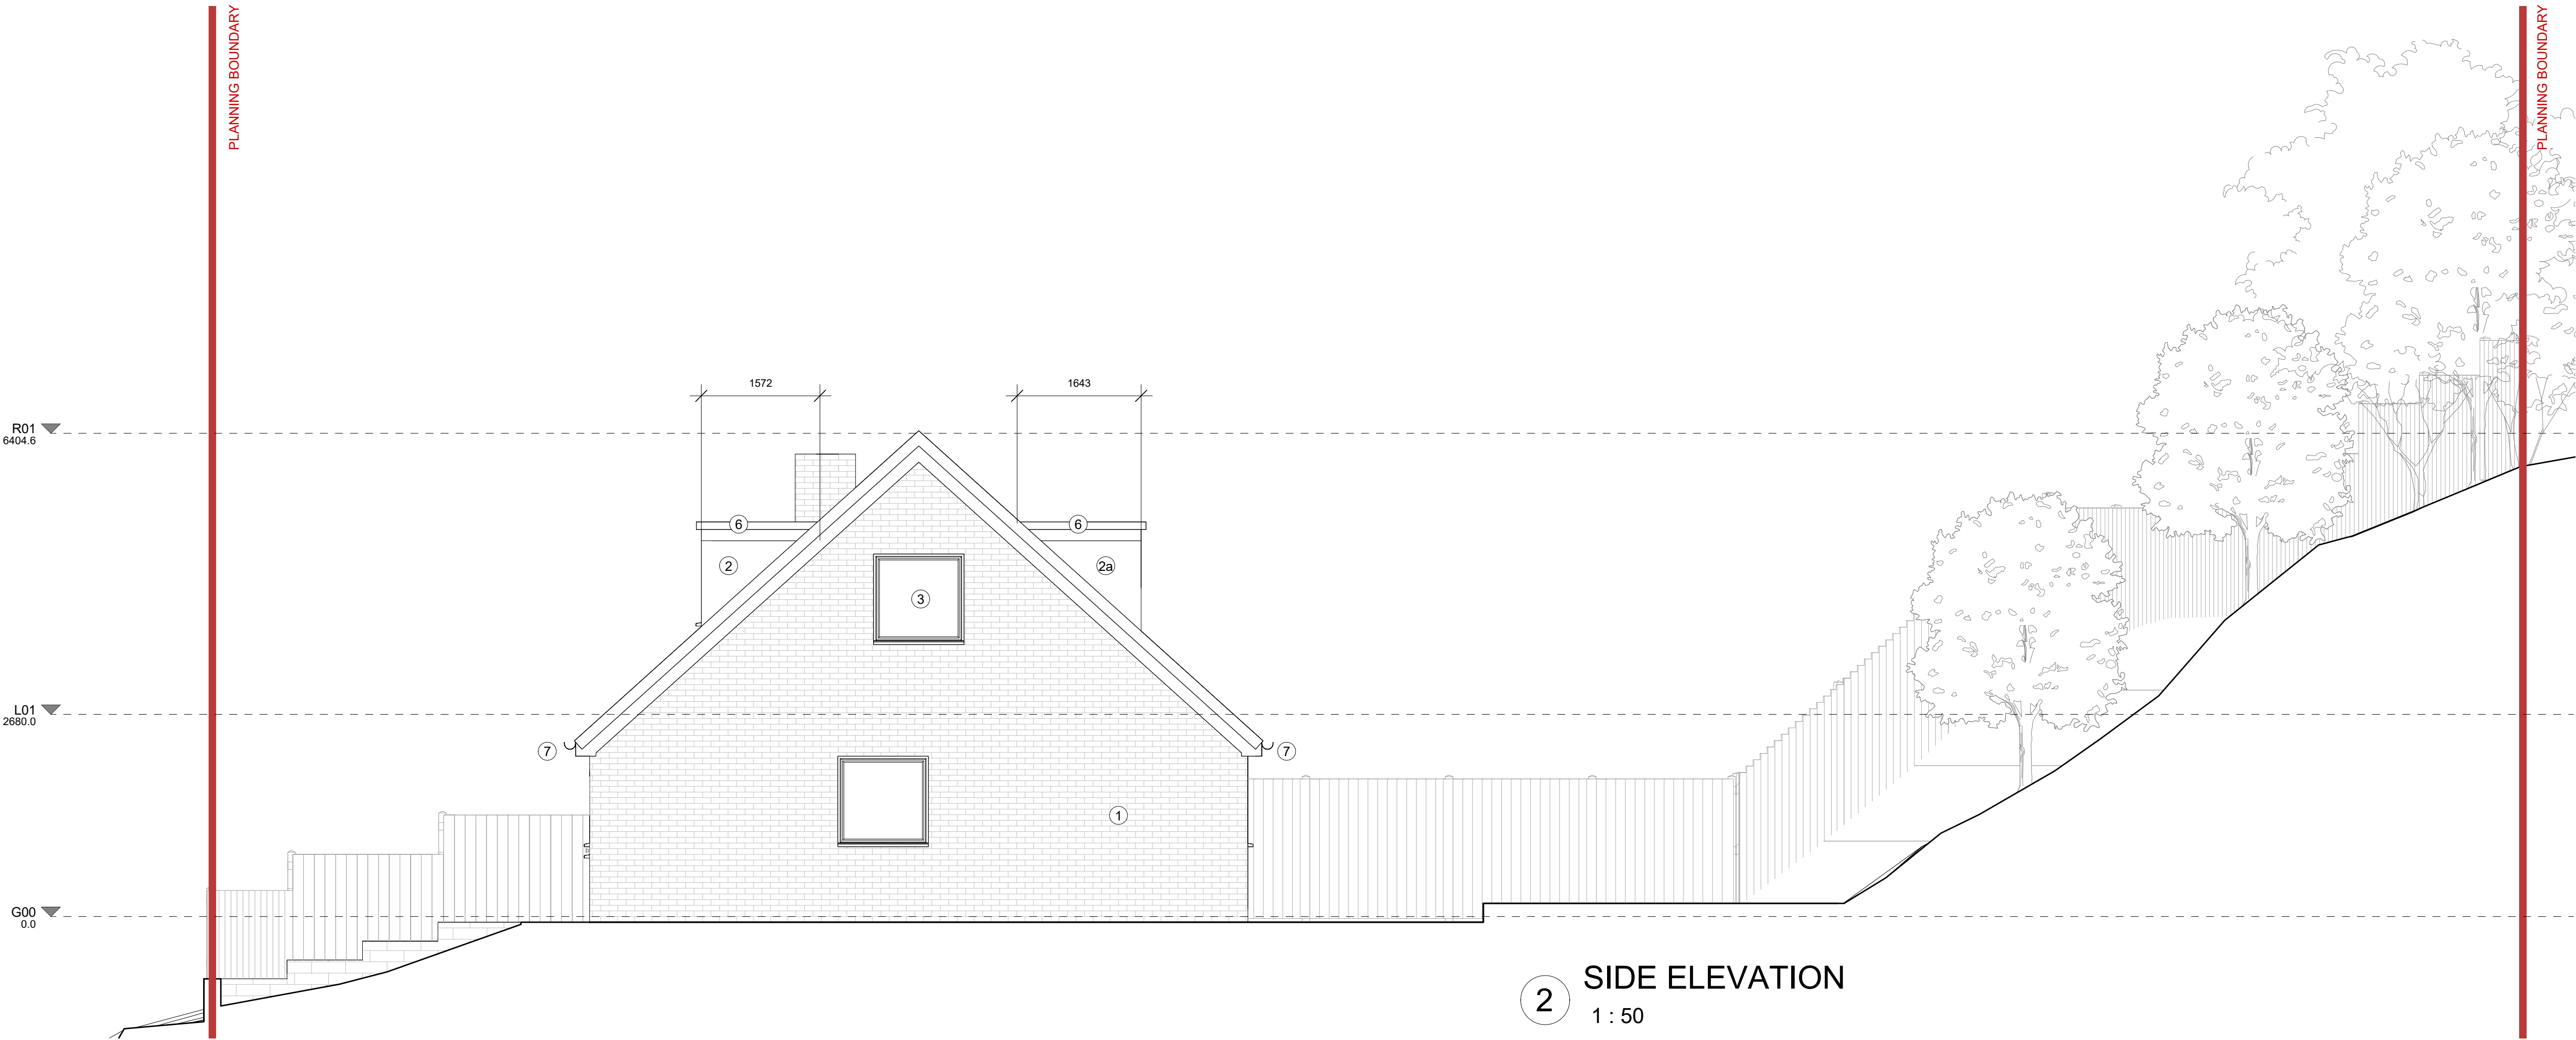

2 SIDE ELEVATION
1 : 50

P01 01.09.23
rev. date Planning Issue
amendment

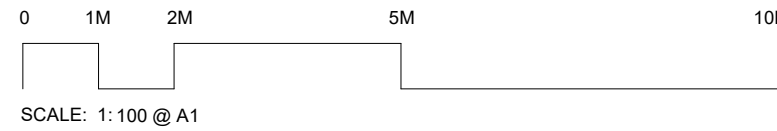

Northern Mark
thenorthernmark.com
T: +44 7557 378 279
E: hello@thenorthernmark.com

job title
53 Shrewsbury Avenue, Prestwich
Mr Hopwood & Miss Campbell

drawing title
EXISTING FRONT & SIDE ELEVATIONS

scale As indicated

status Project Status job no. 2301

drawing no. revision

2301-NOM-XX-ZZZ-DR-A-00201 P01