

contractors are responsible for verifying all dimensions shown herein before any affected work in hand. C


Roof tiles to match existing

New fascia to match existing


New white upvc window to be obscure glazed

New brickwork to match existing


PROPOSED REAR ELEVATION SCALE 1:100

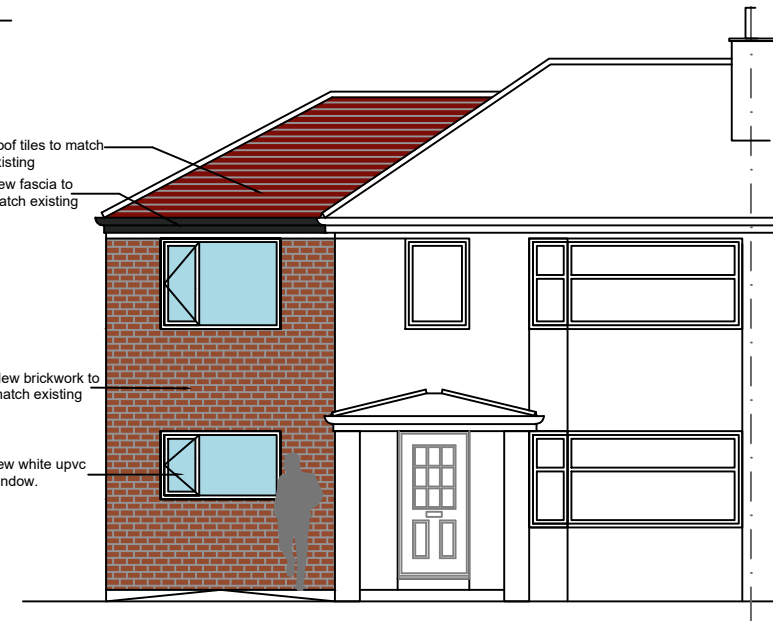


PROPOSED FRONT ELEVATION SCALE 1:100

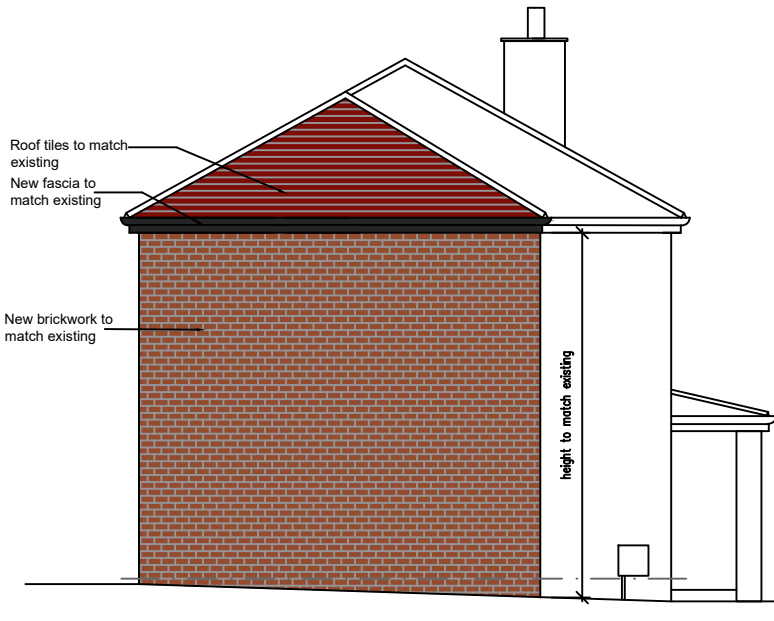



PROPOSED SIDE ELEVATION SCALE 1:100

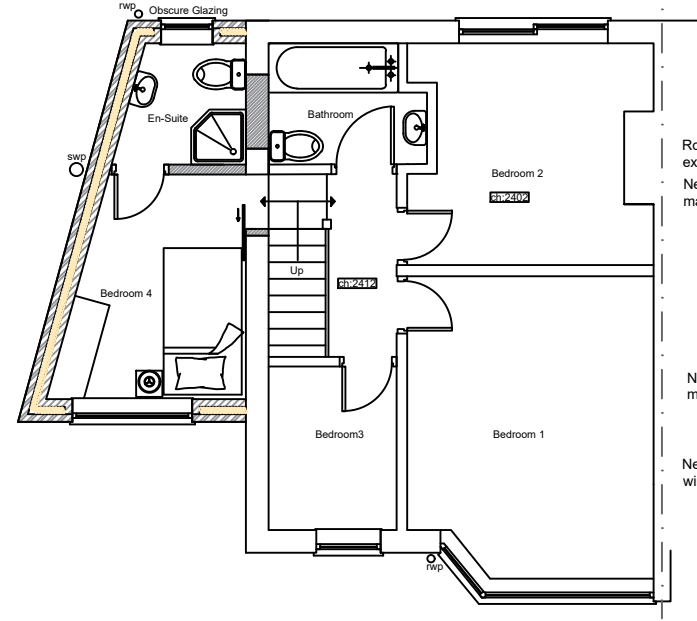


PROPOSED FIRST FLOOR PLAN SCALE 1:100

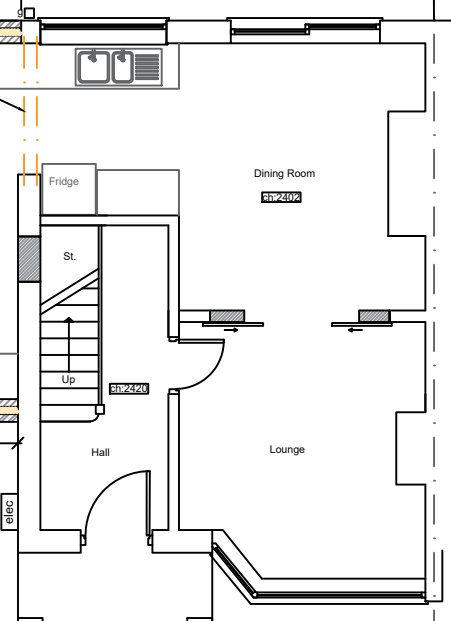


PROPOSED GROUND FLOOR PLAN SCALE 1:100

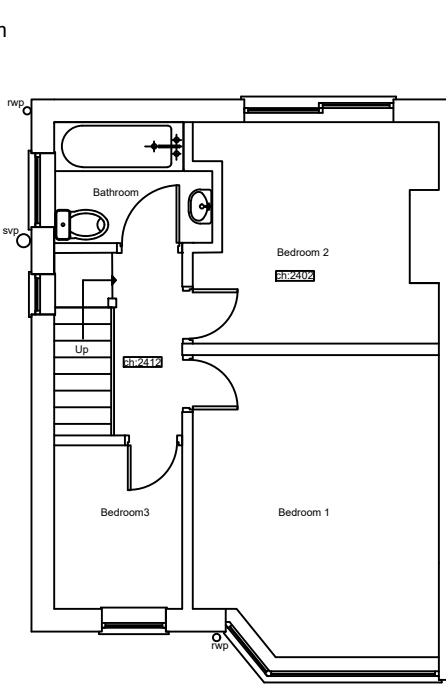 


EXISTING FIRST FLOOR PLAN SCALE 1:100

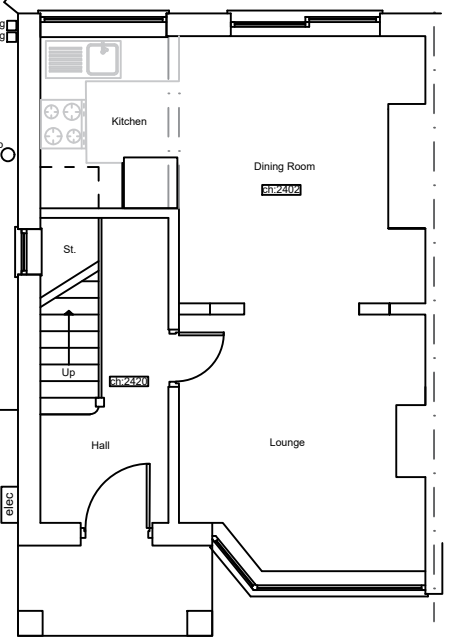


EXISTING GROUND FLOOR PLAN SCALE 1:100

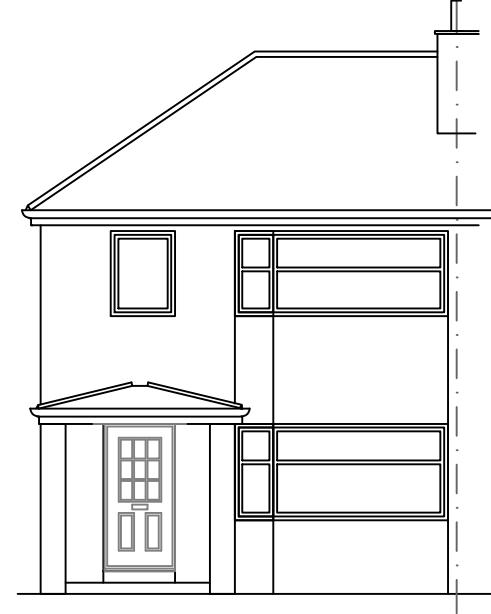


EXISTING FRONT ELEVATION SCALE 1:100

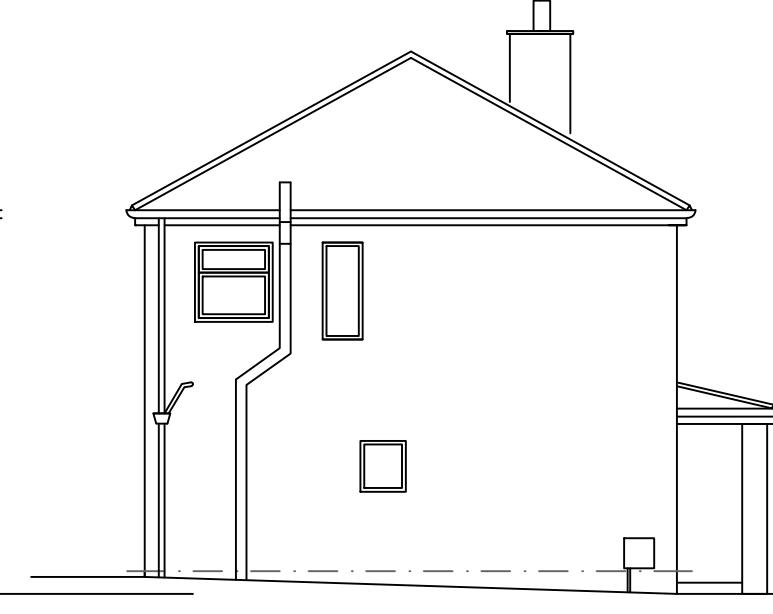


EXISTING SIDE ELEVATION SCALE 1:100

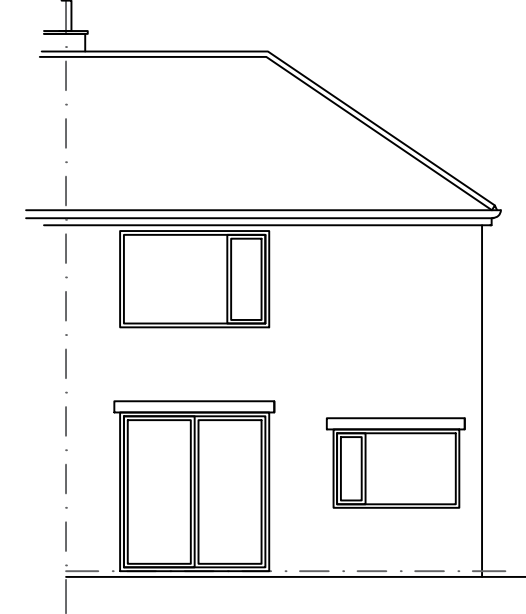

EXISTING REAR ELEVATION SCALE 1:100

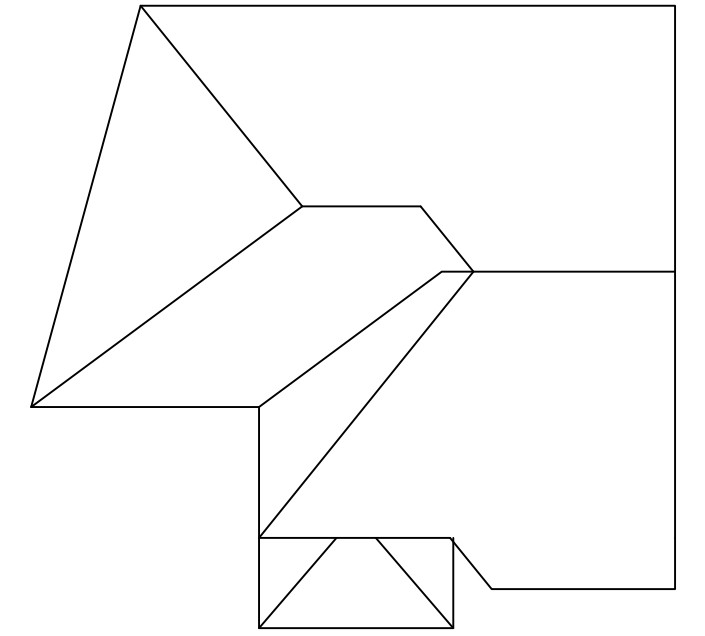


PROPOSED ROOF PLAN SCALE 1:100

 

BLOCK PLAN SCALE 1:500

©Crown Copyright and database rights 2022 OS Licence no. 100041041

 

LOCATION PLAN SCALE 1:1250

REV A: ROOF DESIGN AMENDED

JUNE 2022

CLIENT: MRS JOANNE BEAUMONT

ADDRESS: 6 BIRCH AVE, WHITEFIELD, MANCHESTER M45 7HW

TITLE: EXISTING / PROPOSED PLANS & ELEVATIONS	DATE: APRIL 2022
PROJECT: DOUBLE STOREY SIDE EXTENSION	

SHEET/SCALE: AS SHOWN @ A2 DRAWING NUMBER:202205.1 DRN: MC

MAG Architecture
& Interior Design
✉ mac.dsign@hotmail.com ☎ 07546630432

LOCATION OF EXTENSION