




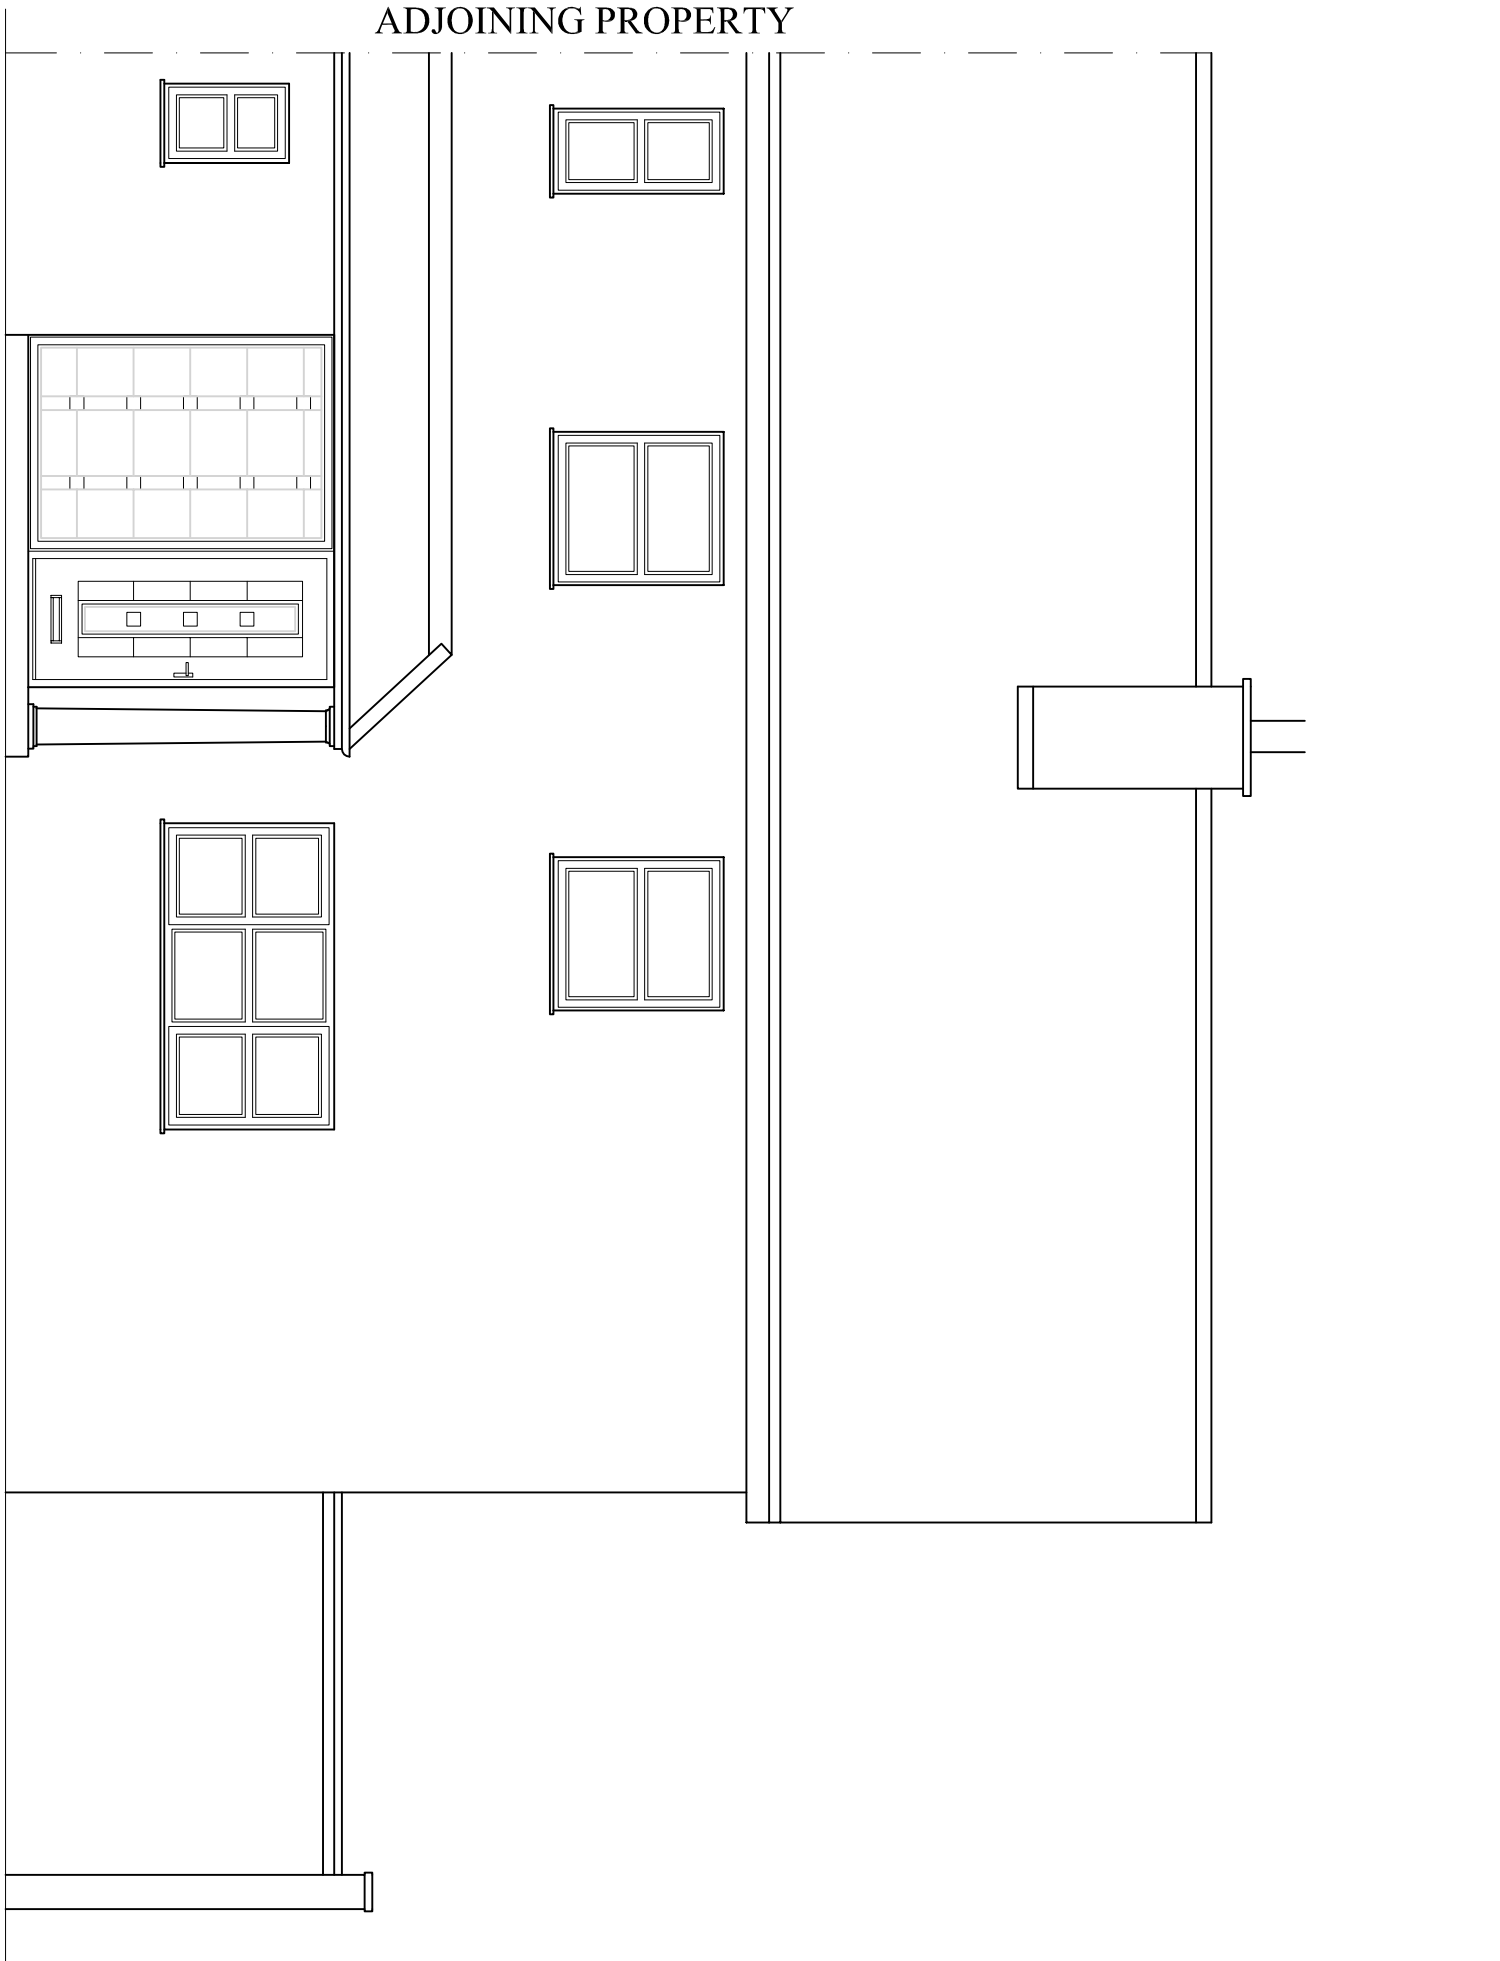


EXISTING FRONT ELEVATION
(SCALE 1:50)

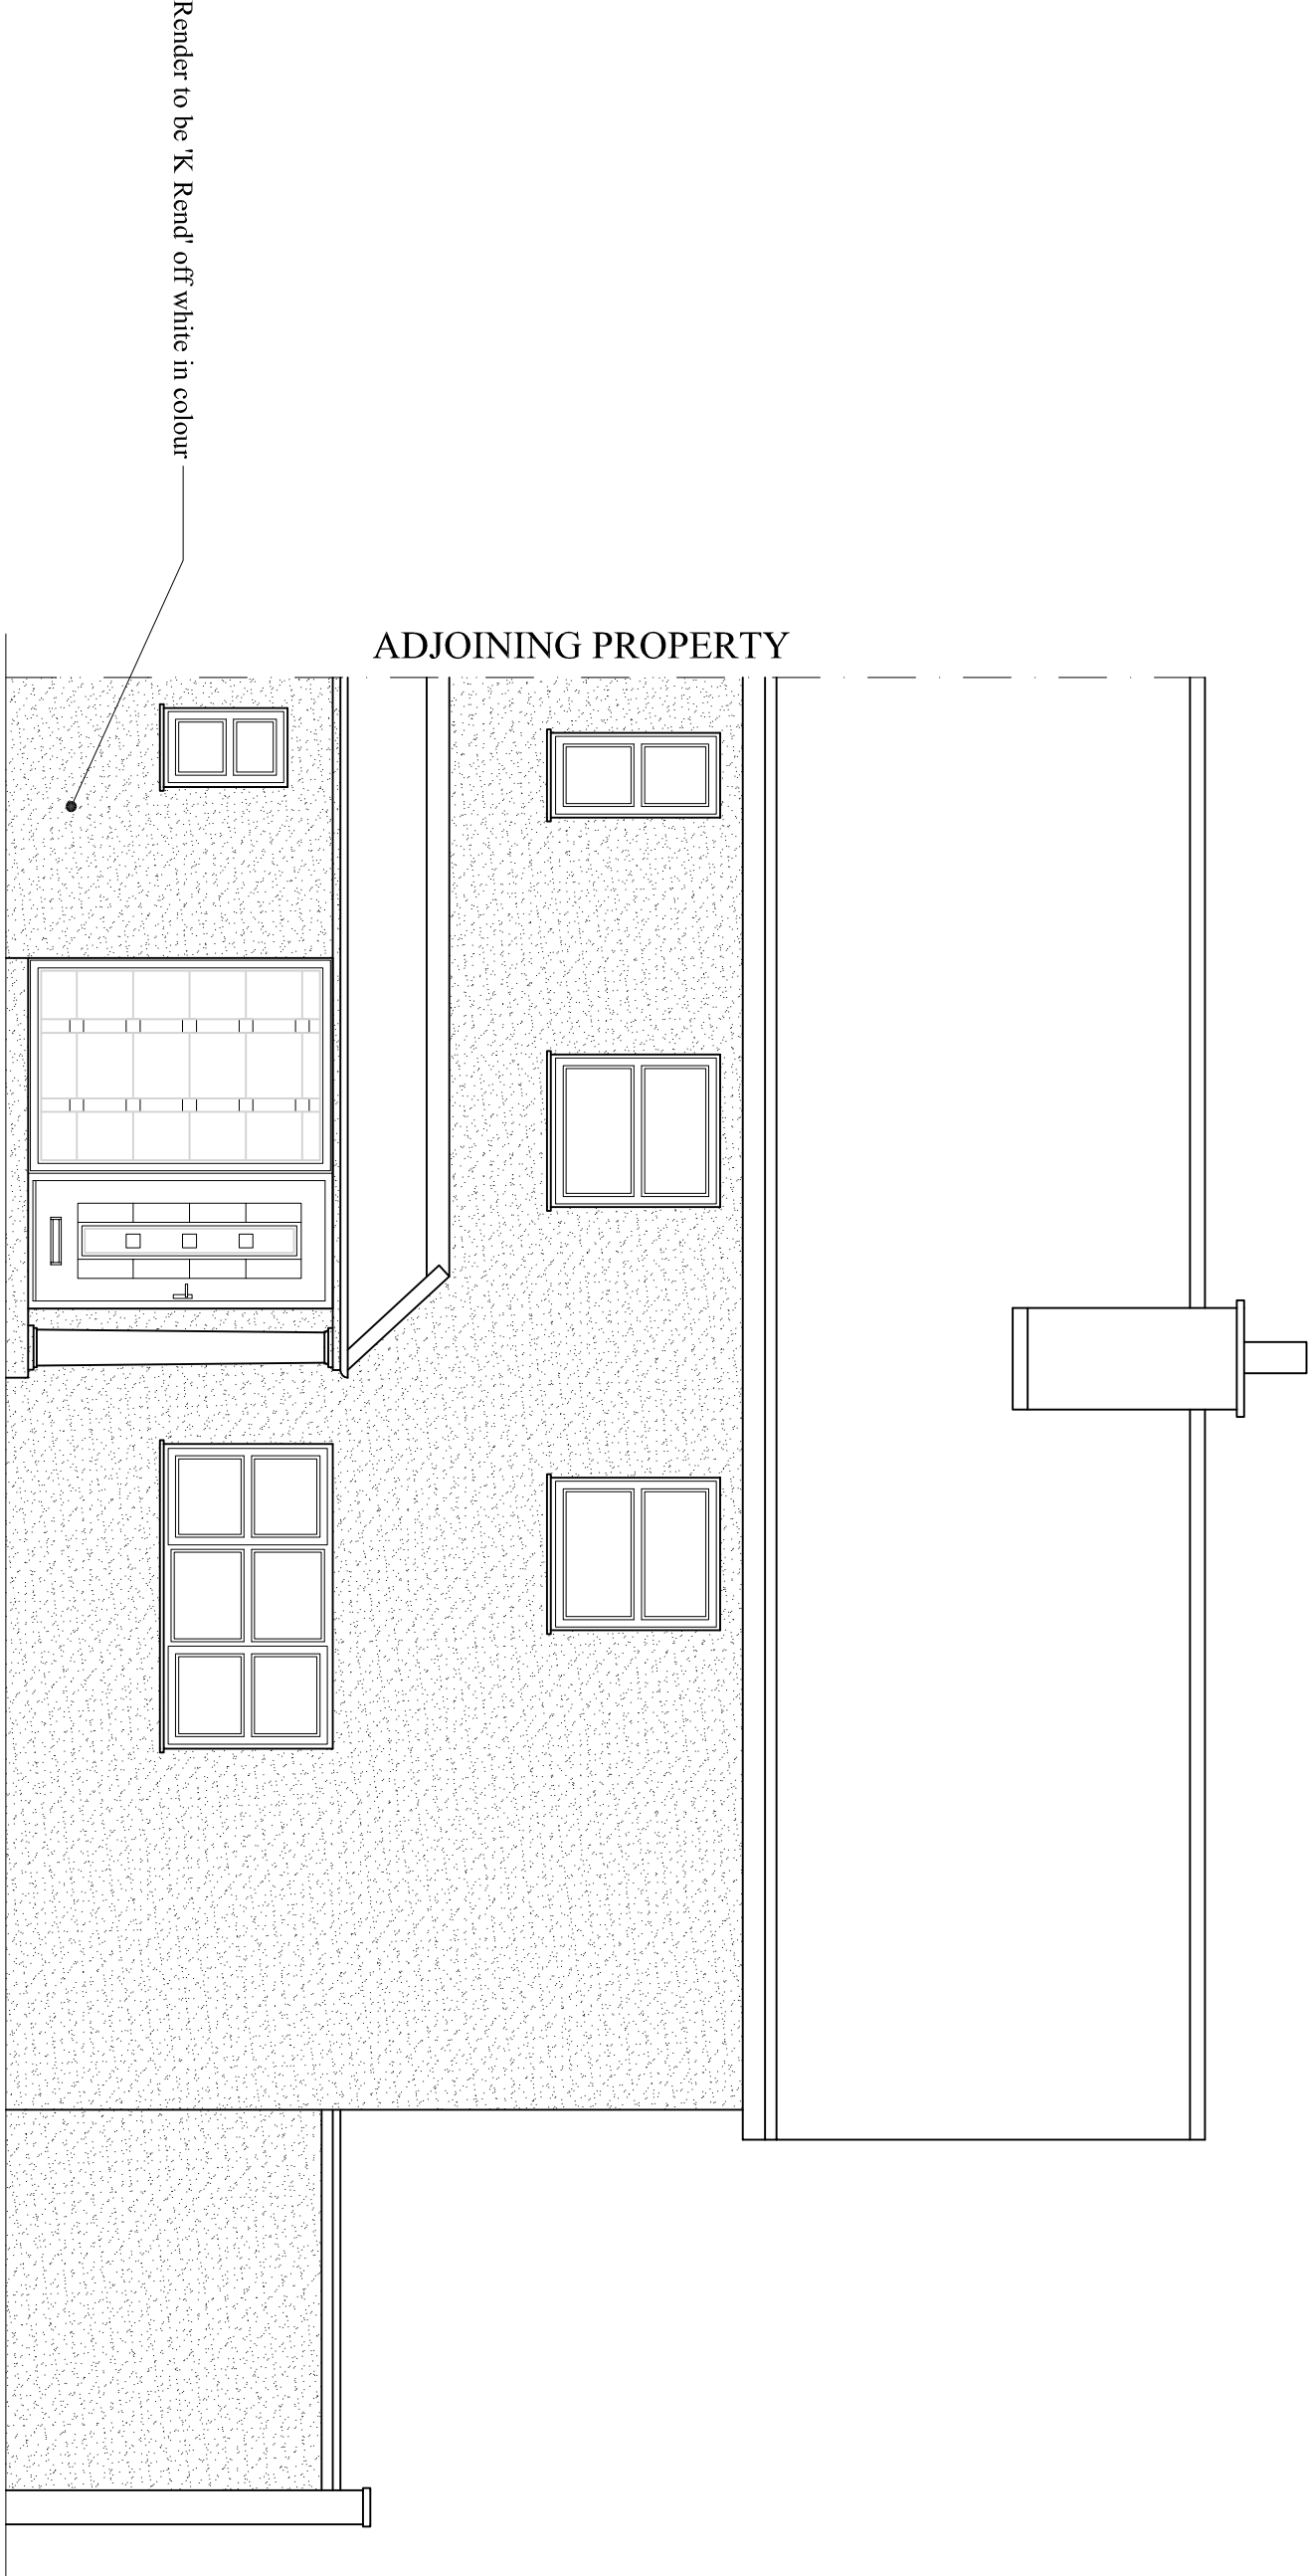

PROPOSED FRONT ELEVATION
(SCALE 1:50)

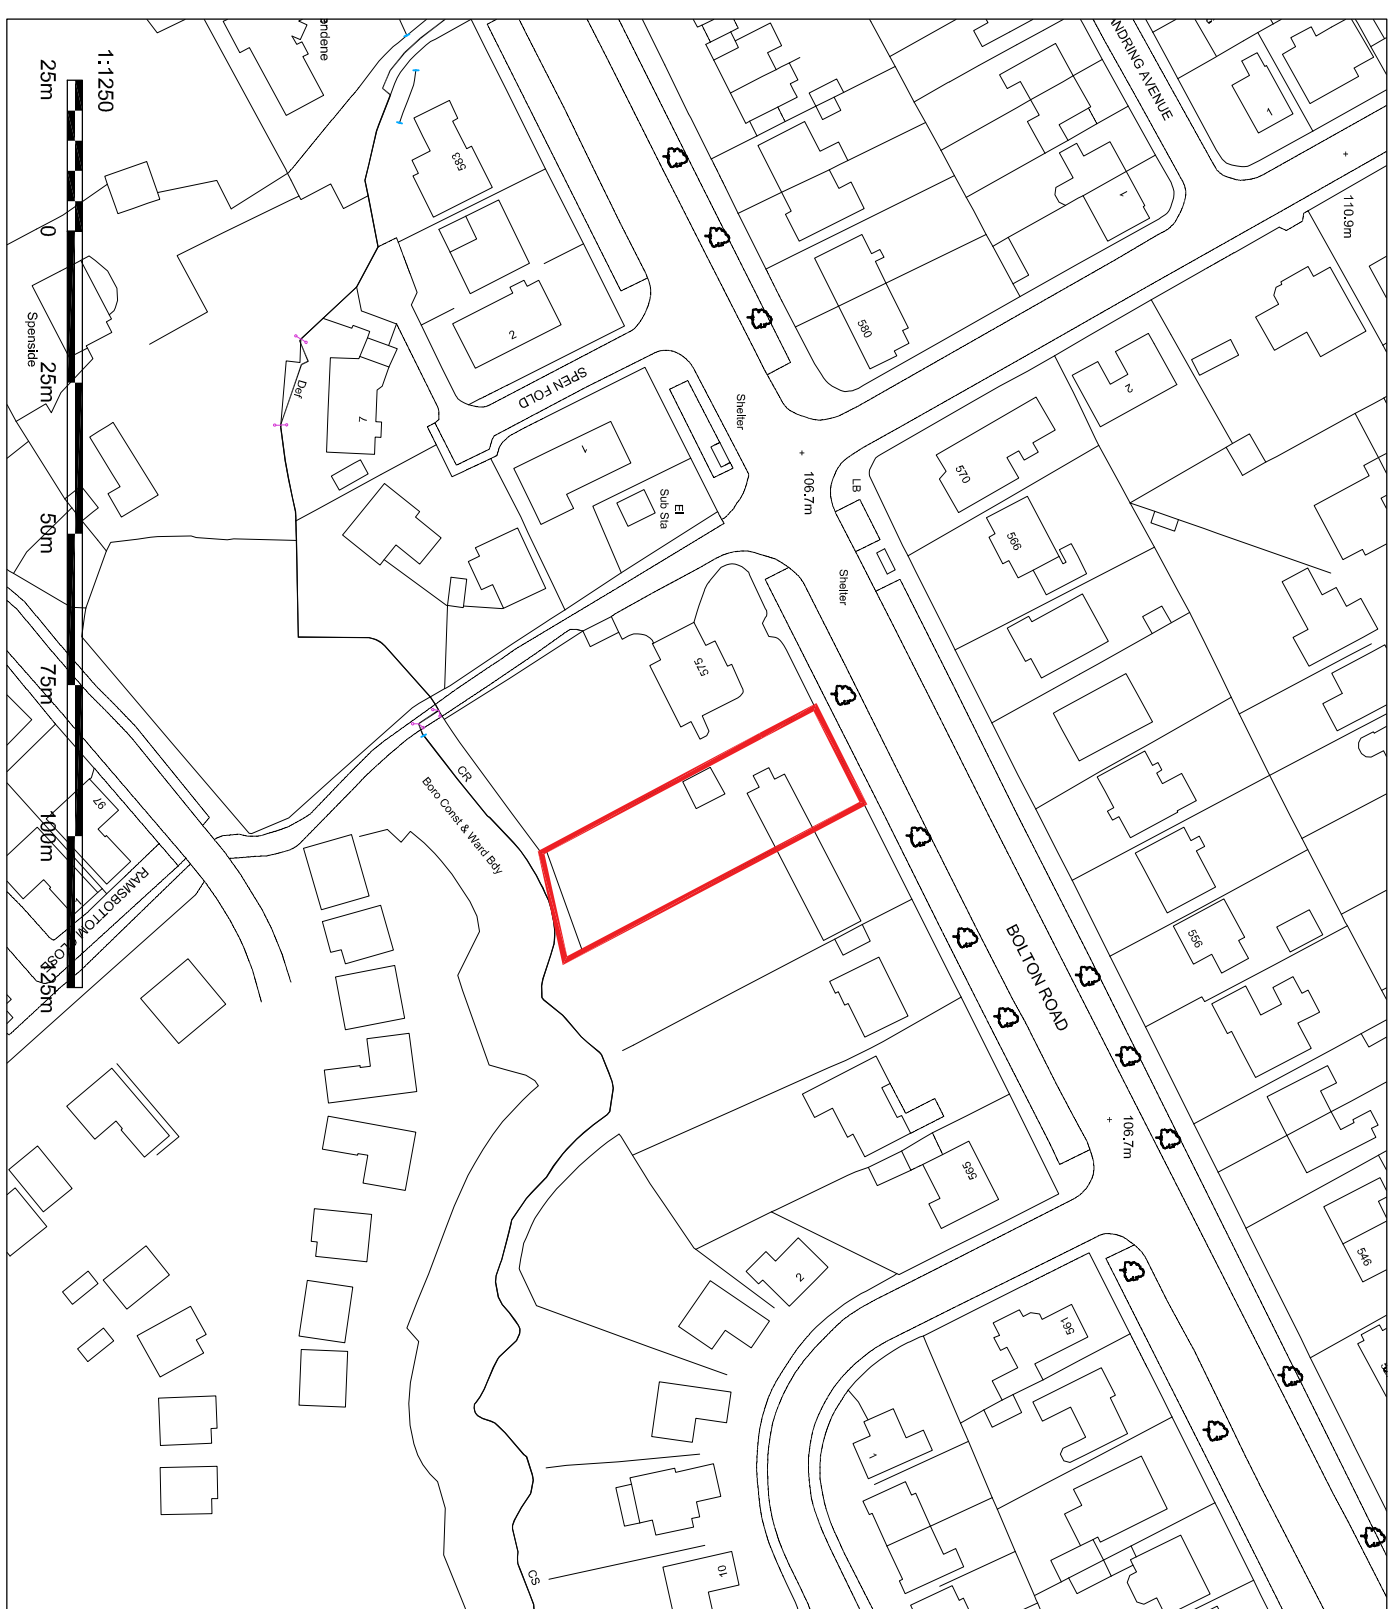

LOCATION PLAN
(SCALE 1:500)

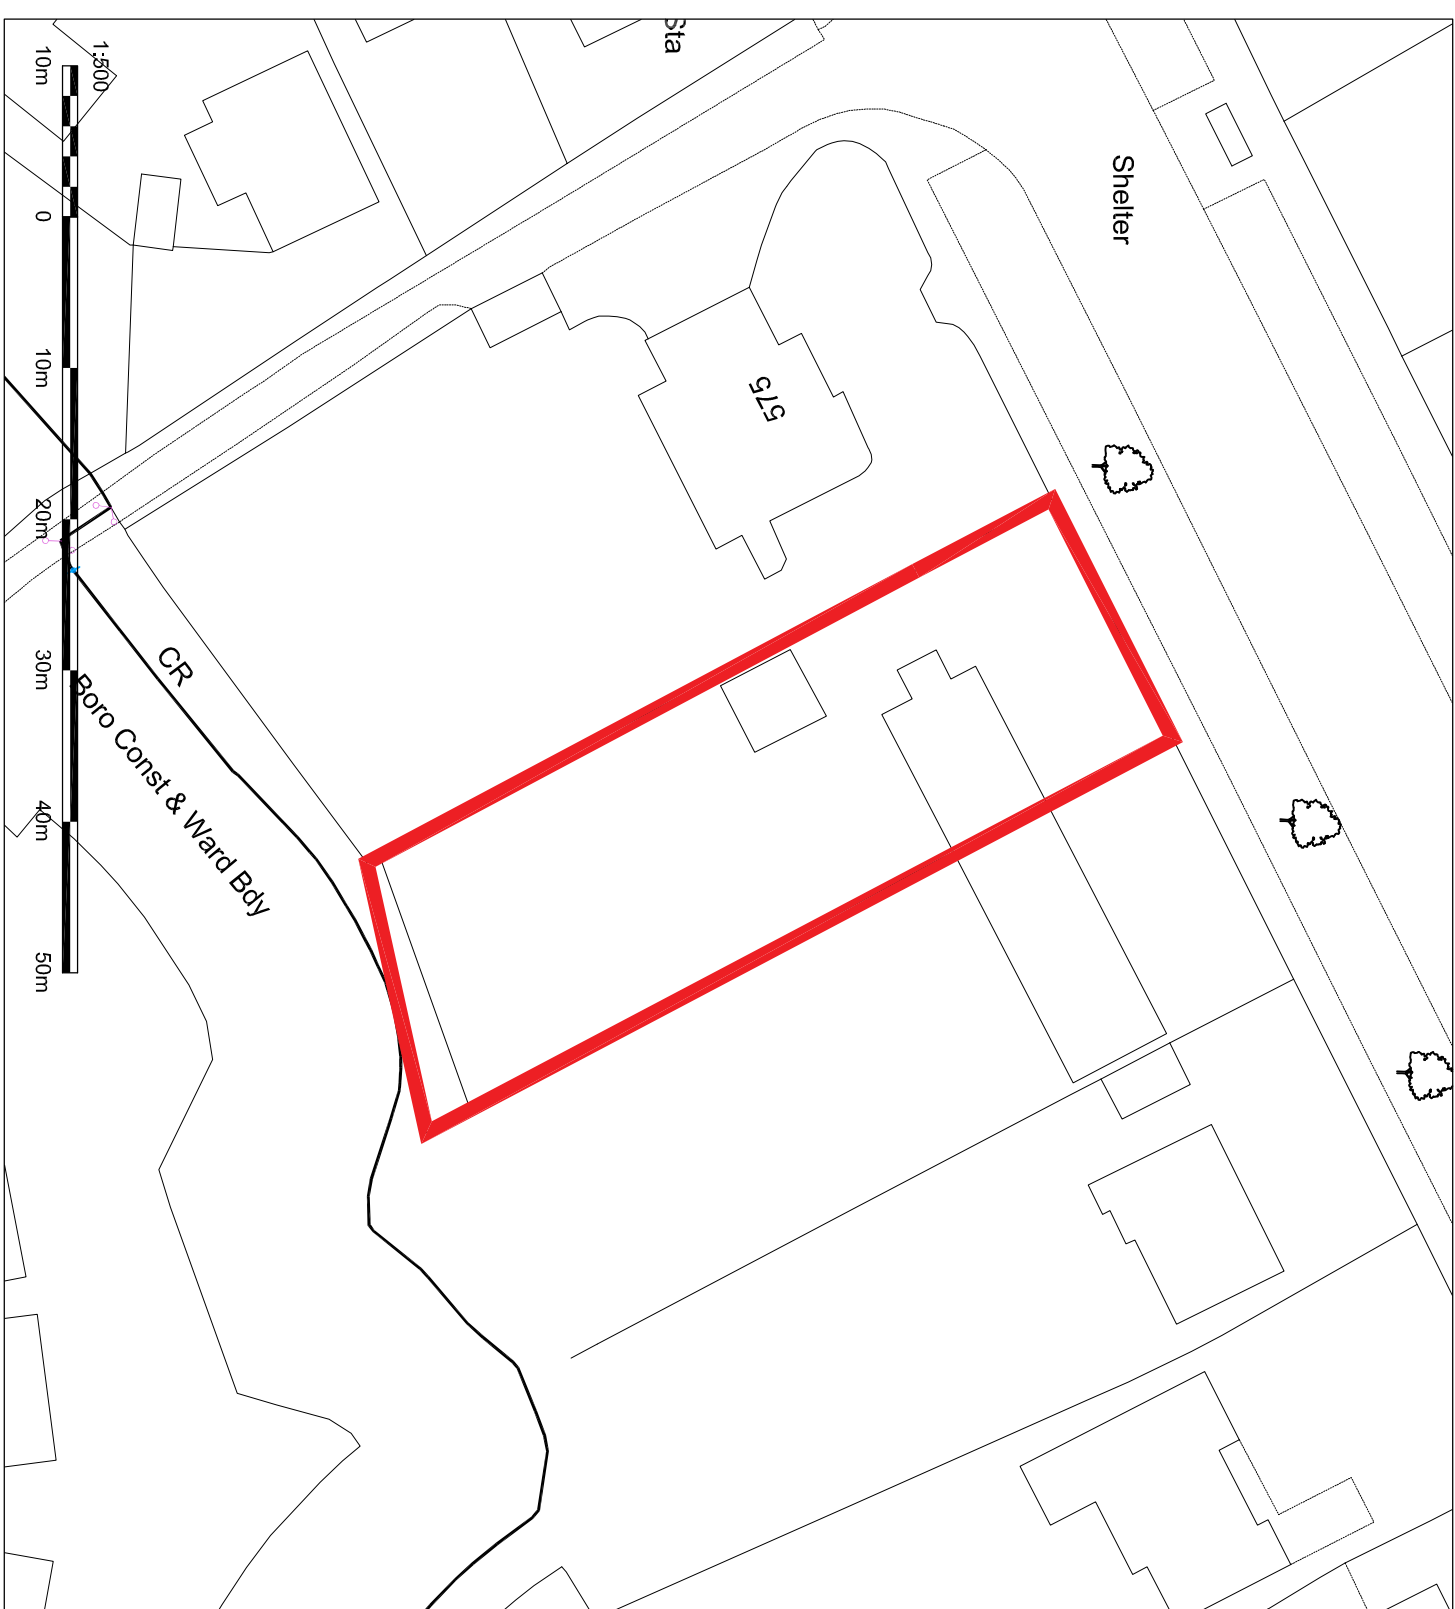

PROPOSED SITE PLAN
(SCALE 1:500)



A		19/09/22		ISSUED FOR PLANNING APPROVAL	
DRAWING STATUS		PLANNING APPROVAL			
PROJECT:		573 BOLTON ROAD BURY			
TITLE:		RENDERING OF EXISTING PROPERTY			
SCALE & SIZE:		1:50 @ A1 UNO			
PROJECT No:		DRAWING No:		STATUS:	
MR-002		101		PLANNING APP.	
				DATE:	
				AUG. 22	
				REV:	
				A	