



NOTES:

1. CONTRACTORS AND SUB-CONTRACTORS MUST CHECK AND AGREE ALL DIMENSIONS BEFORE PREPARING SHOP DRAWINGS OR COMMENCING WORK ON SITE.
2. CONTRACTORS ARE RESPONSIBLE FOR INFORMING THE DESIGNER OF ANY DISCREPANCY DISCOVERED ON THIS DRAWING OR BETWEEN THIS DRAWING AND ANY OTHER RELATED DOCUMENTS. WORK TO BE CARRIED OUT AS SHOWN ON THIS DRAWING.
3. WRITTEN DIMENSIONS ONLY ARE TO BE USED FROM THIS DRAWING-IF ANY DOUBTS EXIST-ASK FOR CLARIFICATION.


THIS DRAWING AND THE CONTENTS AND ANY PARTS THEREOF ARE THE PROPERTY OF P.D ARCHITECTURAL SERVICES AND MAY BE USED OR REPRODUCED ONLY UNDER CONTRACT.

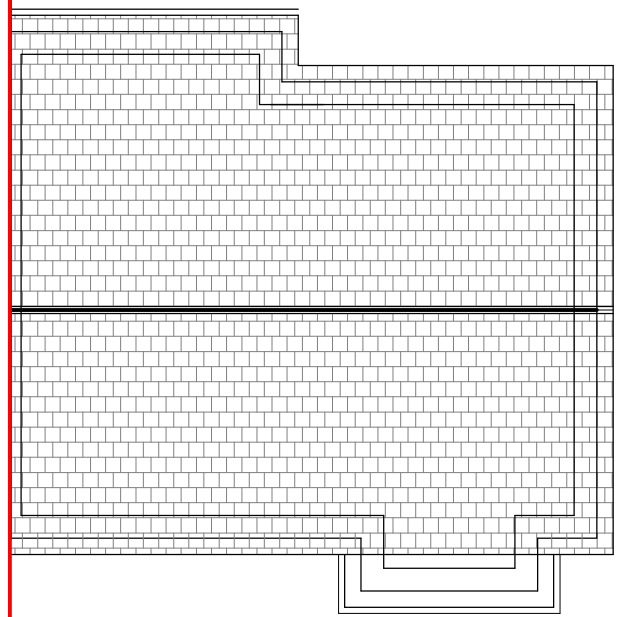





EXISTING ROOF PLAN
Scale 1:100

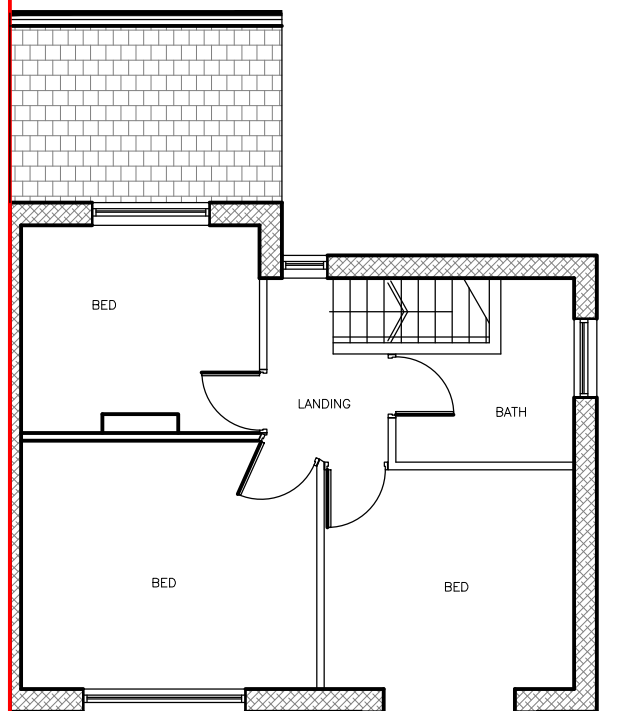


EXISTING FIRST FLOOR PLAN
Scale 1:100

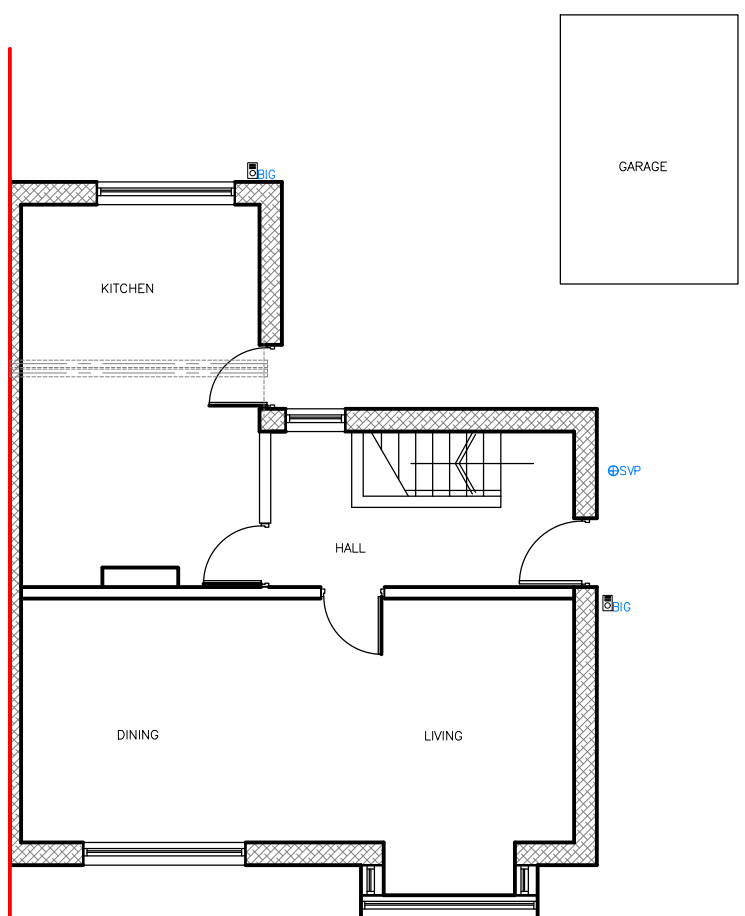

EXISTING GROUND FLOOR PLAN
Scale 1:100

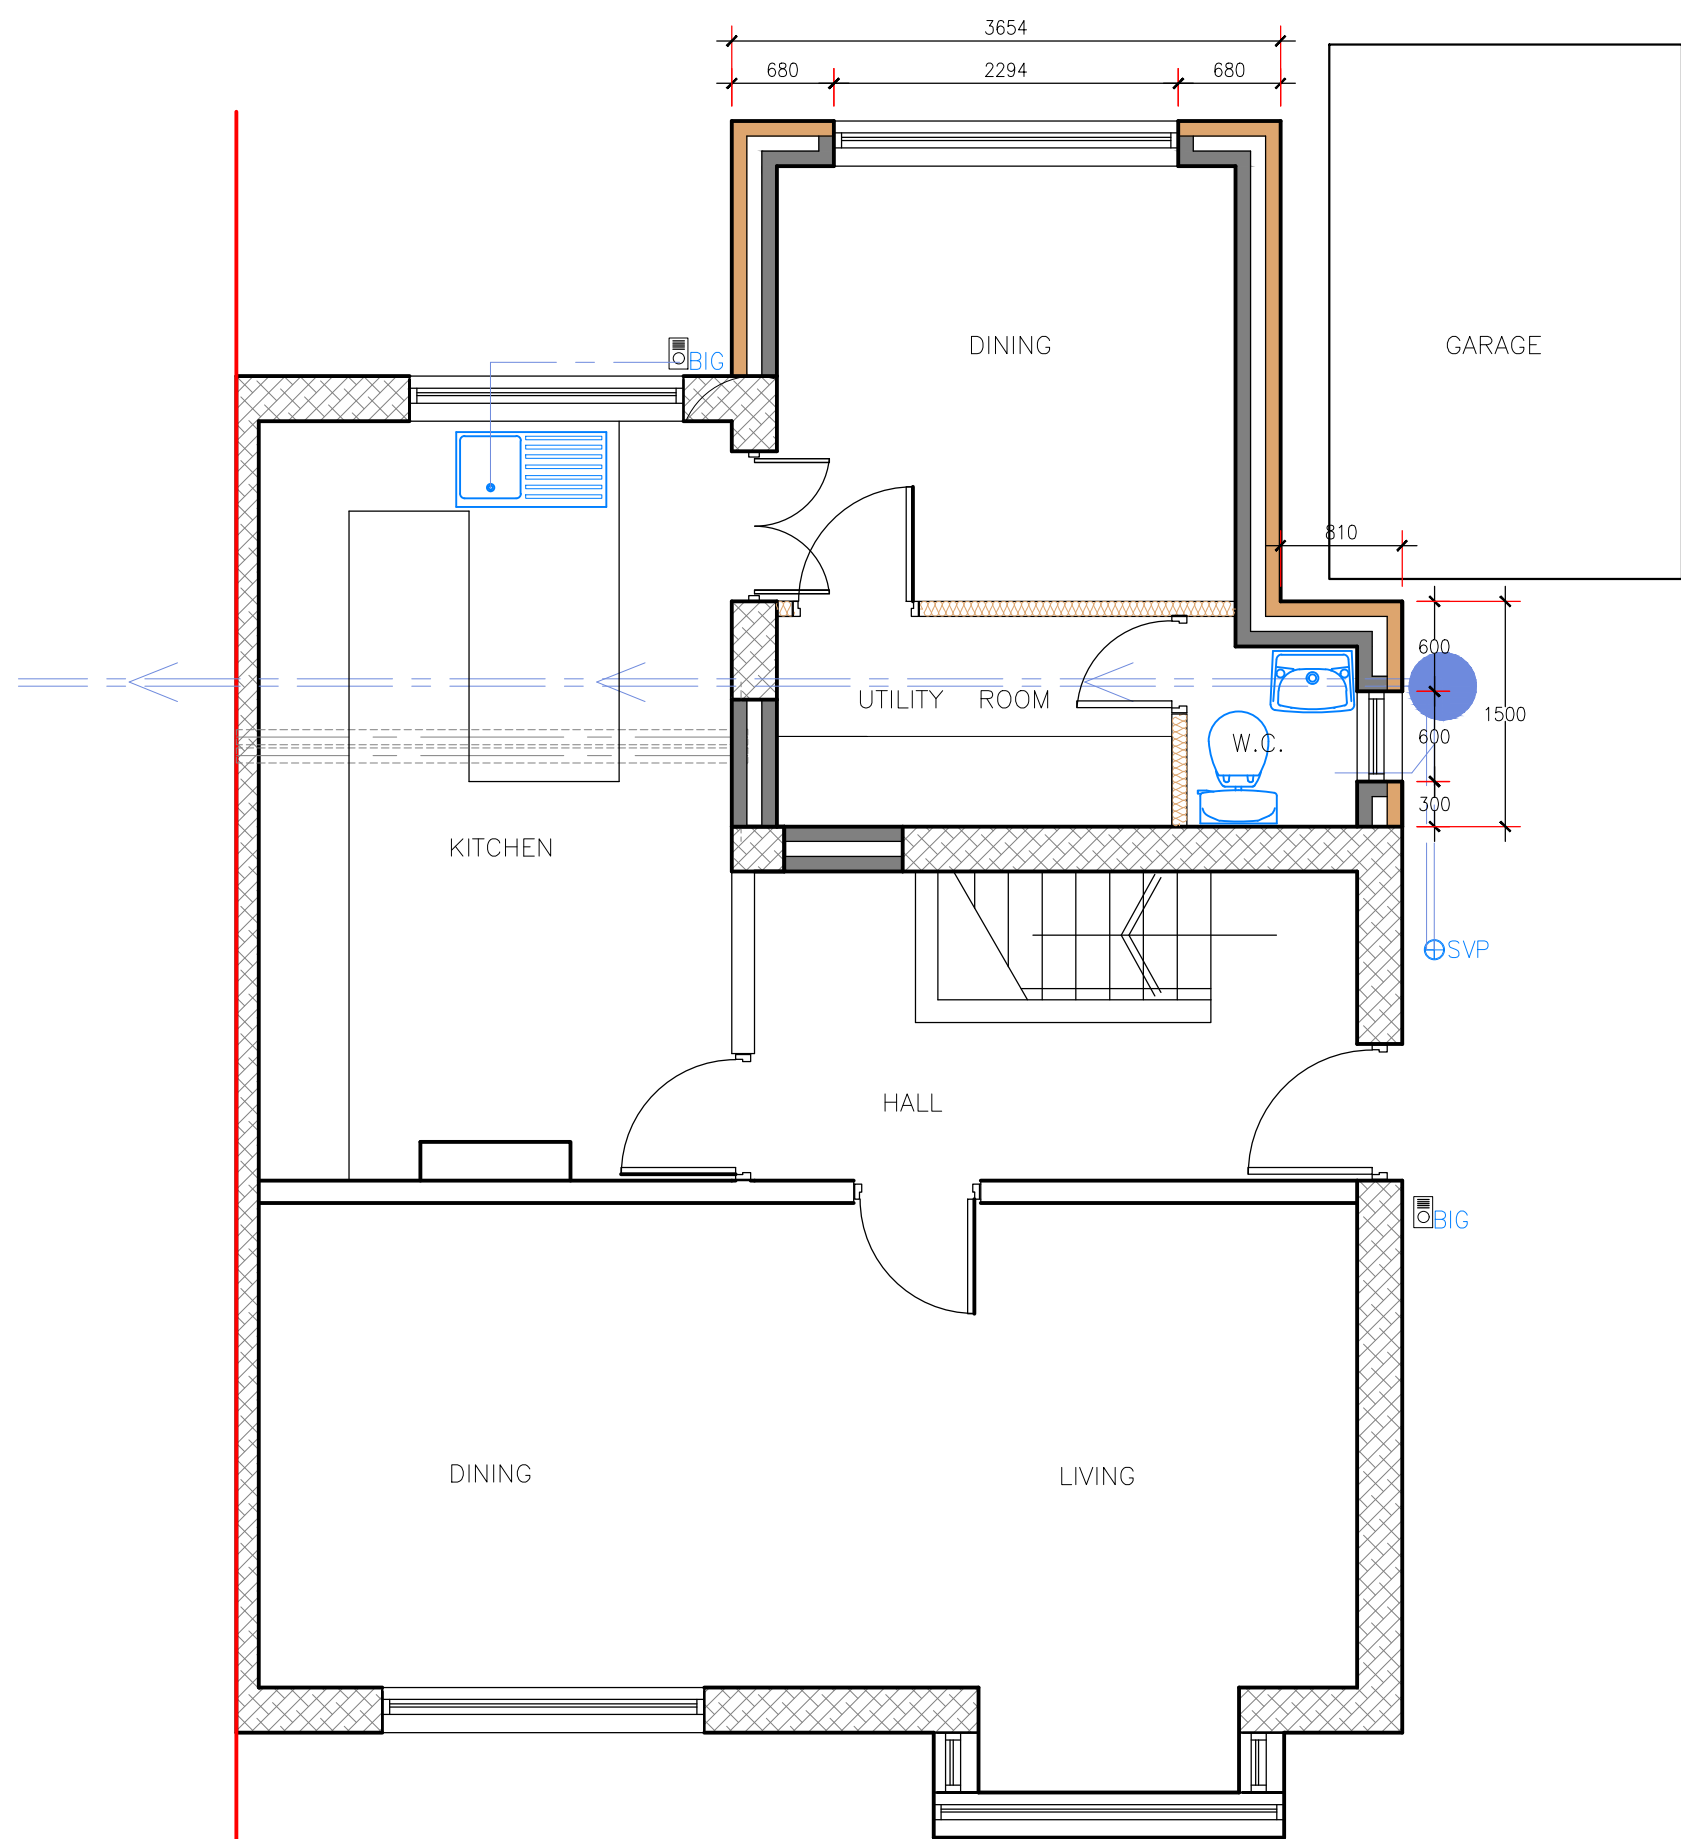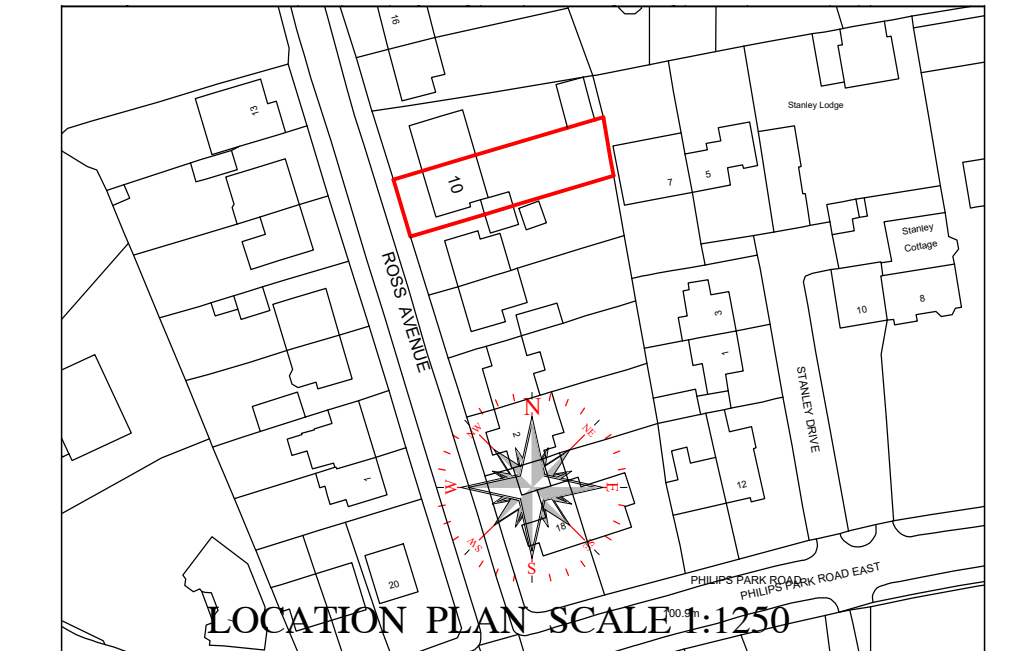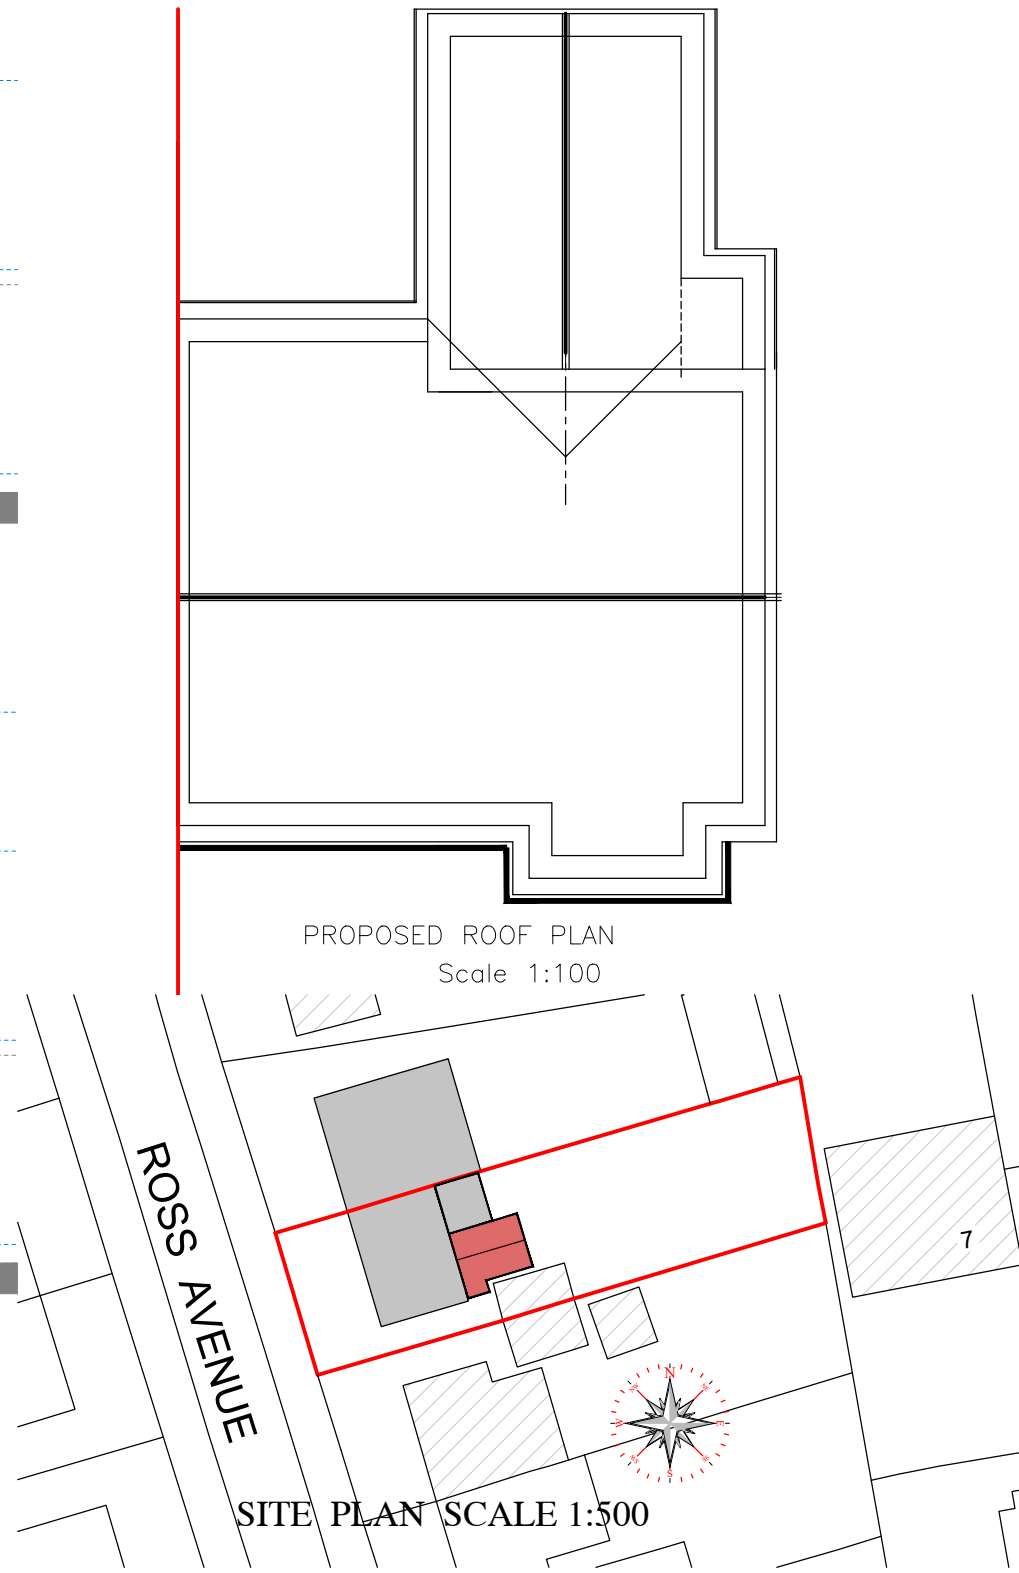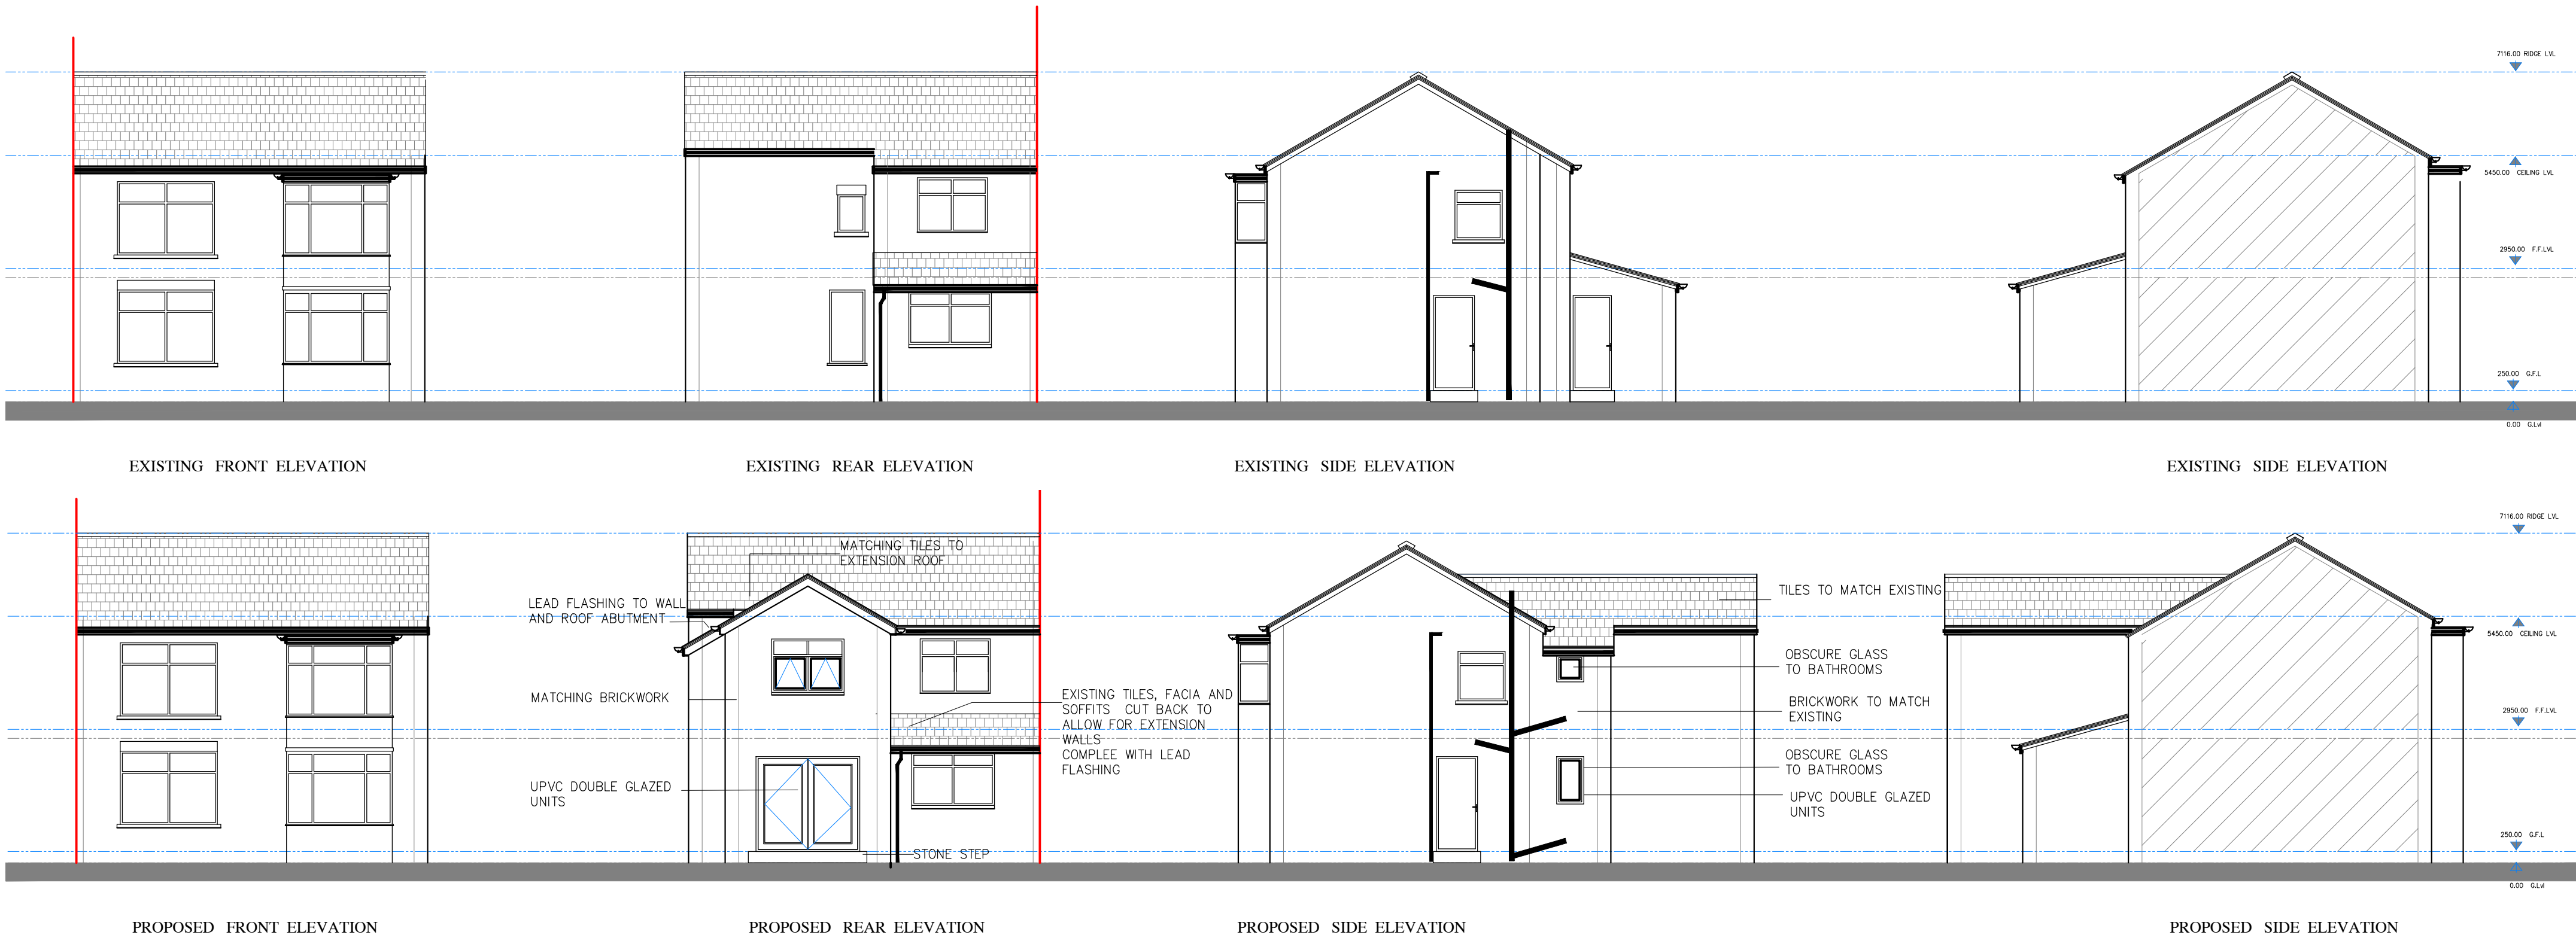

PROPOSED GROUND FLOOR PLAN
Scale 1:50

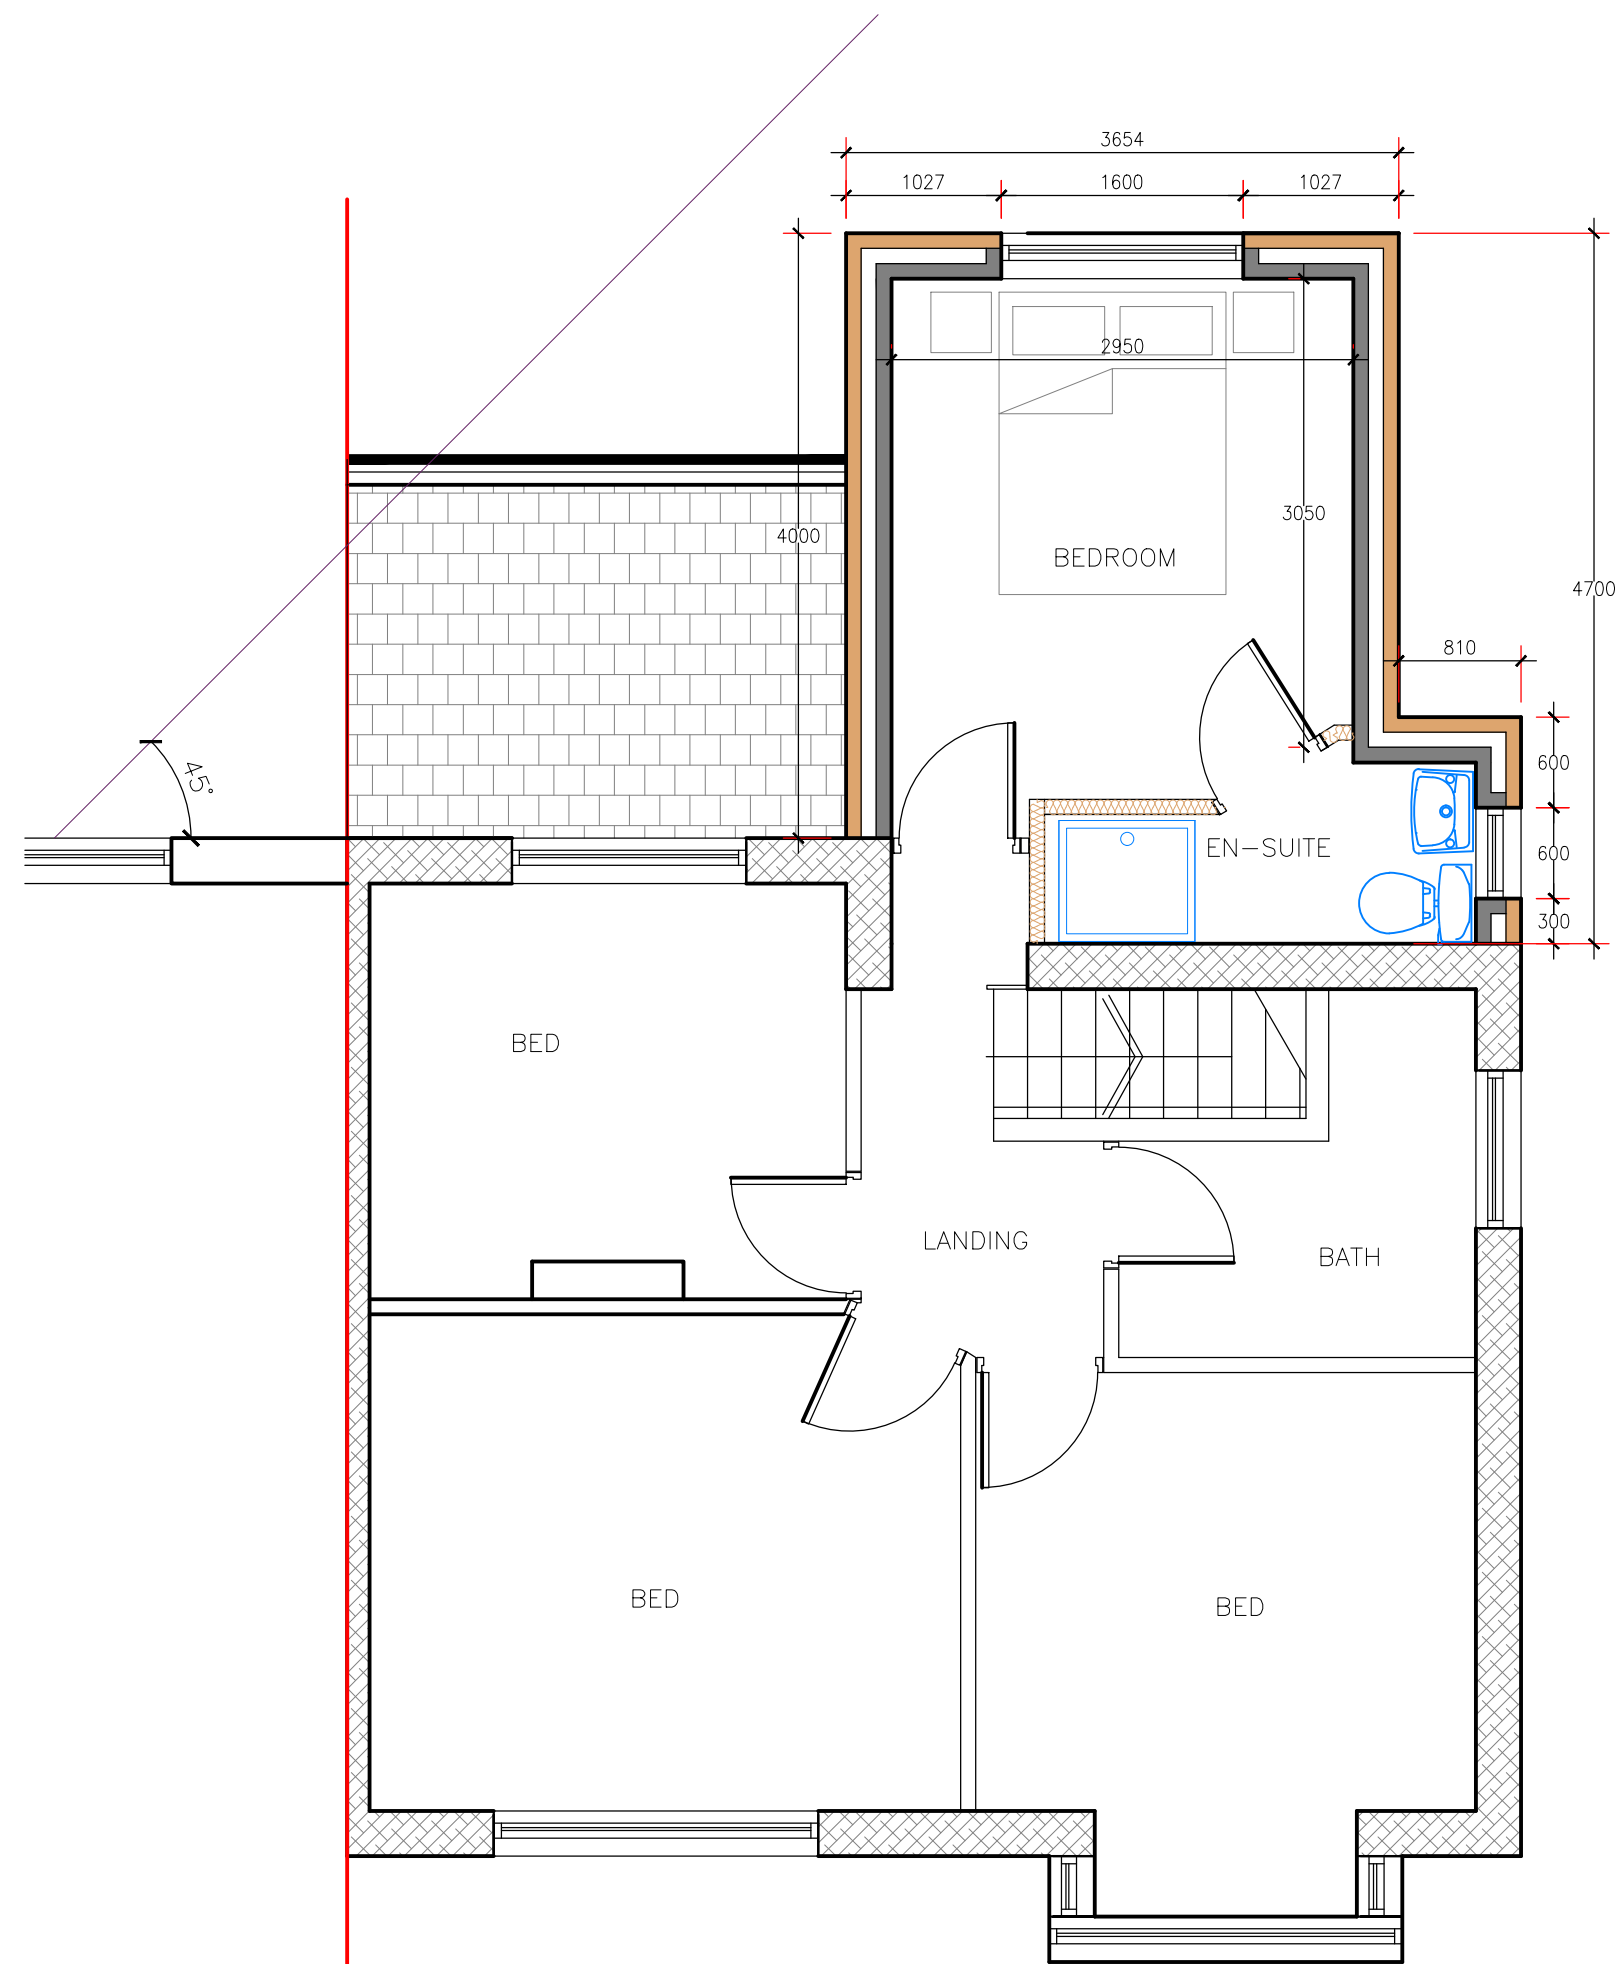

PROPOSED FIRST FLOOR PLAN
Scale 1:50

PLANNING MATERIALS
ROOF MATCHING BLUE SLATES
WALLS MATCHING BRICKWORK
WUNDOWS UPVC DOUBLE GLAZED UNITS TO MATCH EXISTING
DOORS UPVC DOUBLE GLAZED UNITS

P.D ARCHITECTURAL SERVICES

- Plans drawn for local authority approval
- Domestic Extensions
 - Loft Conversions
 - New garages / Conservatories
 - New Homes

Tel: 07867784564

Free Consultation / Survey

Title: EXISTING AND PROPOSED

Project: PROPOSED TWO STOREY REAR EXTENSION
At: 10 ROSS AVENUE
BURY
M45 7FH

Client: MR Z AHMED

Scale: 1:100 1:500 Drawn: P.M.

Date: JULY 2022 22-091-001 Rev A