




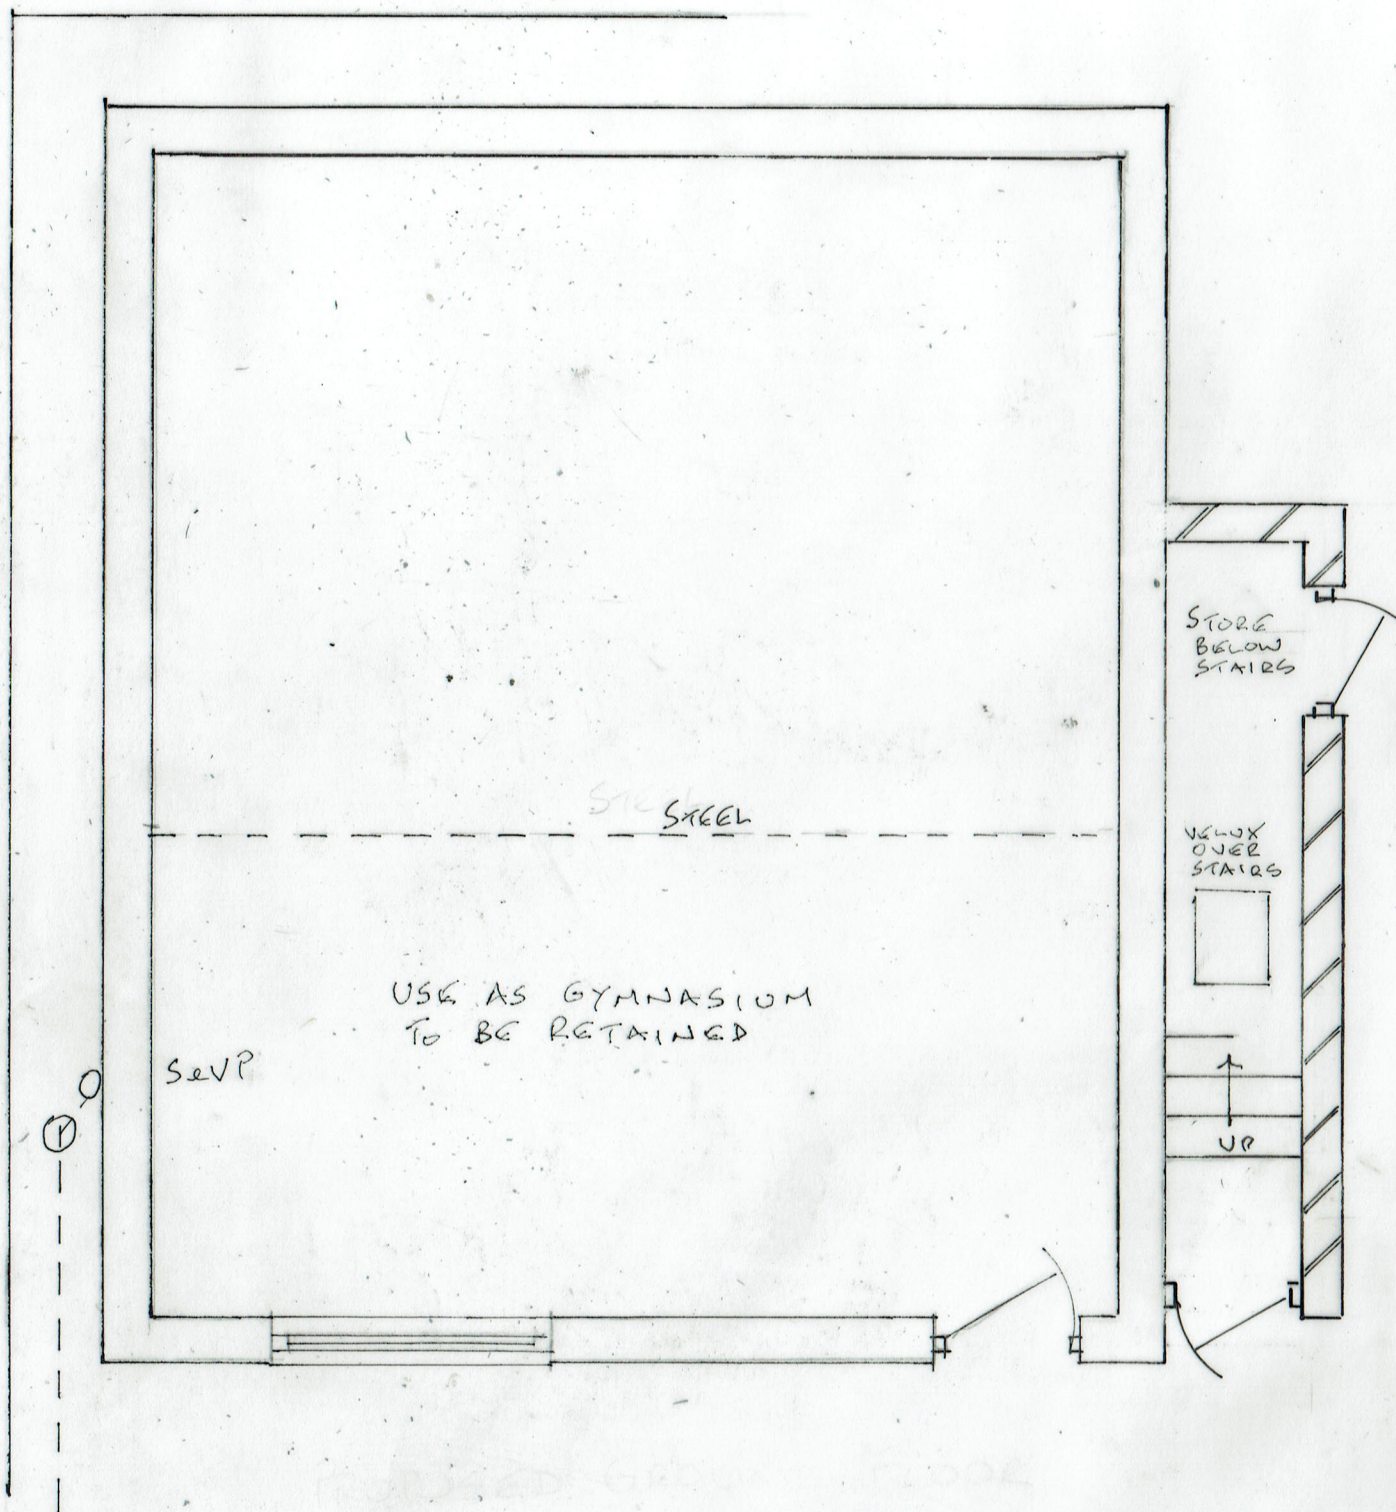


SIDE ELEVATION

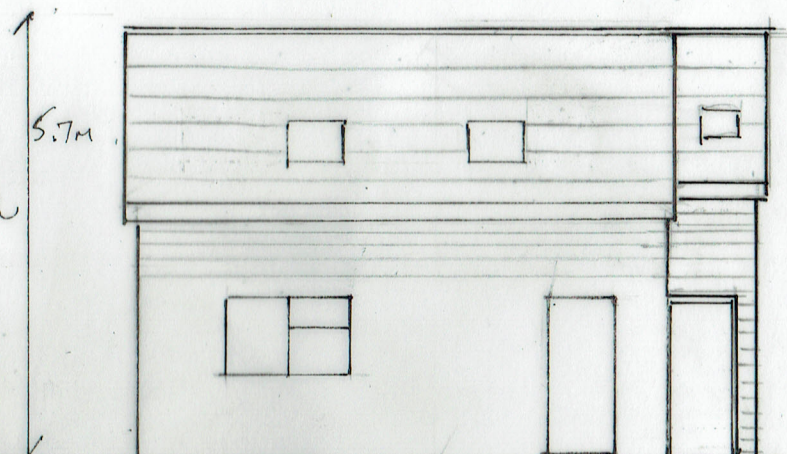

FRONT

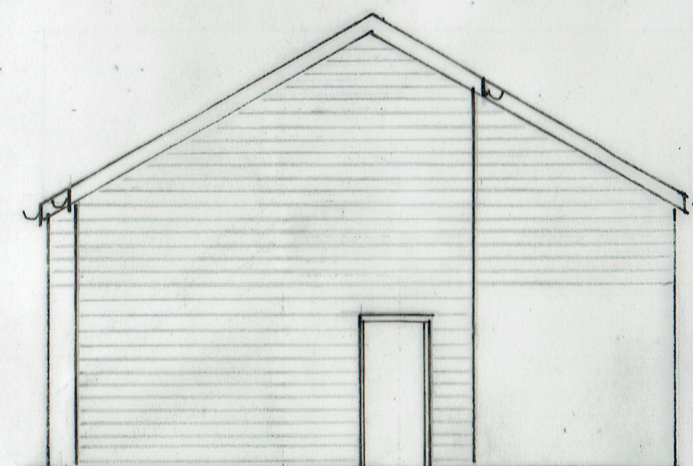

SIDE ELEVATION

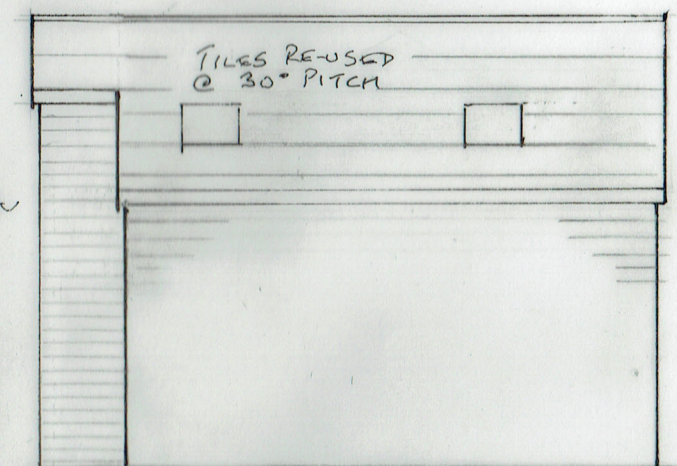


REAR

^B
2A PROPOSED GROUND FLOOR PLAN

27/08/2024 - STAIRCASE ENCLOSED
19/06/2024 - USE CONFIRMED
30/05/2024

24/774/02AB

 

SCALE 1:50 & 1:100 @ A3

PROPOSED FIRST FLOOR PLAY/GAMES ROOM
183 PARKHILLS ROAD, BURY BL9 9AF