
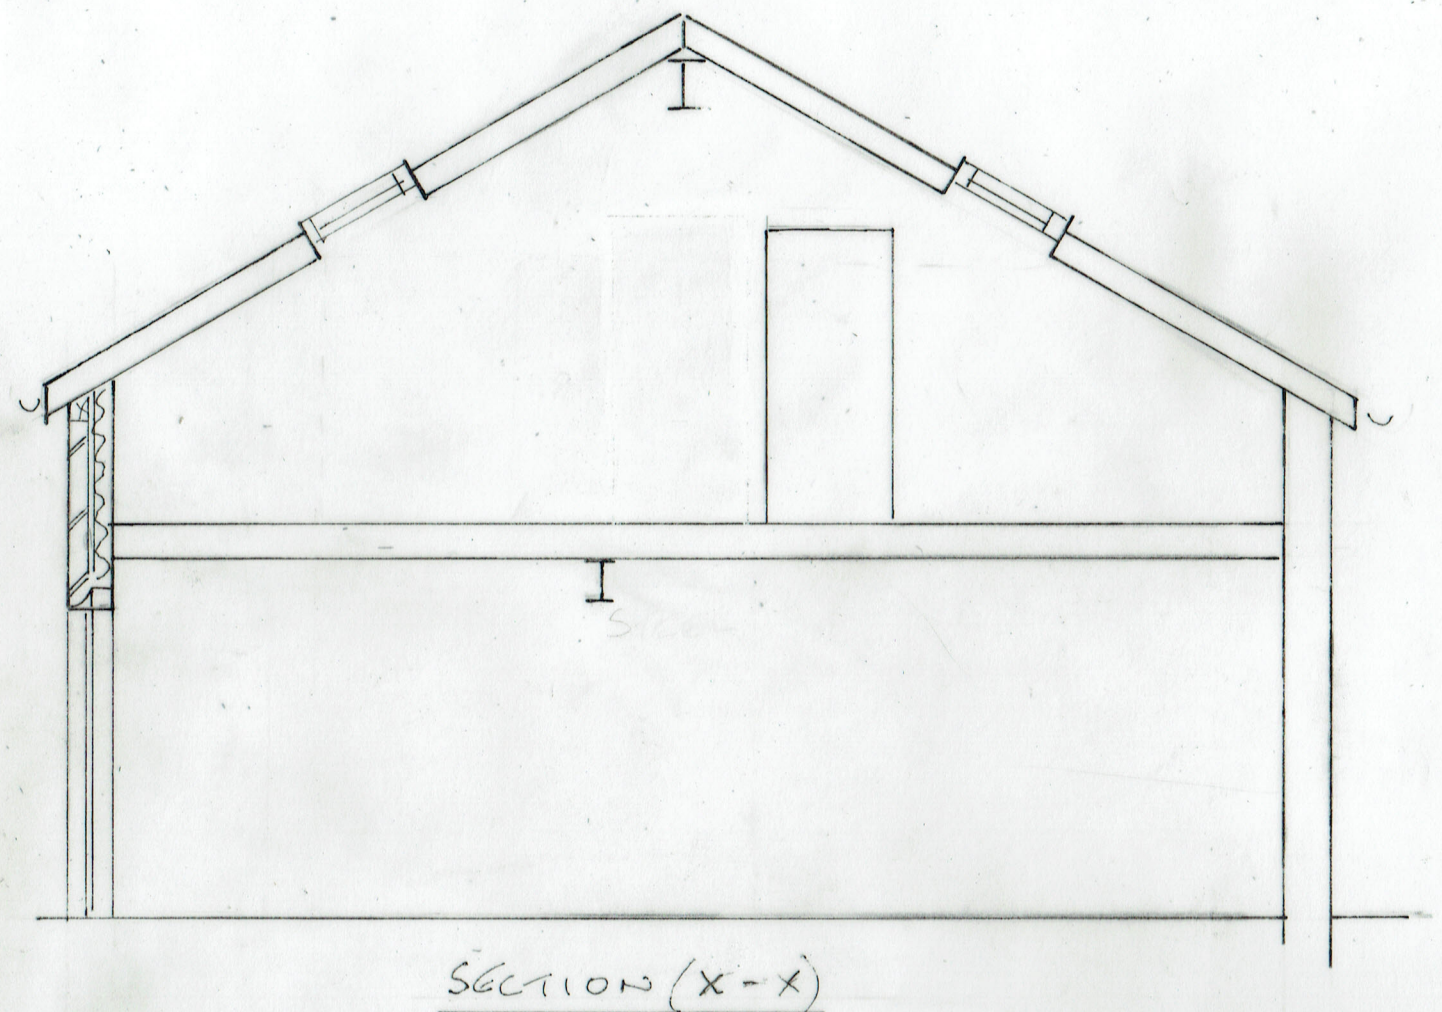


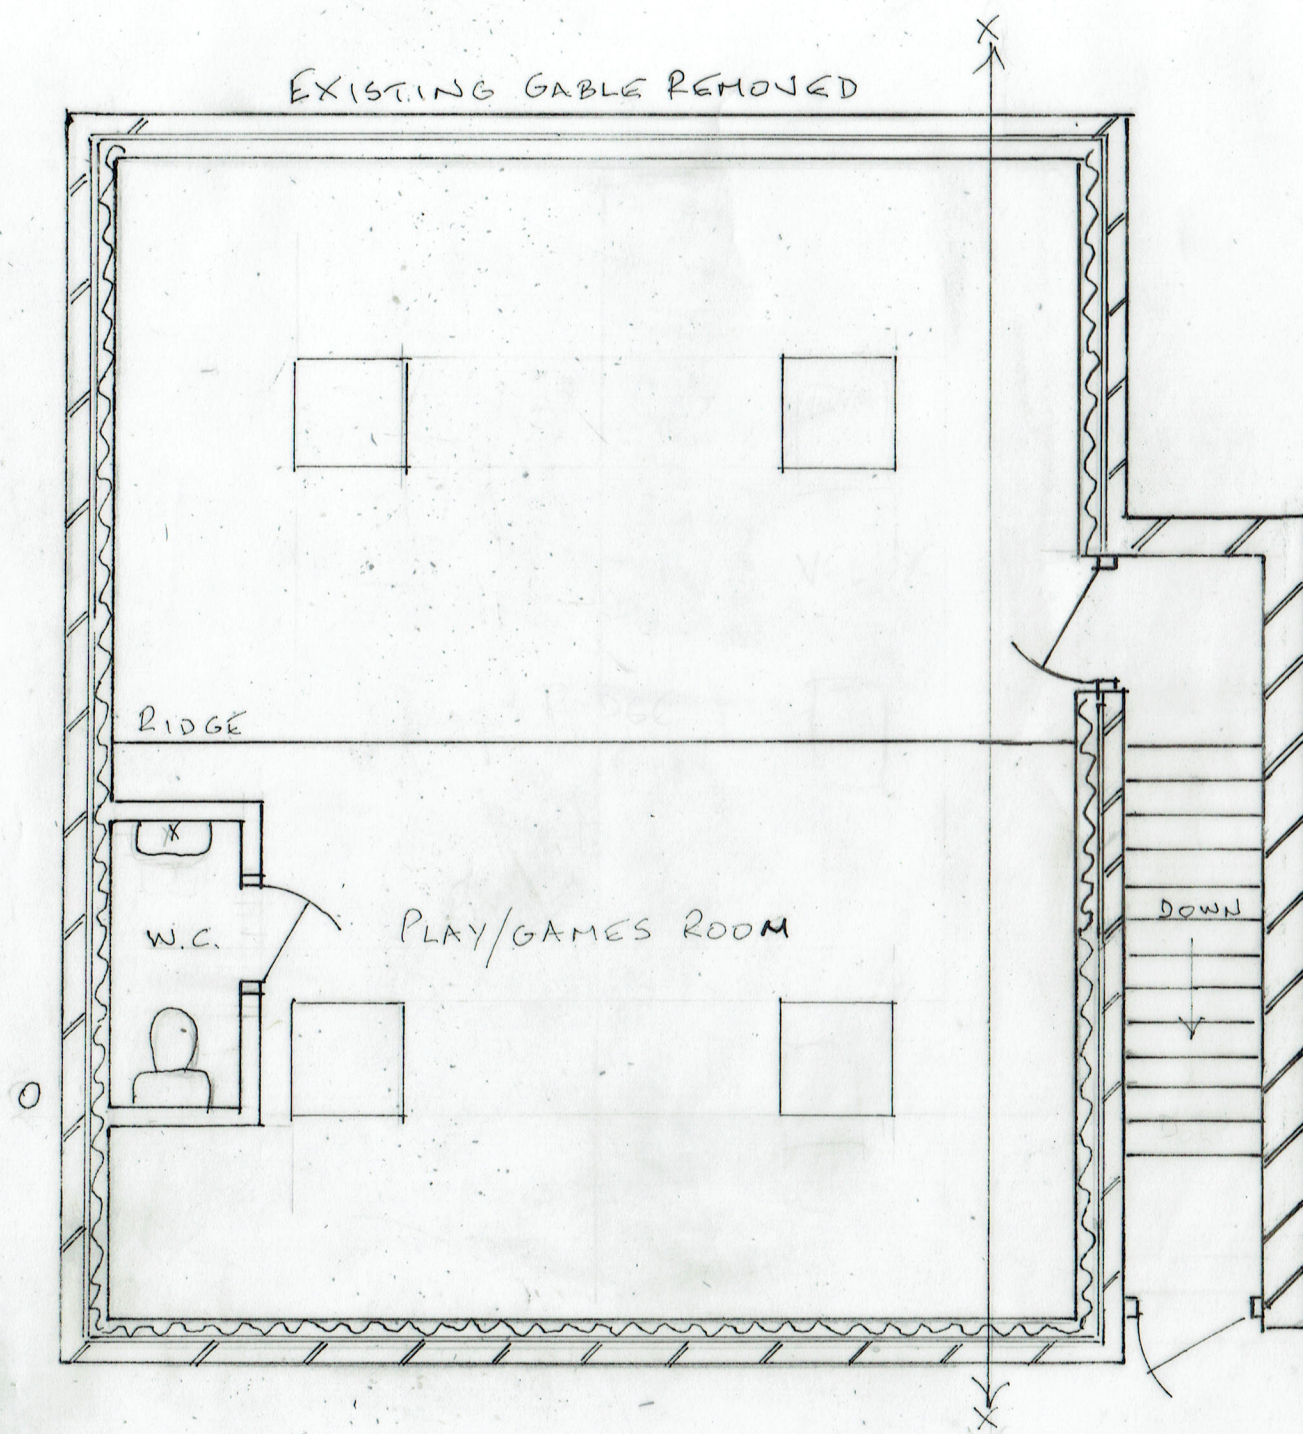

^A
3. PROPOSED FIRST FLOOR PLAN

27/08/2024 - STAIRCASE ENCLOSED
30/05/2024

24/774/03A.

0 ——— METRES ——— 5
SCALE 1:50 @ A3

PROPOSED FIRST FLOOR PLAY/GAMES ROOM
183 PARKHILLS ROAD, BURY BL9 9AF