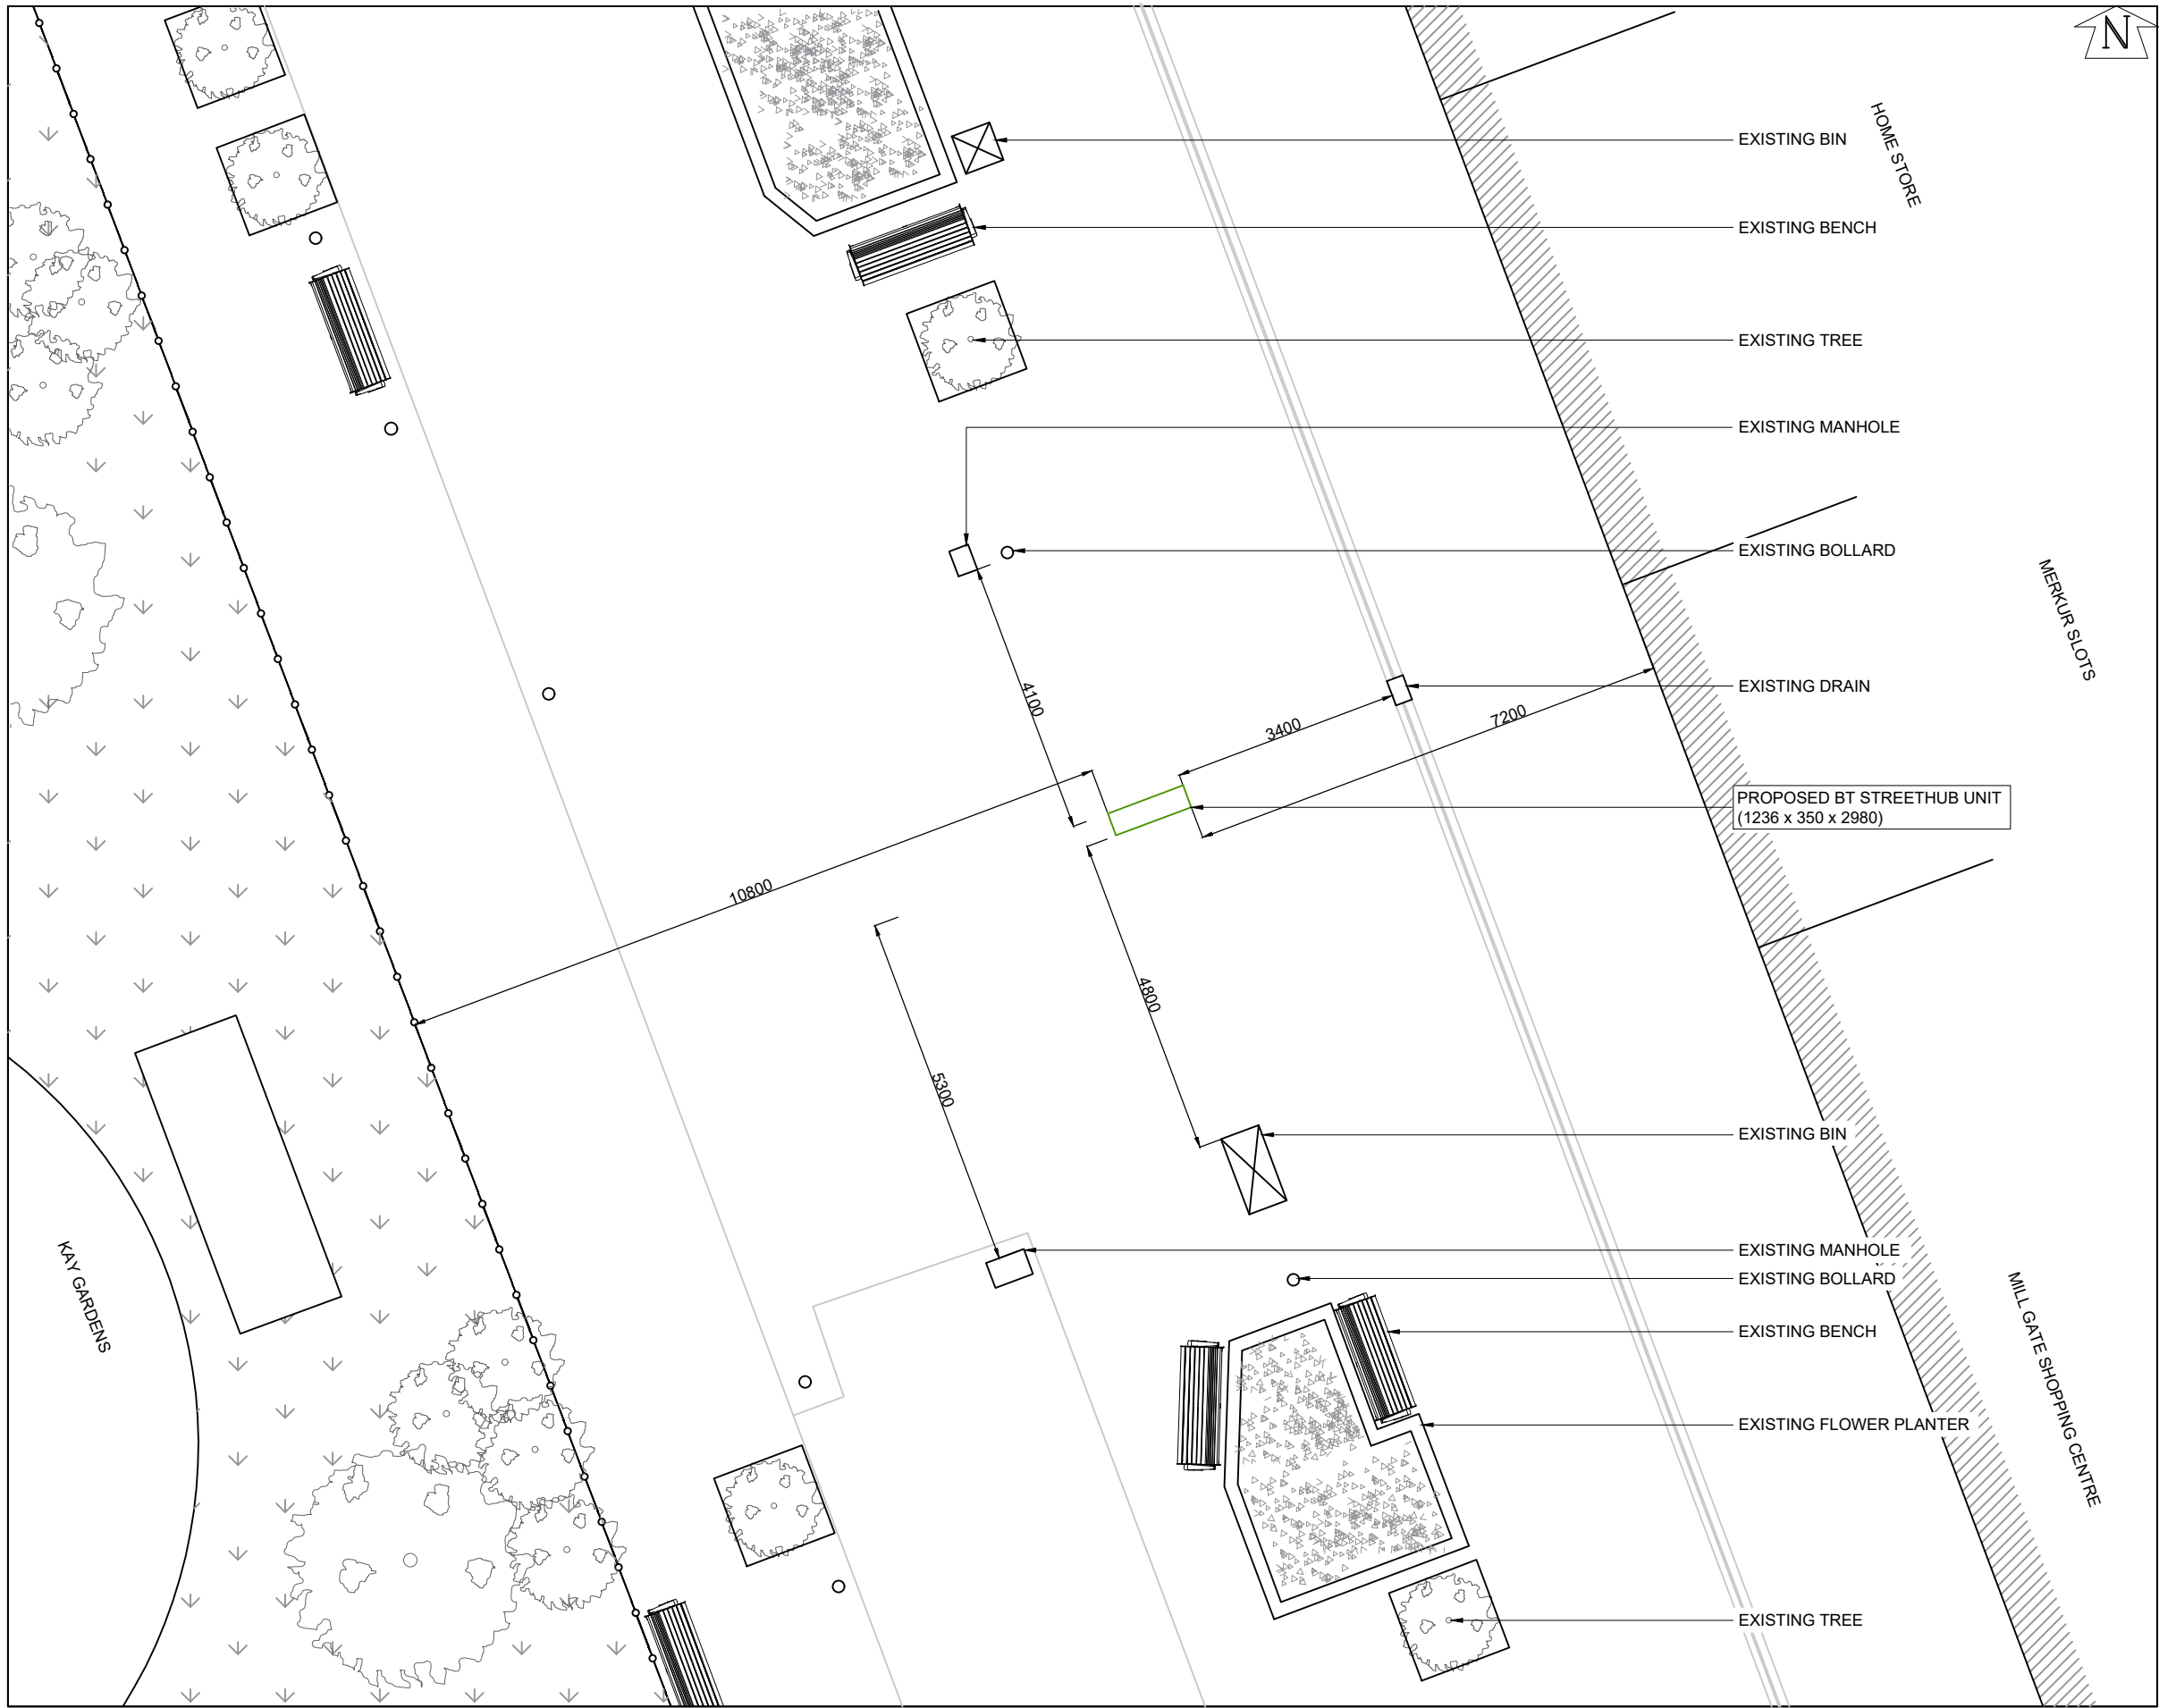


PROPOSED SITE PLAN
SCALE 1:100

GENERAL NOTES

Use written dimensions only, do not scale from drawing. Use latest revision of all referenced information.

Rev	Date	Description	Drawn	Chkd
A	22.03.22	New BT Streethub Structure	MD	JE

Solutions30
Solutions for New Technologies



Drg Status
PLANNING

Cell No. & Name

BRY002

Site Name & Address

Pavement o/s British Heart Foundation, 7-11 Market Street, Bury, BL9 0BL.

Drawing Title
PROPOSED SITE PLAN

Scale	1:100	Date	22.03.2022
Drawn By	MD	Checked By	JE
Drawing Number	002	Revision	A