



TAKE ANY WORKING MEASUREMENTS AS NECESSARY.ANY
DISCREPANCY IN THE DRAWING MUST BE REPORTED TO THE
CLIENT .

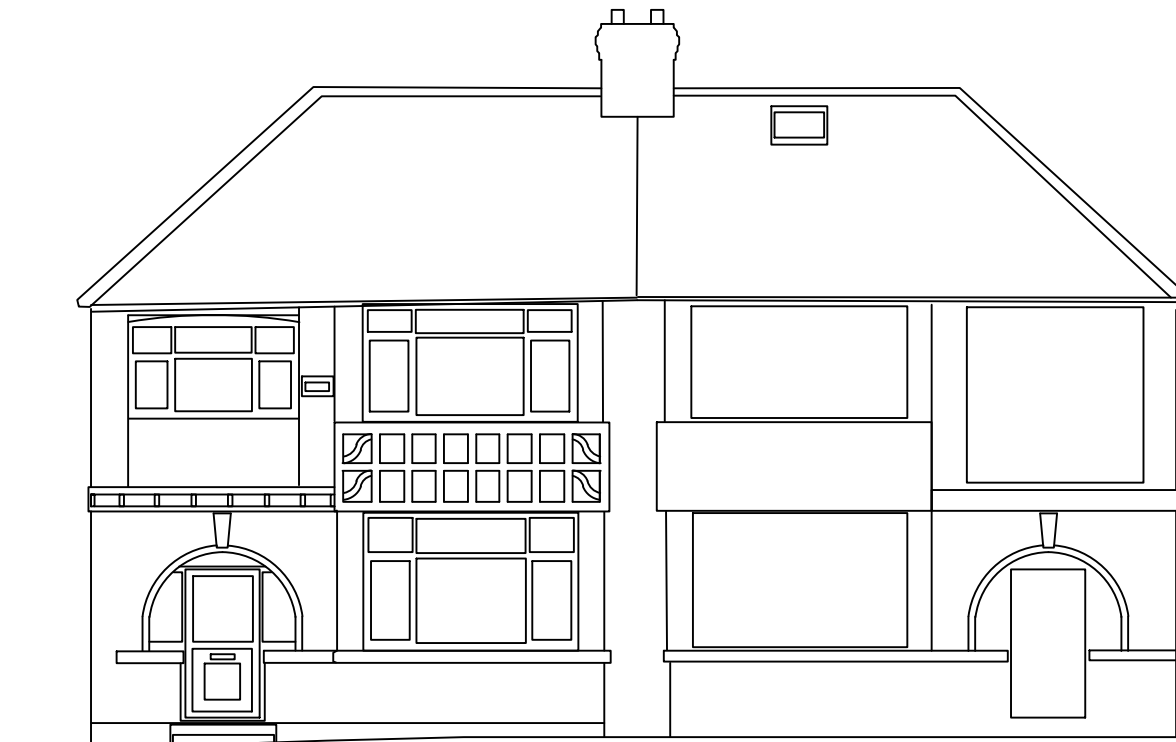

Front Elevation



Rear Elevation

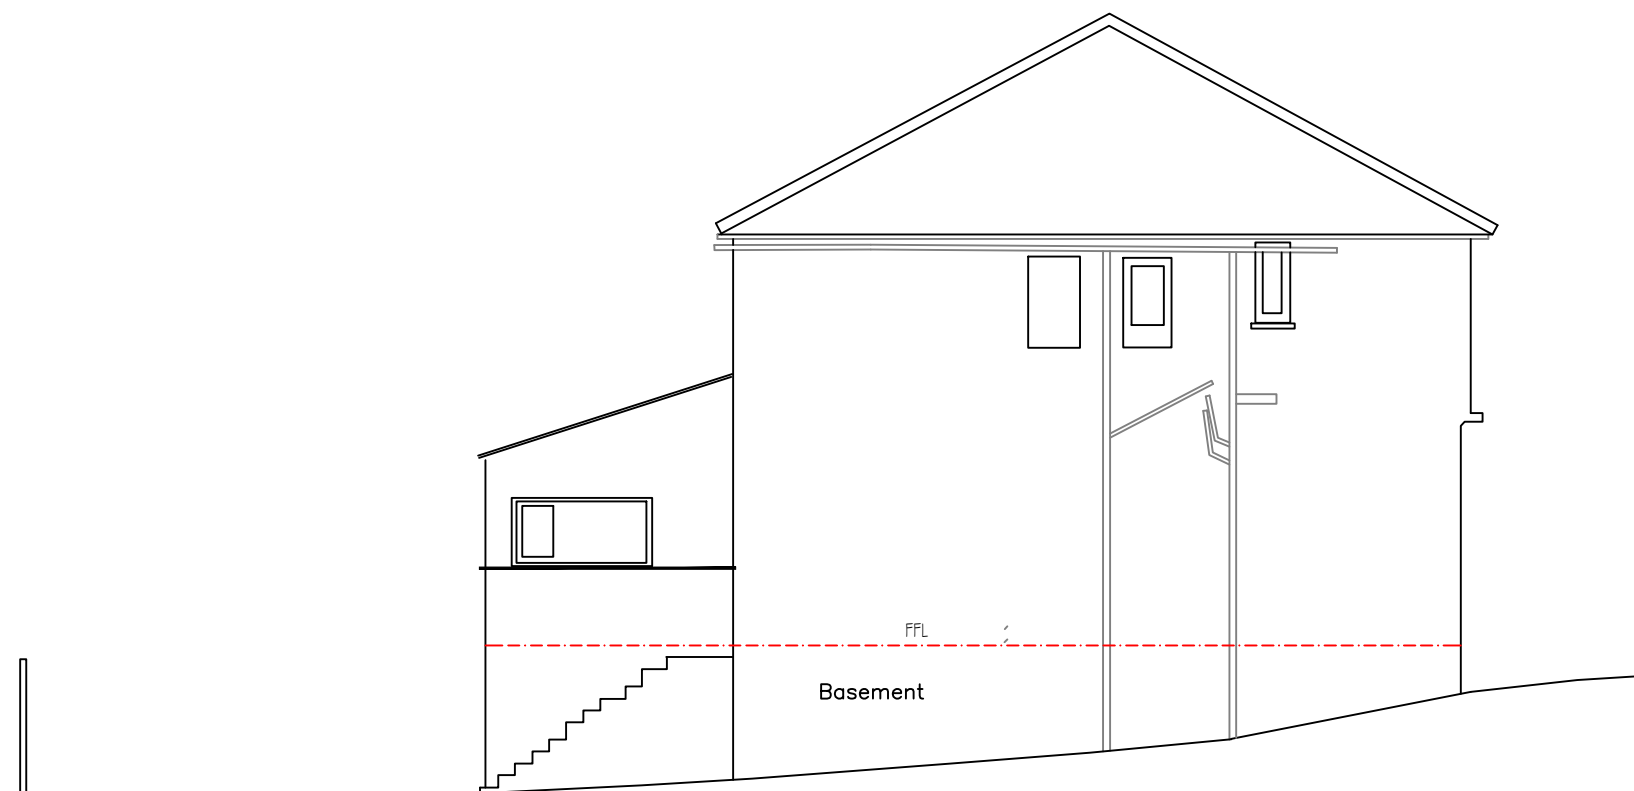

Elevation From No 14

 H S H Engineering Design Services 428 Cheetham Hill Road Cheetham Manchester M8 9LE. UK 01617956385,07940197 333			
project title	Proposed ground floor extension to create an additional living accomodation.		
client	Mr & Mrs Abdul Karim Zeria		
dwg. title	Existing Elevations		
dwg.no.	sheet no.	scale.	job no.
03		1:100 @ A3	
12 Queens Drive Prestwich M/c M25 0HQ			