



- Notes
1. This document and its design content is copyright © to the author.
 2. This document and its design is the property of the author and is not to be used, copied, communicated or disclosed, in whole or in part, except in accordance with a contract, license or agreement in writing with the author.
 3. The document shall be read in conjunction with all other associated project information including models, specifications, schedules, risk assessments, related consultant & client documents.
 4. All dimensions are in millimeters unless noted otherwise.
 5. All dimensions to be checked on site.
 6. Immediately report any discrepancies, errors or omissions to the author. If in doubt, ASK.

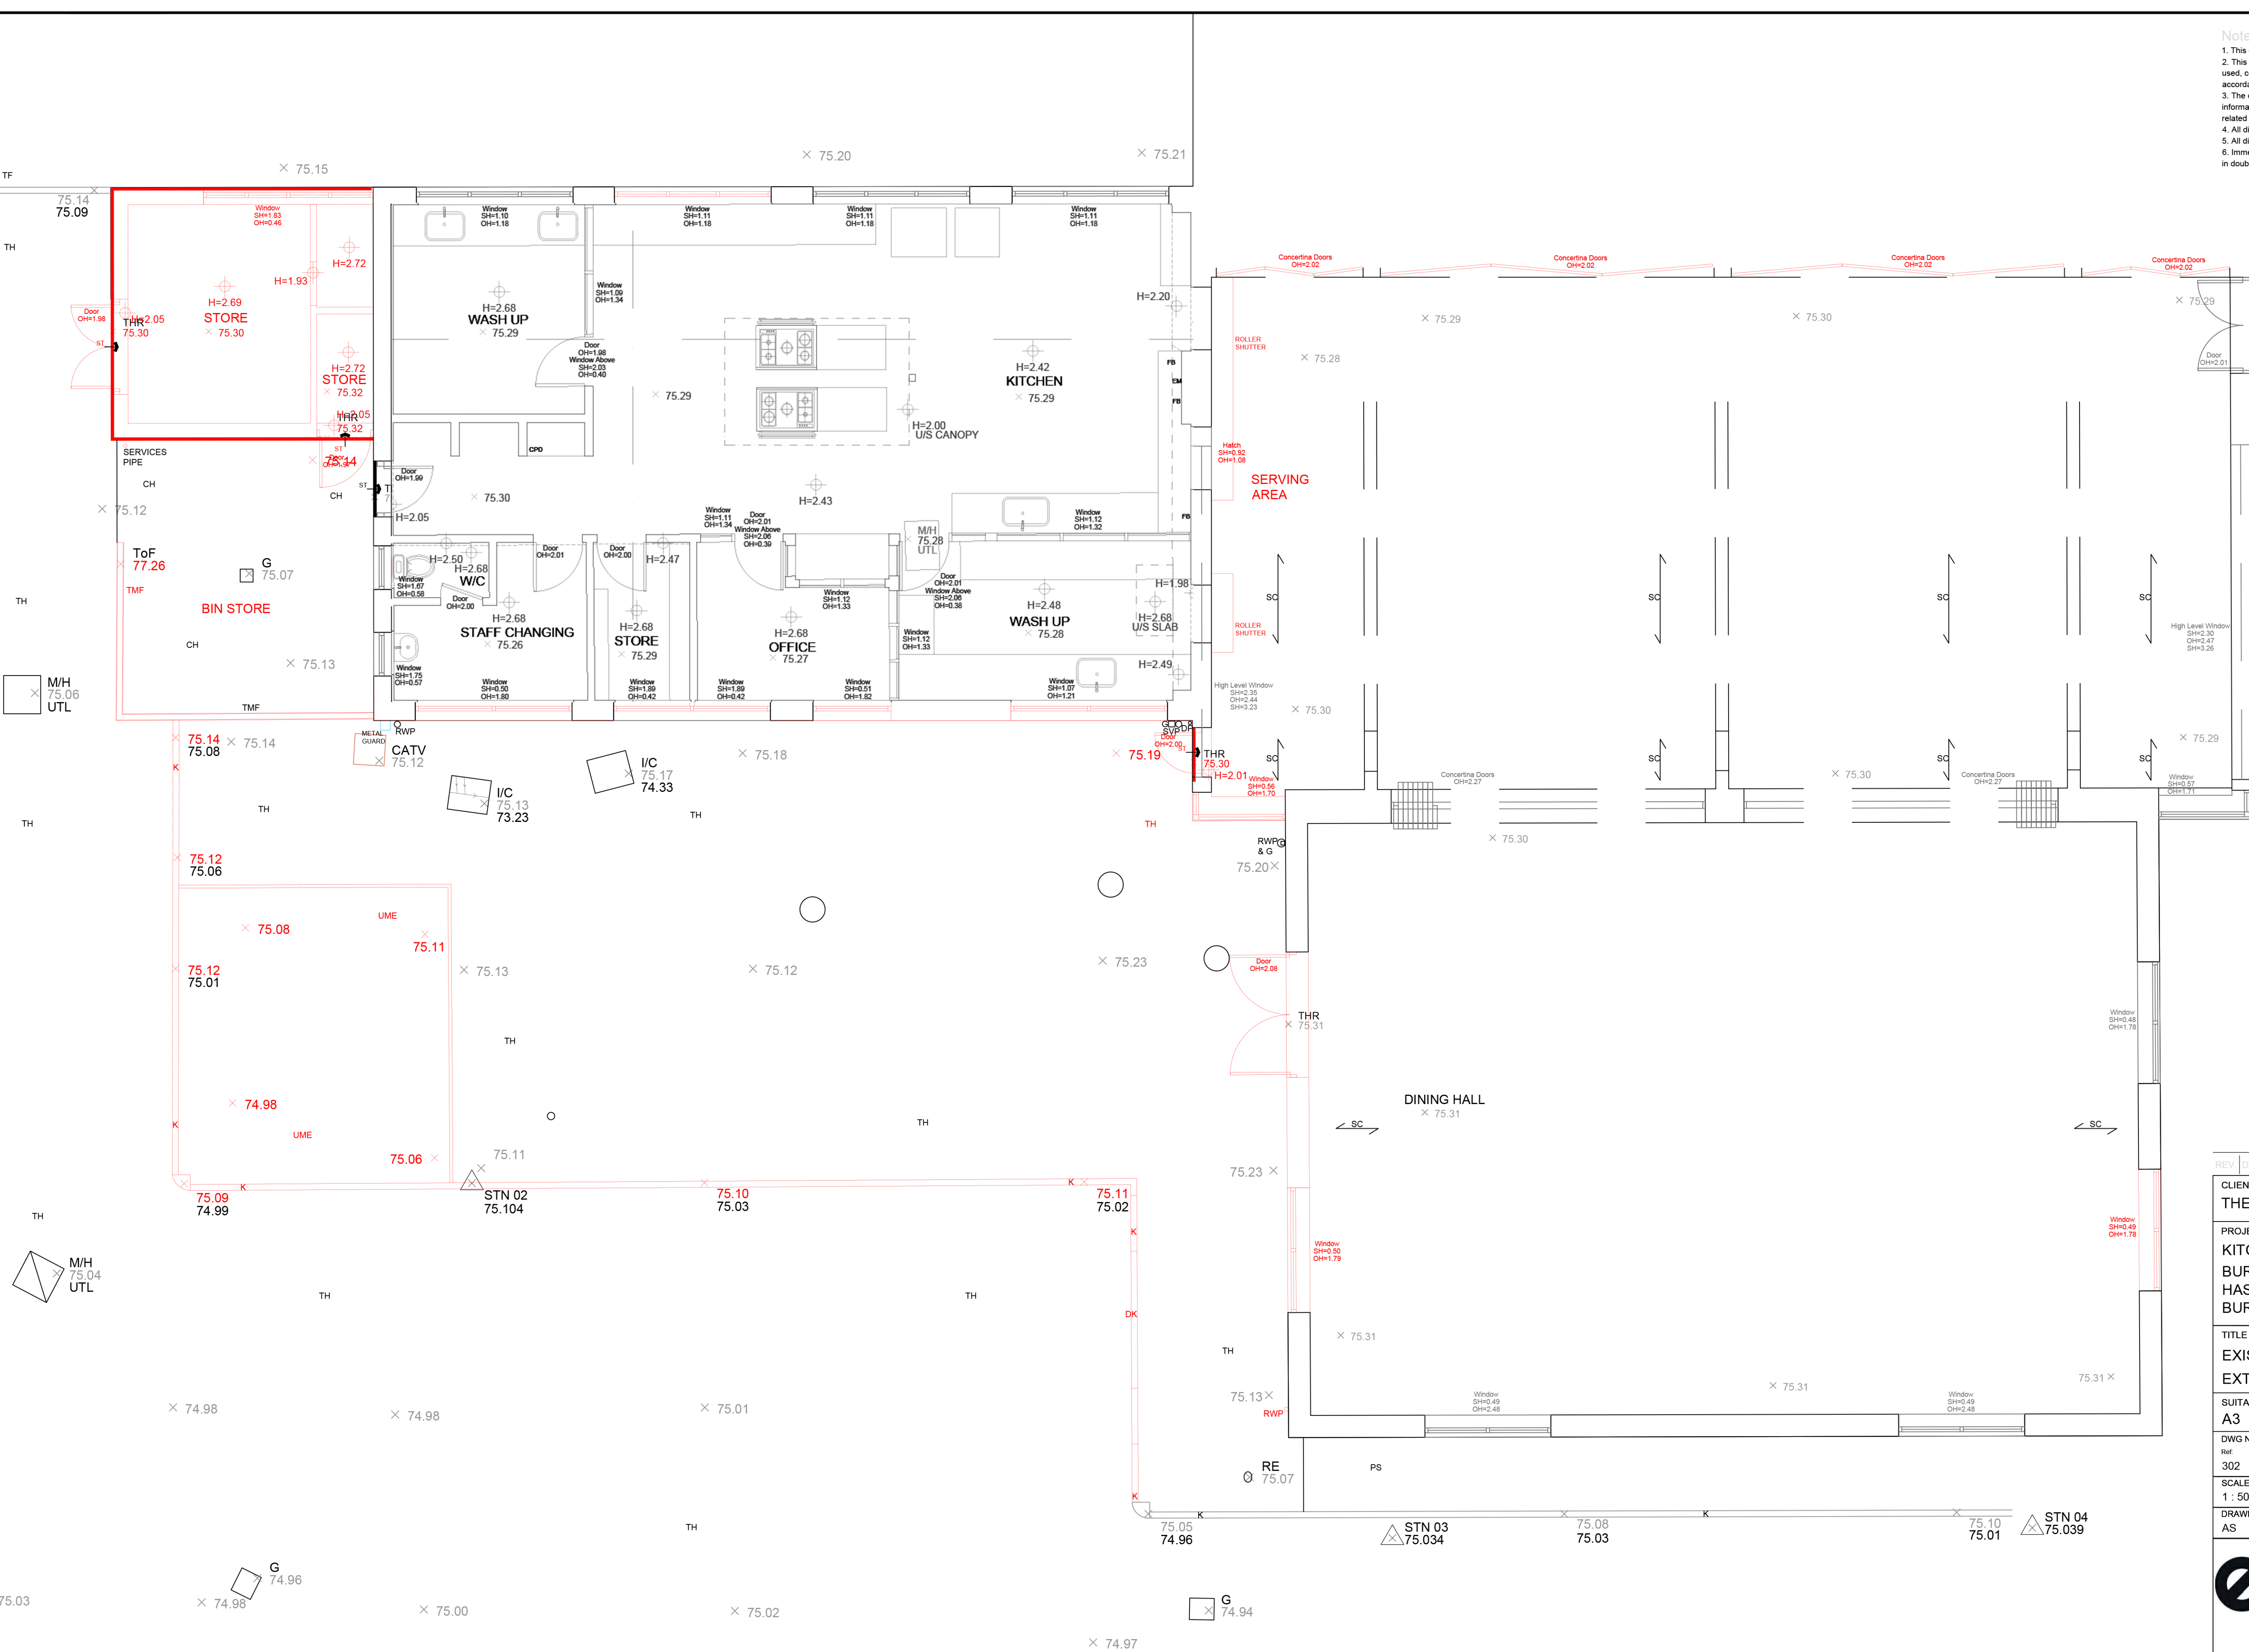

DATE	DESCRIPTION	DRN	CKD		
CLIENT					
THE BISHOP FRASER TRUST					
PROJECT					
KITCHEN & DINING EXTENSION					
BURY CE HIGH SCHOOL					
HASLAM BROW					
BURY. BL9 0TS					
TITLE					
EXISTING GROUND FLOOR PLAN					
EXTENT OF DEMOLITION					
SUITABILITY CODE		PURPOSE OF ISSUE			
A3		PLANNING			
DWG No.					
Ref.	Org.	Volume.	Dis.	Number.	Rev.
302	ECP	01	A	10100	P02
SCALE			DATE		
1 : 50 @ A1			JAN 2026		
DRAWN			CHECKED		
AS					

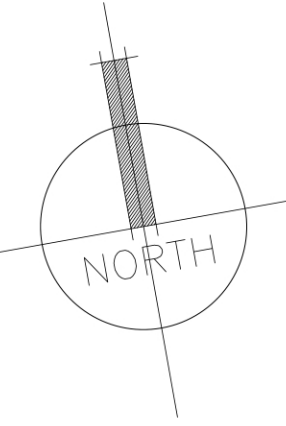

education
consultancy
partnership



RIBA



RICS

01923 775450
info@educationcp.com
educationcp.com

