



Notes

1. This document and its design content is copyright © to the author.
2. This document and its design is the property of the author and is not to be used, copied, communicated or disclosed, in whole or in part, except in accordance with a contract, license or agreement in writing with the author.
3. The document shall be read in conjunction with all other associated project information including models, specifications, schedules, risk assessments, related consultant & client documents.
4. All dimensions are in millimeters unless noted otherwise.
5. All dimensions to be checked on site.
6. Immediately report any discrepancies, errors or omissions to the author. If in doubt, ASK.

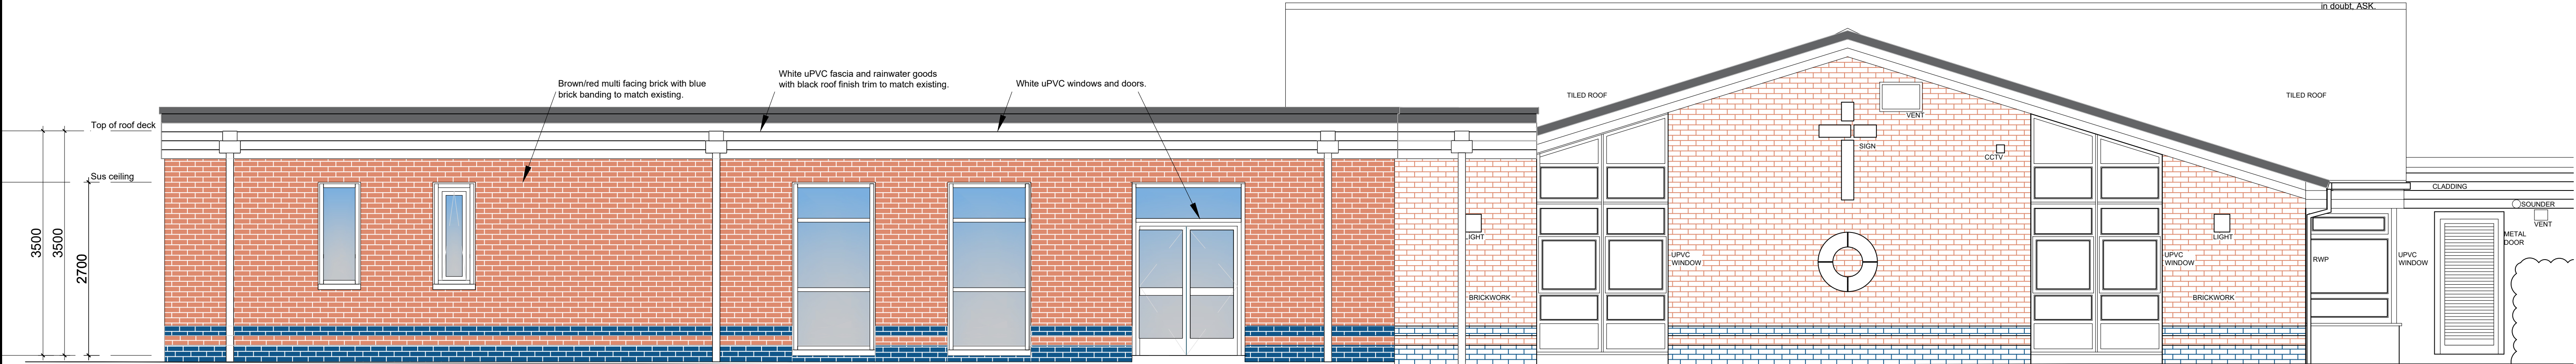


Proposed Extension (Kitchen) Proposed Extension (Dining)

South Elevation


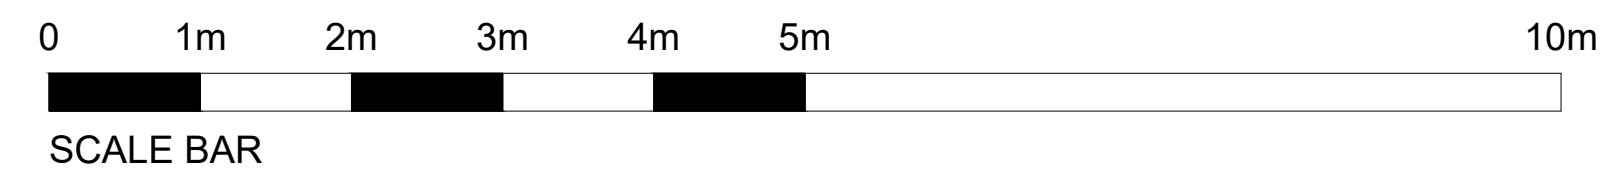


East Elevation (existing building)

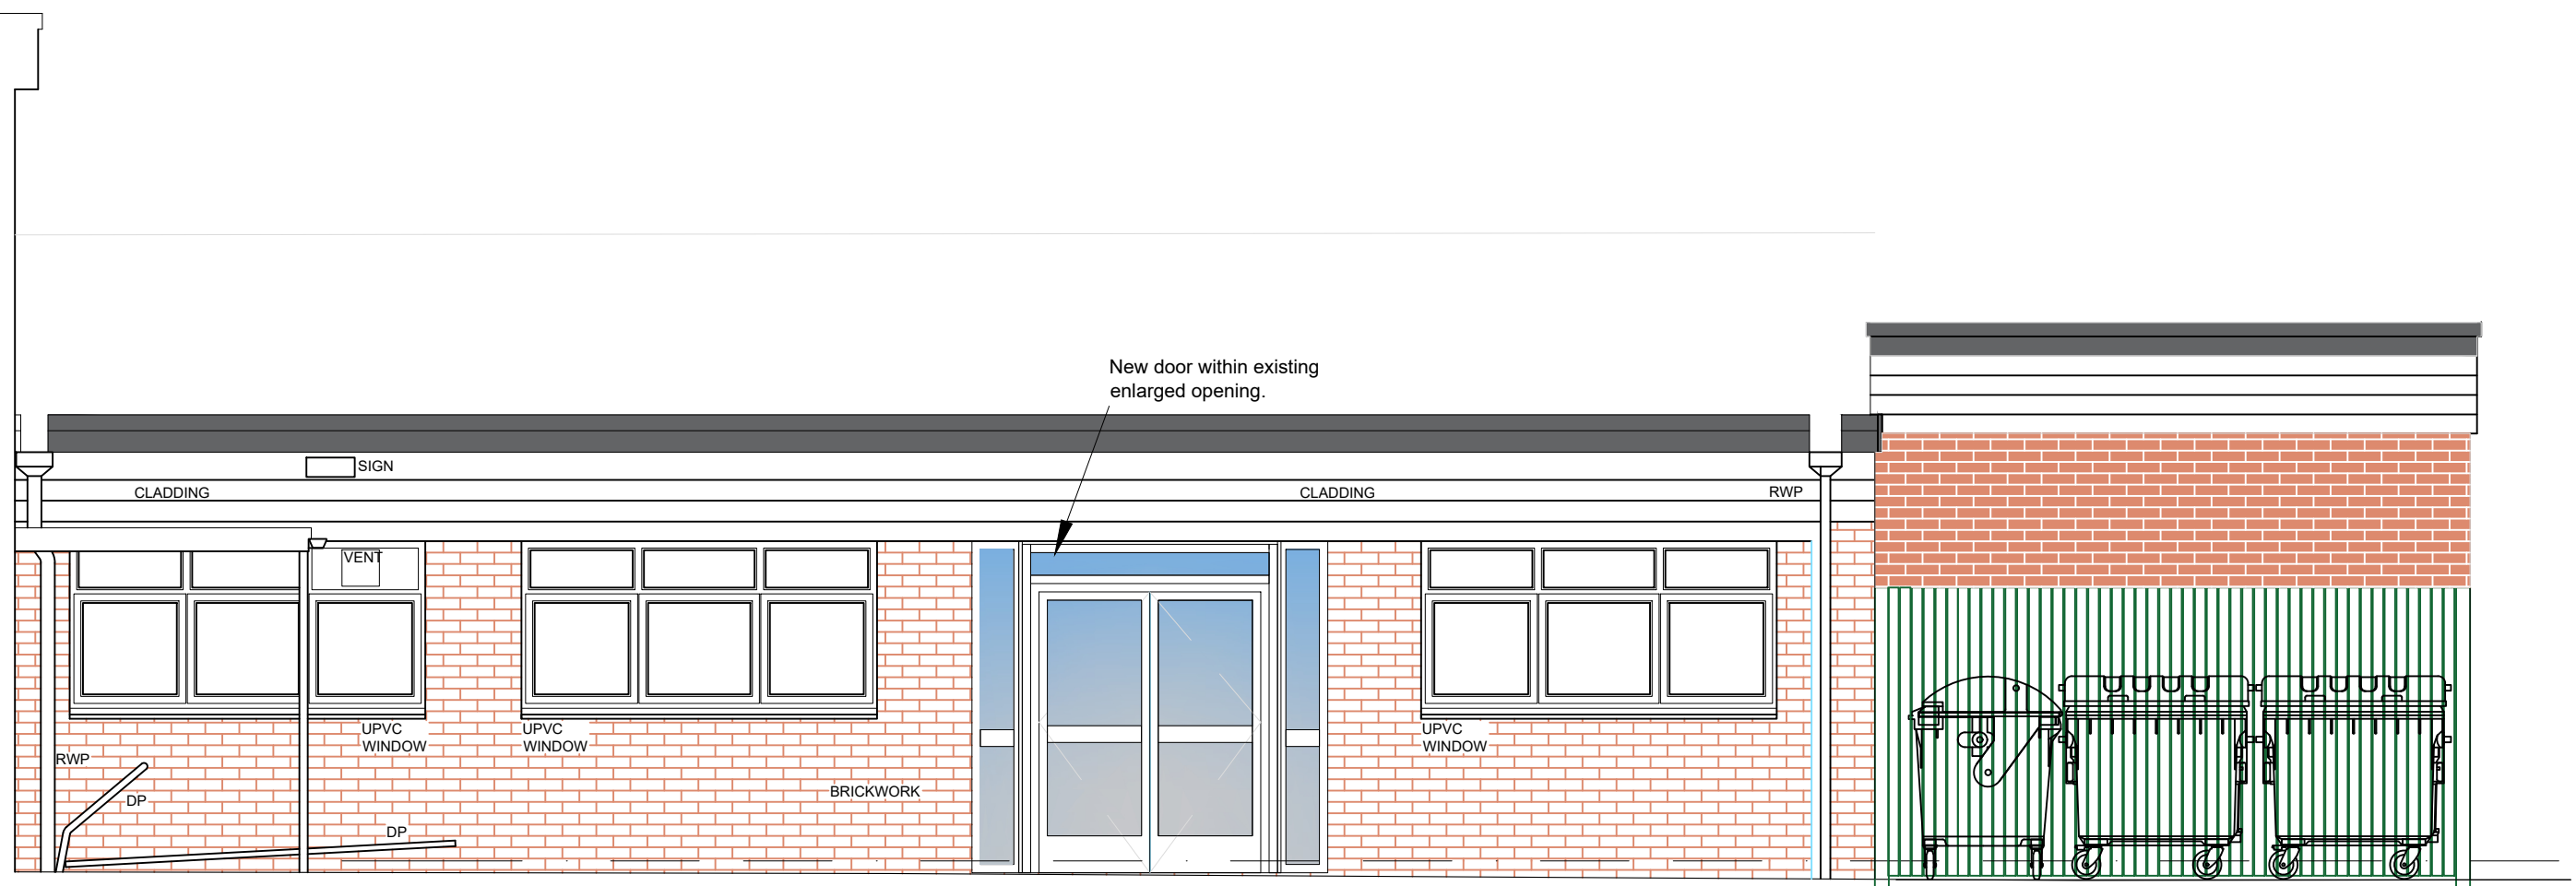

North Elevation

Refuse Store

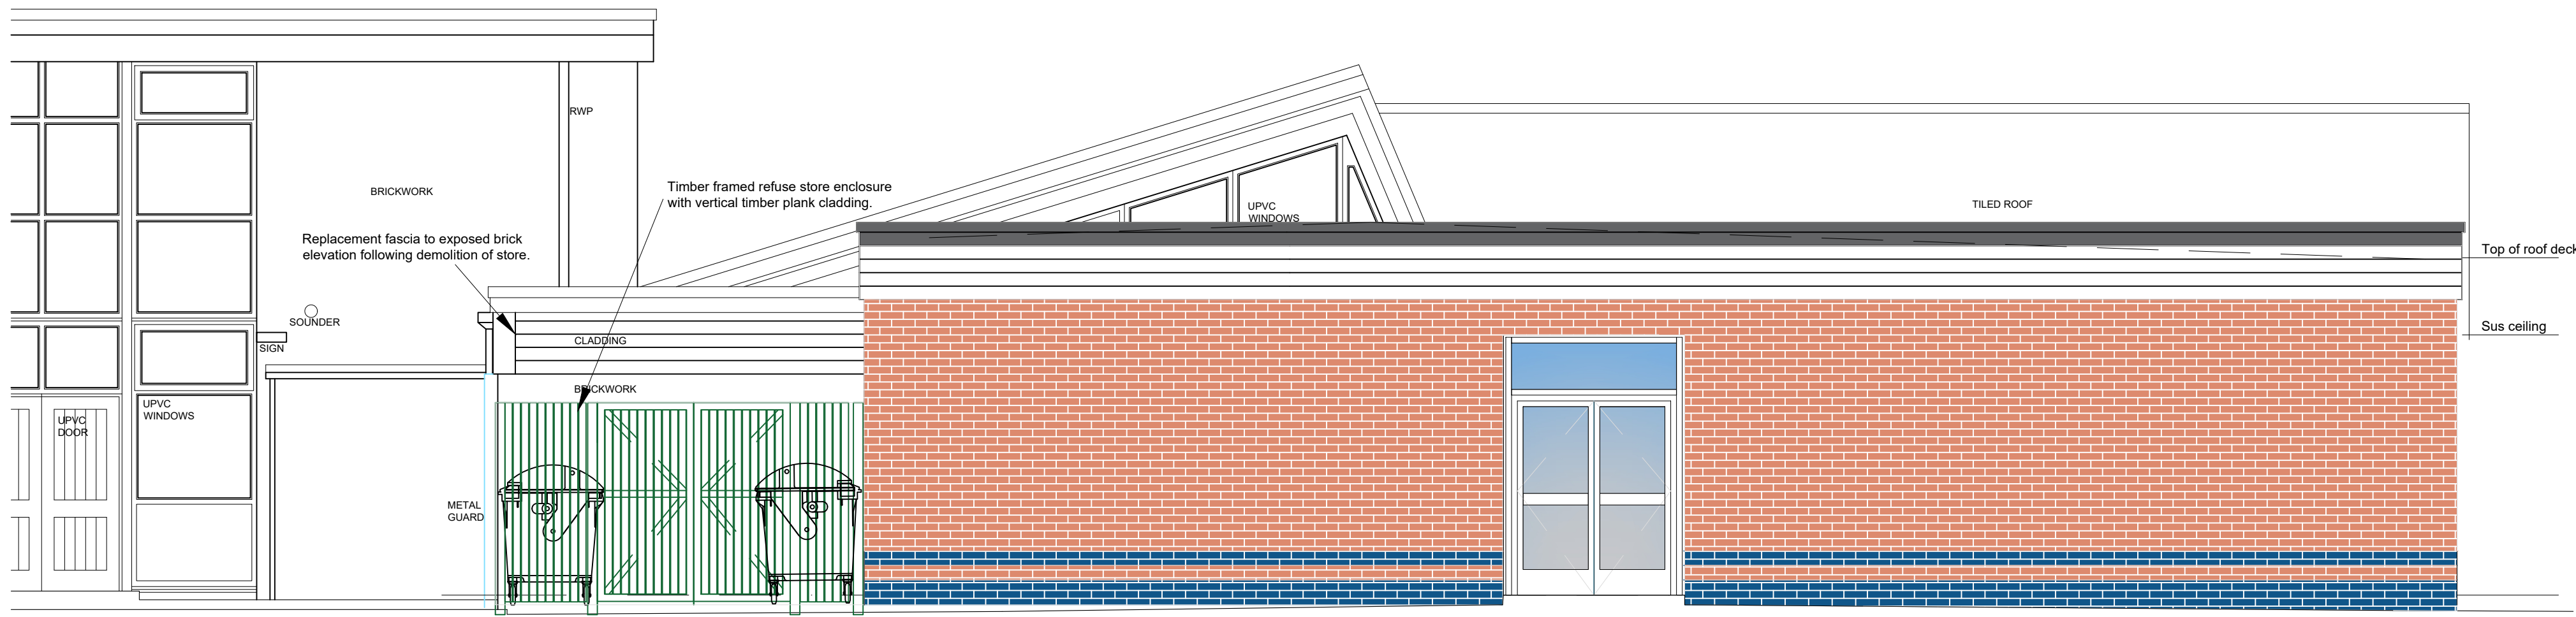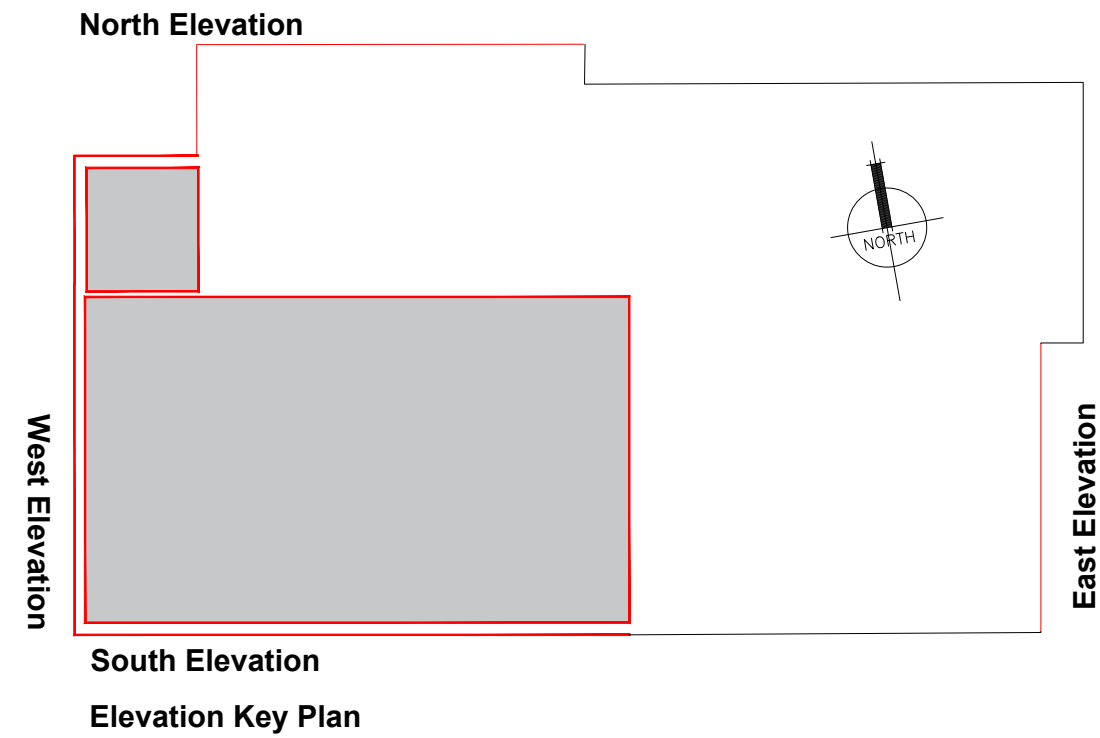

Refuse Store Proposed Extension (Kitchen)

West Elevation

REV	DATE	DESCRIPTION	DRN	CHK
-----	------	-------------	-----	-----

CLIENT
THE BISHOP FRASER TRUST

PROJECT
KITCHEN & DINING EXTENSION
BURY CE HIGH SCHOOL
HASLAM BROW
BURY. BL9 0TS

TITLE
PROPOSED GA ELEVATIONS

SUITABILITY CODE	PURPOSE OF ISSUE
A3	PLANNING

DWG No.	Ref.	Org.	Volume:	Dis.	Number:	Rev.
302	ECP	01	A	20200	P02	

SCALE	DATE
1 : 50 @ A1	JAN 2026

DRAWN	CHECKED
AS	



01923 775450
info@educationcp.com
educationcp.com