



A2 Size

Scale 1:100

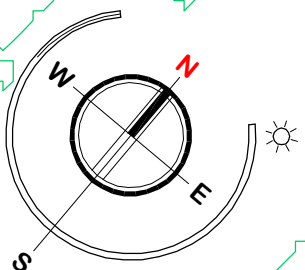

PROPOSED GROUND FLOOR PLAN

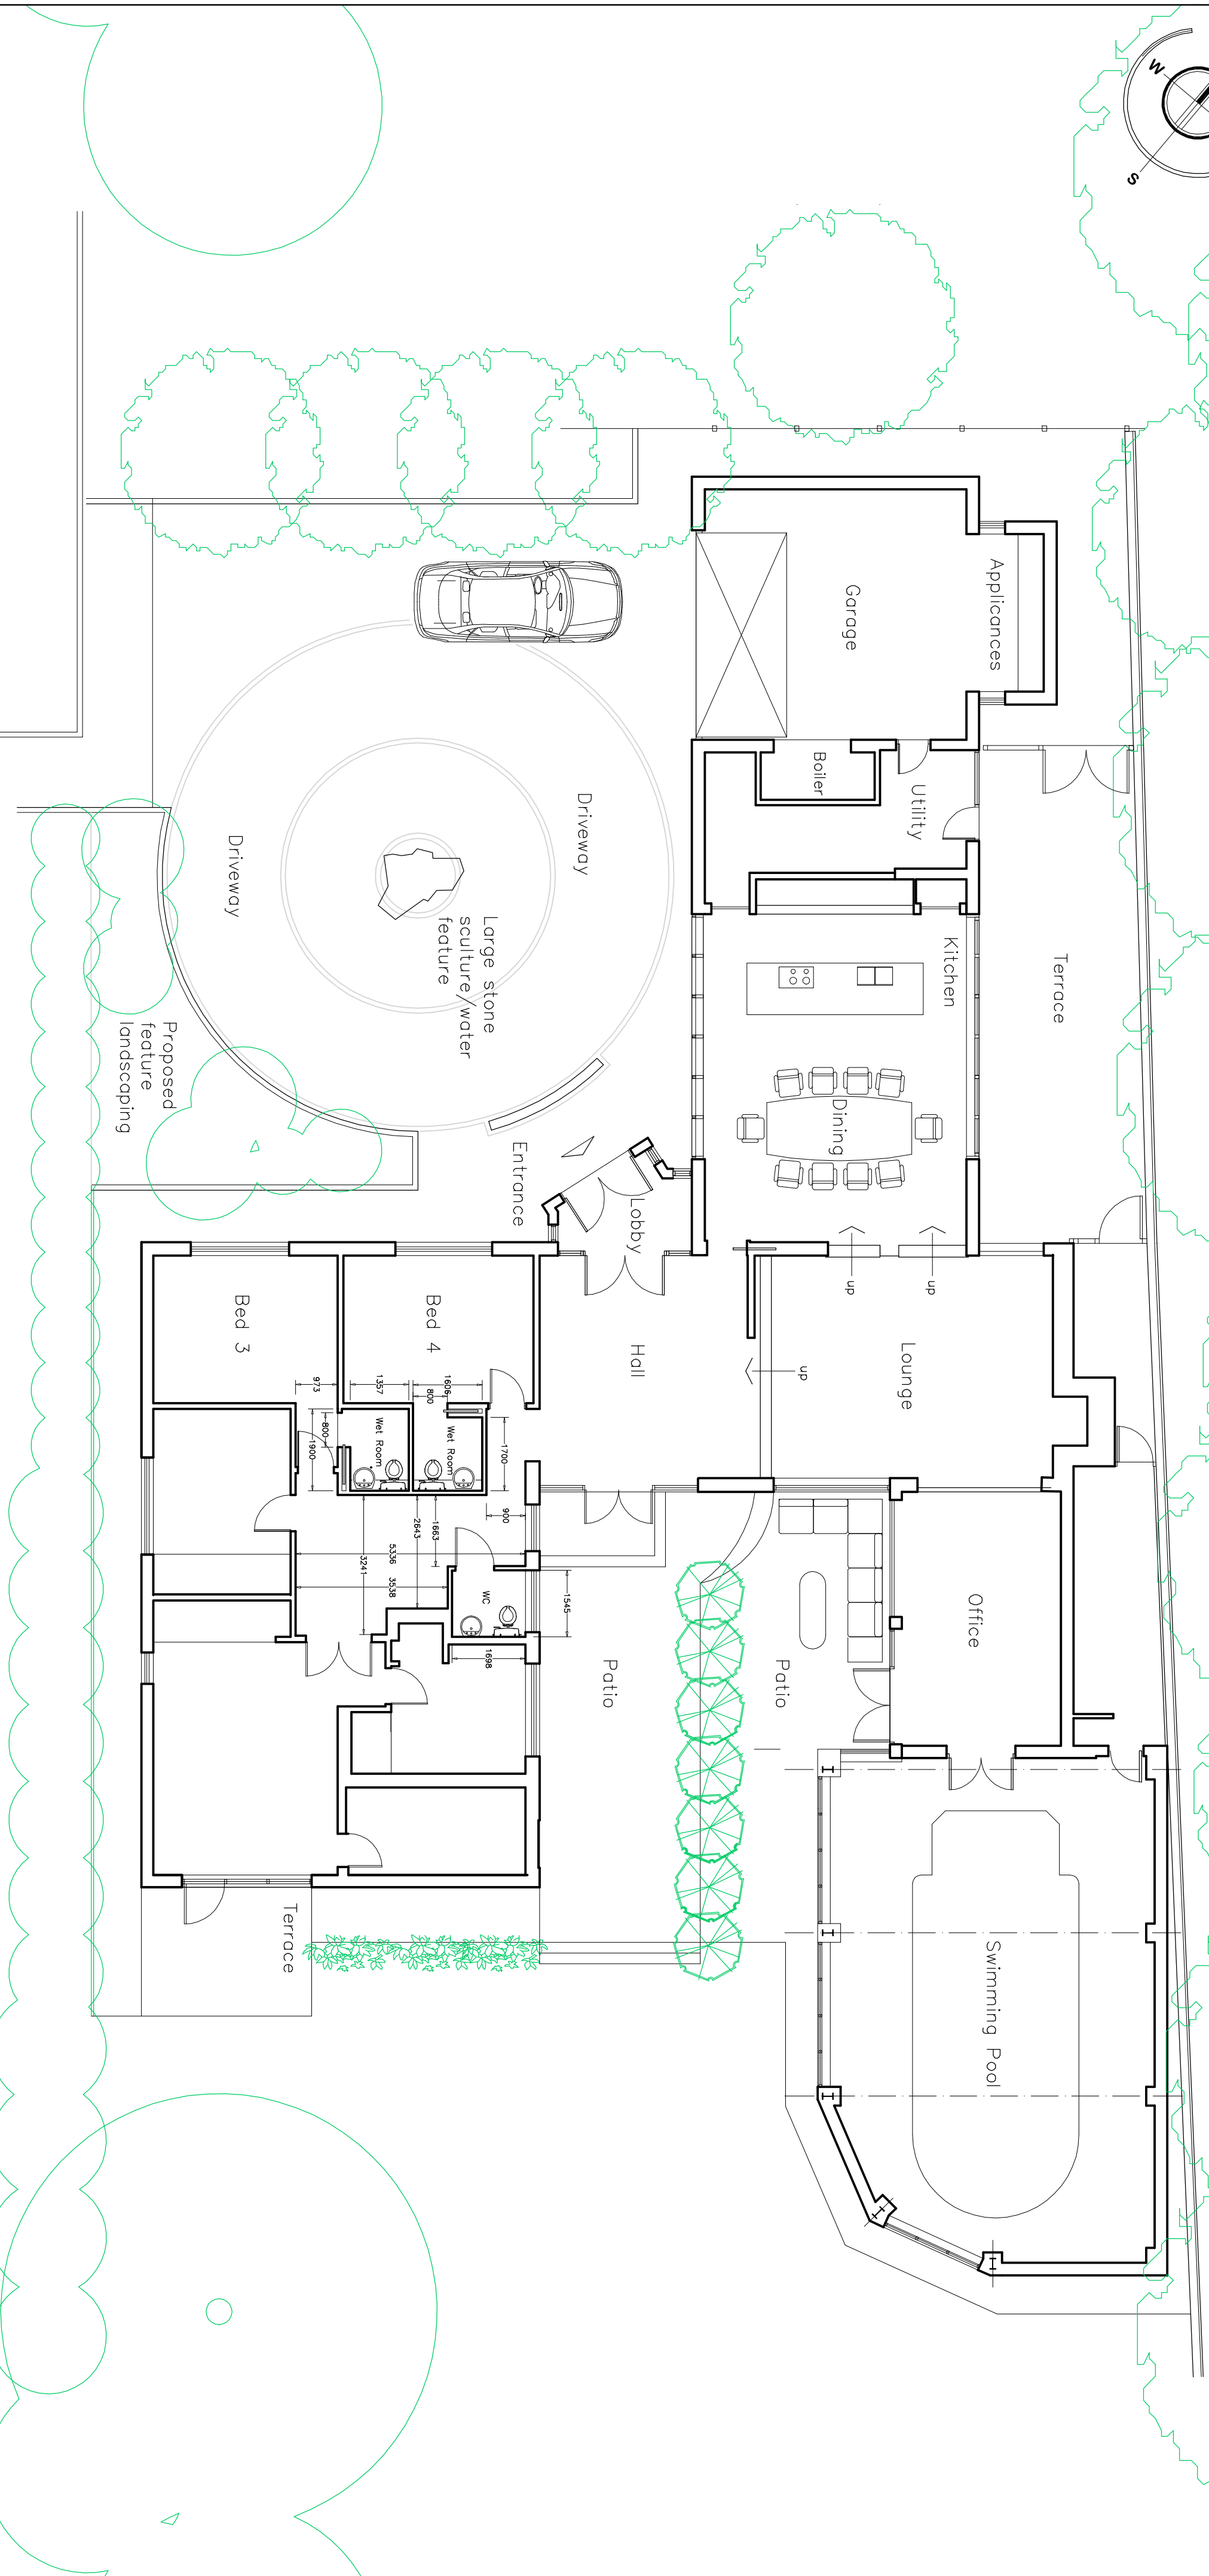

FOR PLANNING PURPOSES ONLY. USE FIGURED DIMENSIONS ONLY. SUBJECT TO SITE SURVEY AND ALL NECESSARY CONSENTS. ALL DIMENSIONS TO BE CHECKED BY USER AND ANY DISCREPANCIES, ERRORS OR OMISSIONS TO BE REPORTED TO THE ARCHITECT BEFORE THE WORK COMMENCES. THIS DRAWING IS TO BE READ WITH ALL OTHER RELEVANT MATERIALS

Revision	Notes	Date	Drawn
A	Updated	Jul '20	
B	Updated	Jul '20	
C	Updated	Jul '20	

FUZED ARCHITECTURE +

Fuzed A+D Ltd, 74A Water Street, Radcliffe, Manchester, M26 4DF
Tel: 0161 724 8006 Email: fuzedarchitects@gmail.com

Project: 5 Parklands, Whitefield
Client: Mr and Mrs Cohen
Content: Planning Submission
Proposed Floor Plans

DESIGN

Contract No. 1252
Dwg No. 2.01
Revision C
Date July '20