



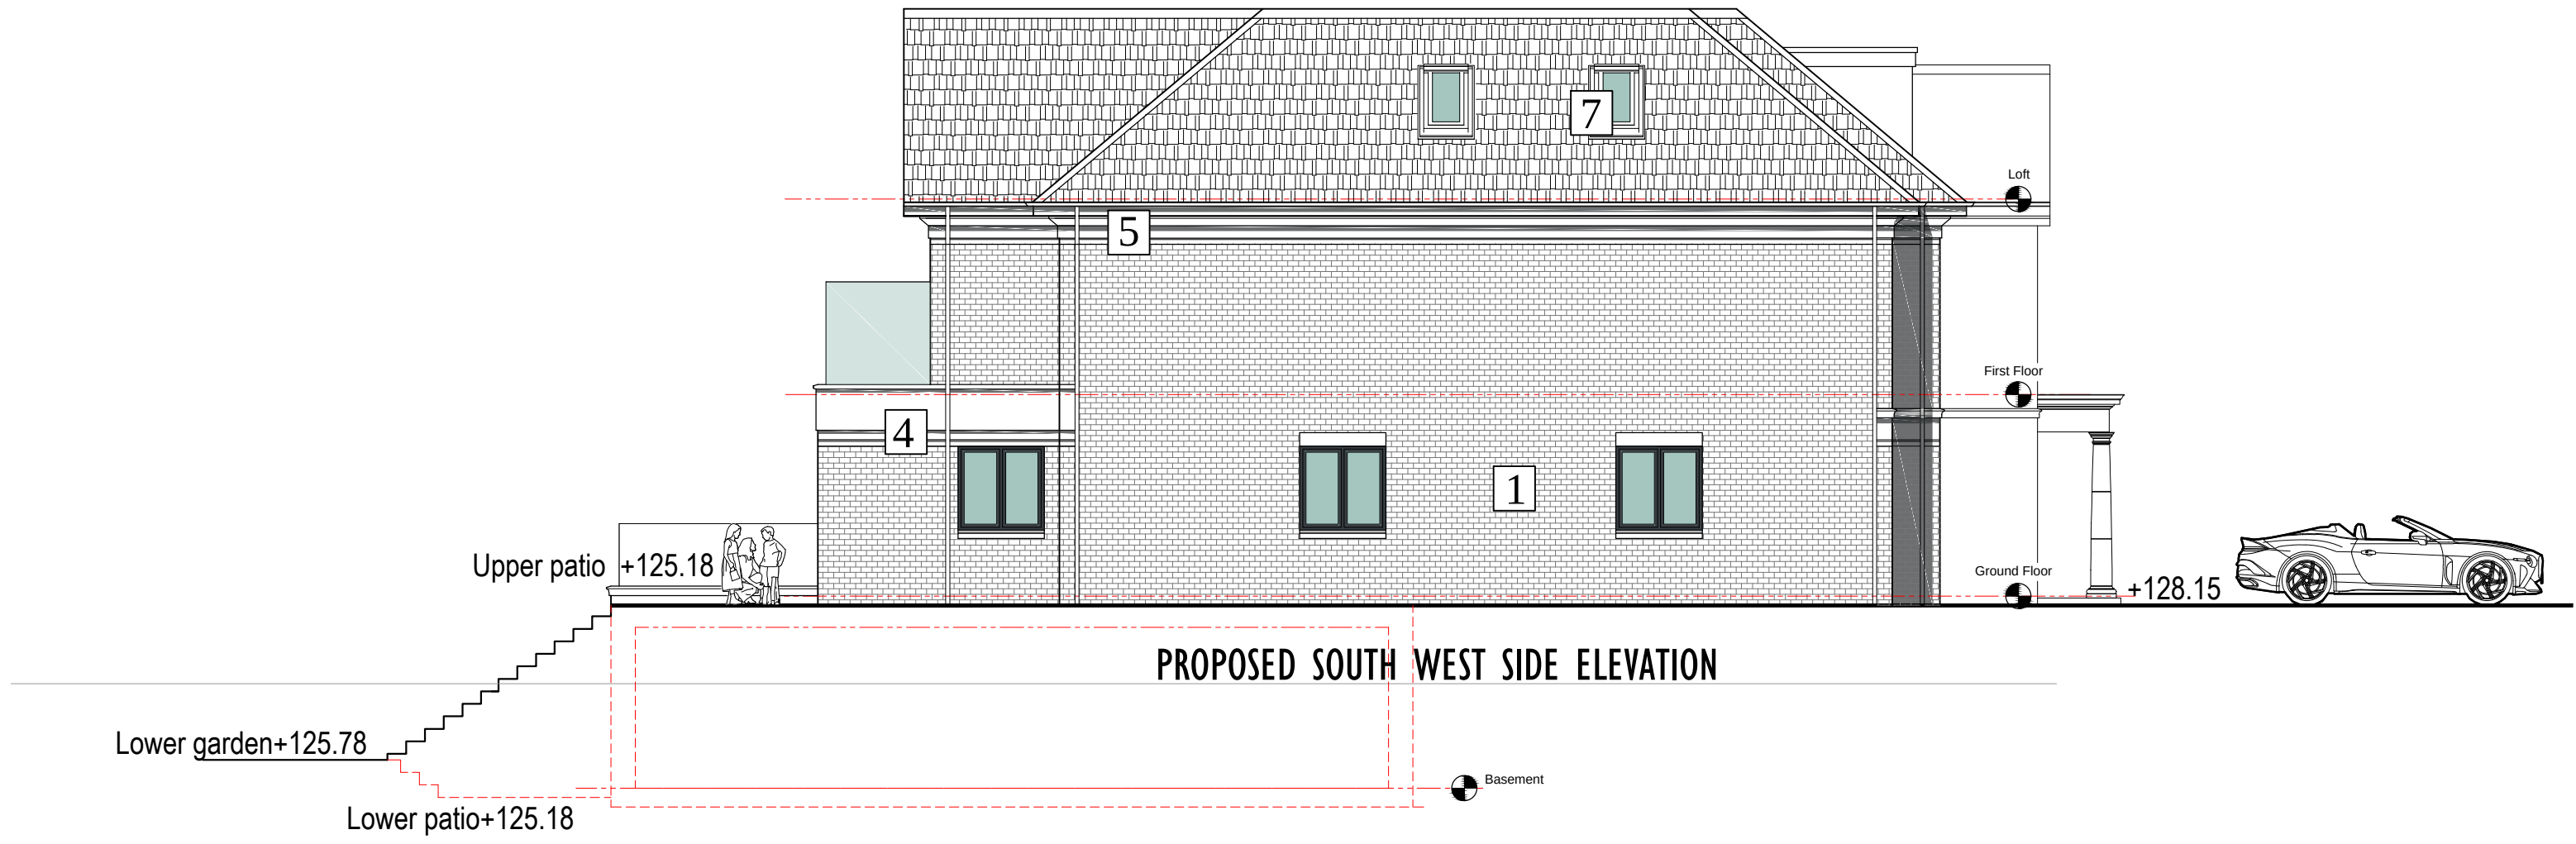


PROPOSED FACADE DETAIL 1:20



PROPOSED FRONT ELEVATION

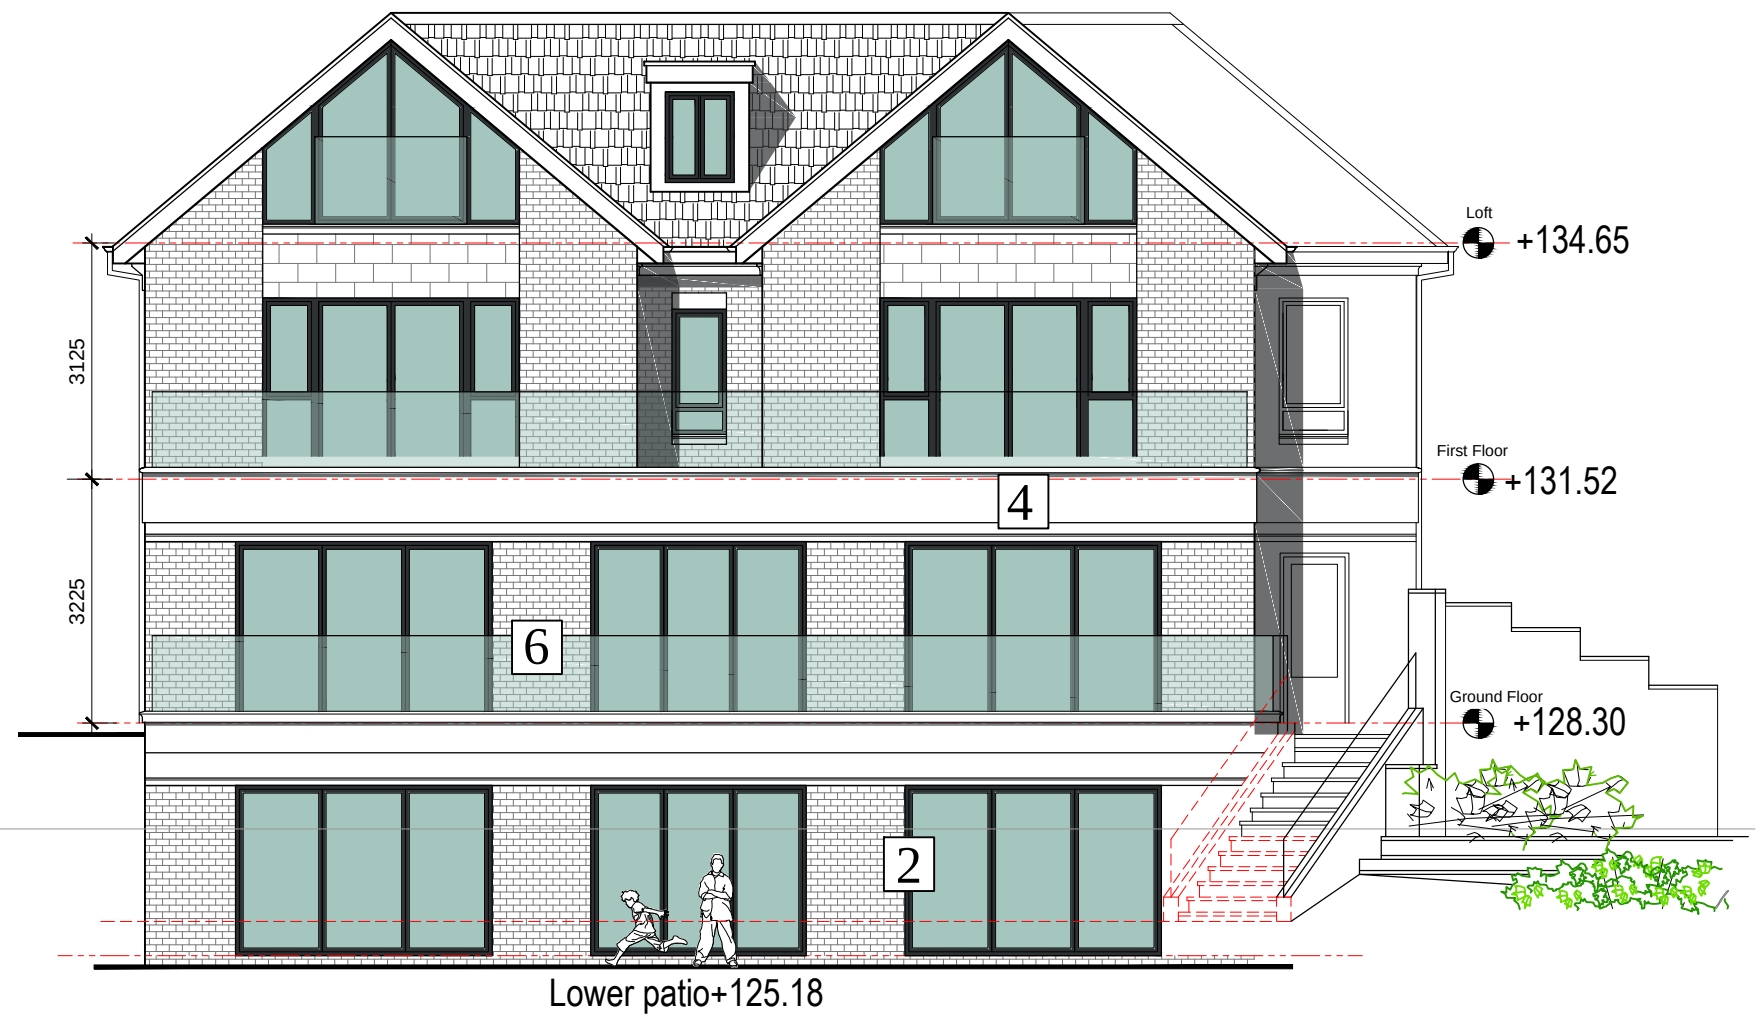

PROPOSED REAR ELEVATION

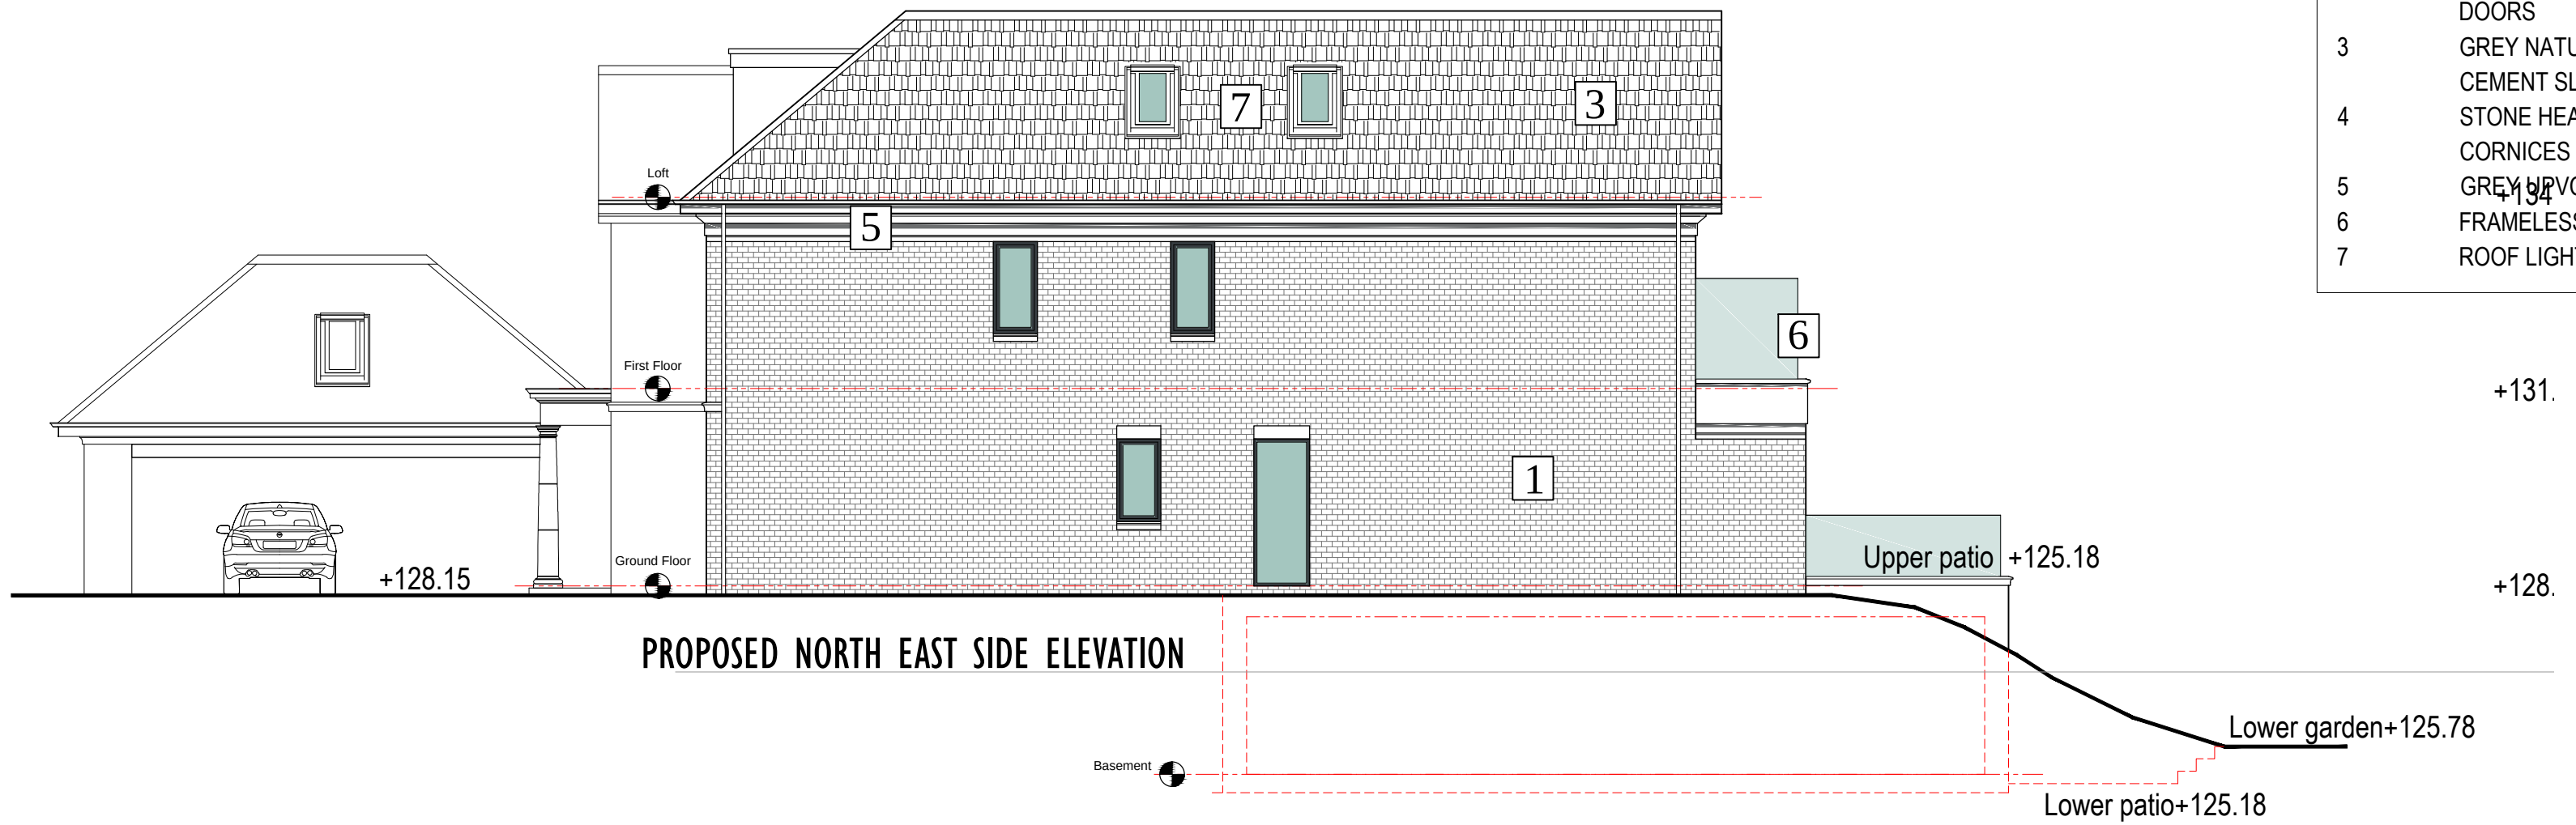

PROPOSED NORTH EAST SIDE ELEVATION

LEGEND

- 1 FACING BRICKS
- 2 PPC ALUMINIUM WINDOWS & DOORS
- 3 GREY NATURAL OR FIBRE CEMENT SLATES
- 4 STONE HEADS, BANDING & CORNICES
- 5 GREY PVC RAINWATER GOODS
- 6 FRAMELESS GLASS BALUSTRADING
- 7 ROOF LIGHTS

Rev.	Date	Description
A		
B		
C		
D		
E		

archirama Architecture & project management Archirama Ltd 3 Park Gate Ave, Withington, Manchester M20 3BZ Tel: 07976 171 100, email: info@archirama.co.uk	
Client	Mr I Kohli
Project / Site	54 Ringley Road Whitefield, Manchester
Drawing Title Demolition of dwelling & construction of total four storey dwelling with associated external works	
Drawn By ppg	01/10/24
Checked By	1: 10089A1
Drawing No	PL04
Revision	1