






PROPOSED FRONT ELEVATION
NO CHANGE

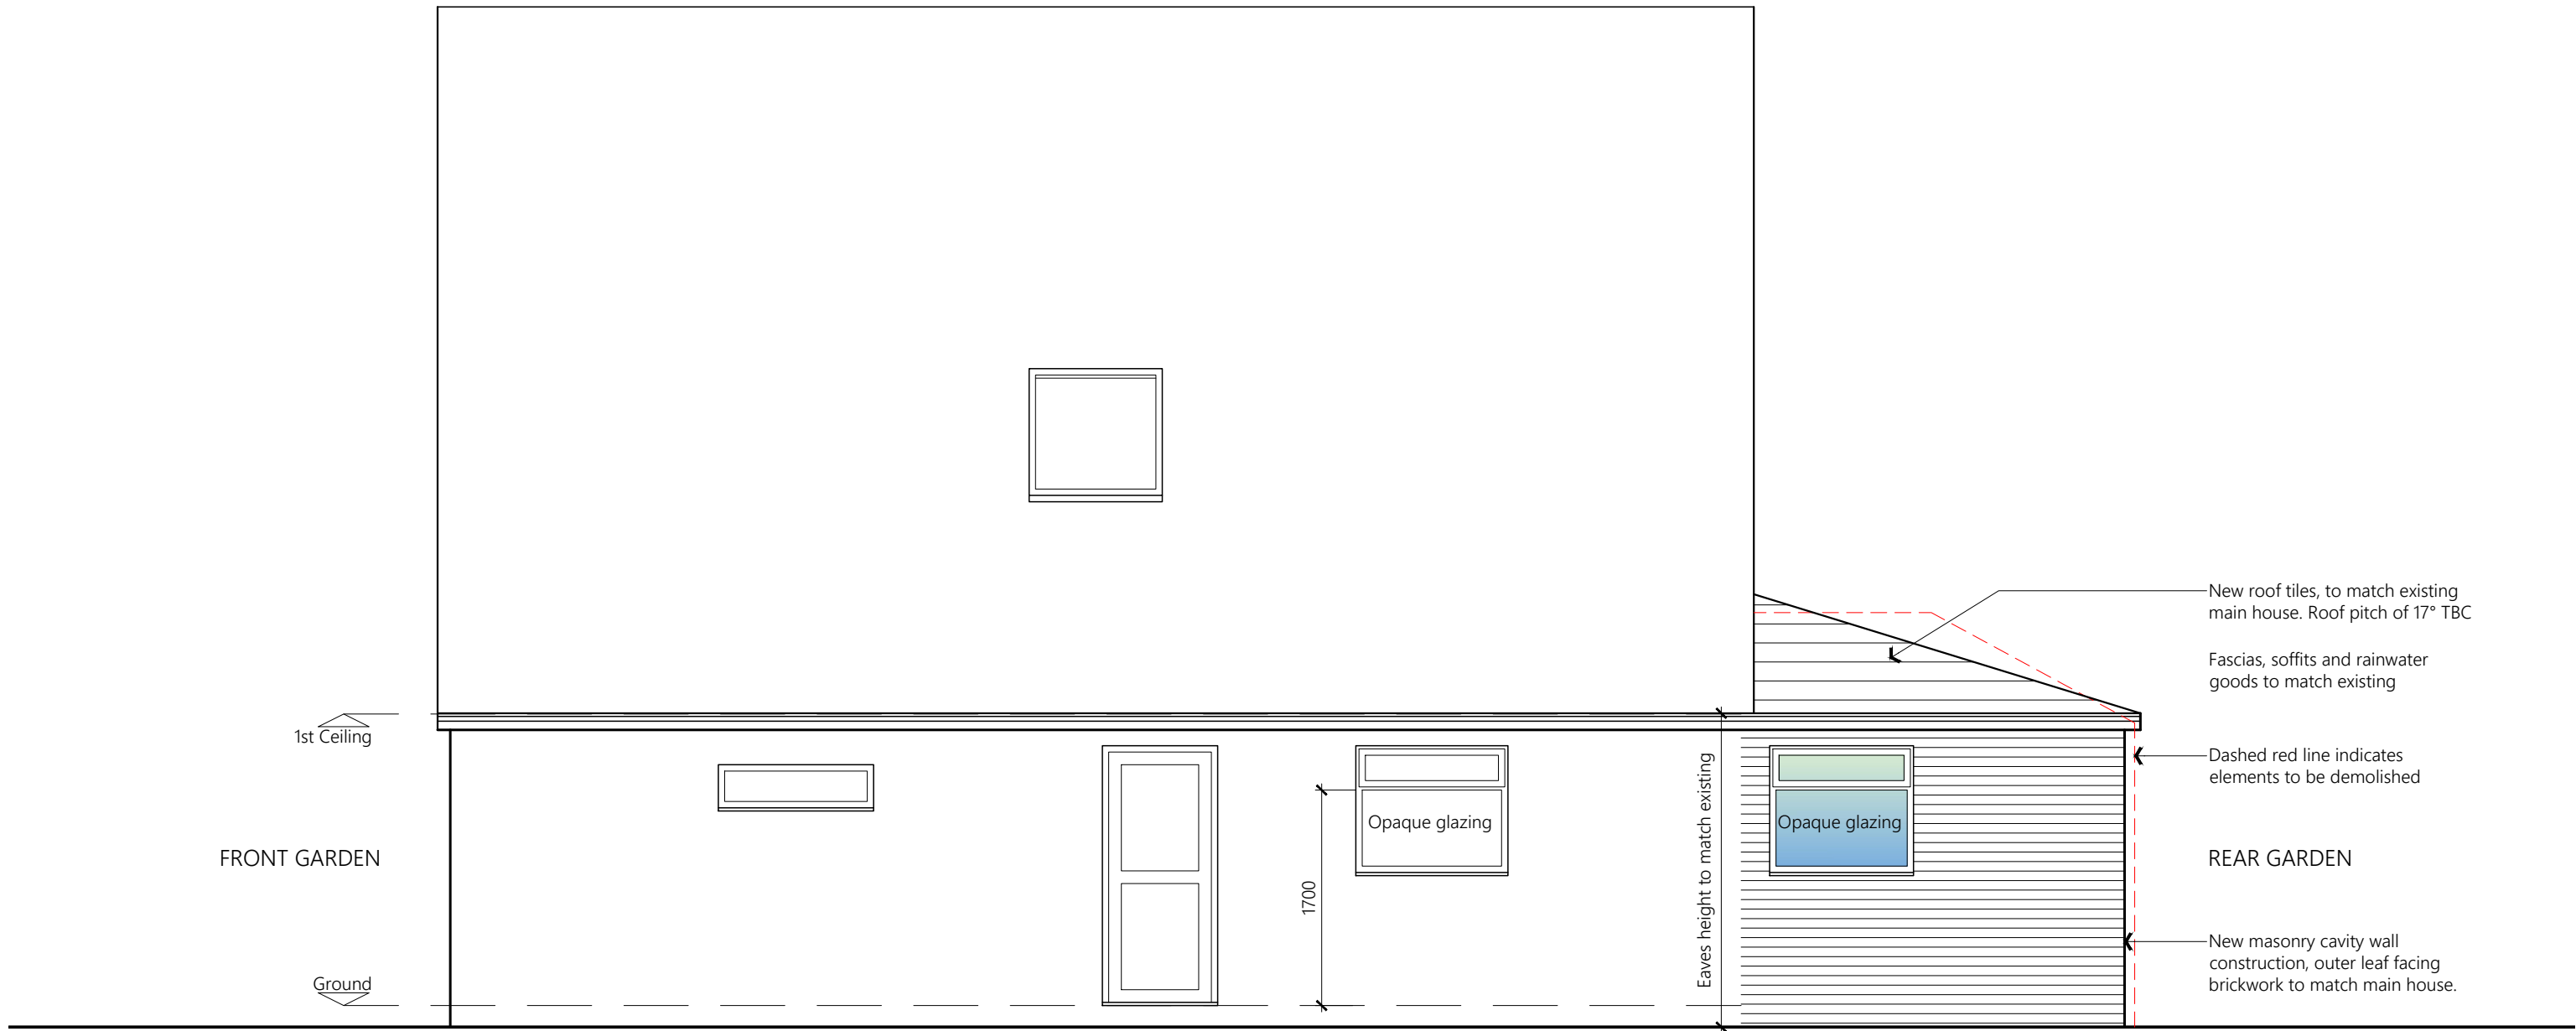


PROPOSED SIDE ELEVATION

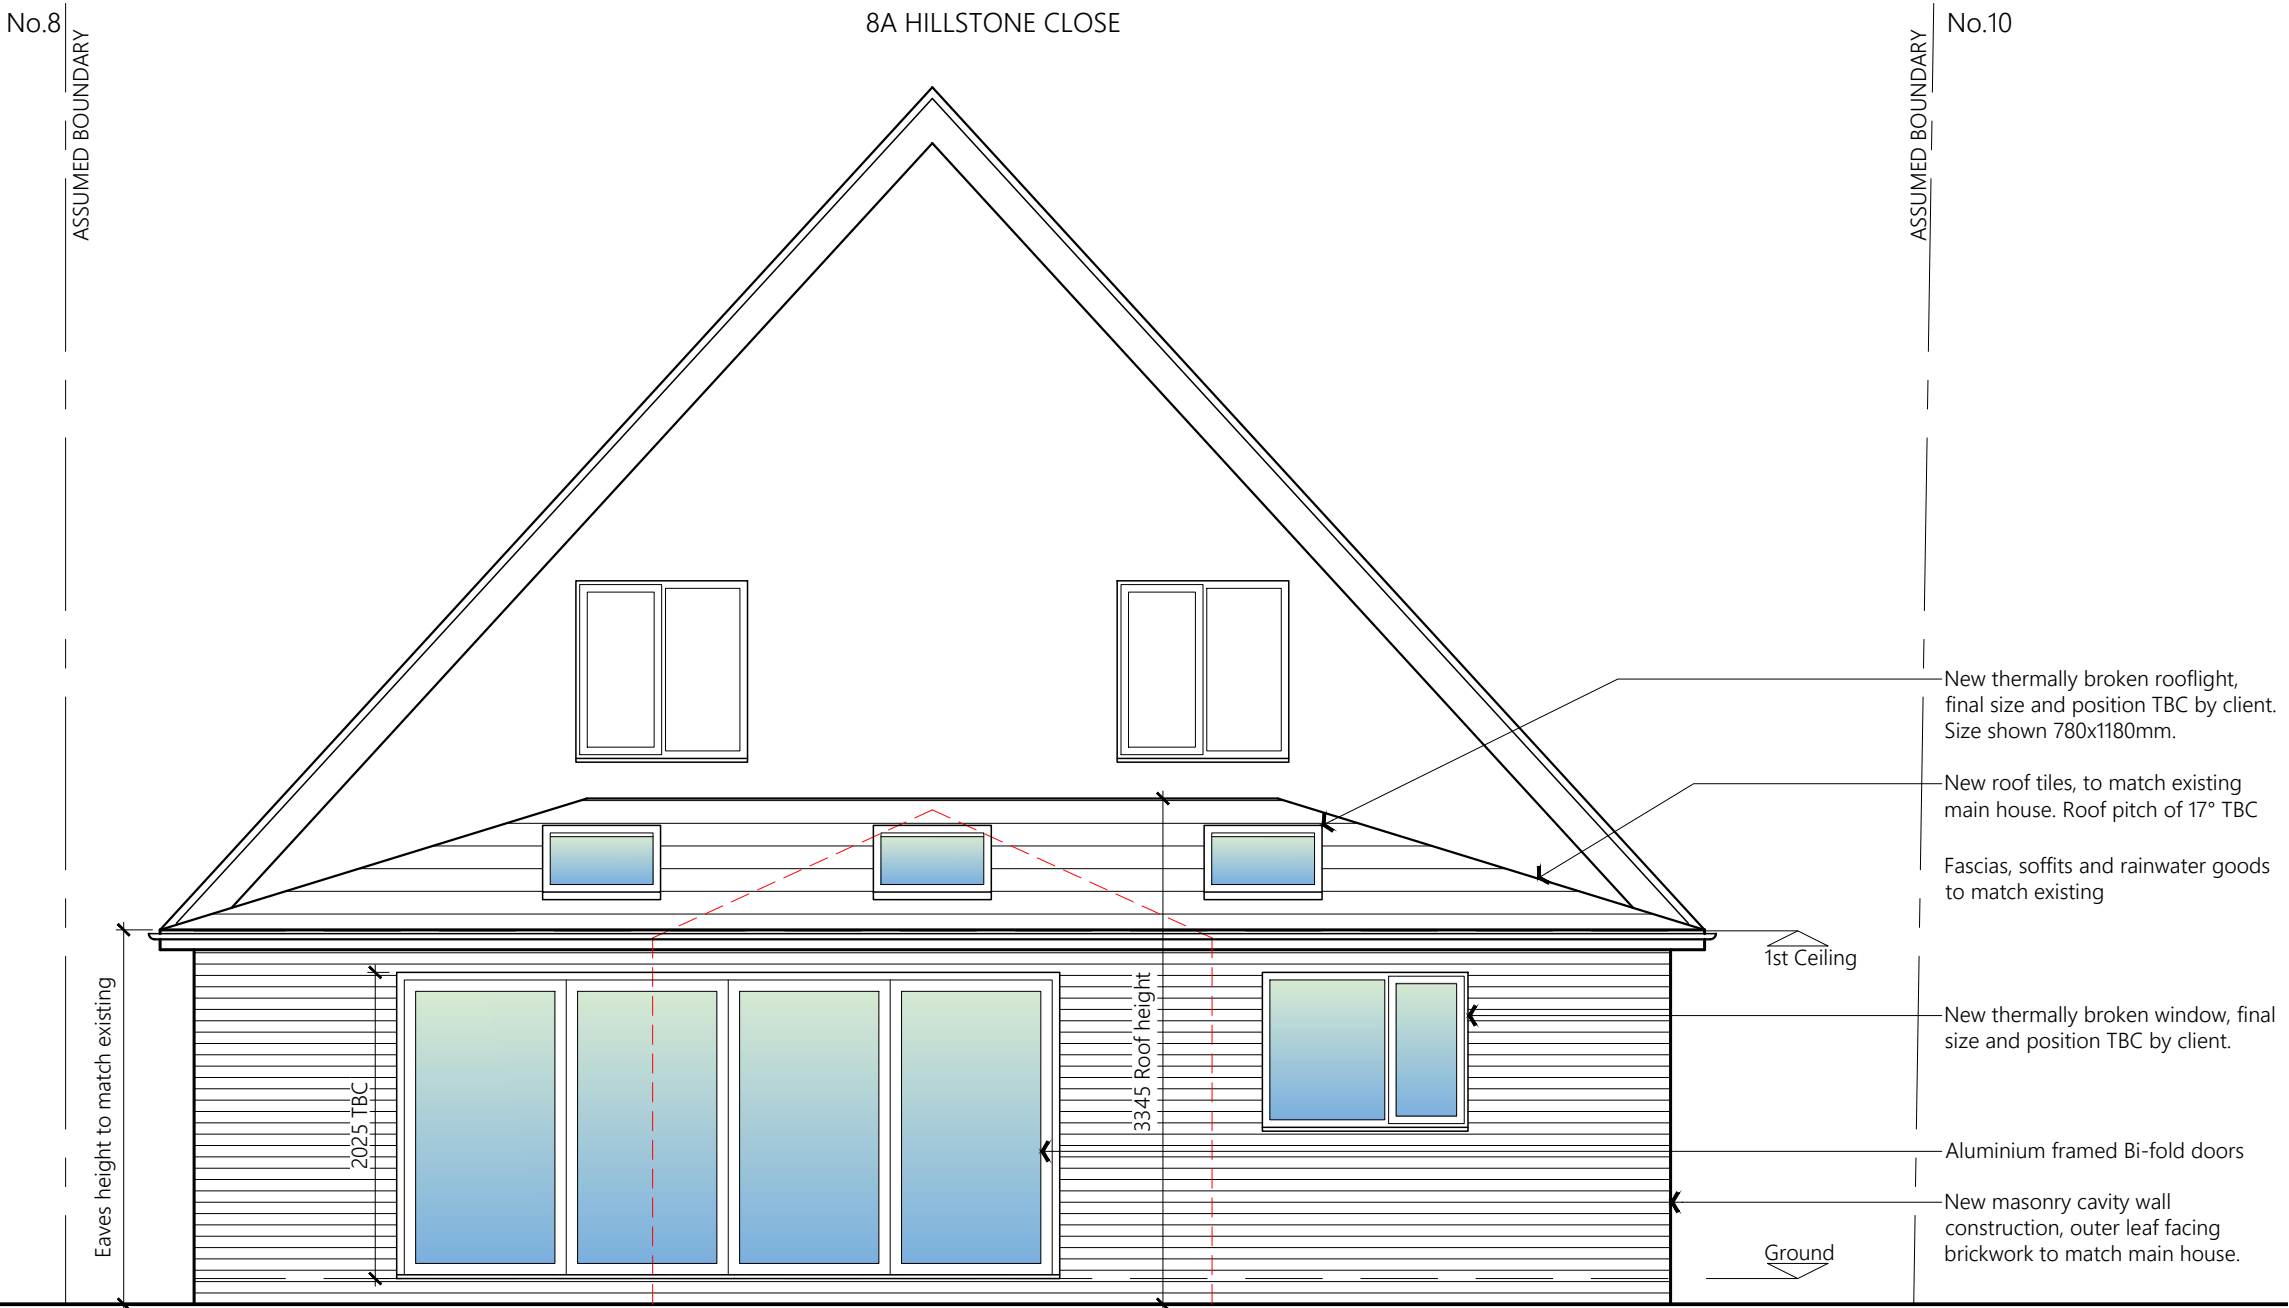

PROPOSED REAR ELEVATION

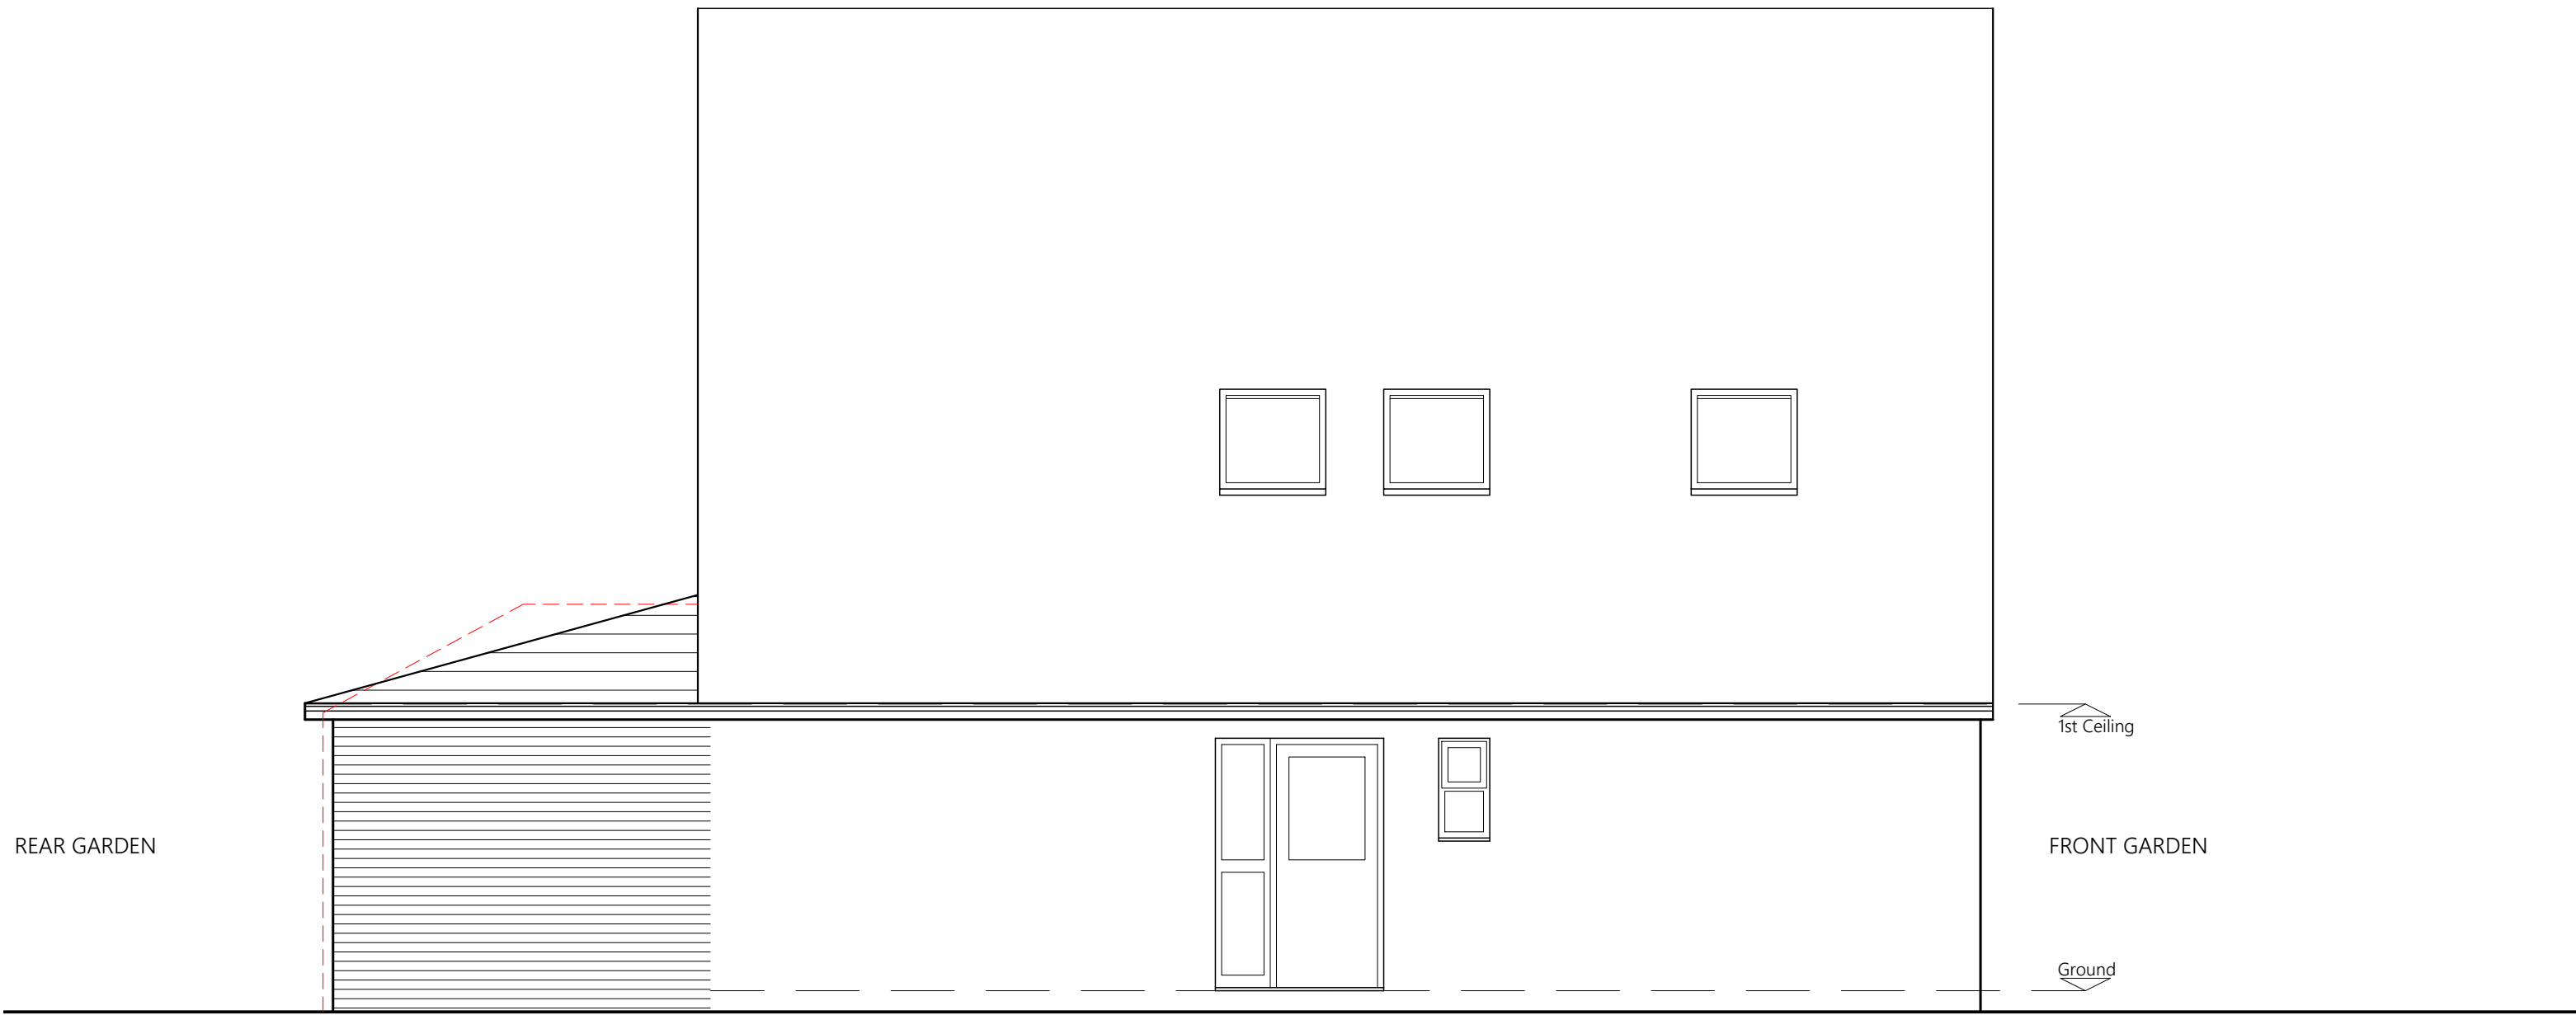

PROPOSED SIDE ELEVATION

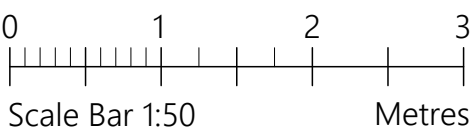

PROJECT	8A Hillstone Close Greenmount, Bury BL8 4EZ		
CLIENT	Mr & Mrs Beach		
STATUS	Information		
DRAWING	Proposed Elevations		
DWG No.	2431-05	REV	A
SCALE	1:50@A1	DATE	July '24
AGB CAD SERVICES website: www.agbcad.co.uk email: info@agbcad.co.uk telephone: 07912 090 125 DO NOT SCALE FROM THIS DRAWING			