



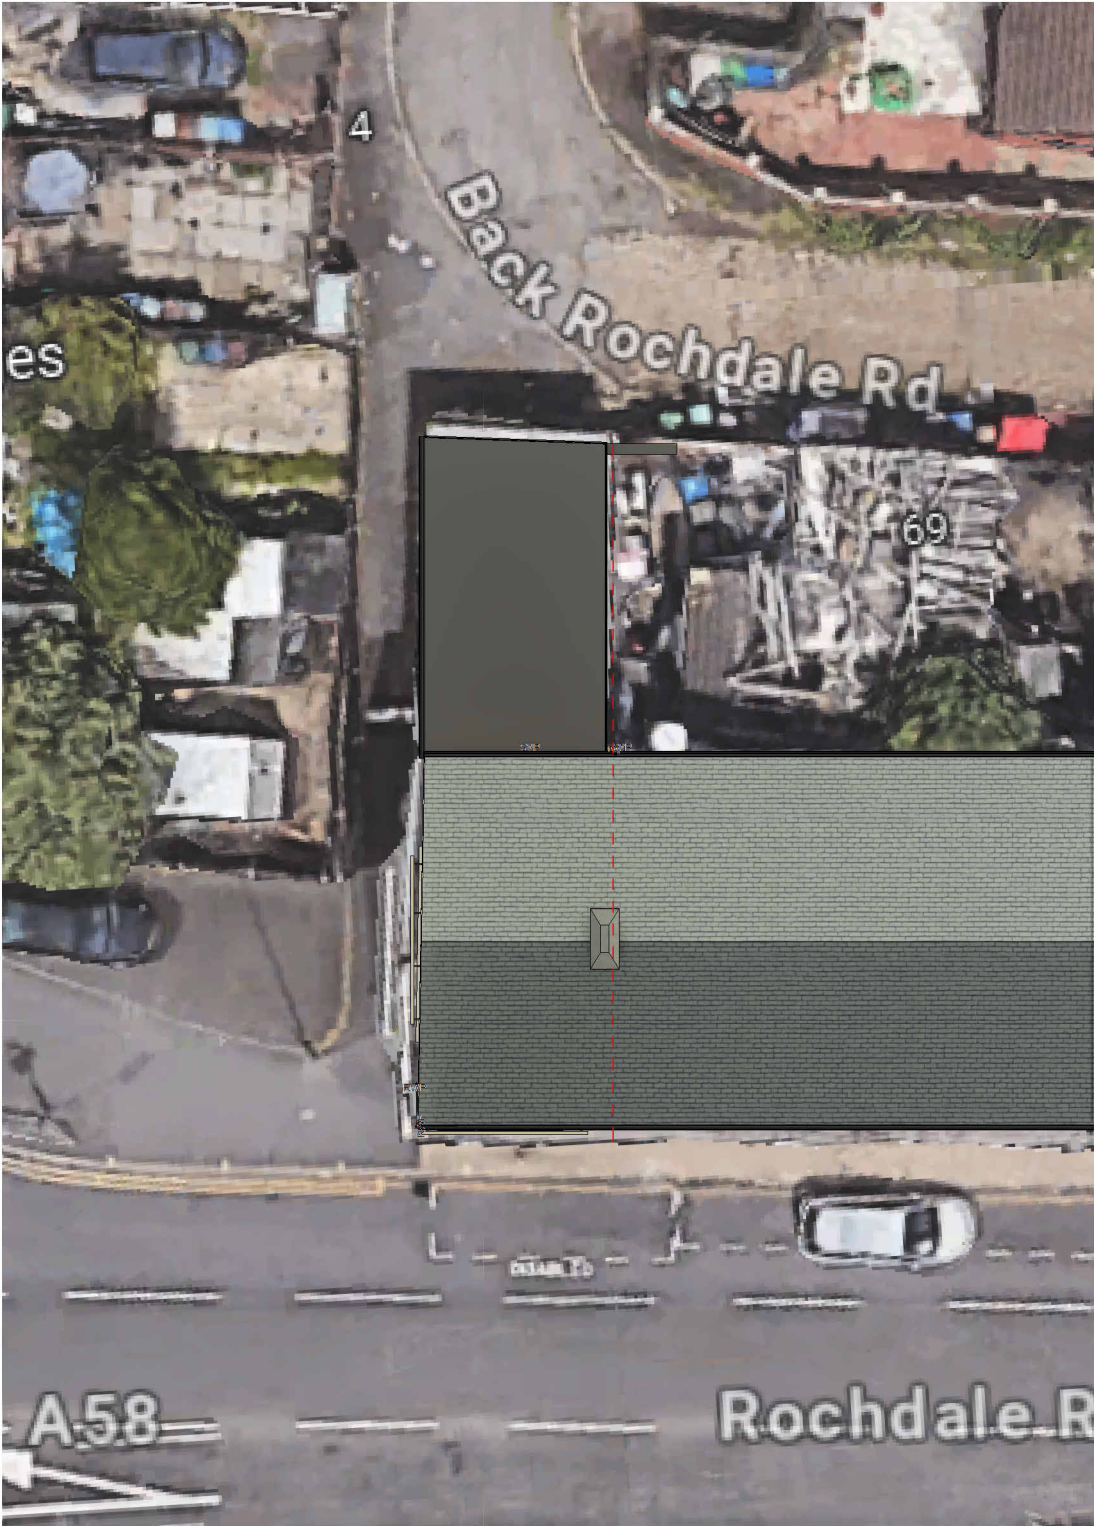

00 Site Plan - Existing
1 : 200

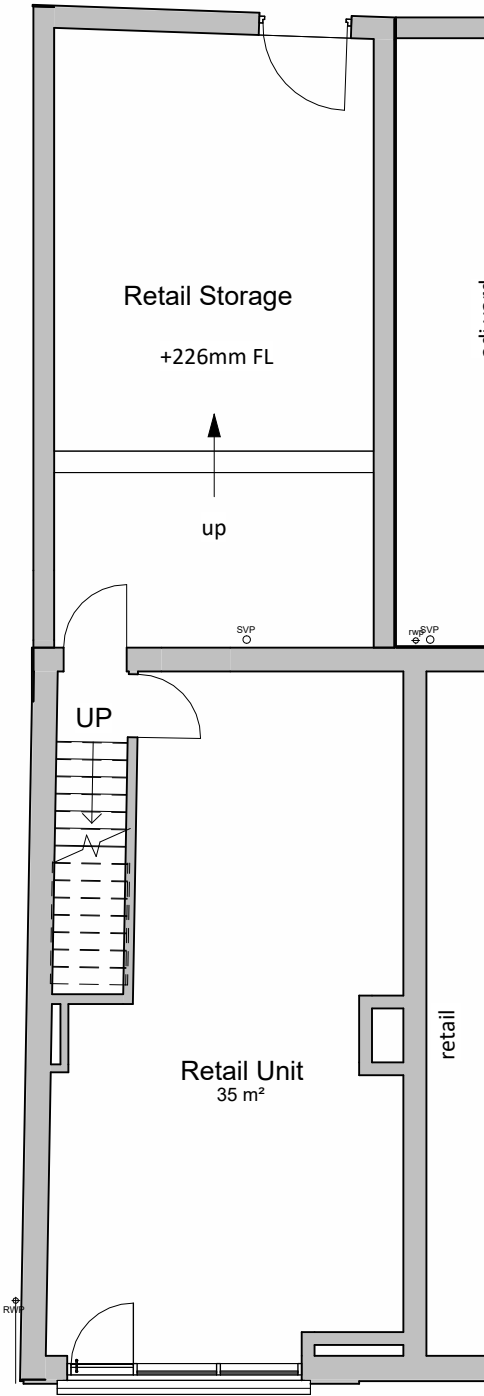

02a GF Existing
1 : 100



03a FF Existing
1 : 100

- NOTES**
- Do not scale from this drawing.
 - Due to the nature of the project (existing property) dimensions may vary on site to those shown.
 - The contractor and any specialist designers are responsible for checking all dimensions, tolerances etc before works commence or any materials are ordered / manufactured
 - Any discrepancies to be referred to the designer.
 - Refer to structural engineers drawings for all structural elements. Structural elements denoted on this drawing are for information only.
 - All dimensions are structural i.e. before plaster or other finishes unless stated otherwise
 - This drawing is copyright of Stonehouse Architectural Ltd and must not be reproduced without authorisation.

STONEHOUSE & CO
ARCHITECTURAL DESIGN

T:07745 806369
E:ben@stonehouseandco.co.uk
W:www.stonehouseandco.co.uk

No.	Description	Date

PURPOSE OF ISSUE
Planning

PROJECT
165 Rochdale Road

SHEET
Existing Sht 1

CLIENT
Mr H Kahn

Date 24.05.24	Project number J24-052	Scale (@ A3) As indicated
Drawn by bl	DRAWING NUMBER P00	REV