


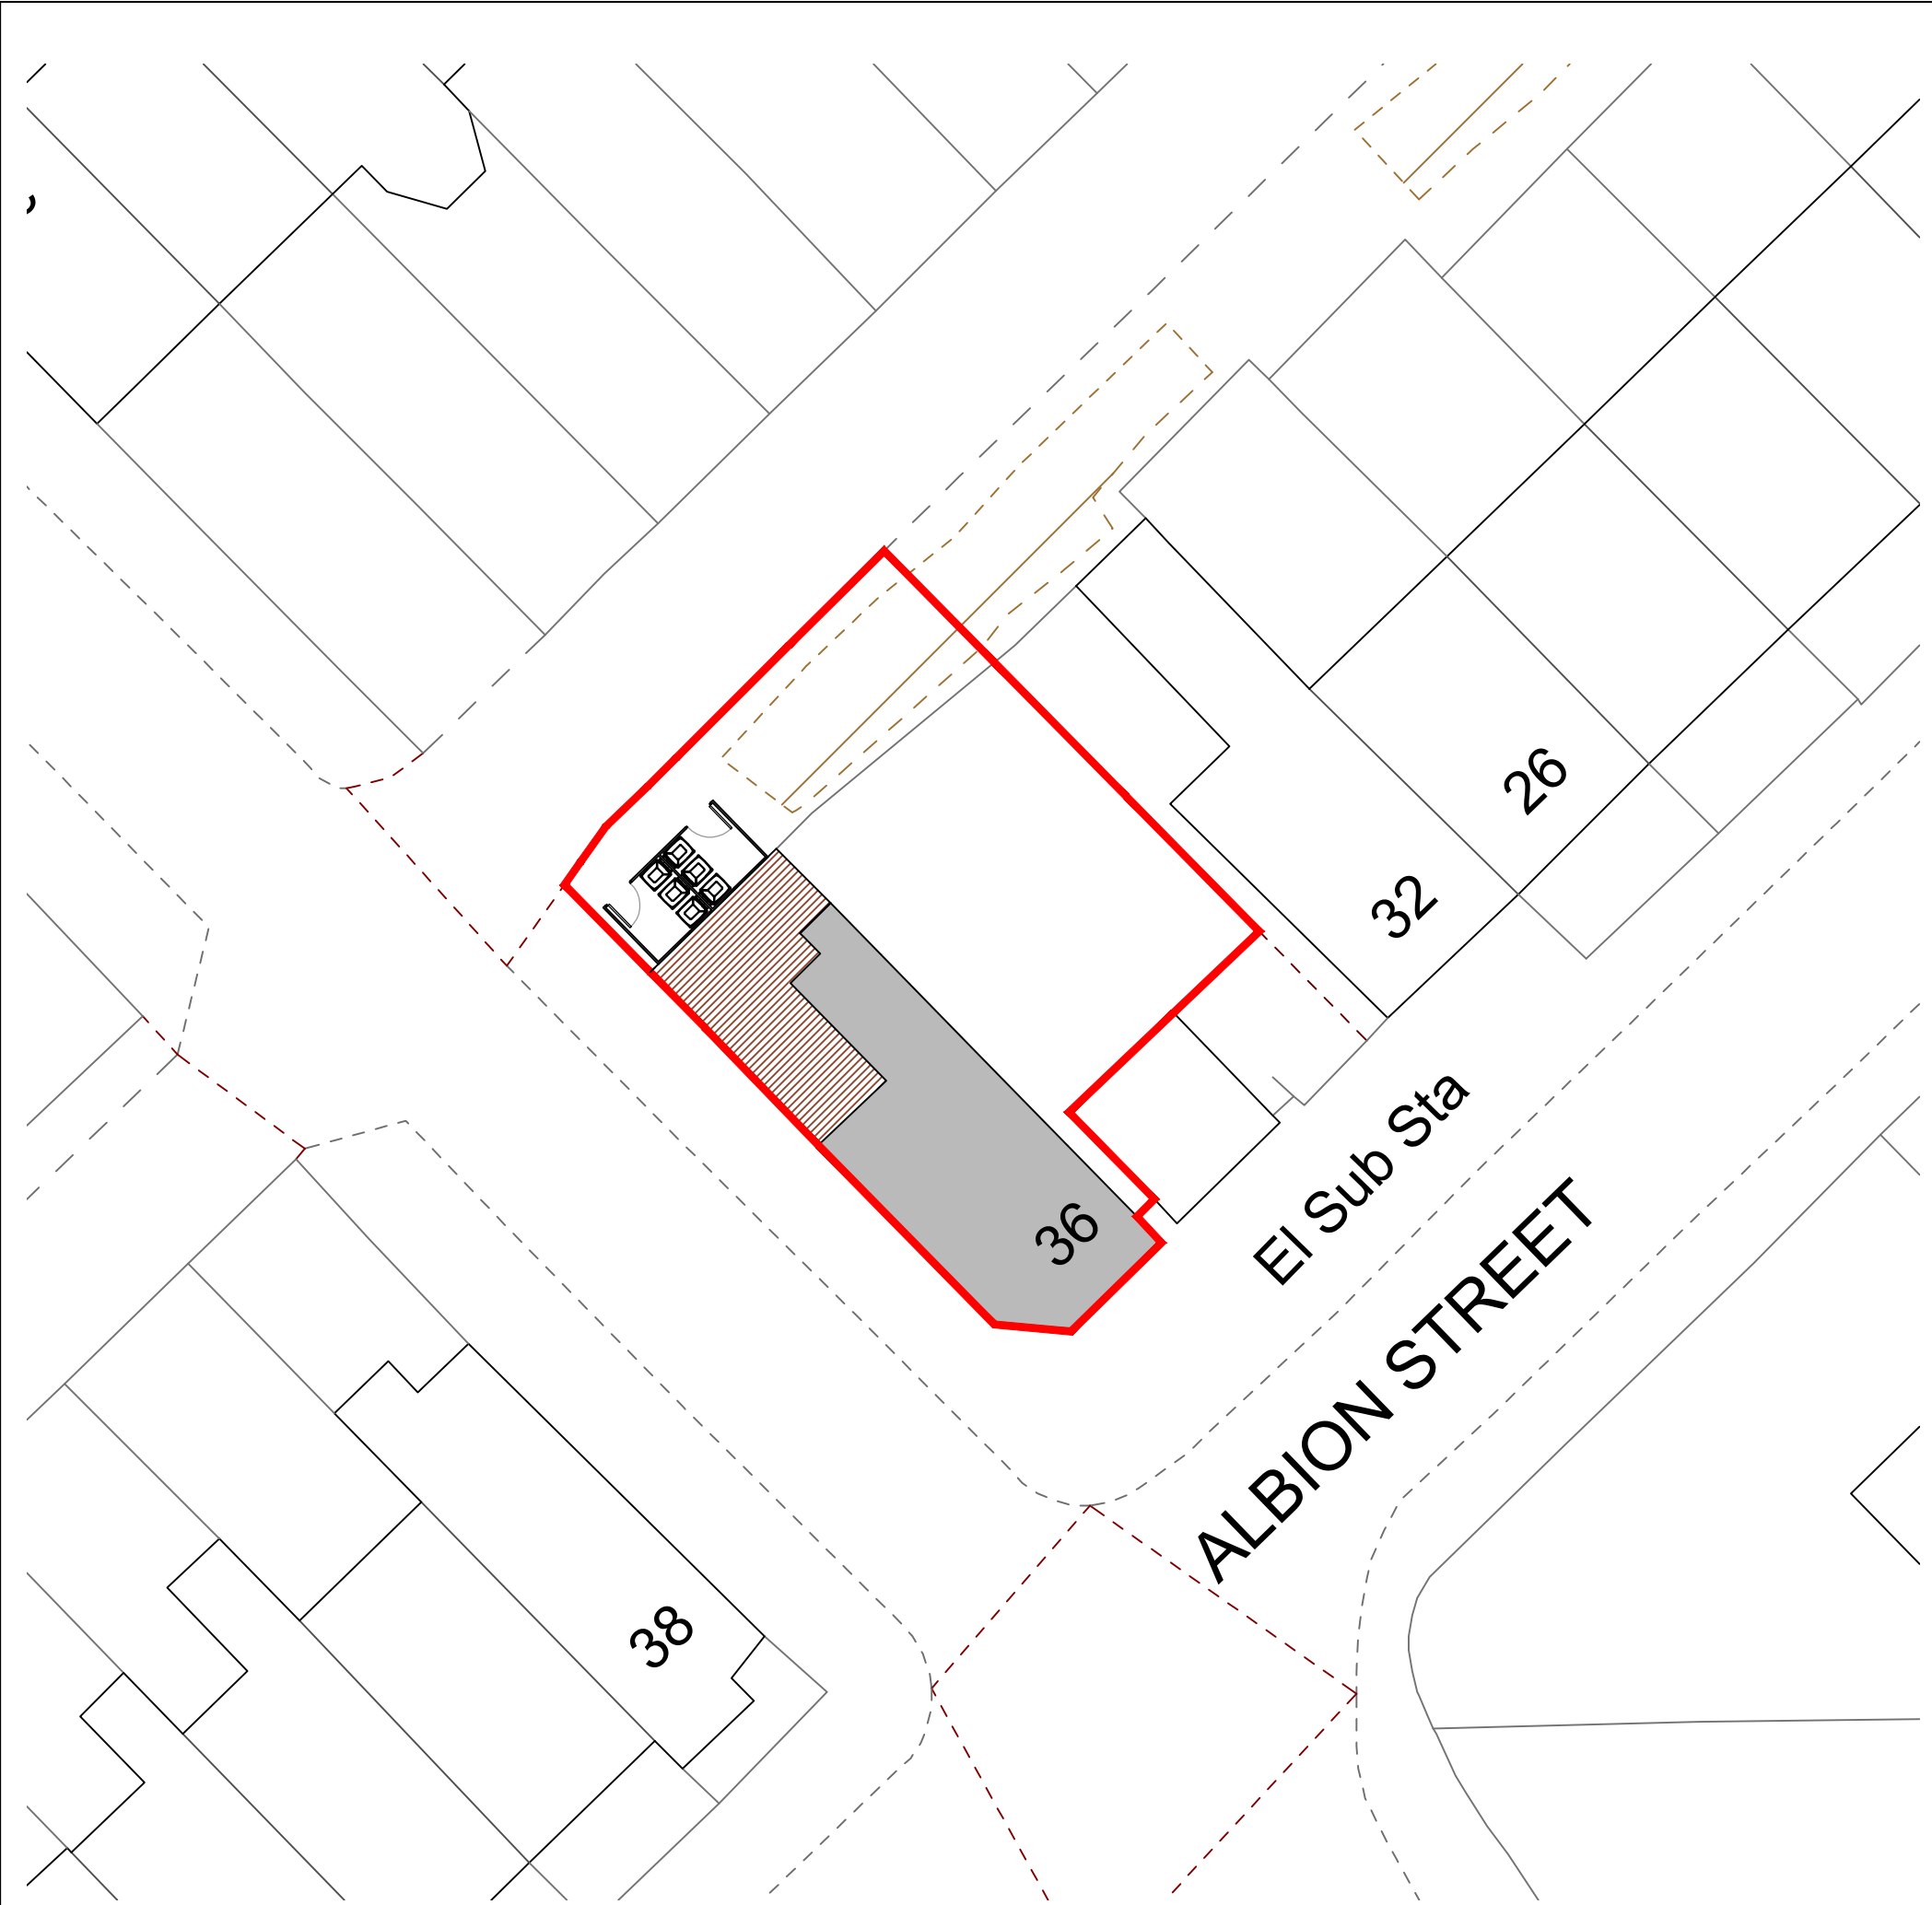

Proposed Site Plan
 Scale 1:200 @ A3

Site Area - 105 SqM/ 1126 SqFt

Existing Building 
 Proposed Extension 


Site Boundary 



Existing Site Location Plan

Scale 1:1250 @ A3

Site Boundary 
 Existing Building 

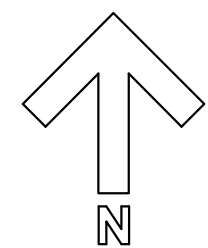

NOTES:

No scaling or dimensions other than those figured are to be taken from this drawing. All dimensions to be checked on site

This drawing is for use at the named location and for Planning Permission purposes only and as such should not be used at any other location or for any other purposes

Project Location:

36 ALBION STREET,
 RADCLIFFE,
 MANCHESTER,
 M26 1BH

Drawing:

00 Existing Site
 Location - REV I

Scale:	Size:	Date:
Varies	A3	12/24