




EXISTING ELEVATION A: Front Elevation

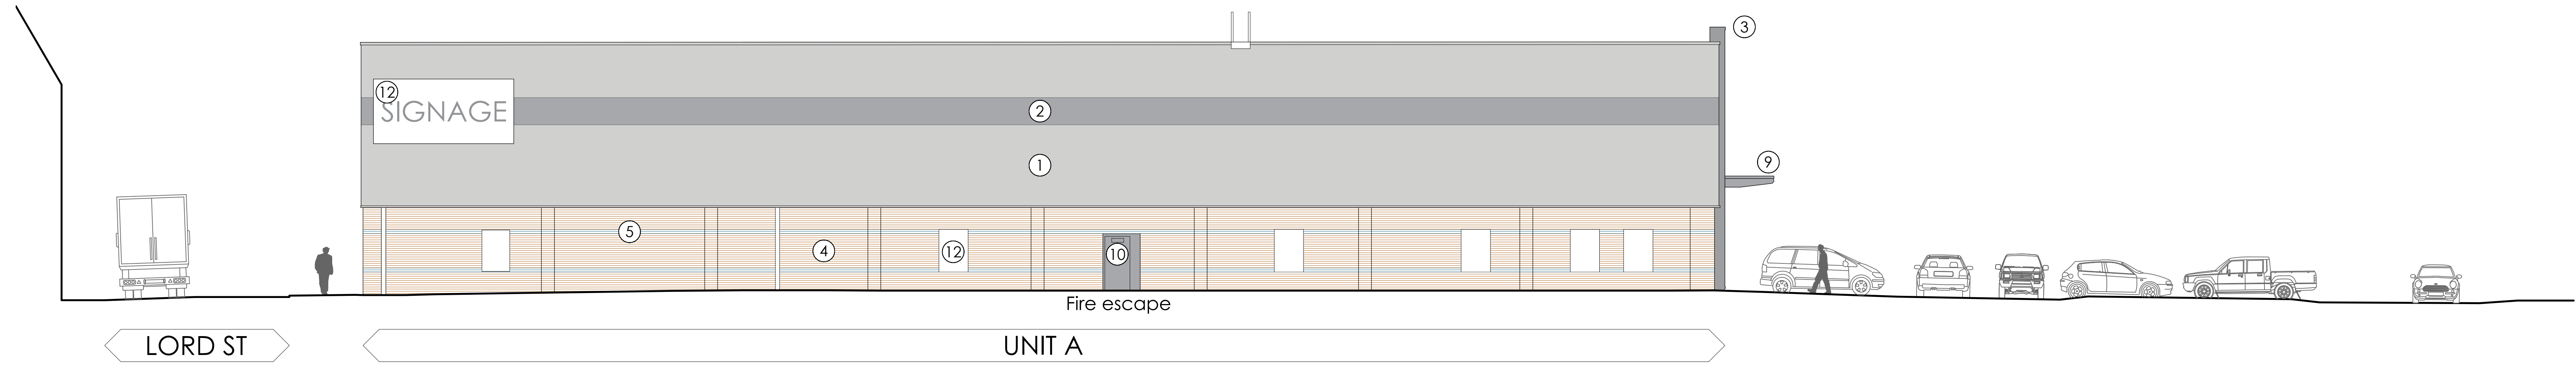

EXISTING ELEVATION B: Side Elevation

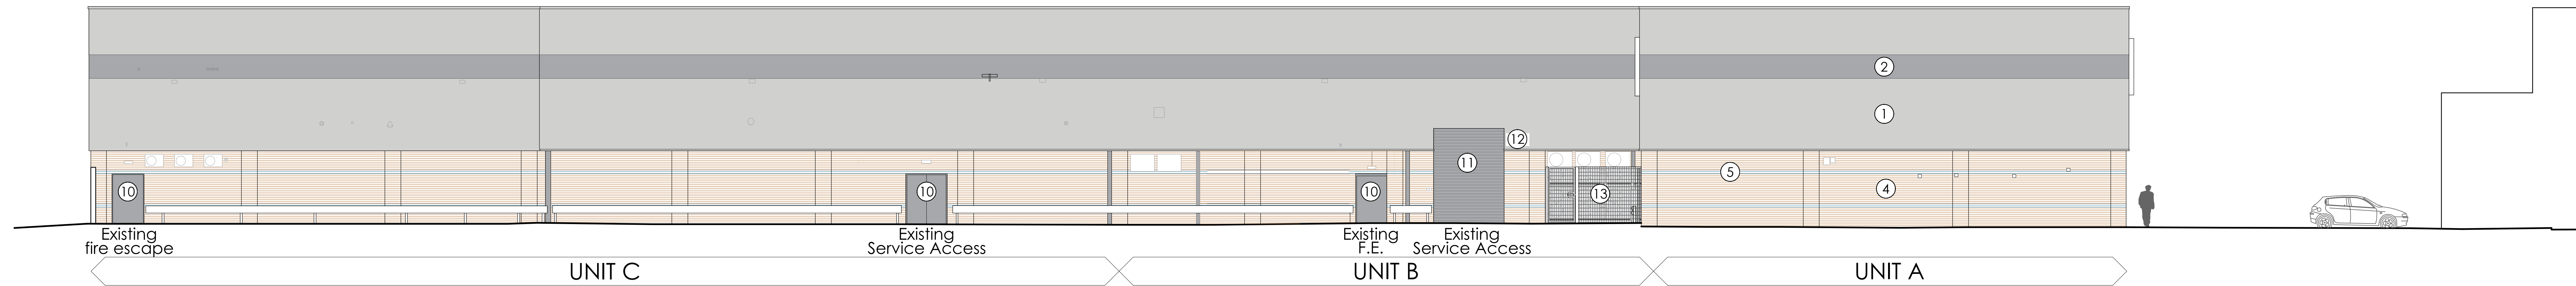


EXISTING ELEVATION C: Rear Elevation

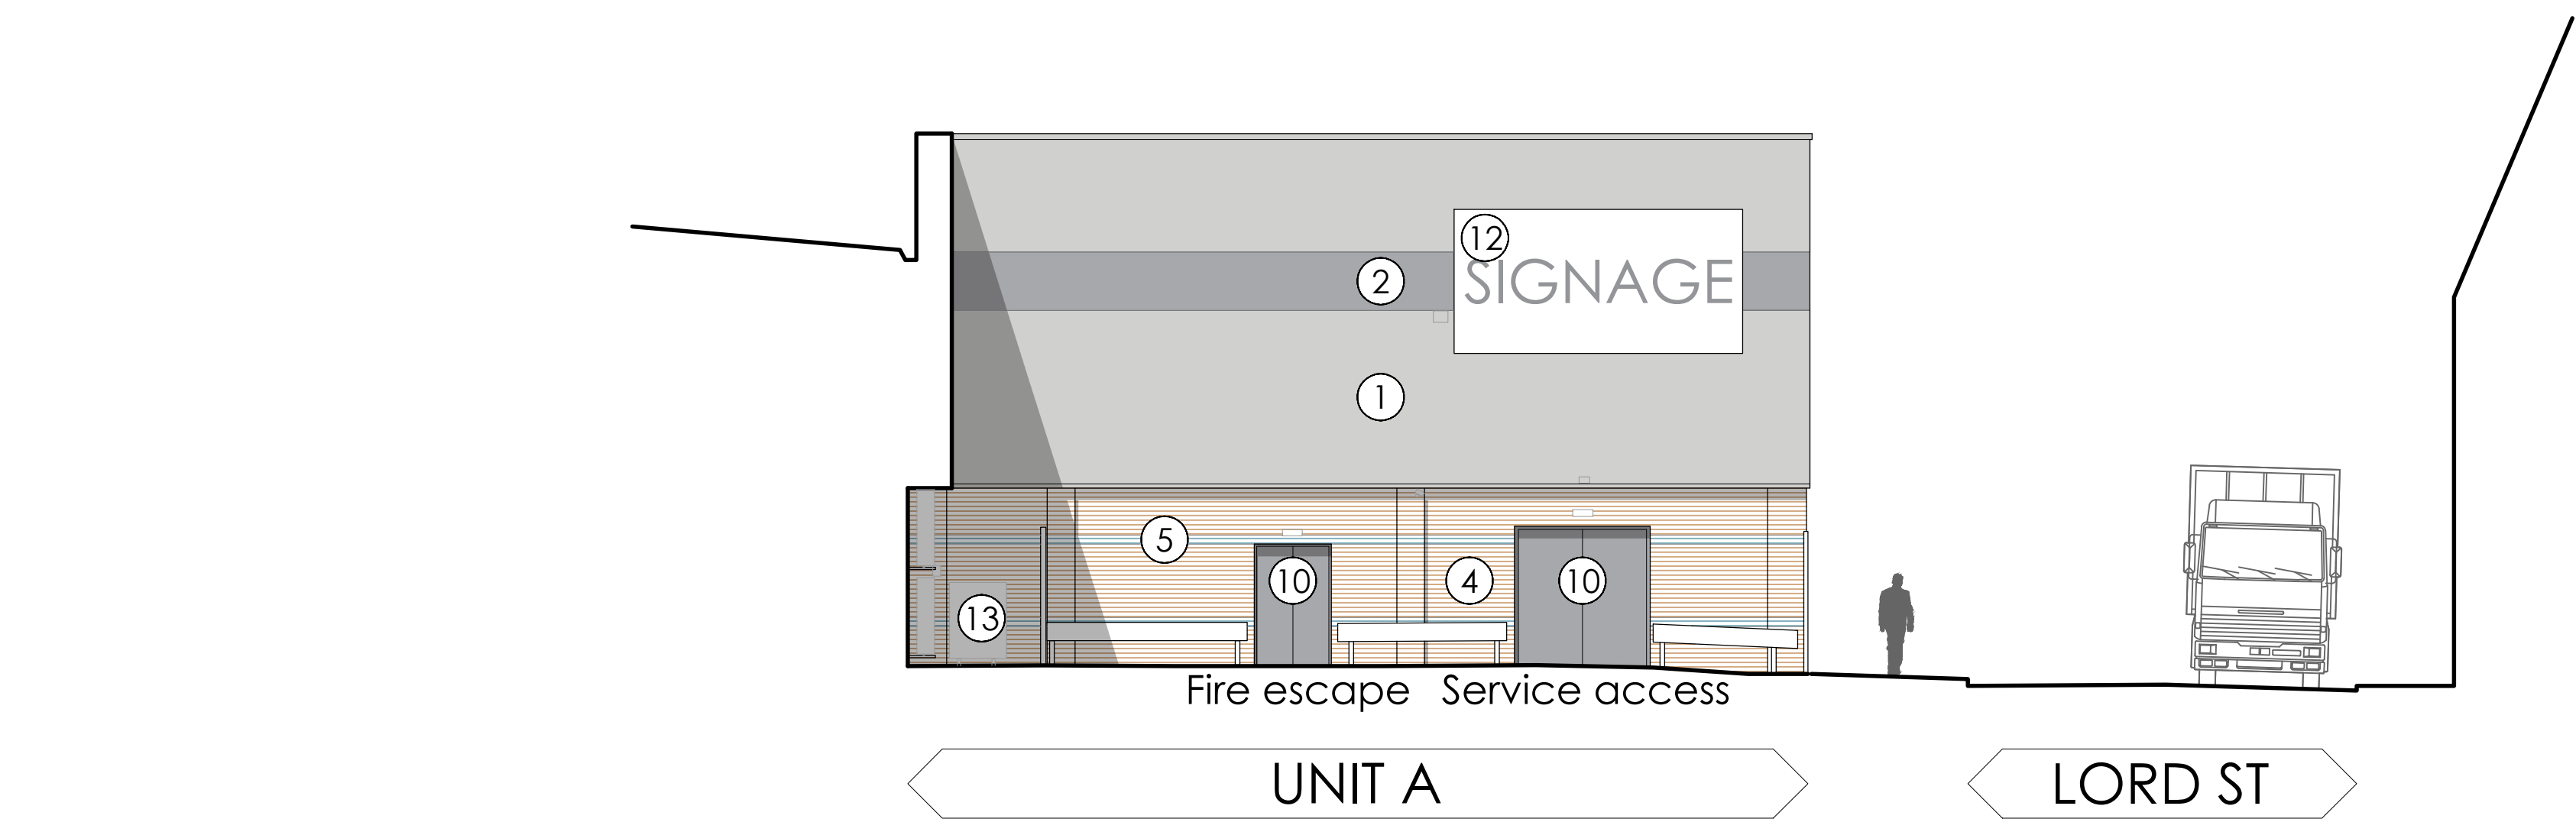

EXISTING ELEVATION D: Service Yard Elevation

EXISTING ELEVATIONS
Scale 1:100 @ A0

0 1000 2000 3000 4000 5000mm
SCALE 1:100

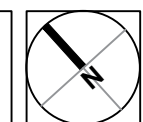

MATERIAL KEY

- ① Existing Cladding Panels
Colour: Silver
- ② Existing Cladding Panels
Colour: Mid-grey
- ③ Existing Cladding Panels
Colour: Dark-grey
- ④ Existing Smooth Red Facing Brickwork
- ⑤ Existing Contrasting Banding Blue Brickwork
- ⑥ Existing Glazing
Colour: Silver
- ⑦ Existing Glazing Spandrel Panel
Colour: Silver
- ⑧ Existing Glazed Entrance Door
Colour: Silver
- ⑨ Existing projecting glazed canopy.
Colour: Mid-grey
- ⑩ Existing Door
Colour: Mid-grey
- ⑪ Existing Roller Shutter
Colour: Mid-grey
- ⑫ Existing Signage Zone
- ⑬ Existing Paladin Plant Enclosure

