



The Harris Group Ltd does not accept liability for any deviation to our drawings or specifications. The drawings, concepts and any other development or work is provided without liability. Scale for printing purposes only.									
Rev	Drawn	Checked	Drawn/checked	Scale	Rev	Drawn	Checked	Drawn/checked	Scale
001	01/12/24	01/12/24	01/12/24	1:100	001	01/12/24	01/12/24	01/12/24	1:100
002	01/12/24	01/12/24	01/12/24	1:100	002	01/12/24	01/12/24	01/12/24	1:100
003	01/12/24	01/12/24	01/12/24	1:100	003	01/12/24	01/12/24	01/12/24	1:100




PROPOSED ELEVATION A: Front Elevation

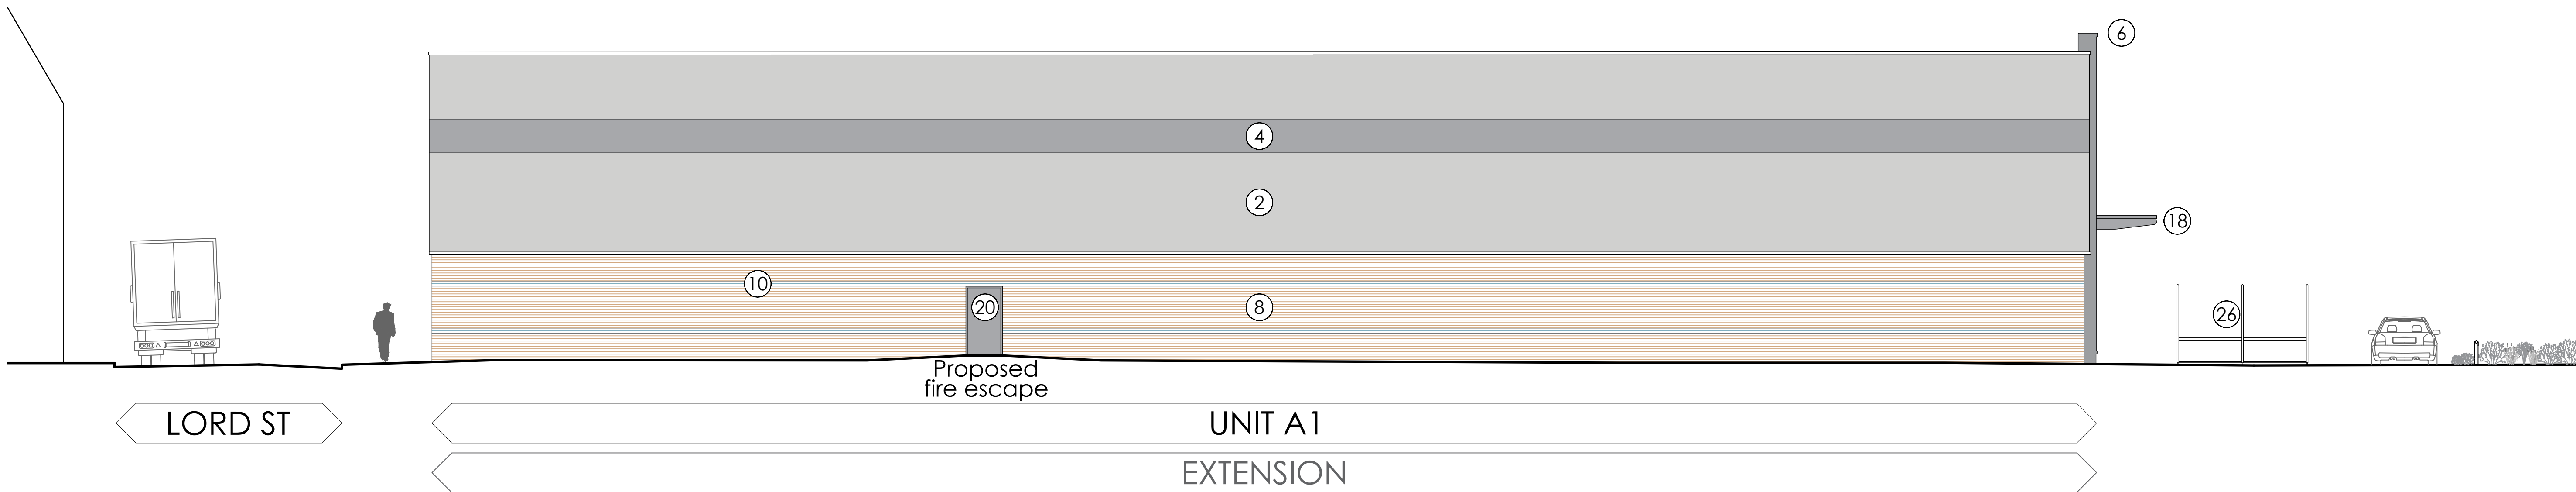

PROPOSED ELEVATION B: Side Elevation

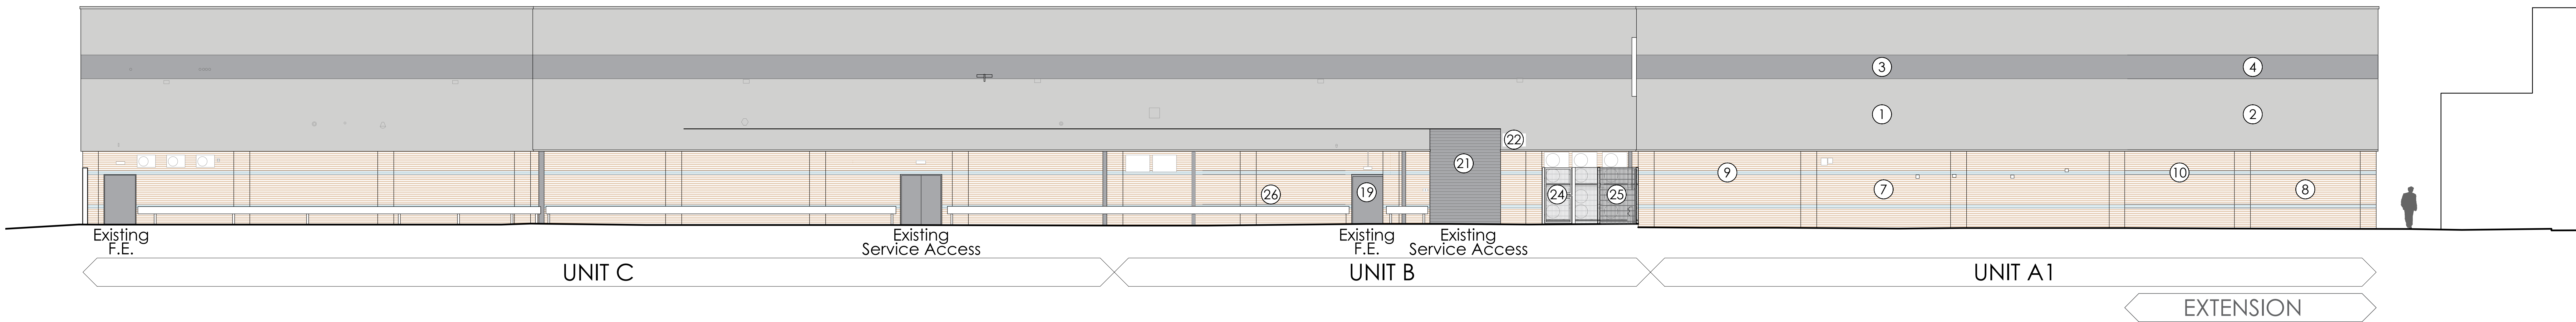


PROPOSED ELEVATION C: Rear Elevation

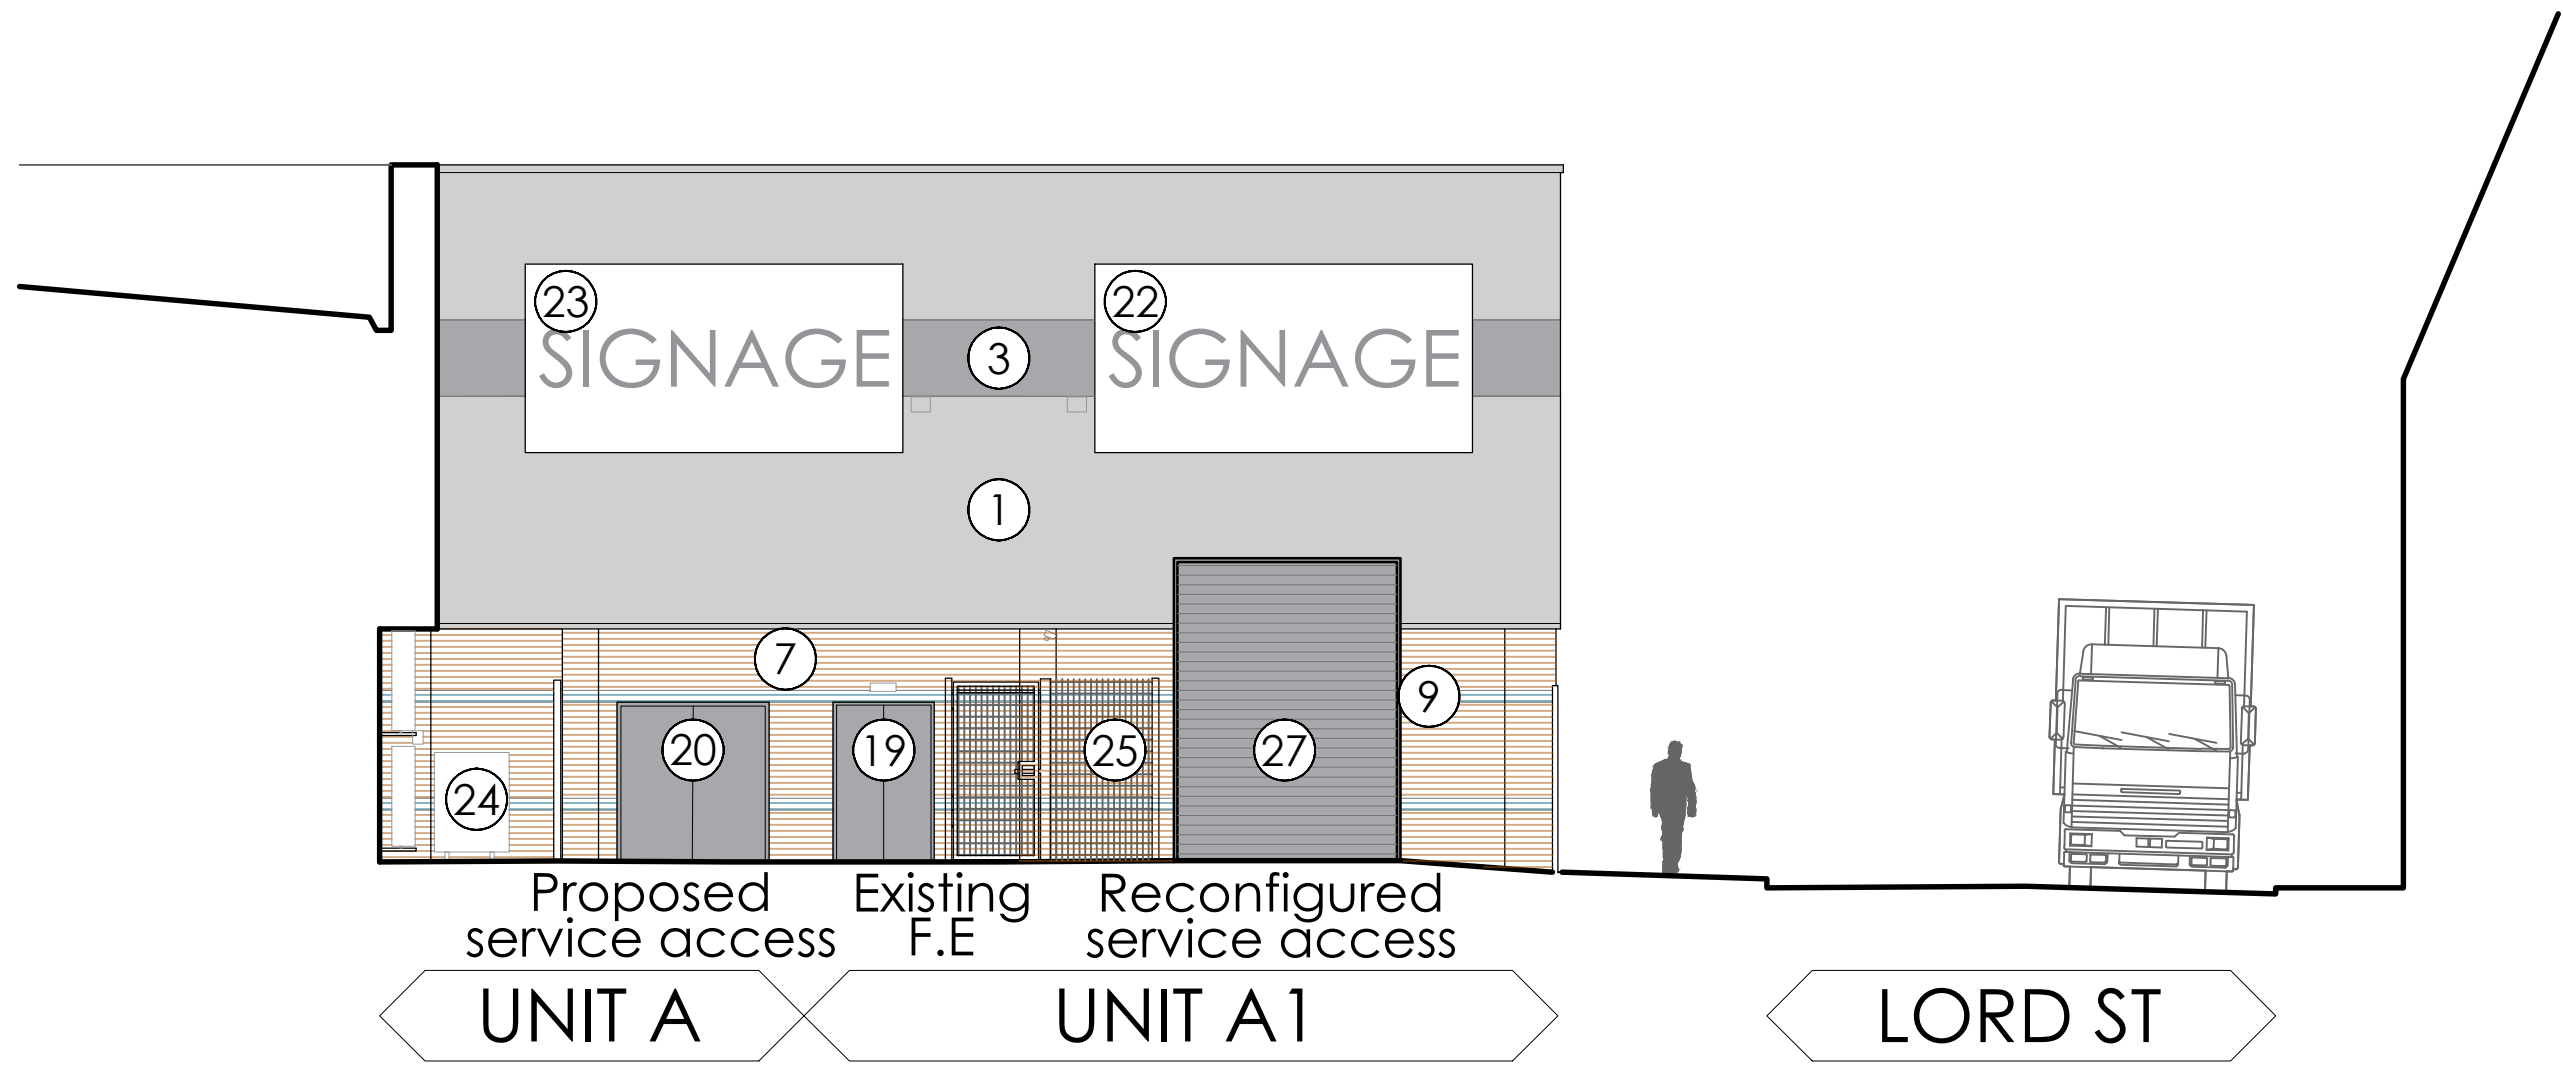

PROPOSED ELEVATION D: Service Yard Elevation

PROPOSED ELEVATIONS
Scale 1:100 @ A0

MATERIAL KEY		
① Existing Cladding Panels Colour: Silver	⑬ Existing Glazing Spandrel Panel Colour: Silver	⑳ Proposed Door Colour: Mid-grey
② Proposed Cladding Panels (to match existing) Colour: Silver	⑭ Proposed Glazing Spandrel Panel (to match existing) Colour: Silver	㉑ Existing Roller Shutter Door Colour: Mid-grey
③ Existing Cladding Panels Colour: Mid-grey	⑮ Existing Glazed Entrance Door Colour: Silver	㉒ Existing Signage Zone
④ Proposed Cladding Panels (to match existing) Colour: Mid-grey	⑯ Proposed Glazed Entrance Door (to match existing) Colour: Silver	
⑤ Existing Cladding Panels Colour: Dark-grey	⑰ Existing projecting glazed canopy Colour: Mid-grey	
⑥ Proposed Cladding Panels (to match existing) Colour: Dark-grey	⑱ Proposed projecting glazed canopy (to match existing) Colour: Mid-grey	
⑦ Existing Smooth Red Facing Brickwork	㉓ Proposed Door Colour: Mid-grey	
⑧ Proposed Smooth Red Facing Brickwork (to match existing)	㉔ Existing Door Colour: Mid-grey	
⑨ Existing Contrasting Banding Blue Brickwork	㉕ Proposed Door Colour: Mid-grey	
⑩ Proposed Contrasting Banding Blue Brickwork (to match existing)	㉖ Existing Door Colour: Mid-grey	
⑪ Existing Glazing Colour: Silver	㉗ Existing Door Colour: Mid-grey	
⑫ Proposed Glazing (to match existing) Colour: Silver		

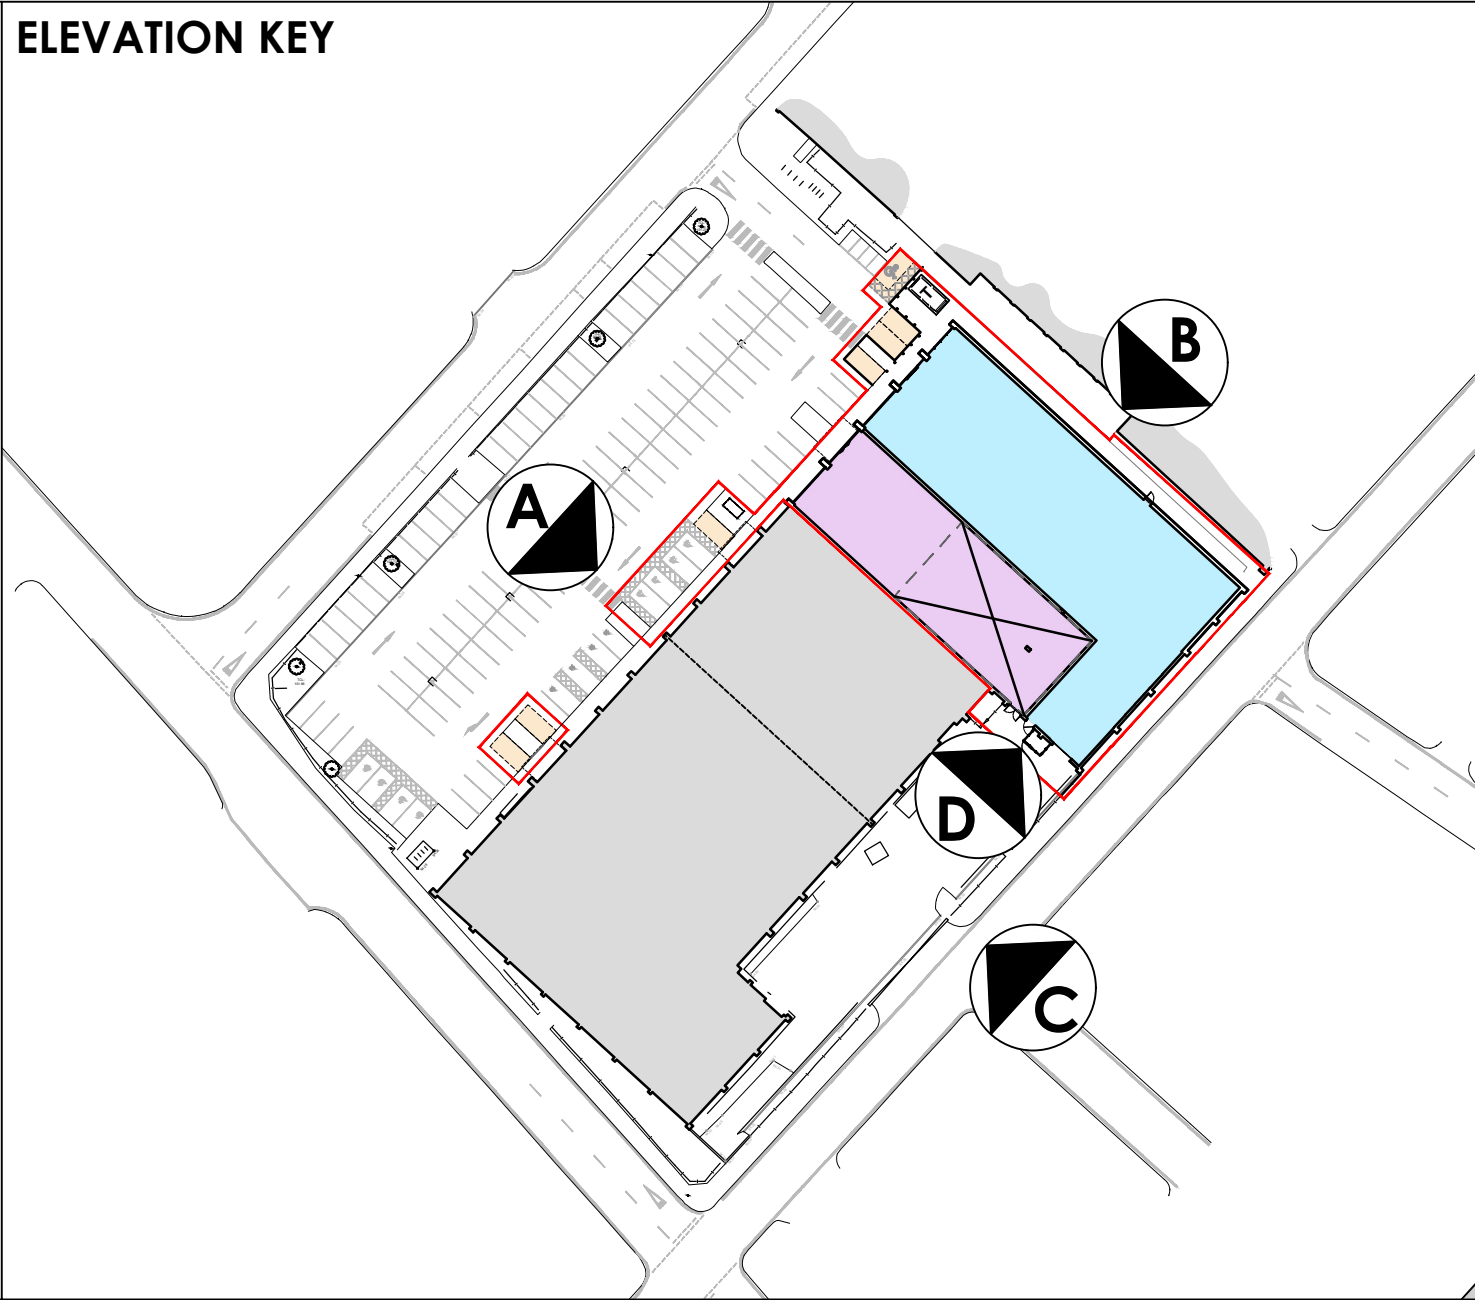

PLANNING/CONTRACTING This drawing has been prepared for submission to the relevant Local Authority as part of a planning application. It is not intended to be used for any other purpose. The Harris Group Ltd does not accept liability for any deviation to our drawings or specifications. The drawings, concepts and any other development or work is provided without liability. Scale for printing purposes only.									
Client	LONDON METRIC	Architect	THE HARRIS PARTNERSHIP	Masterplanning	Interior Design	Project Title	PROPOSED DEVELOPMENT	Project No.	19908
Project Title	PROPOSED DEVELOPMENT	Project No.	19908	Project Title	PROPOSED DEVELOPMENT	Project No.	19908	Project Title	PROPOSED DEVELOPMENT
Project No.	19908	Project Title	PROPOSED DEVELOPMENT	Project No.	19908	Project Title	PROPOSED DEVELOPMENT	Project No.	19908
