


Trees and Foliage shown indicatively

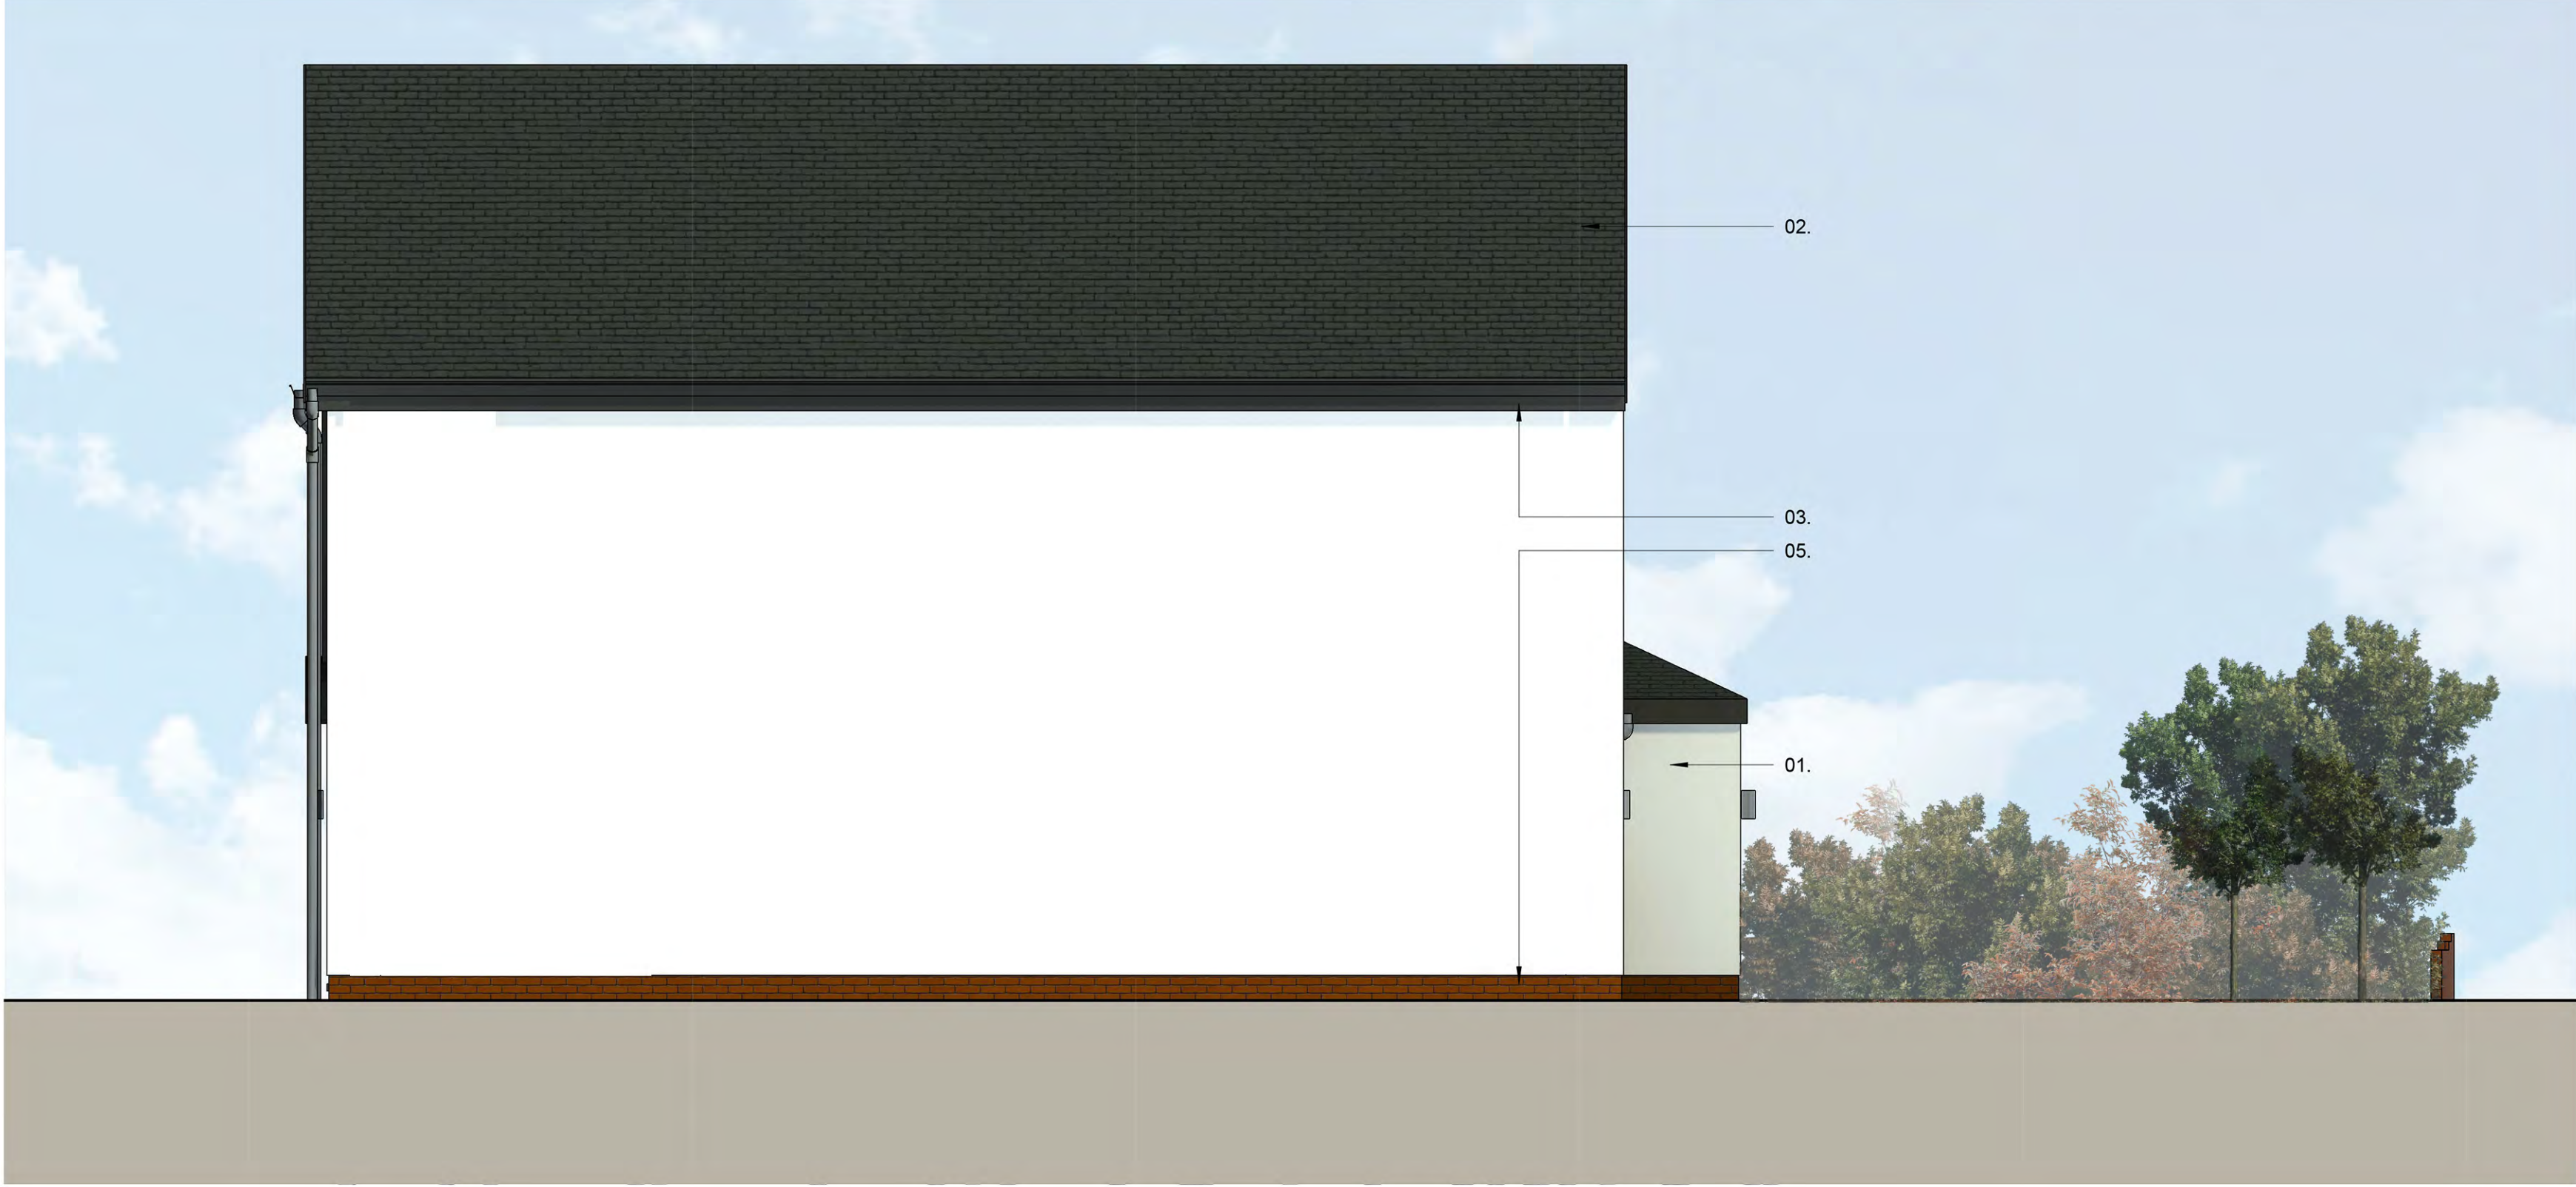

1 North Elevation Proposed
1 : 50



3 East Elevation Proposed
1 : 50



2 South Elevation Proposed
1 : 50



4 West Elevation Proposed
1 : 50

Existing neighbouring properties on elevations shown indicatively



5 Street Elevation Proposed
1 : 200

Rev		Description	Date	Dr by	App by
original by		CRH	date created	03/01/25	Approved by SH
Elevation Key					
1. Proposed externally rendered wall					
2. Proposed new roof slate look tiles (Colour: dark grey/blue)					
3. All rainwater goods upvc (Colour: dark grey/black)					
4. Proposed uPVC windows with opening lights (Colour: dark grey/black)					
5. New brickwork to match existing					
6. New front door with obscure vision panel (Colour: oak)					
7. New garage door (Colour: dark grey/black)					
8. External lighting (shown indicatively)					
9. New uPVC obscured window (Colour dark grey)					
10. Thermally broken aluminium framed sliding doors (Colour: dark grey/black)					
11. Existing windows replaced with new uPVC windows (Colour dark grey/black)					
12. New uPVC tilt, turn and slide doors (Colour dark grey)					
13. Composite vertical cladding (Colour Dark grey/black)					
14. Composite vertical cladding (Colour Oak)					

drawing		plot date		scale	
Planning - Proposed Elevations		As indicated@A0		drawing number	
SK3000		rev		issue status	