



All Dimensions to be checked on site before work commences and the ordering of all materials

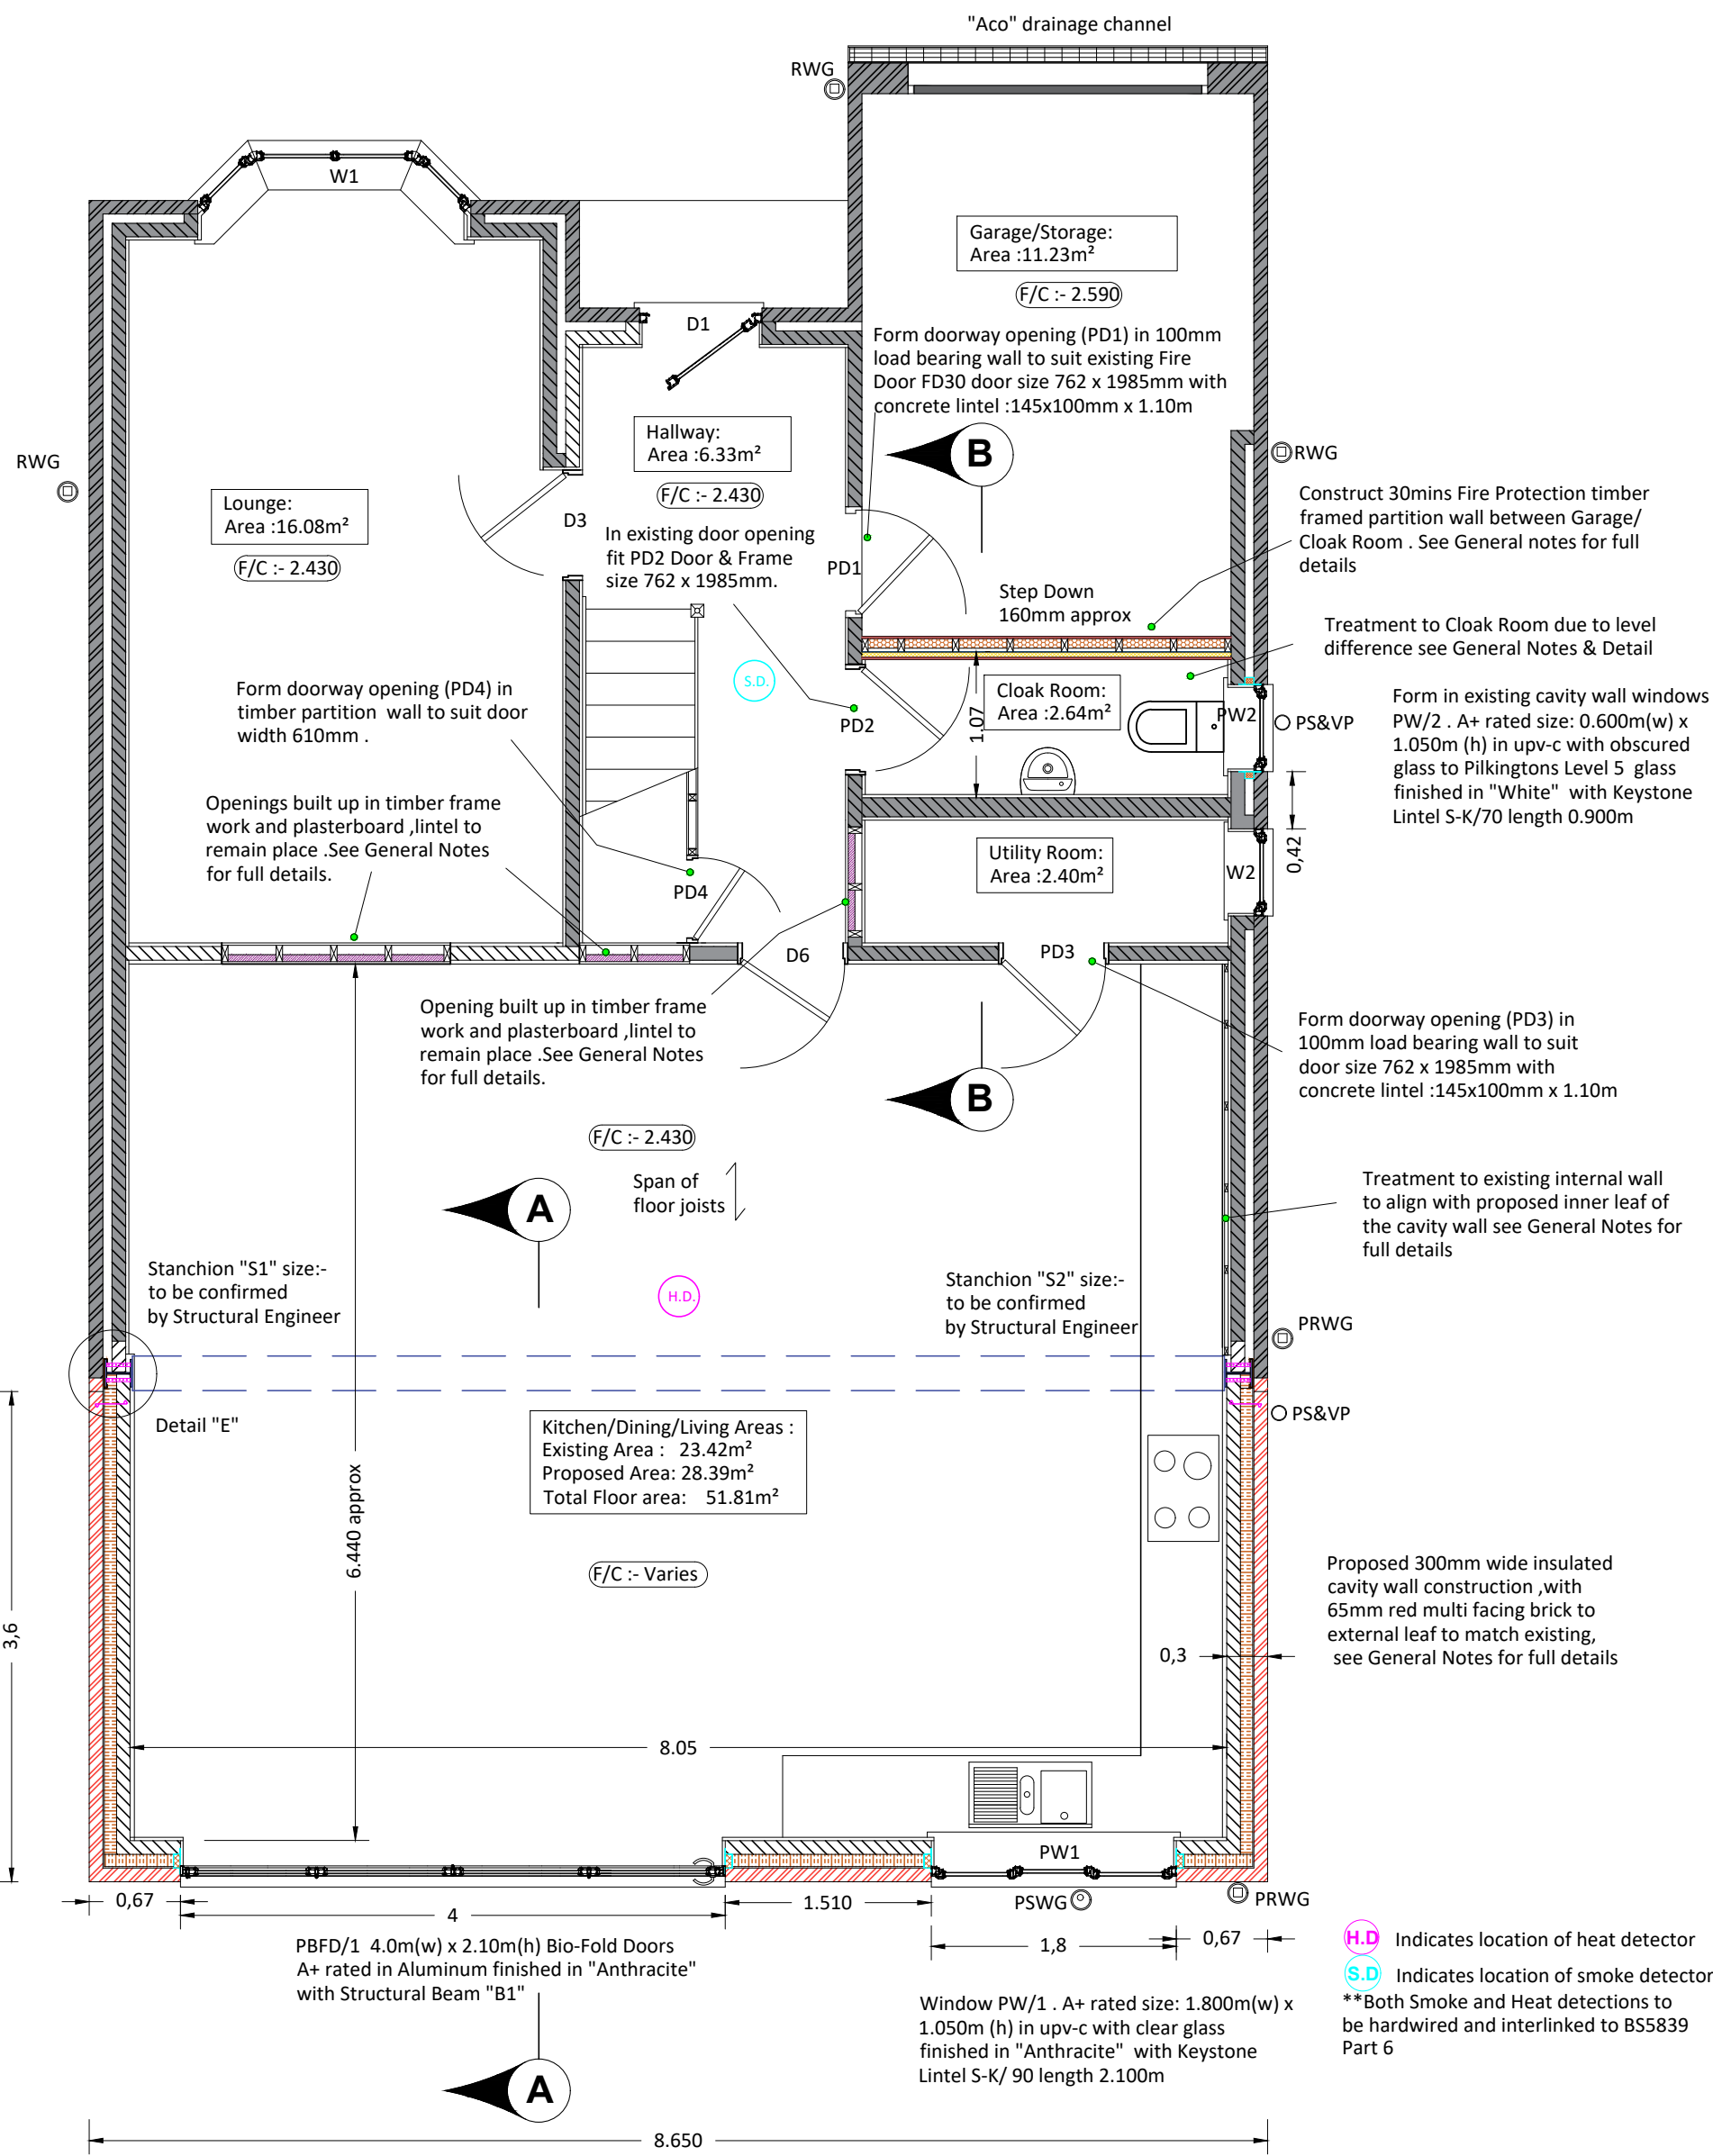


Proposed Ground Floor Layout

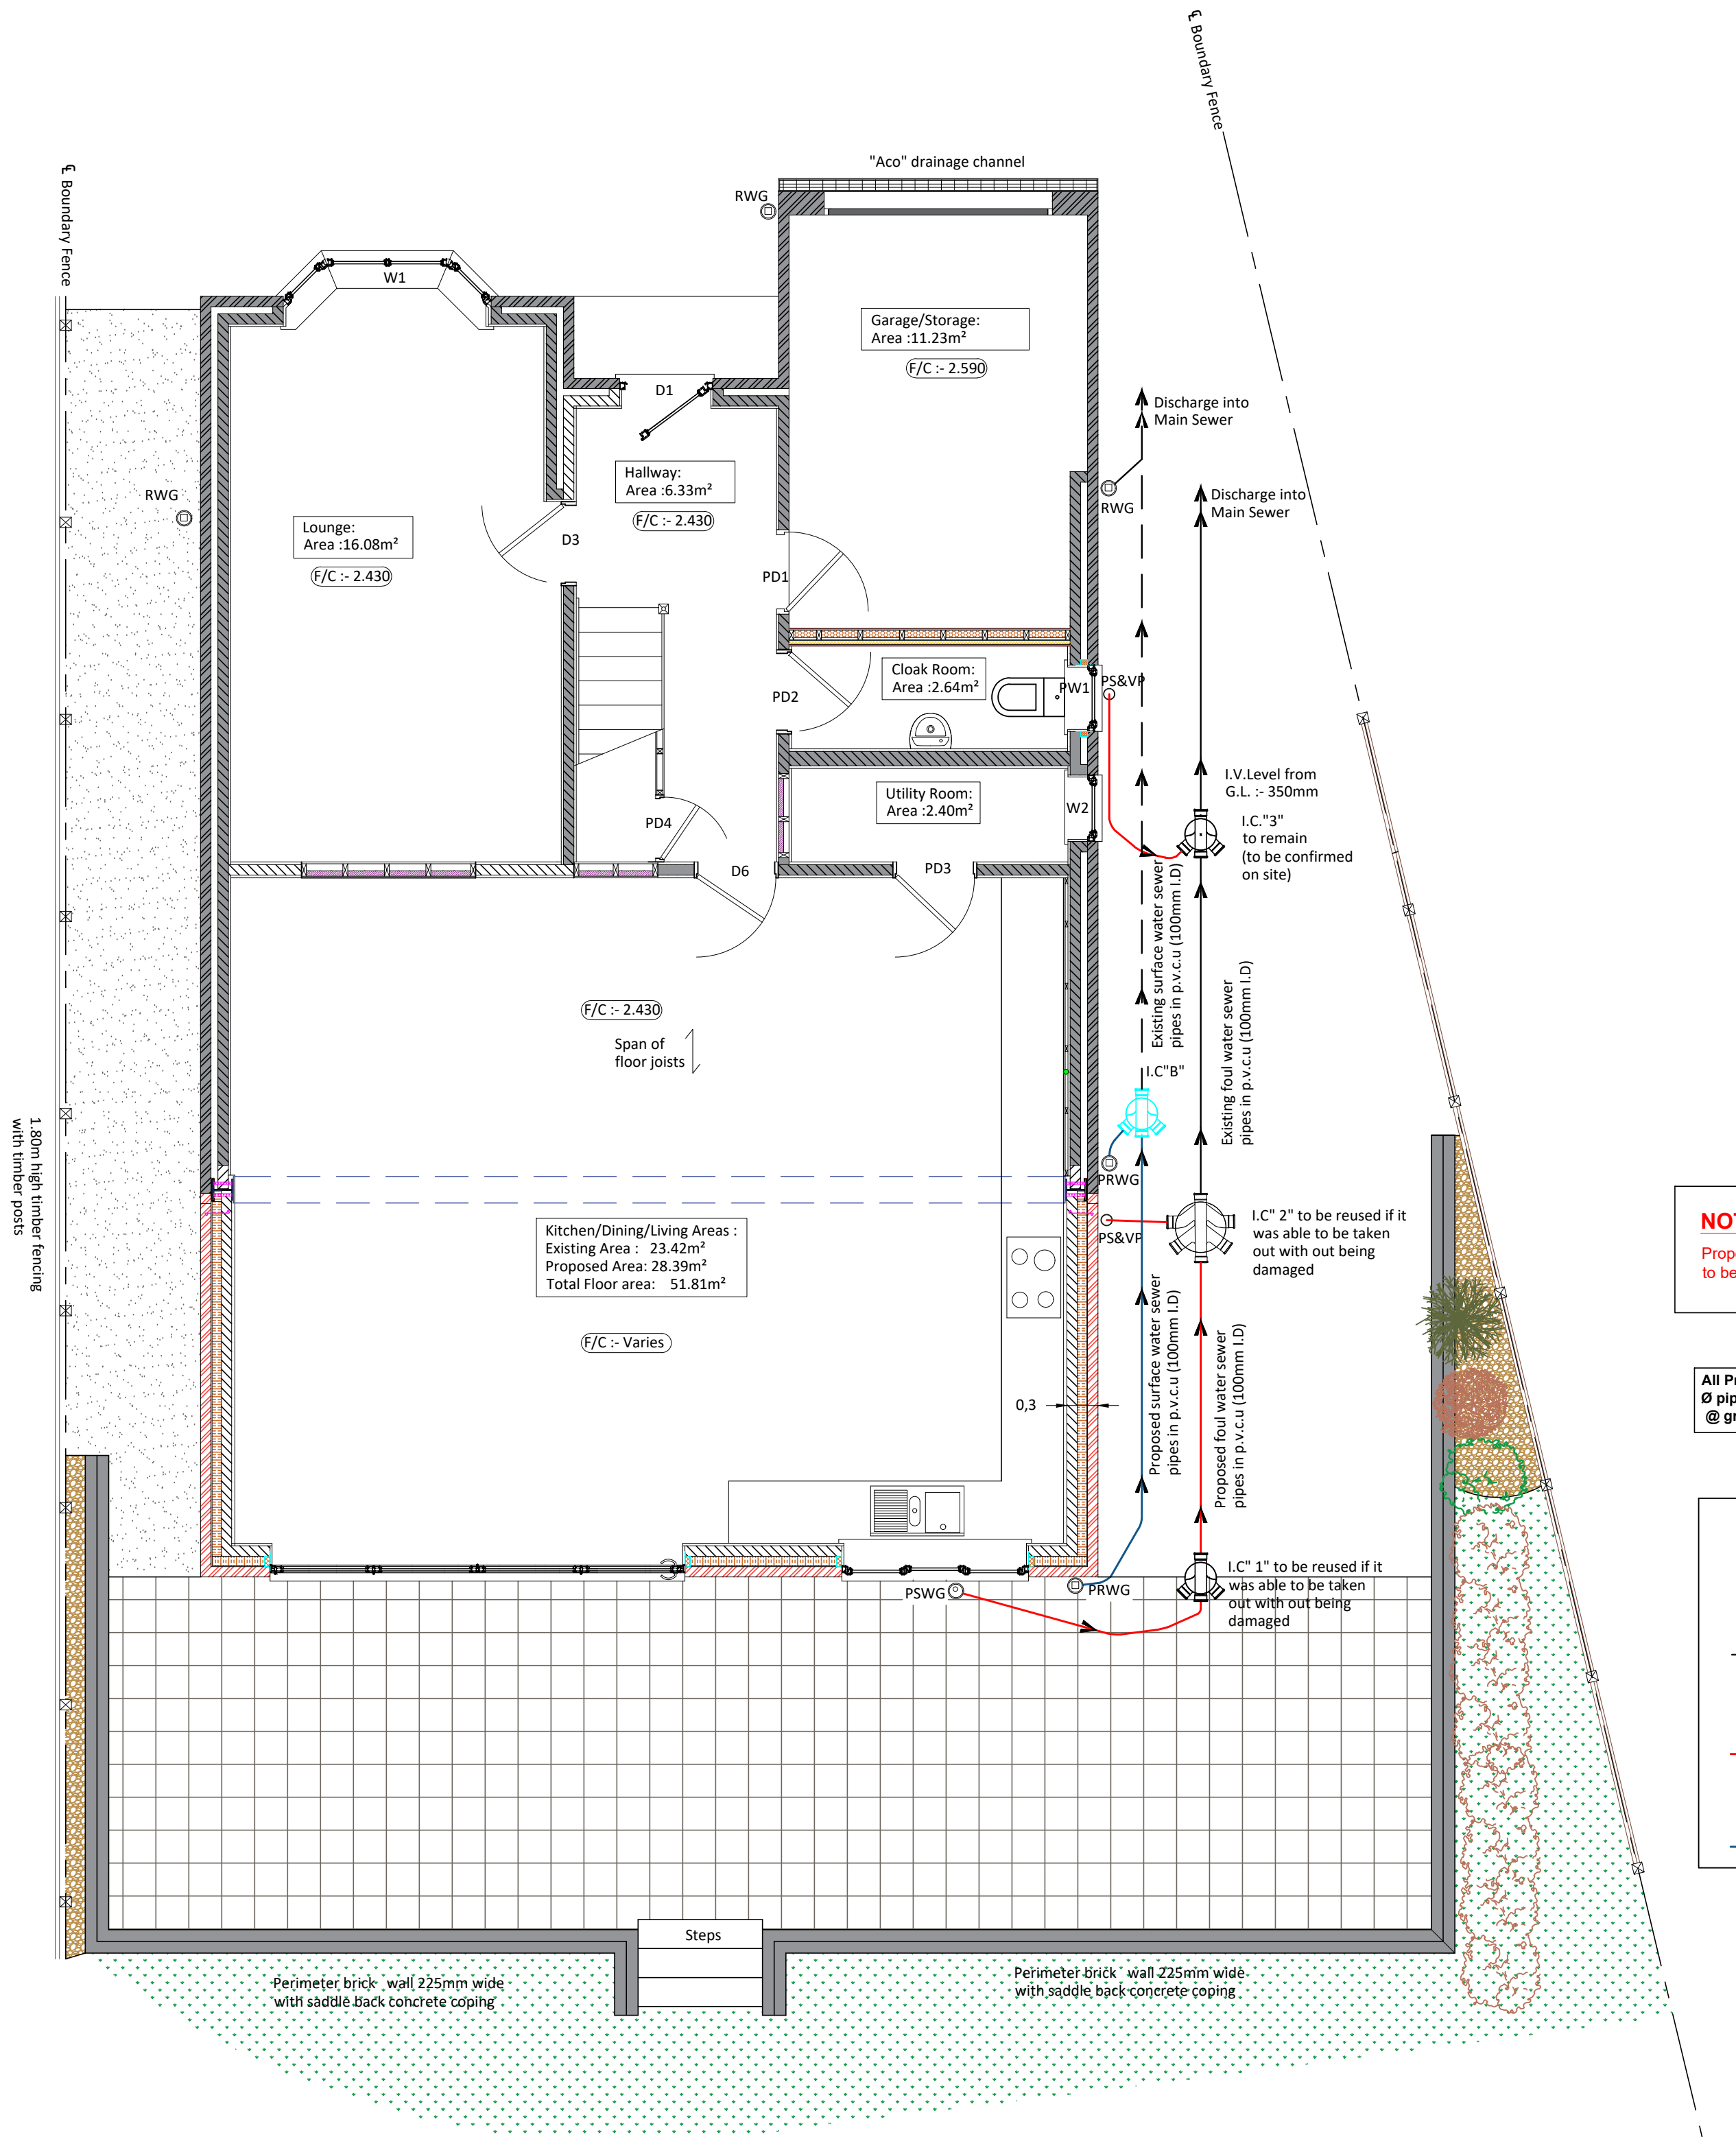

Proposed Drainage Layout

NOTE:-
Proposed drainage layout and the positioning of Inspection Chambers to be agreed on site with Contractor & Building Control officer

All Proposed Pipe Work in pvc-u 100mm (LD)
Ø pipe Surface & Foul Water Drains
@ gradient of 1:40 or 2.5%

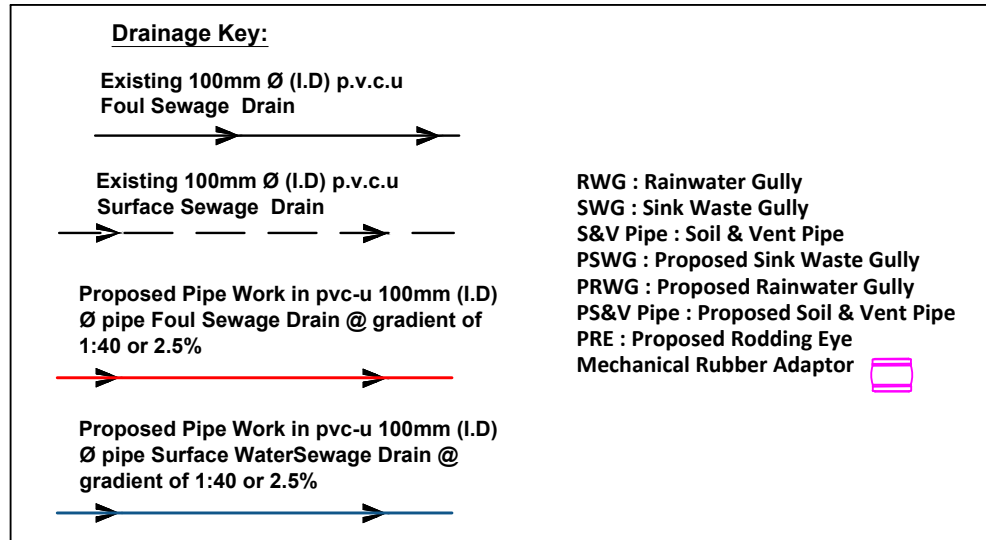

D.P.Bertram
Building & Planning Solutions

15 Willow Drive, Charnock Richard,
Chorley, Lancashire. PR7 5NL
T:- 01257 793222 M:- 07751 324431 ,
E-mail bertypat@yahoo.co.uk

Client:- Mr Ensley Ingram
42 Grassmere Drive,
Bury, Gt Manchester.
BL9 9GA

Project:-
Demolition of Conservatory & The
Construction of Single Storey Rear
Extension with Internal Alterations

Drawing Title :-
Proposed Ground Floor & Drainage
Layout

Scale :- 1:50(A1)
Drawn By :- DPB
Date :- Nov 2024

Drawing No :- DPB/ EI/2024/03 BC
Rev No :-