


A3 Size

Scale 1:100

FOR PLANNING PURPOSES ONLY. USE FIGURED DIMENSIONS ONLY. SUBJECT TO SITE SURVEY AND ALL NECESSARY CONSENTS. ALL DIMENSIONS TO BE CHECKED BY USER AND ANY DISCREPANCIES, ERRORS OR OMISSIONS TO BE REPORTED TO THE ARCHITECT BEFORE THE WORK COMMENCES. THIS DRAWING IS TO BE READ WITH ALL OTHER RELEVANT MATERIALS

Revision	Notes	Date	Drawn
A			

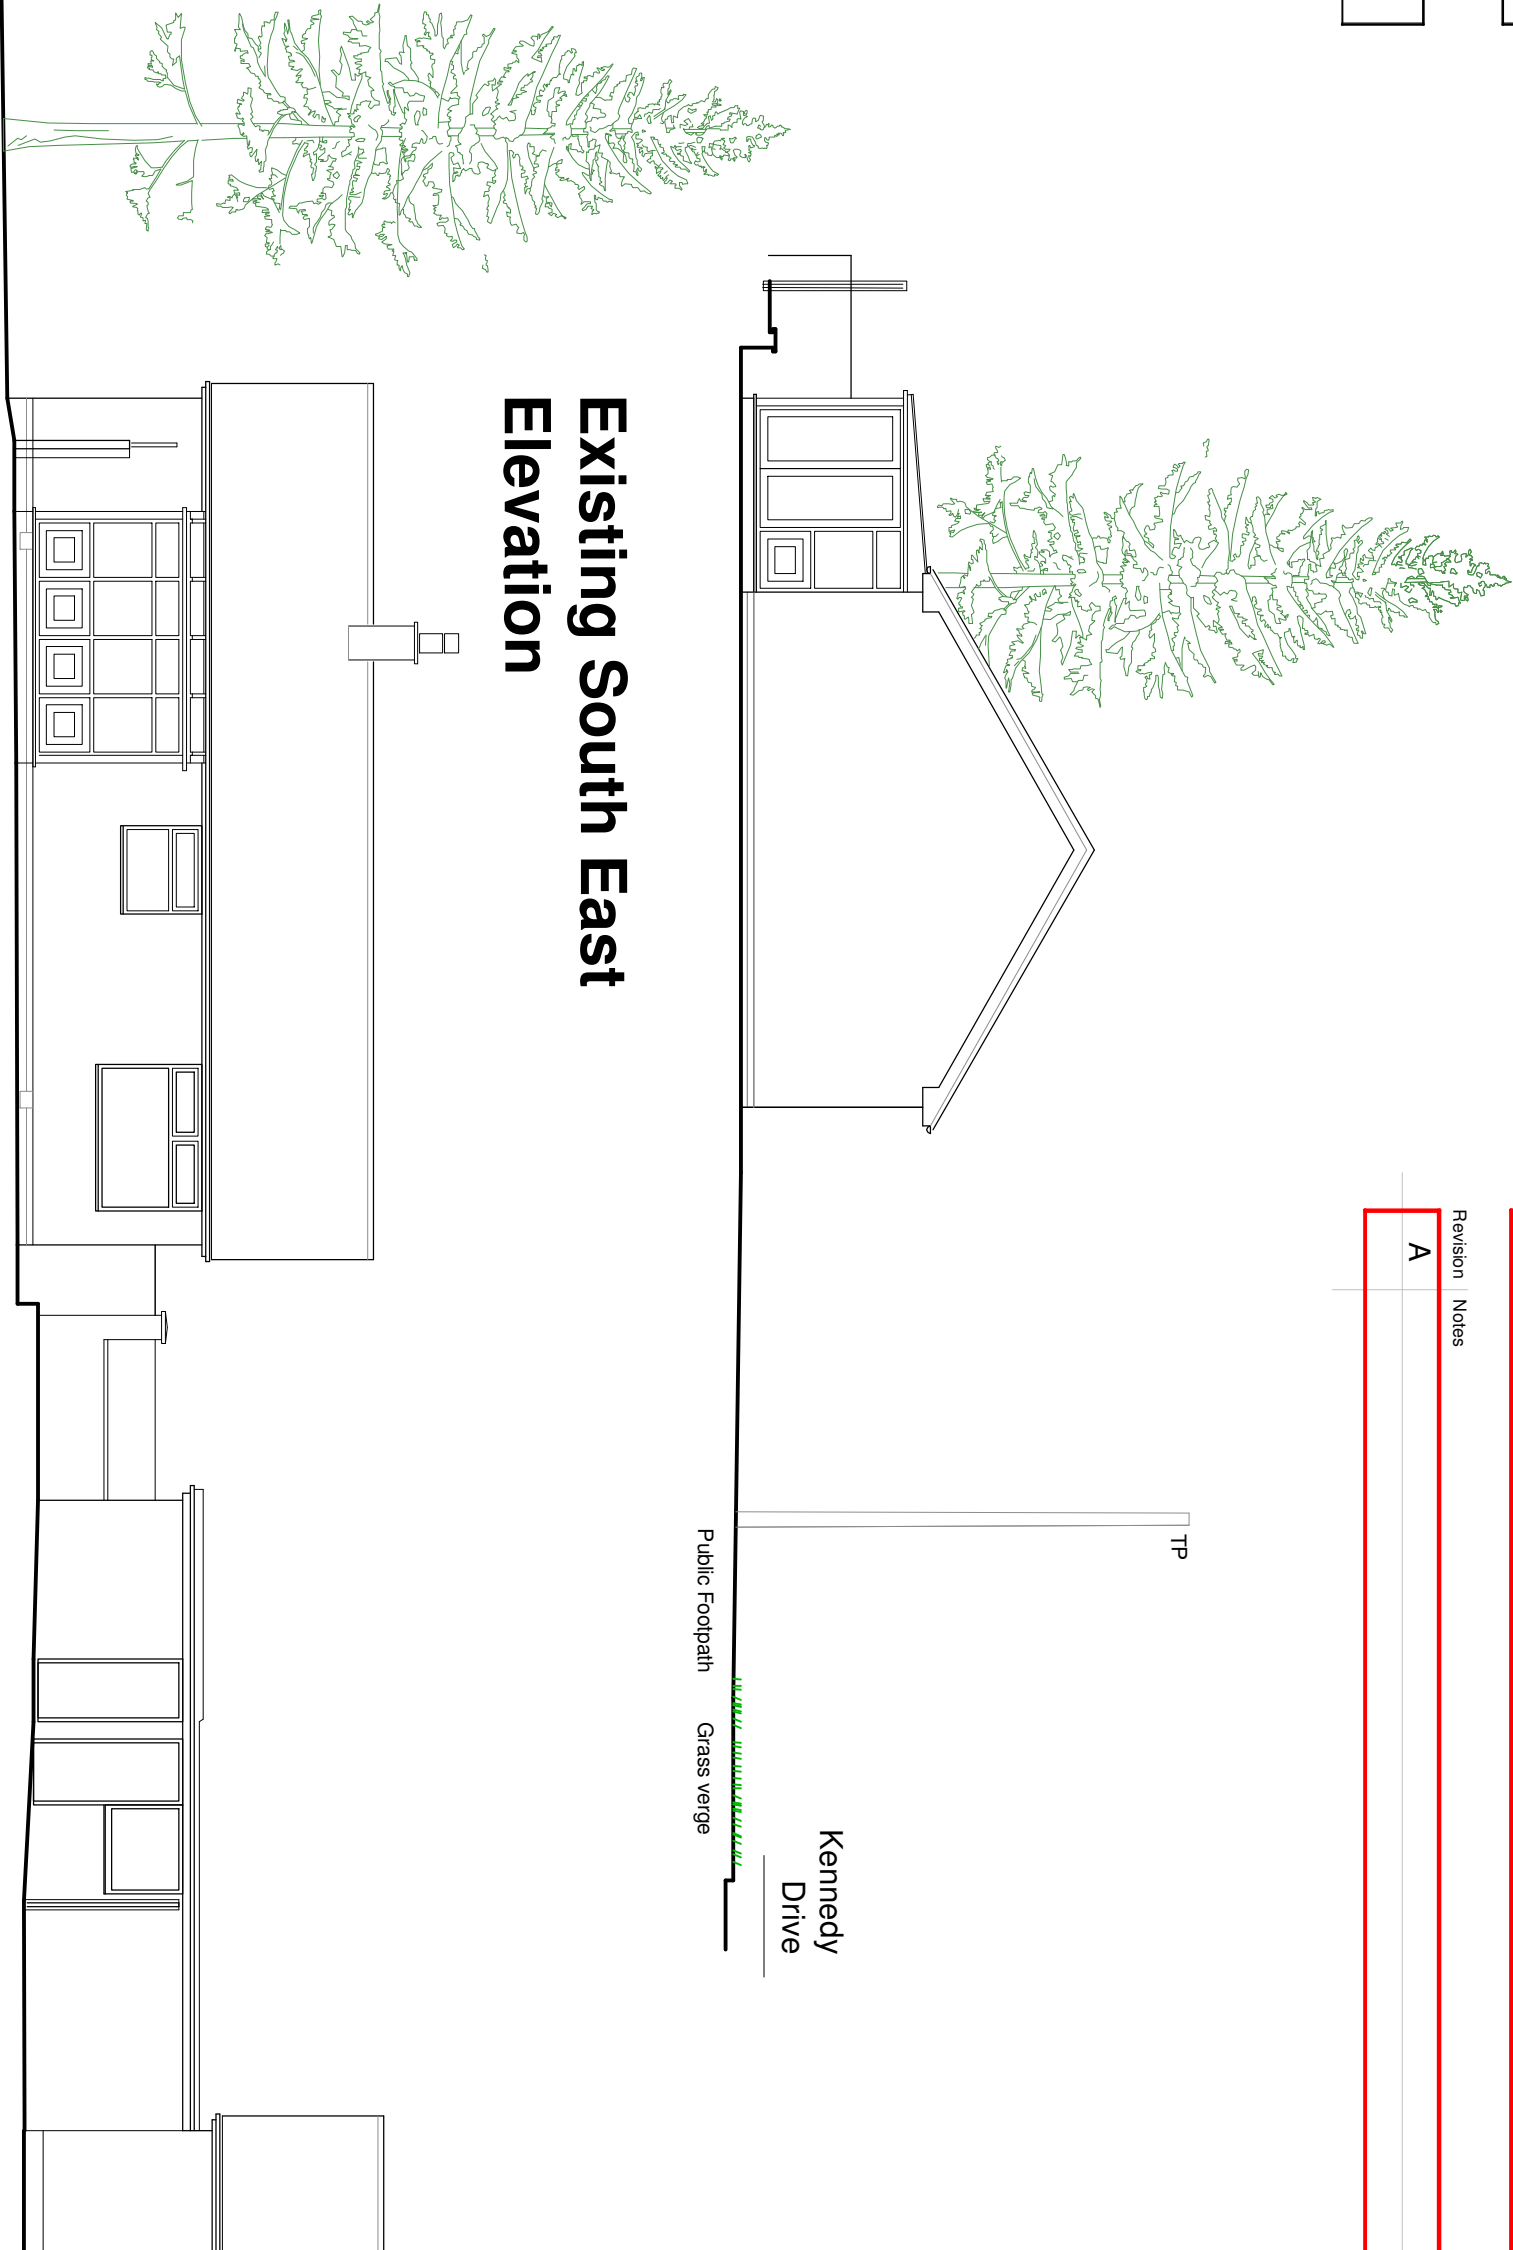

Existing South East Elevation

Existing North East Elevation

Scale Bar 1:100



FUZED ARCHITECTURE

FUZED A+D, Jactin House, 24 Hood Street, Ancoats, Manchester M4 6WY
T: 0161 724 8006 E: fuzedarchitects@gmail.com W: fuzedarchitects@gmail.co.uk

Project:	7 Kennedy Drive, Bury BL9 8PN
Client:	Mr and Mrs Peck
Content:	Planning Submission Existing Elevations

DESIGN

Contract No.	1332
Dwg No.	1.06
Revision	
Date	January '25