



A3 Size

Scale 1:100

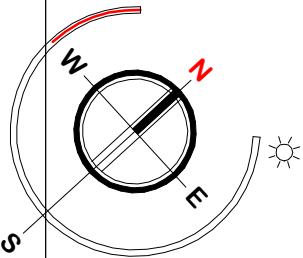

Garden

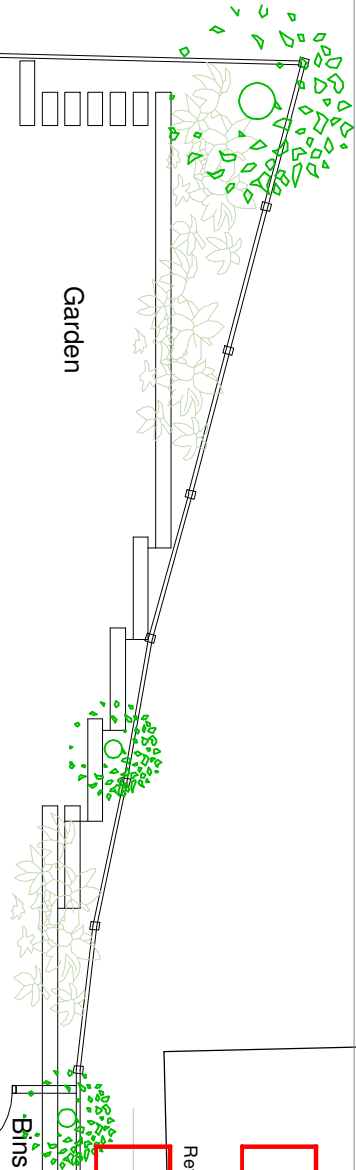

Revision Notes


A

Date

Drawn

FOR PLANNING PURPOSES ONLY. USE FIGURED DIMENSIONS ONLY. SUBJECT TO SITE SURVEY AND ALL NECESSARY CONSENTS. ALL DIMENSIONS TO BE CHECKED BY USER AND ANY DISCREPANCIES, ERRORS OR OMISSIONS TO BE REPORTED TO THE ARCHITECT BEFORE THE WORK COMMENCES. THIS DRAWING IS TO BE READ WITH ALL OTHER RELEVANT MATERIALS.


Bradley Drive

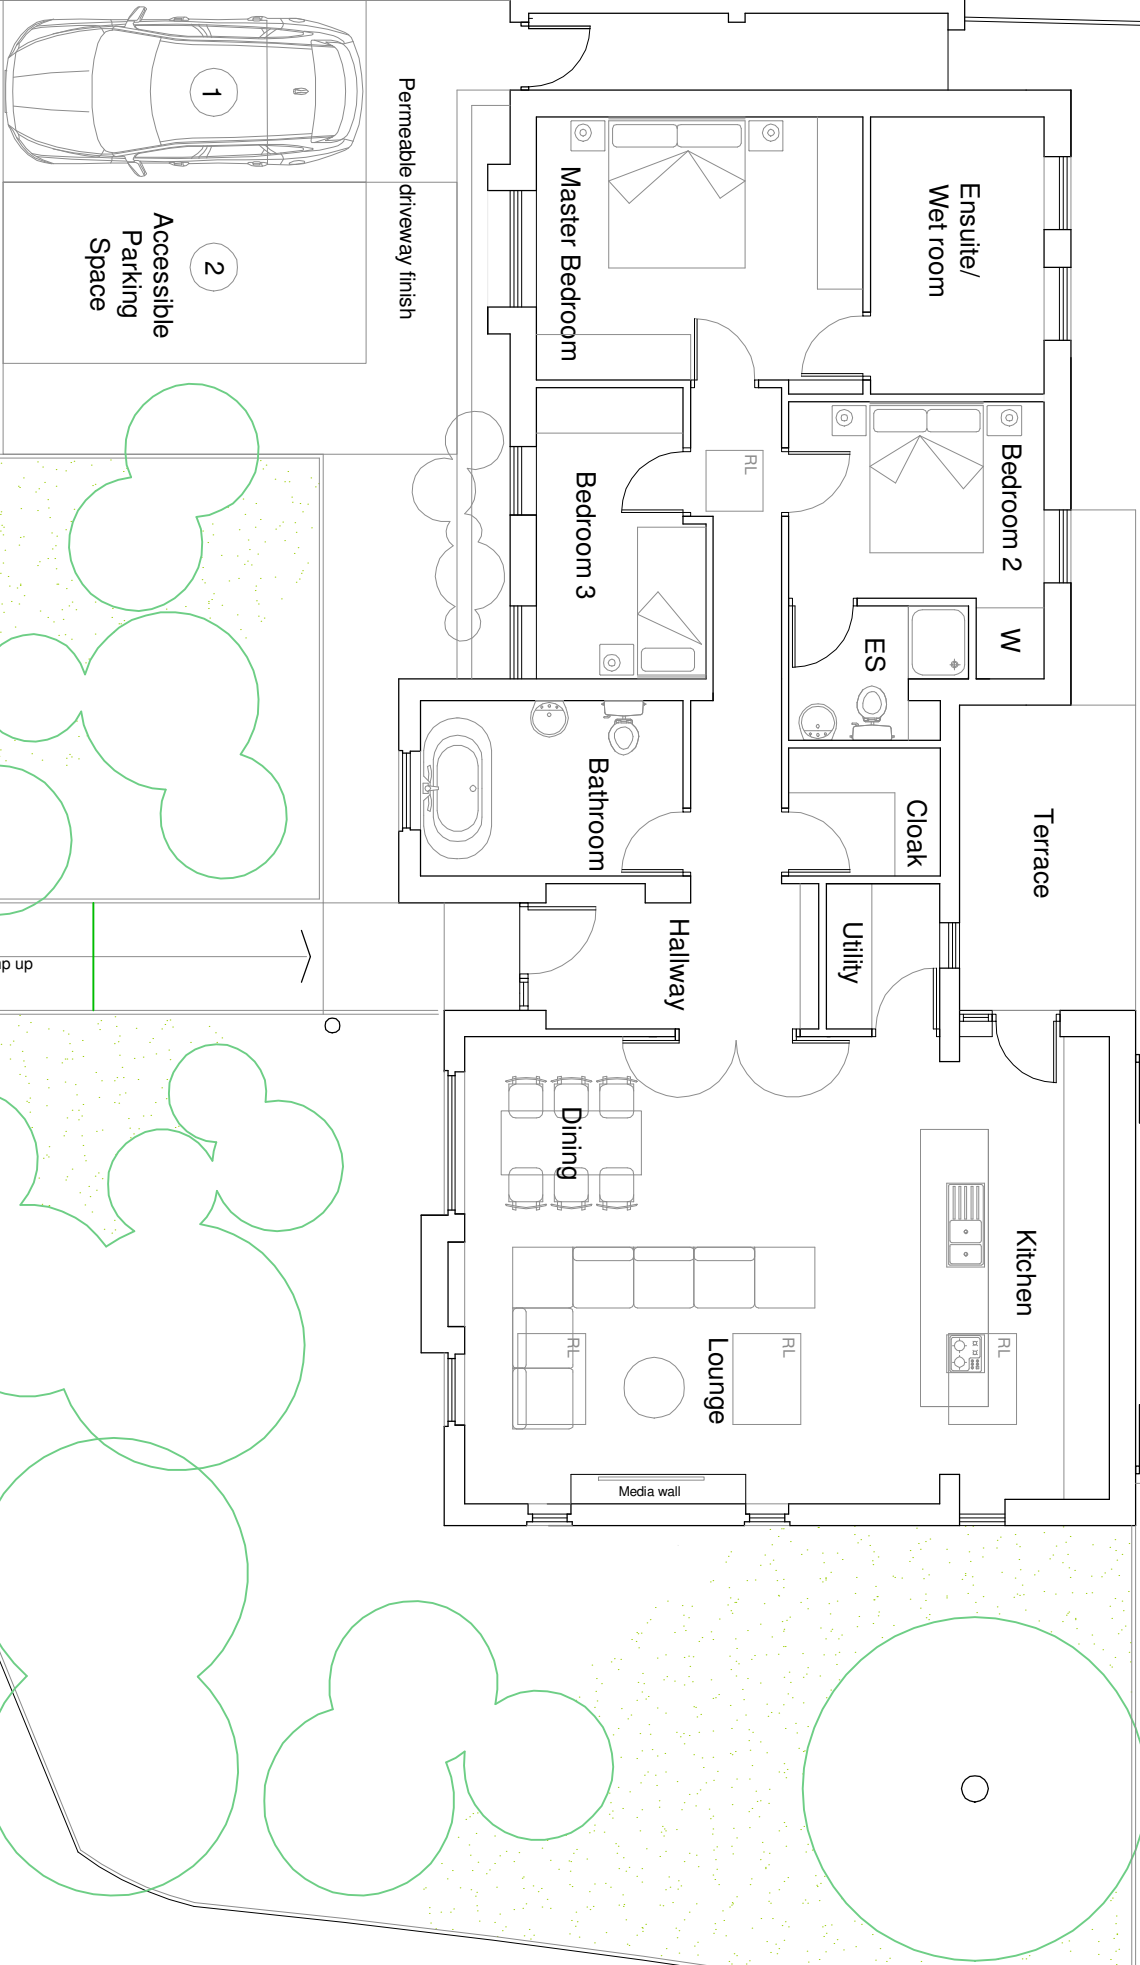

Proposed Ground Floor Plan

Grass verge

Scale Bar 1:100

 

Proposed widening of drop kerb

5350

FUZED ARCHITECTURE

FUZED A+D, Jactin House, 24 Hood Street, Ancoats, Manchester M4 6WY
T: 0161 724 8006 E: fuzedarchitects@gmail.com W: fuzedarchitects@gmail.co.uk

Project:

7 Kennedy Drive, Bury BL9 8PN

Client:

Mr and Mrs Peck

Content:

Planning Submission
Proposed Floor Plan

DESIGN

Contract No.

1332

Dwg No.

2.02

Revision

Date

January '25