


A3 Size


Scale 1:100

FOR PLANNING PURPOSES ONLY. USE FIGURED DIMENSIONS ONLY. SUBJECT TO SITE SURVEY AND ALL NECESSARY CONSENTS. ALL DIMENSIONS TO BE CHECKED BY USER AND ANY DISCREPANCIES, ERRORS OR OMISSIONS TO BE REPORTED TO THE ARCHITECT BEFORE THE WORK COMMENCES. THIS DRAWING IS TO BE READ WITH ALL OTHER RELEVANT MATERIALS

Revision	Notes	Date	Drawn
A			

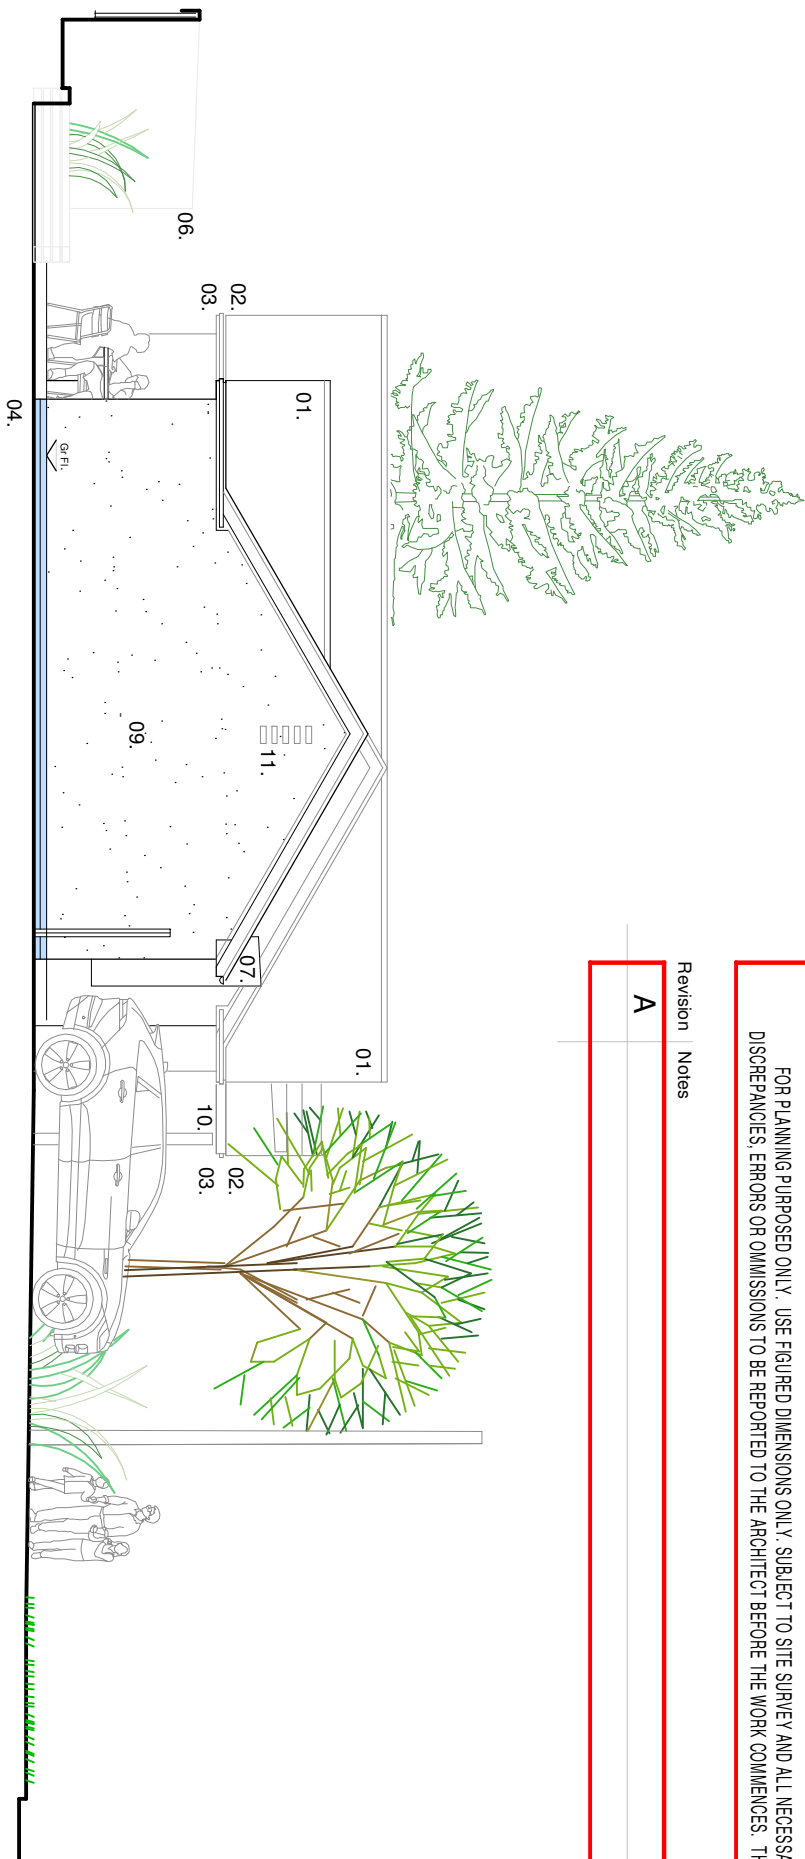


Proposed North West Elevation

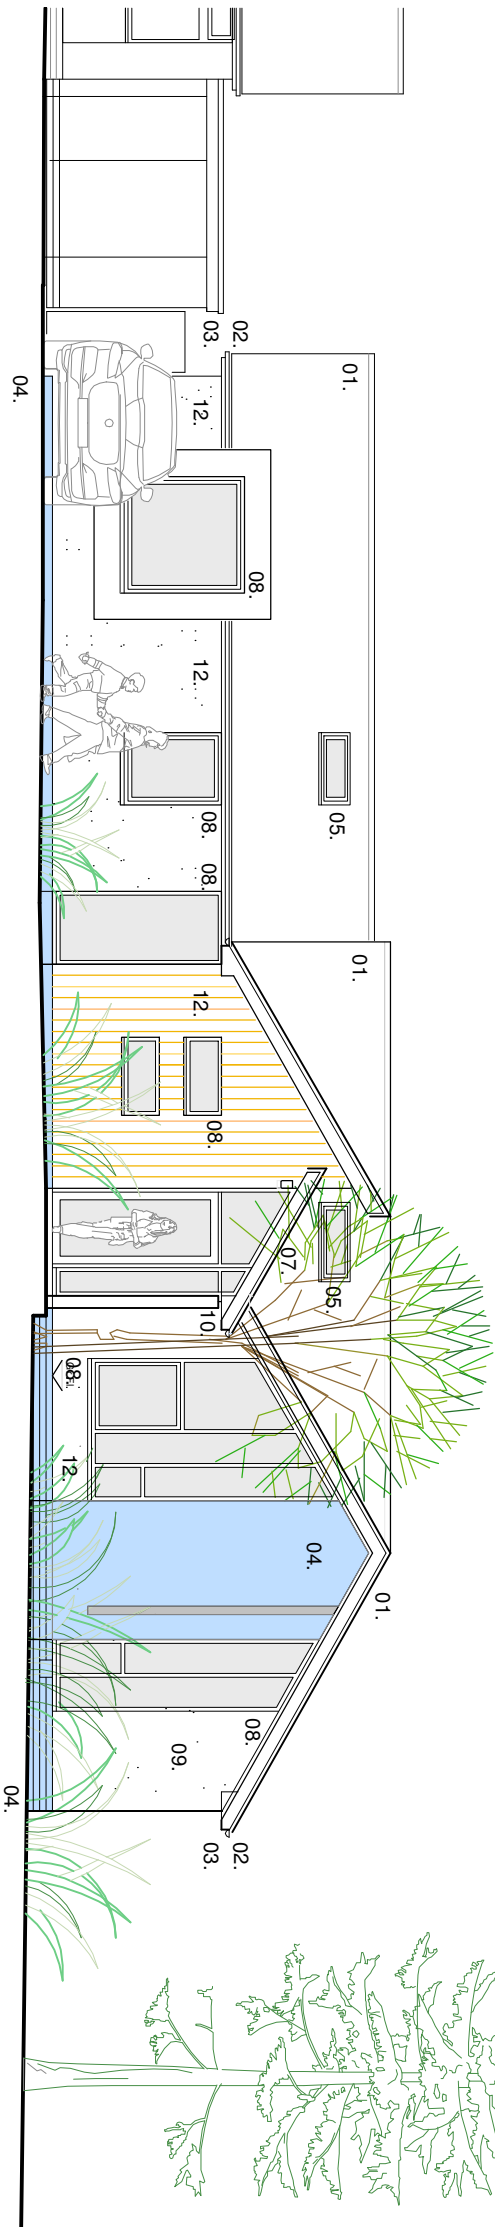

LEGEND

01. Concrete tiles
02. Rainwater good to match existing
03. uPVC soffits and fascias to match existing
04. Blue engineering brick
05. Rooflight
06. Concrete post and timber panel fence
07. Zinc cladding
08. uPVC windows
09. Render finish
10. Galvanised steel post
11. Architectural features
12. Timber effect cladding

Scale Bar 1:100

 

Proposed South West Elevation

FUZED ARCHITECTURE

FUZED A+D, Jacin House, 24 Hood Street, Ancoats, Manchester M4 6WX
T: 0161 724 8006 E: fuzedarchitects@gmail.com W: fuzedarchitects.co.uk

Project:	7 Kennedy Drive, Bury BL9 8PN
Client:	Mr and Mrs Peck
Content:	Planning Submission Proposed Elevations

DESIGN

Contract No.	1332
Dwg No.	2.03
Revision	-
Date	January '25