


A3 Size

Scale 1:200

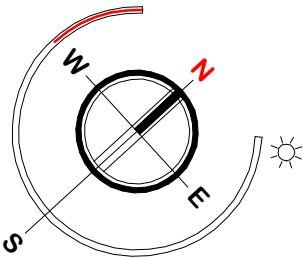


LANDSCAPE KEY

T1: Monkey Puzzle tree

Ornamental shrubs

Scale Bar 1:200

 


FOR PLANNING PURPOSED ONLY. USE FIGURED DIMENSIONS ONLY. SUBJECT TO SITE SURVEY AND ALL NECESSARY CONSENTS. ALL DIMENSIONS TO BE CHECKED BY USER AND ANY DISCREPANCIES, ERRORS OR OMISSIONS TO BE REPORTED TO THE ARCHITECT BEFORE THE WORK COMMENCES. THIS DRAWING IS TO BE READ WITH ALL OTHER RELEVANT MATERIALS

Revision Notes

A

Date

Drawn

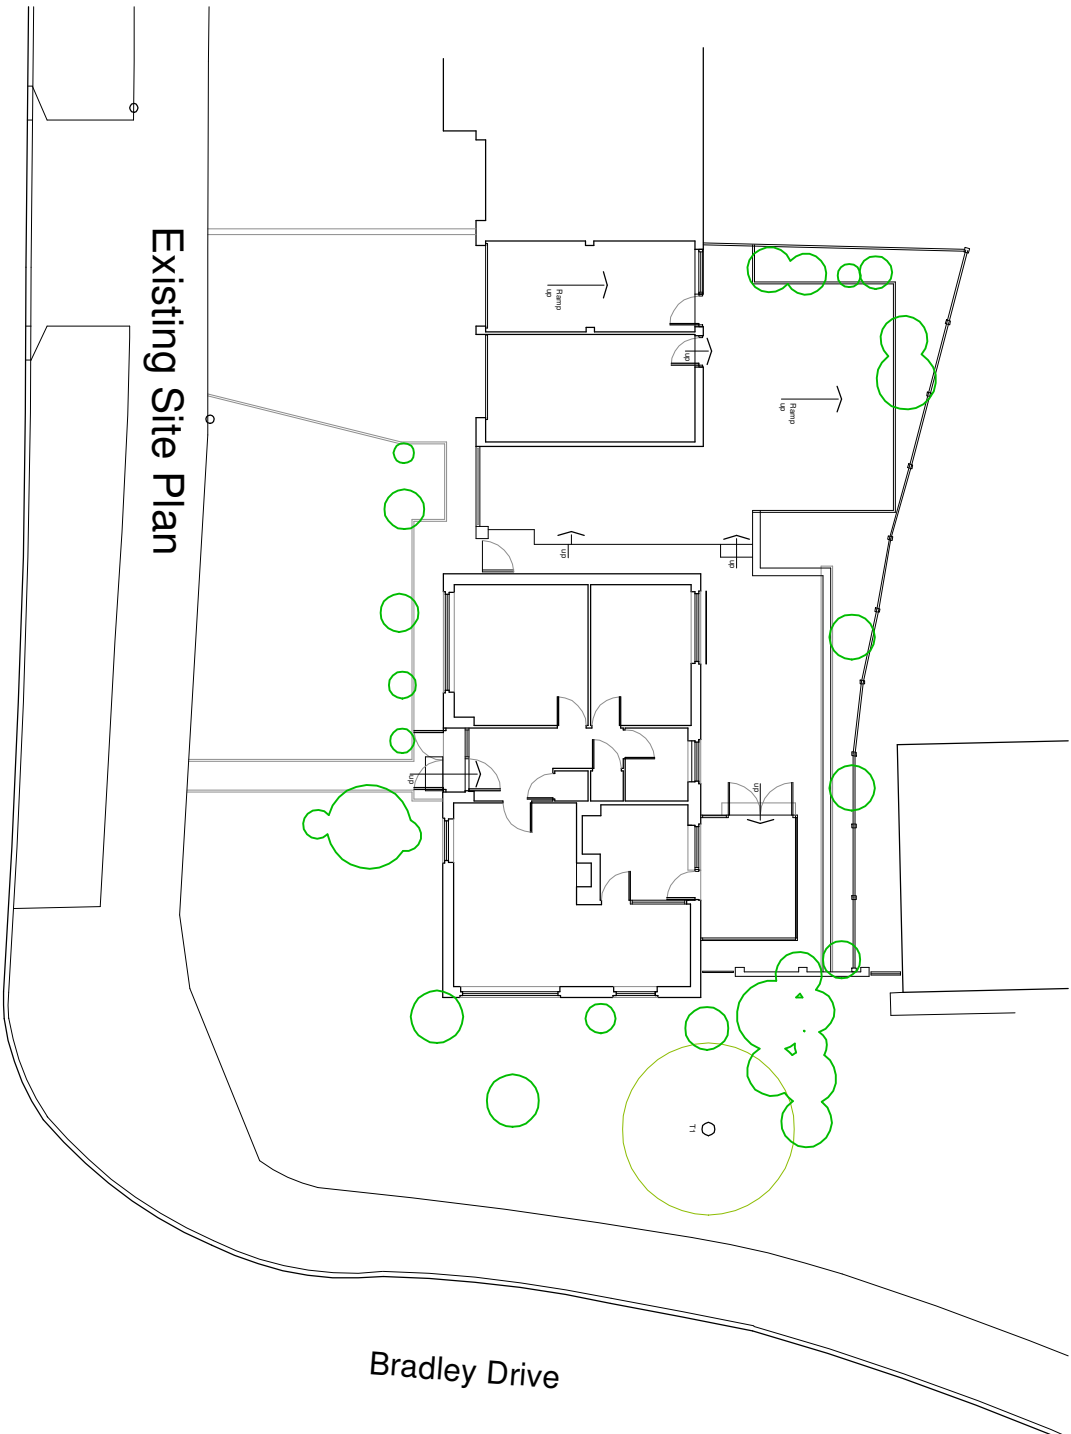

FUZED ARCHITECTURE

FUZED A+D, Jacin House, 24 Hood Street, Ancoats, Manchester M4 6WX
T: 0161 724 8006 E: fuzedarchitects@gmail.com W: fuzedarchitects.co.uk

Project:

7 Kennedy Drive, Bury BL9 8PN

Client:

Mr and Mrs Peck

Content:

Planning Submission

Existing Site Plan

DESIGN

Contract No:

1332

Dwg No:

1.03

Revision

-

Date

January '25