





front elevation

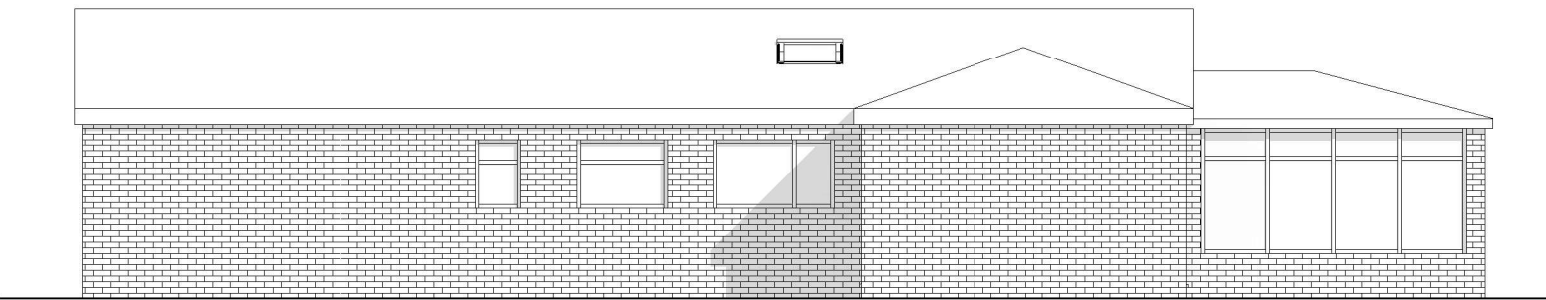


side elevation

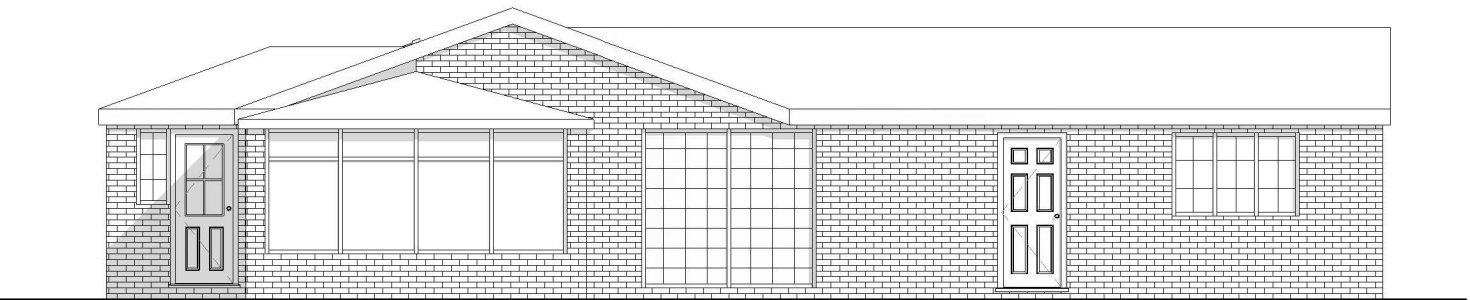

rear elevation



side elevation

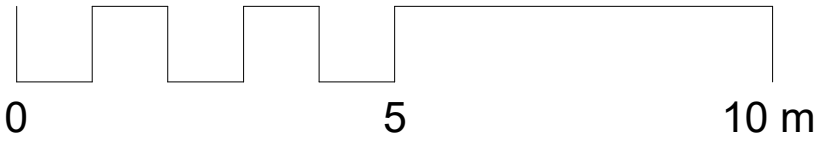

DISCLAIMER:
This drawing is the copyright of ZH Architectural Services.
It must not be reproduced or used in any way without written permission from ZH Architectural Services.
Do not scale from this drawing.
Builder to verify all dimensions, heights and levels prior to commencement of work.
No encroachment on to neighbours property without written permission.

revision	description	date



scale 1:100 @ A3

status Planning

revision

project 46 Sergeants Lane, Whitefield

title Existing elevations

drawing number SL-004