




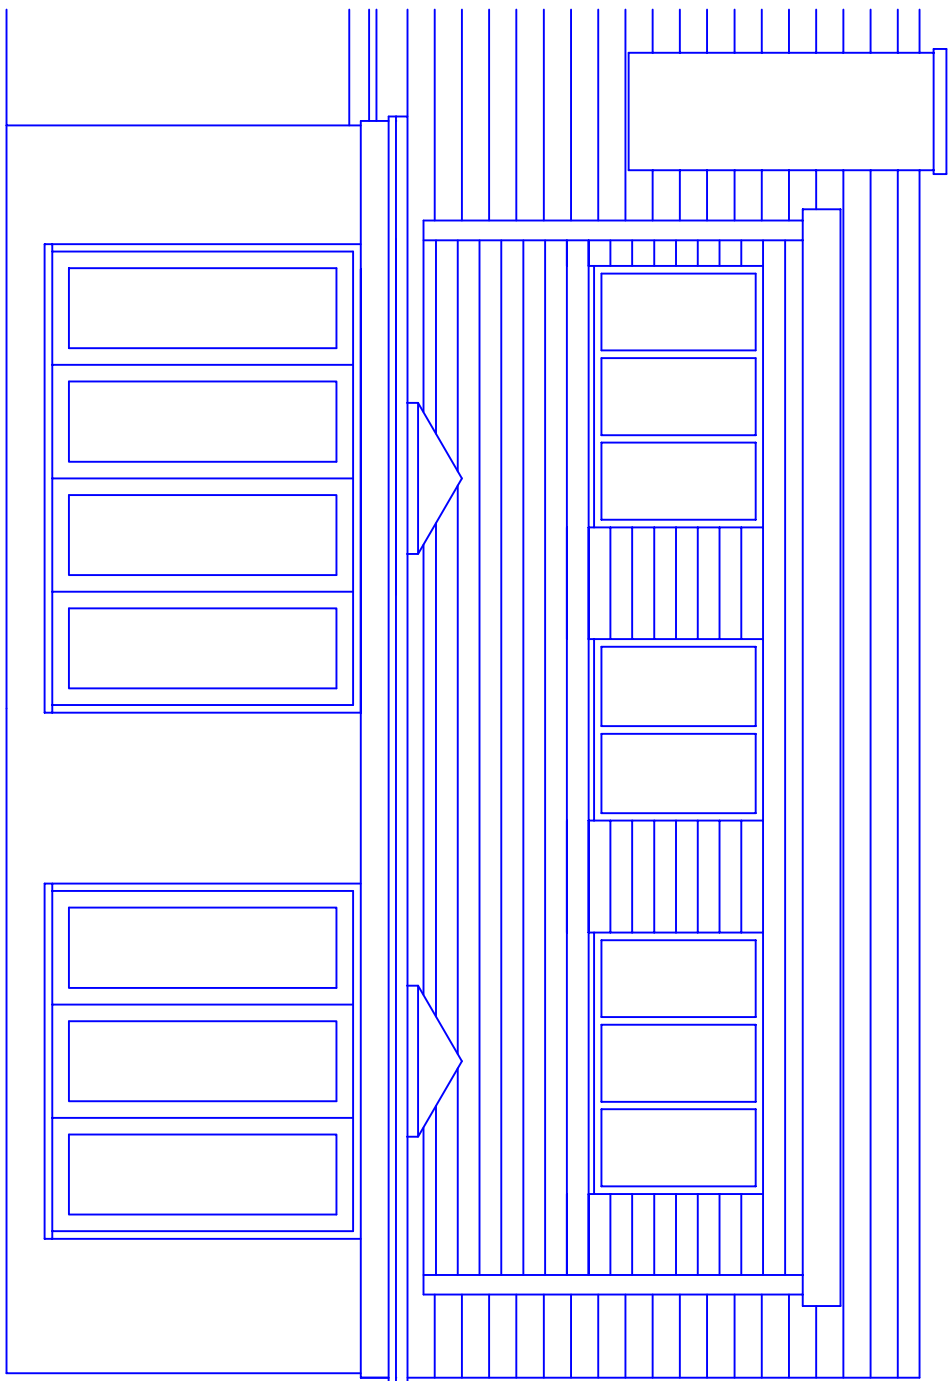


Proposed Rear Elevation

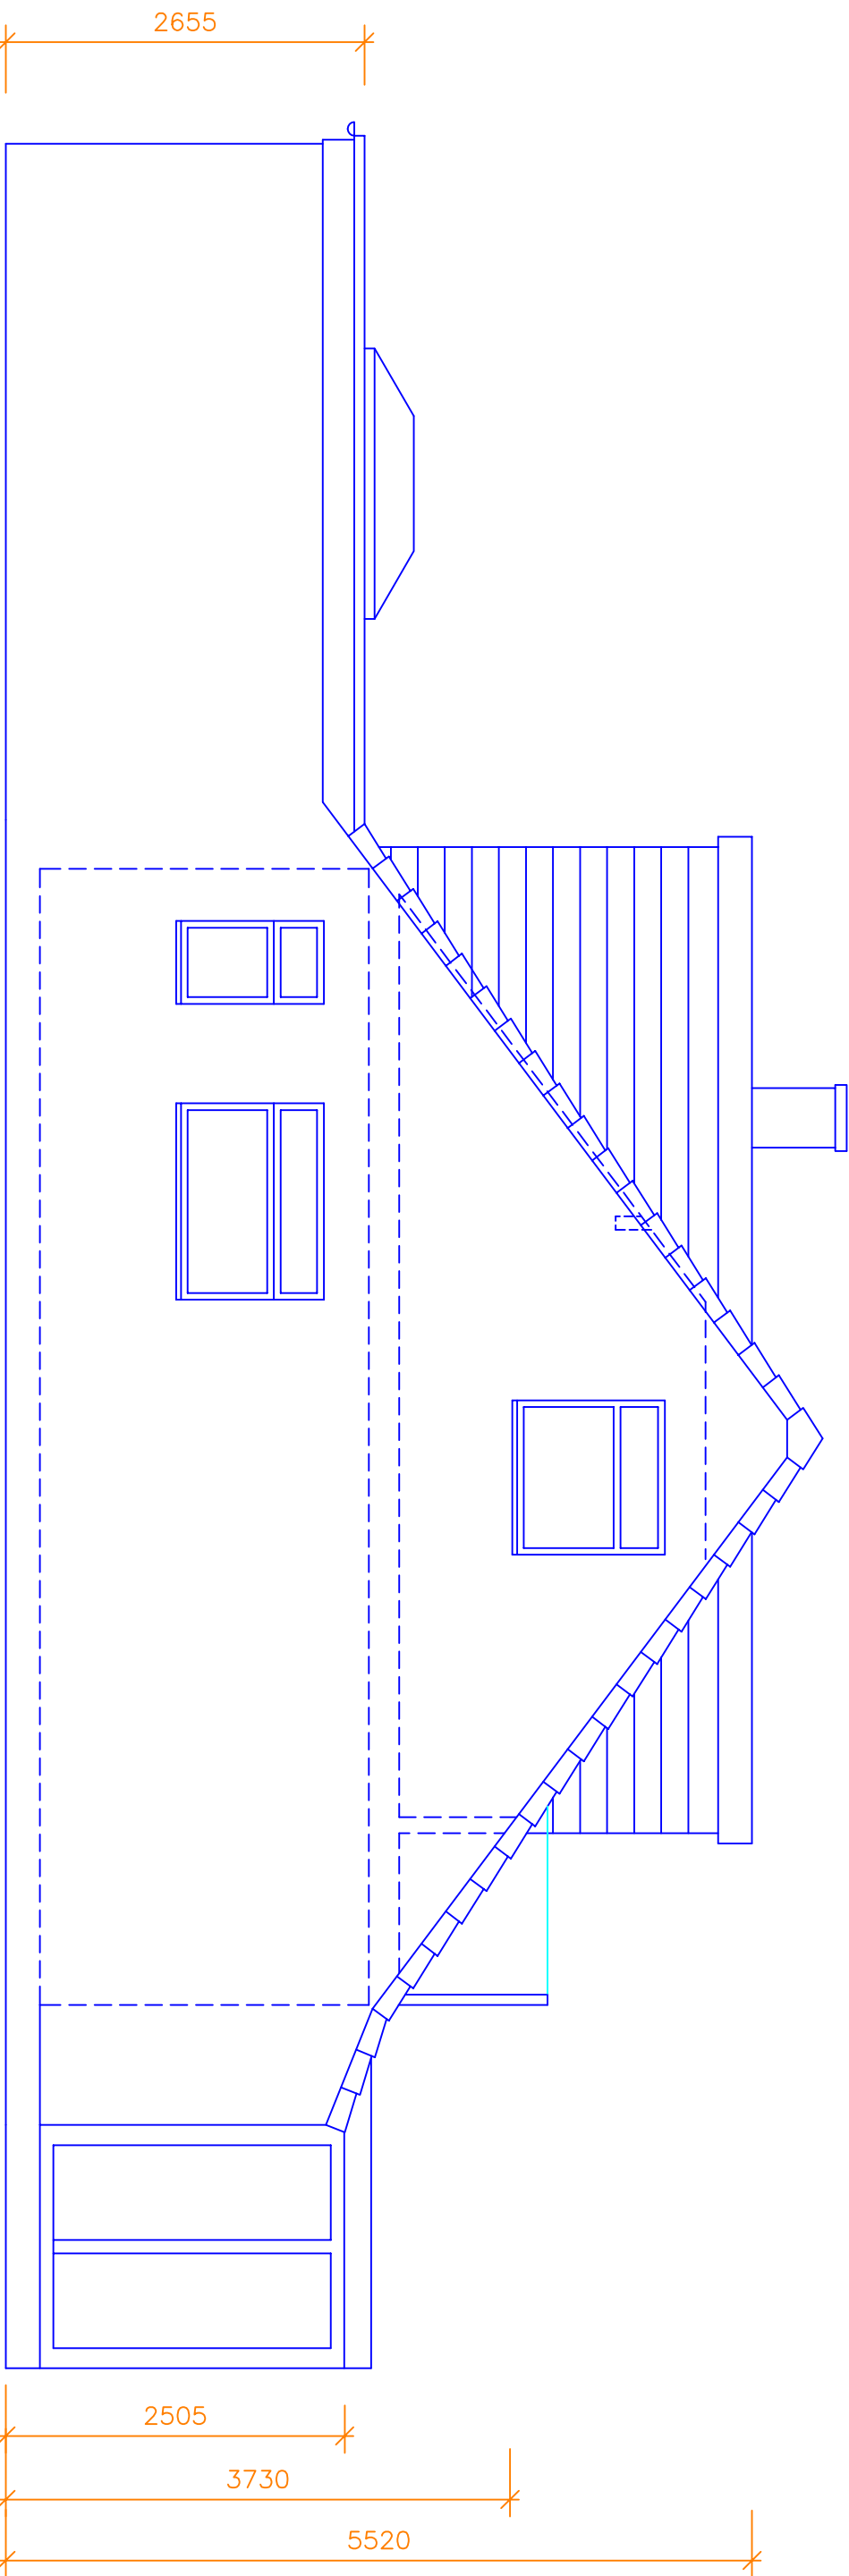


Proposed Side Elevation

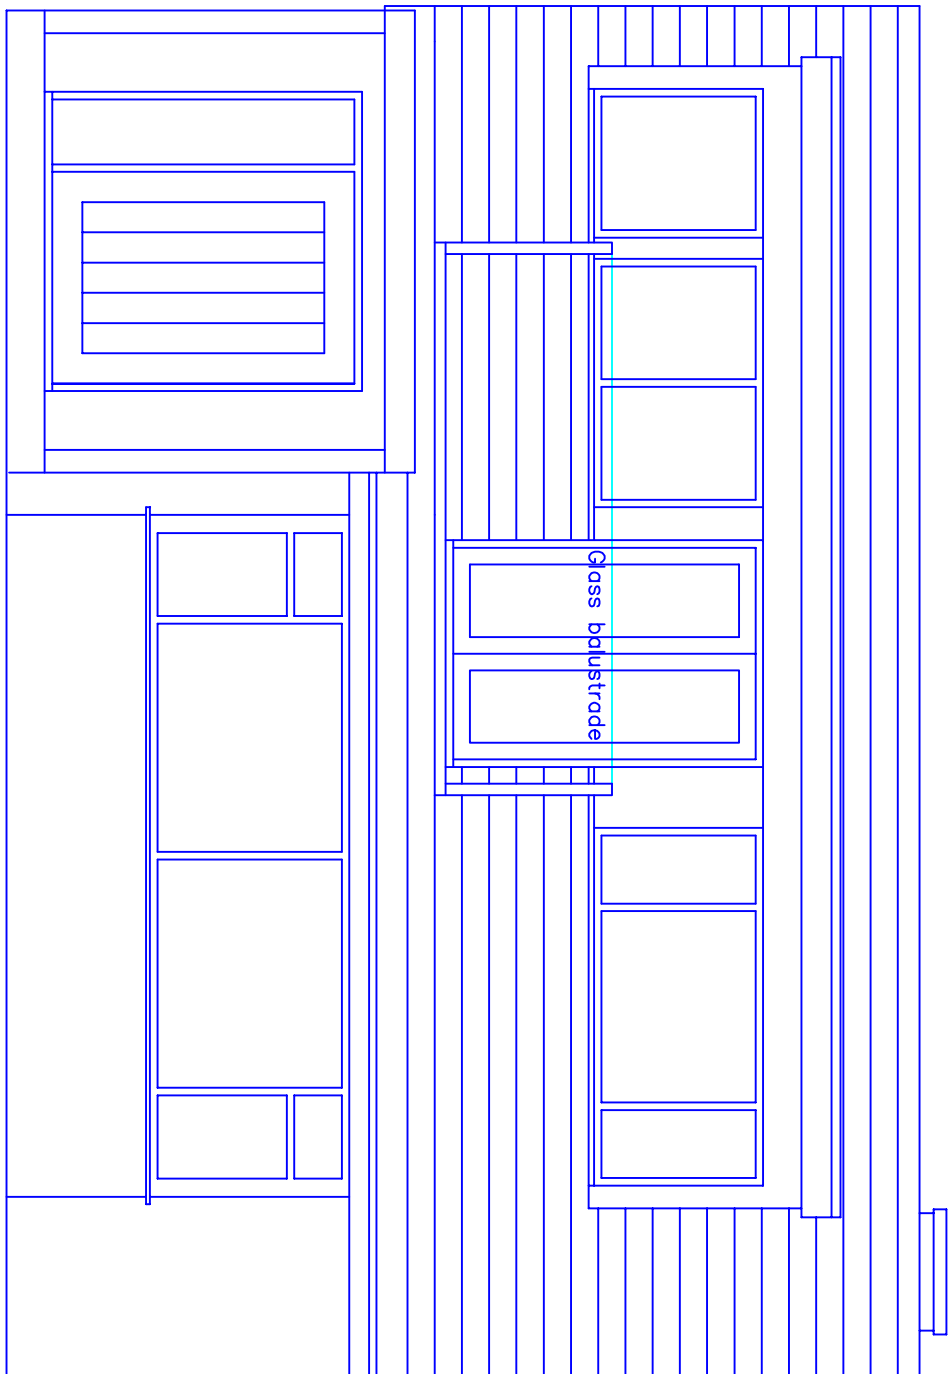


Proposed Front Elevation

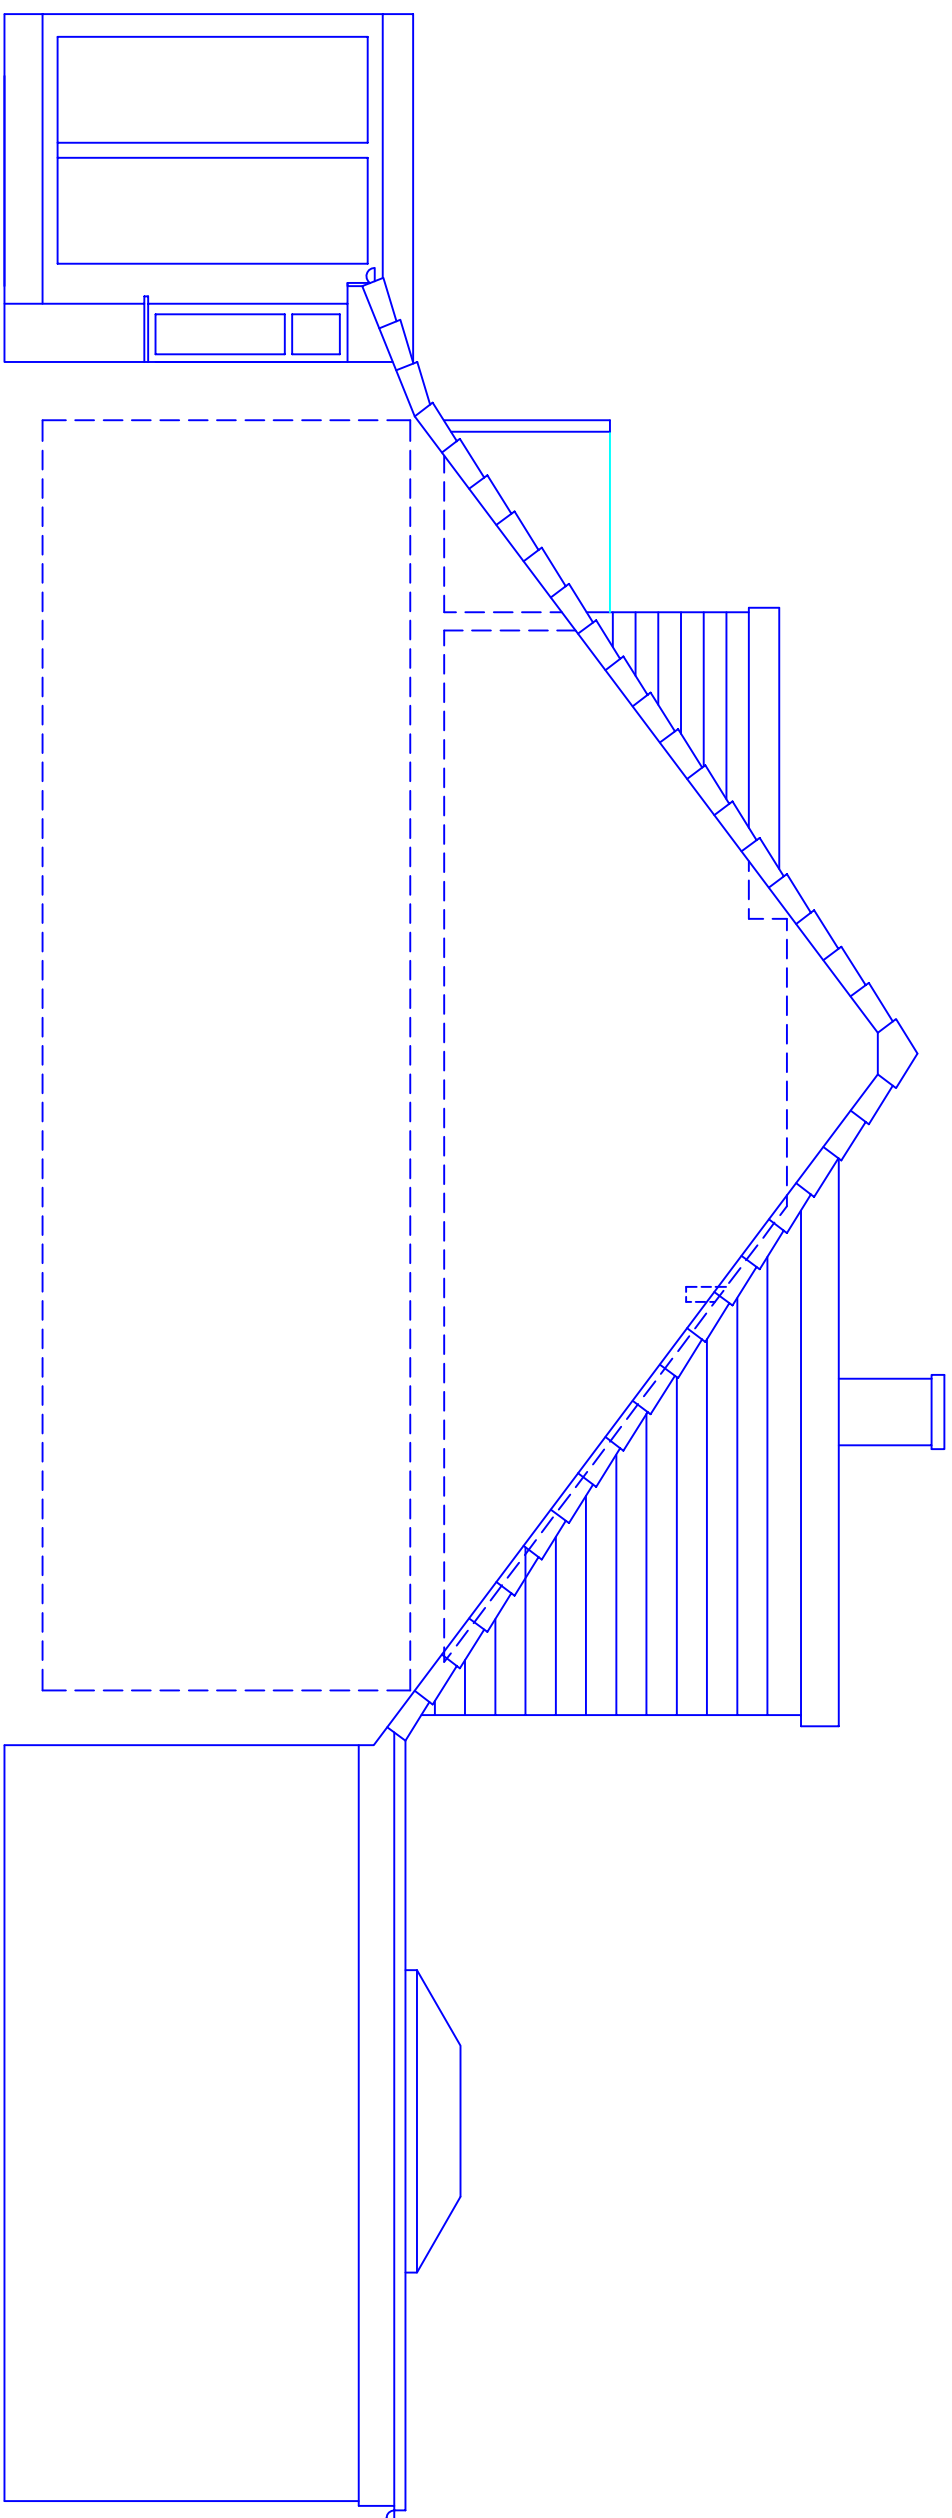

Proposed Side Section/Elevation

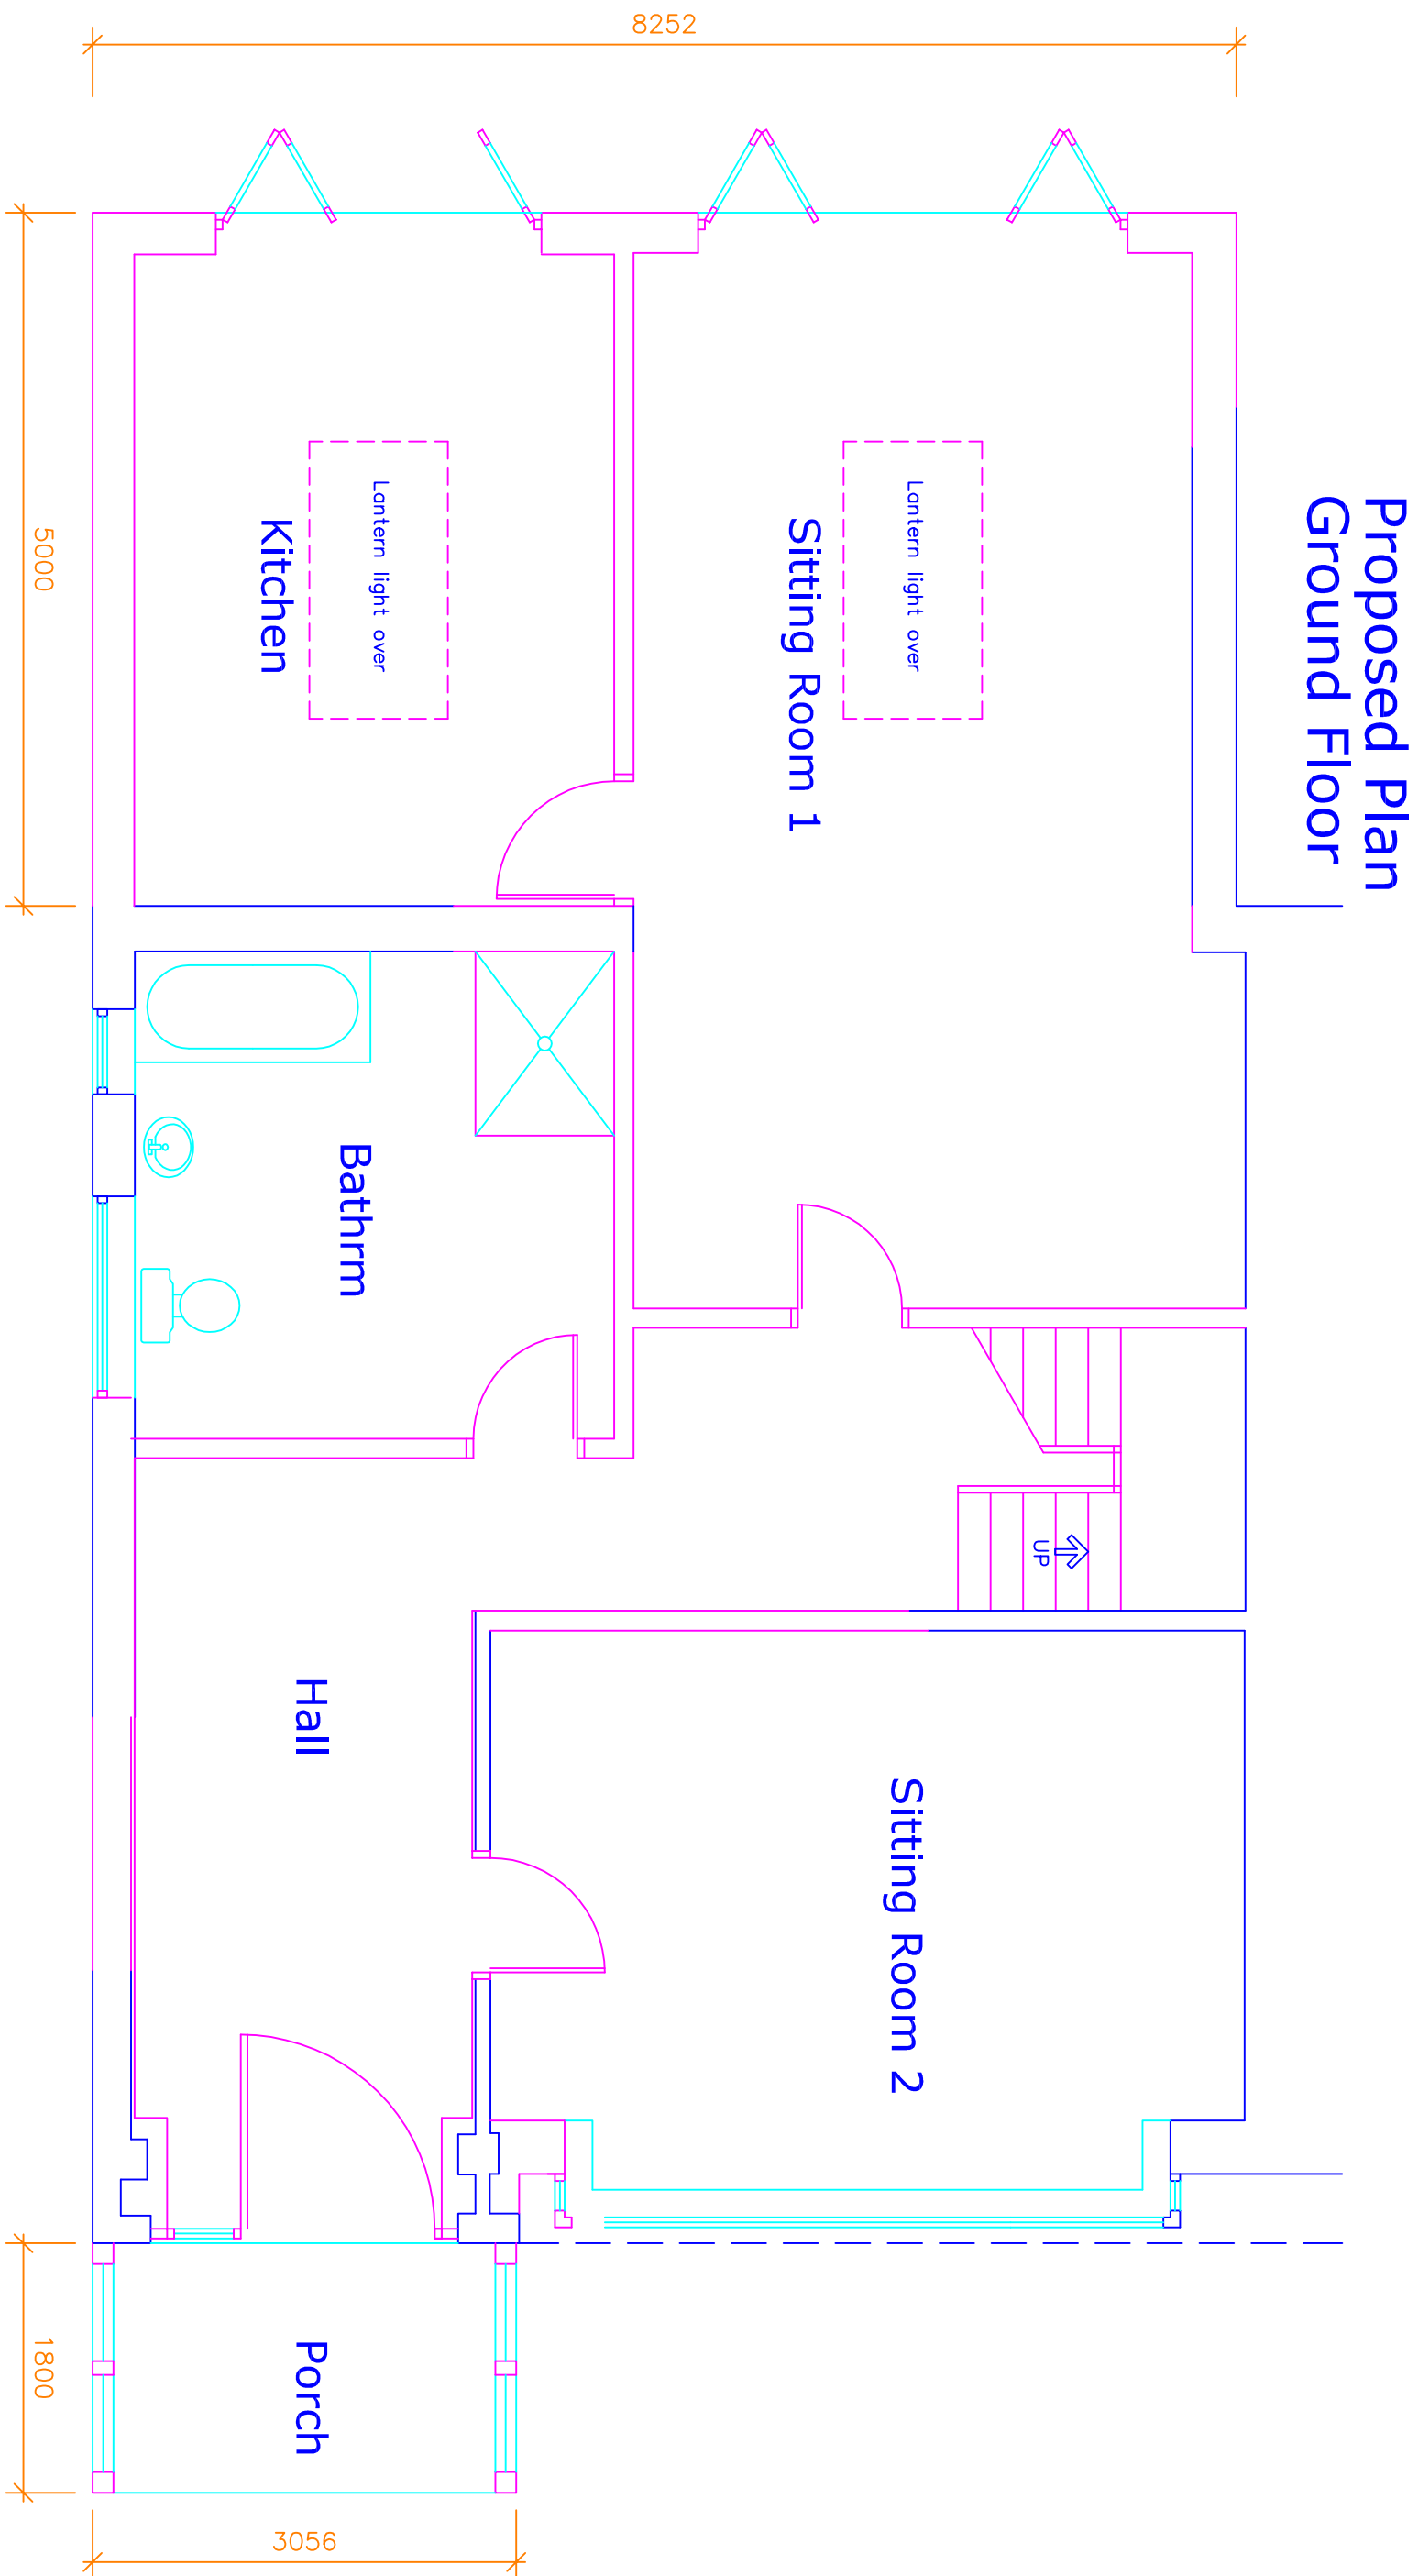

Proposed Plan
Ground Floor

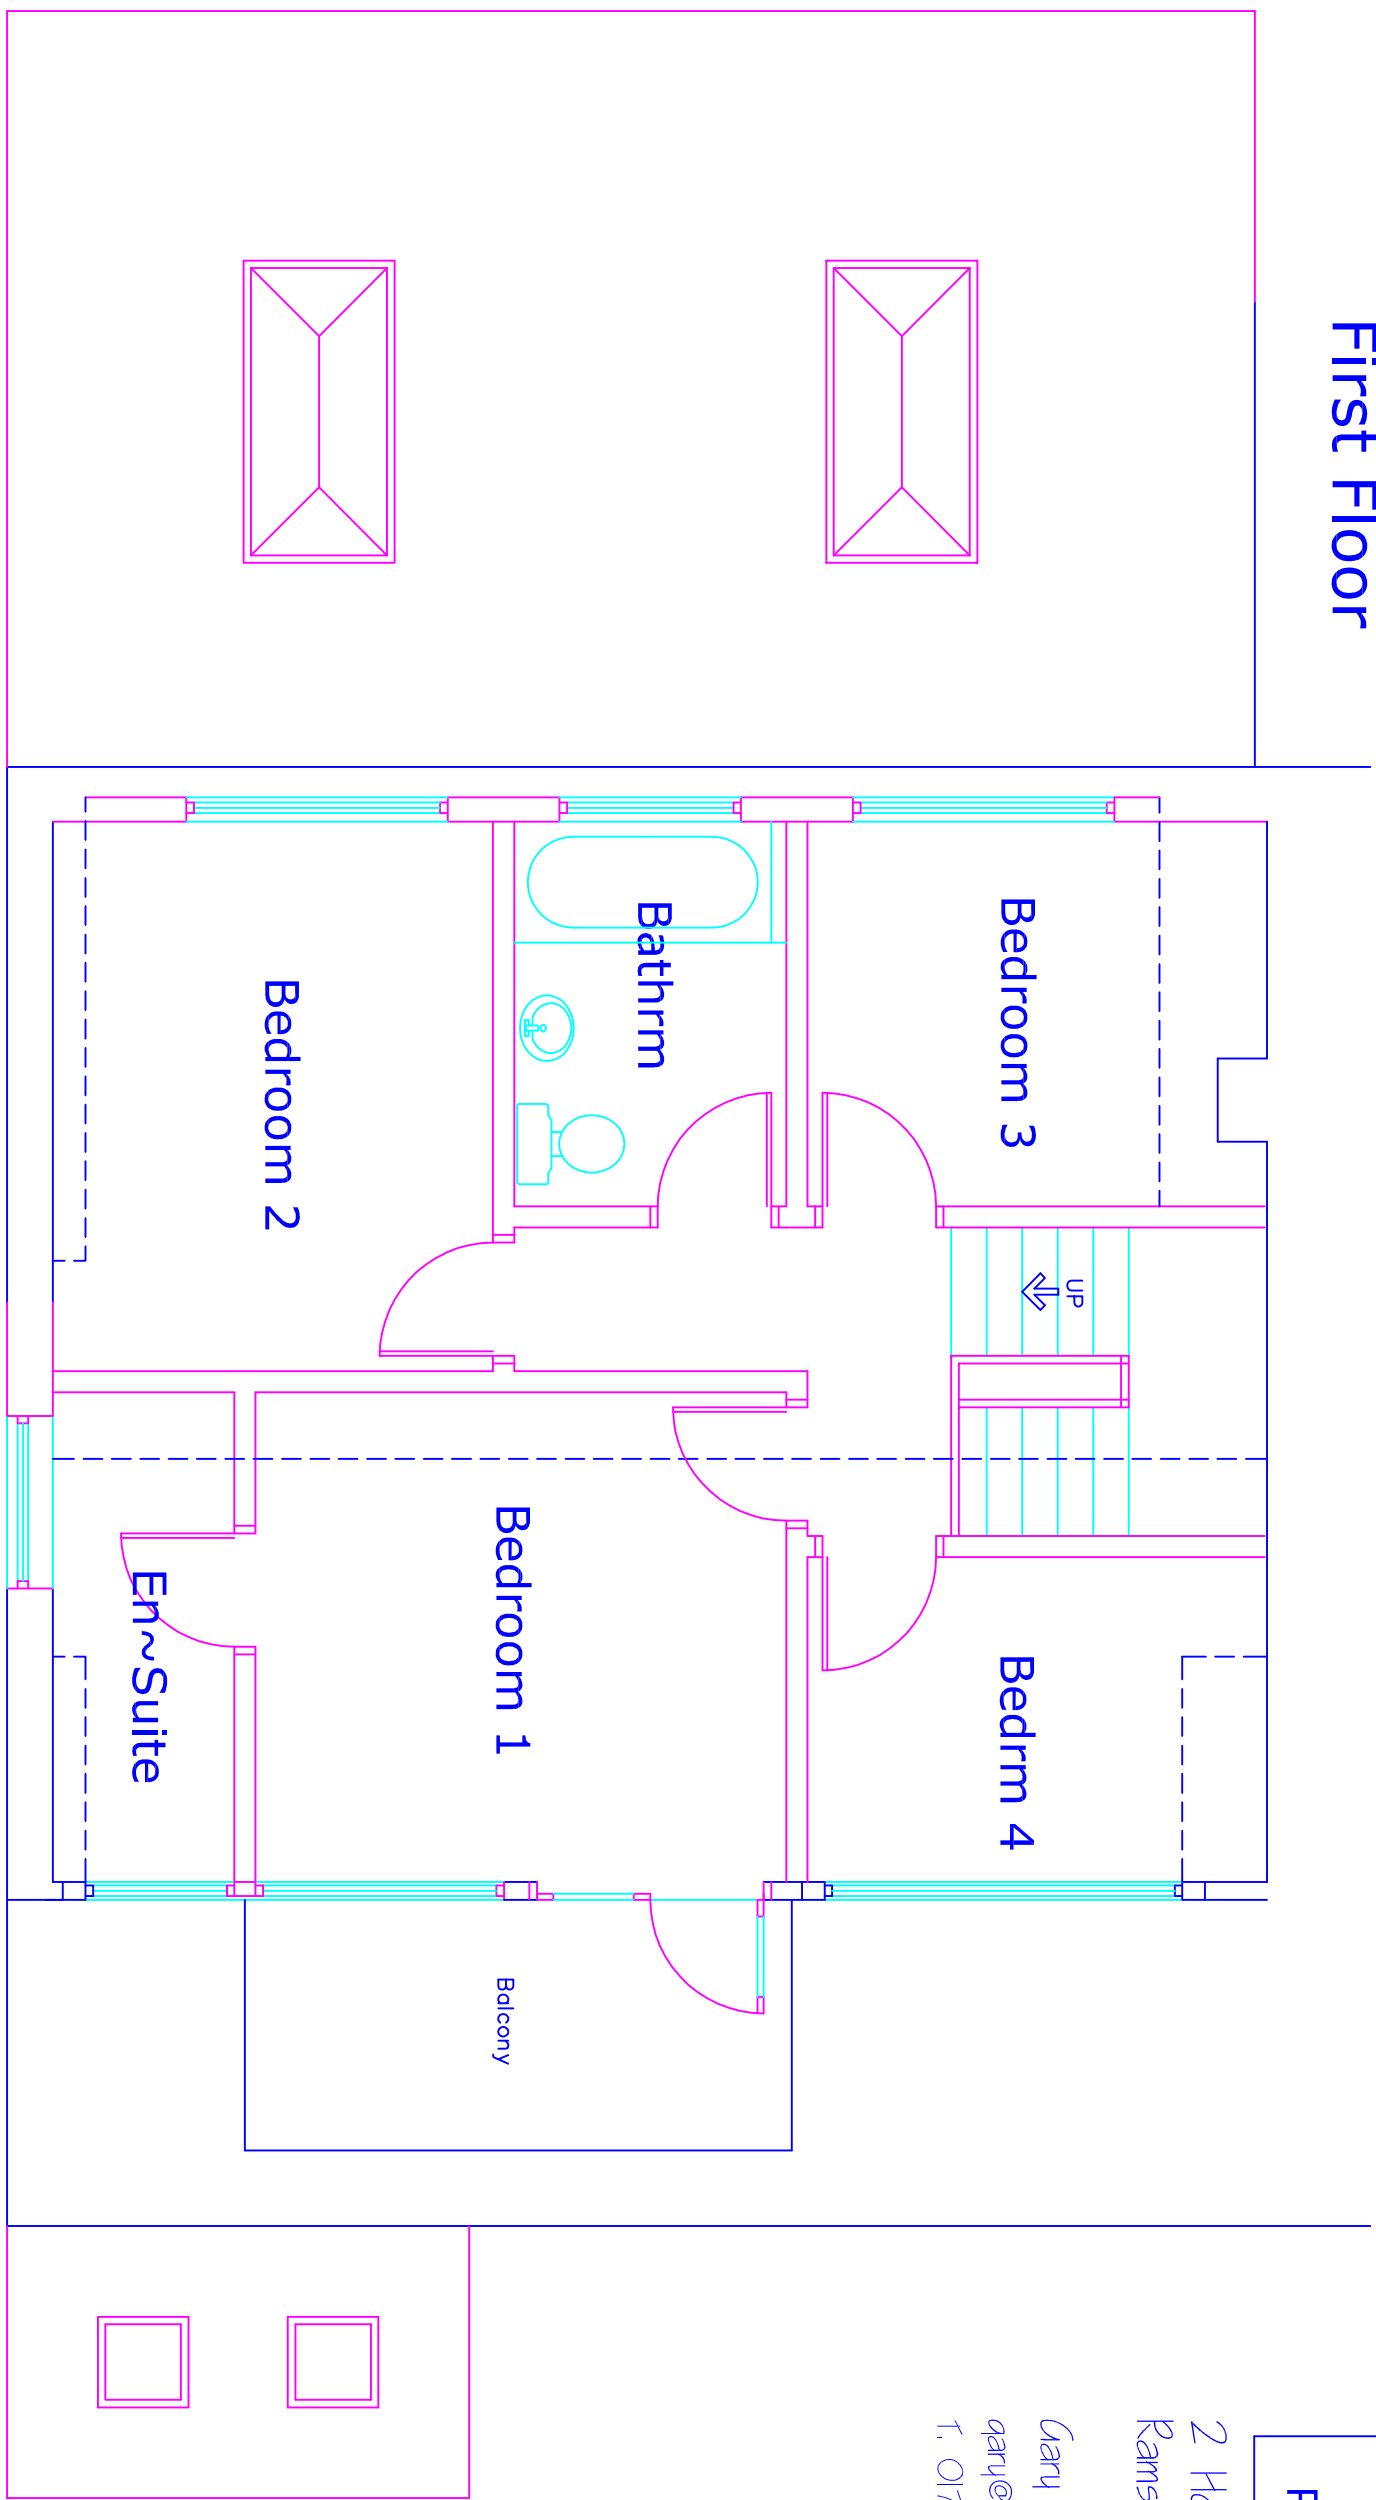

Proposed Plan
First Floor

Proposed Materials

Roof: Grey interlocking tiles.
Flat roof rubberised roofing membrane.
Walls: Off white render
Door and Window Frames: Black upvc.

- C Balcony shortened 12.09.2023
- B Balcony moved along frontage 07.09.2023
- A Porch and section added 23.07.2023

This drawing and design concept is the property of PPy design. It should not be reproduced without written permission

0 1 2 3 m

34 Newington Drive
Bury
BL8 2NE

scale 1:50 at A1
June 2023

SS1-02C
Proposed Plans
and Elevations

PPY design Ltd

2 Helmsshore Road, Holcombe Village
Ramsbottom, Lancashire BL8 4PA
Gary Dearden (PAC home) DtpArch RIBA
gary@ppy-design.co.uk www.ppy-design.co.uk
T: 01706 622151 M: 07112 669482