



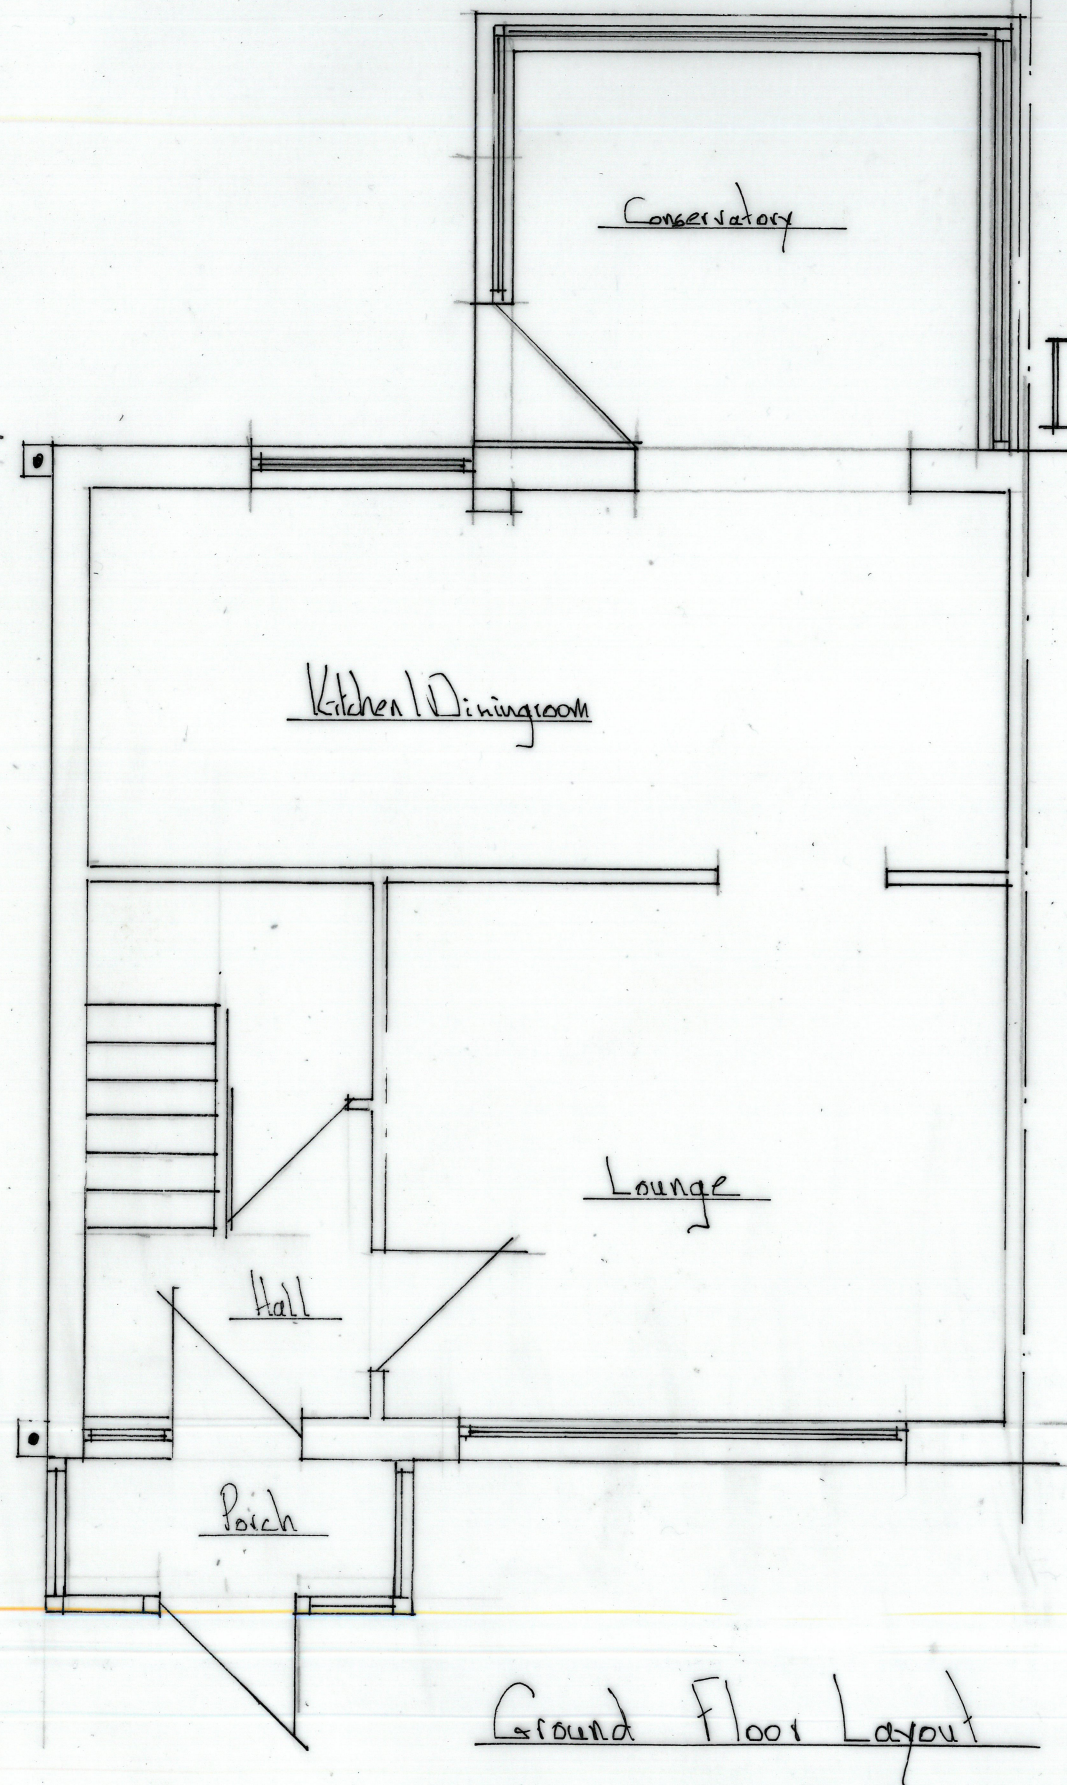

Front Elevation

Rear Elevation

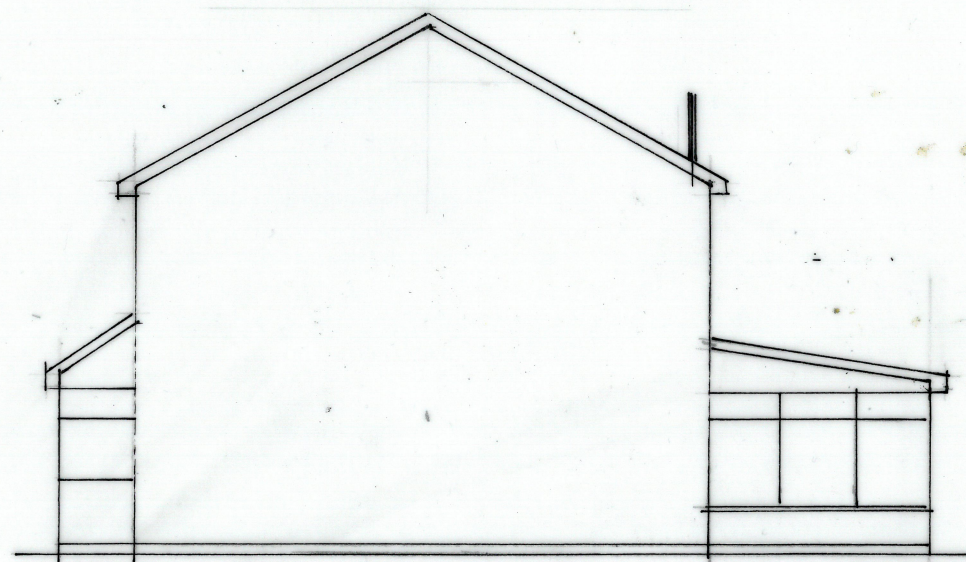

METRES
0 1 2
SCALE 1:50

METRES
0 1 2
SCALE 1:100

REV	DATE	AMENDMENTS	INT
Harry Jackson Surveyors Limited Unit 4A Farnworth Park Industrial Estate Wellington Street, Farnworth, Bolton BL4 7BY Tel: 01204 701740 Mobile: 07931 321879			
CLIENT Mr + Mrs Little			
ADDRESS 51 Kensington Drive Elton Bury BL8 2DE			
PROJECT Planning + Building Regulations			
TITLE Rear + Side Extension			
DRAWING No HJS/15/10/1	REV		
SCALES	DATE	2/1/22	
DRAWN BY HJ	SHEET SIZE	A3	
CHECKED BY JJ	COPYRIGHT	©	