


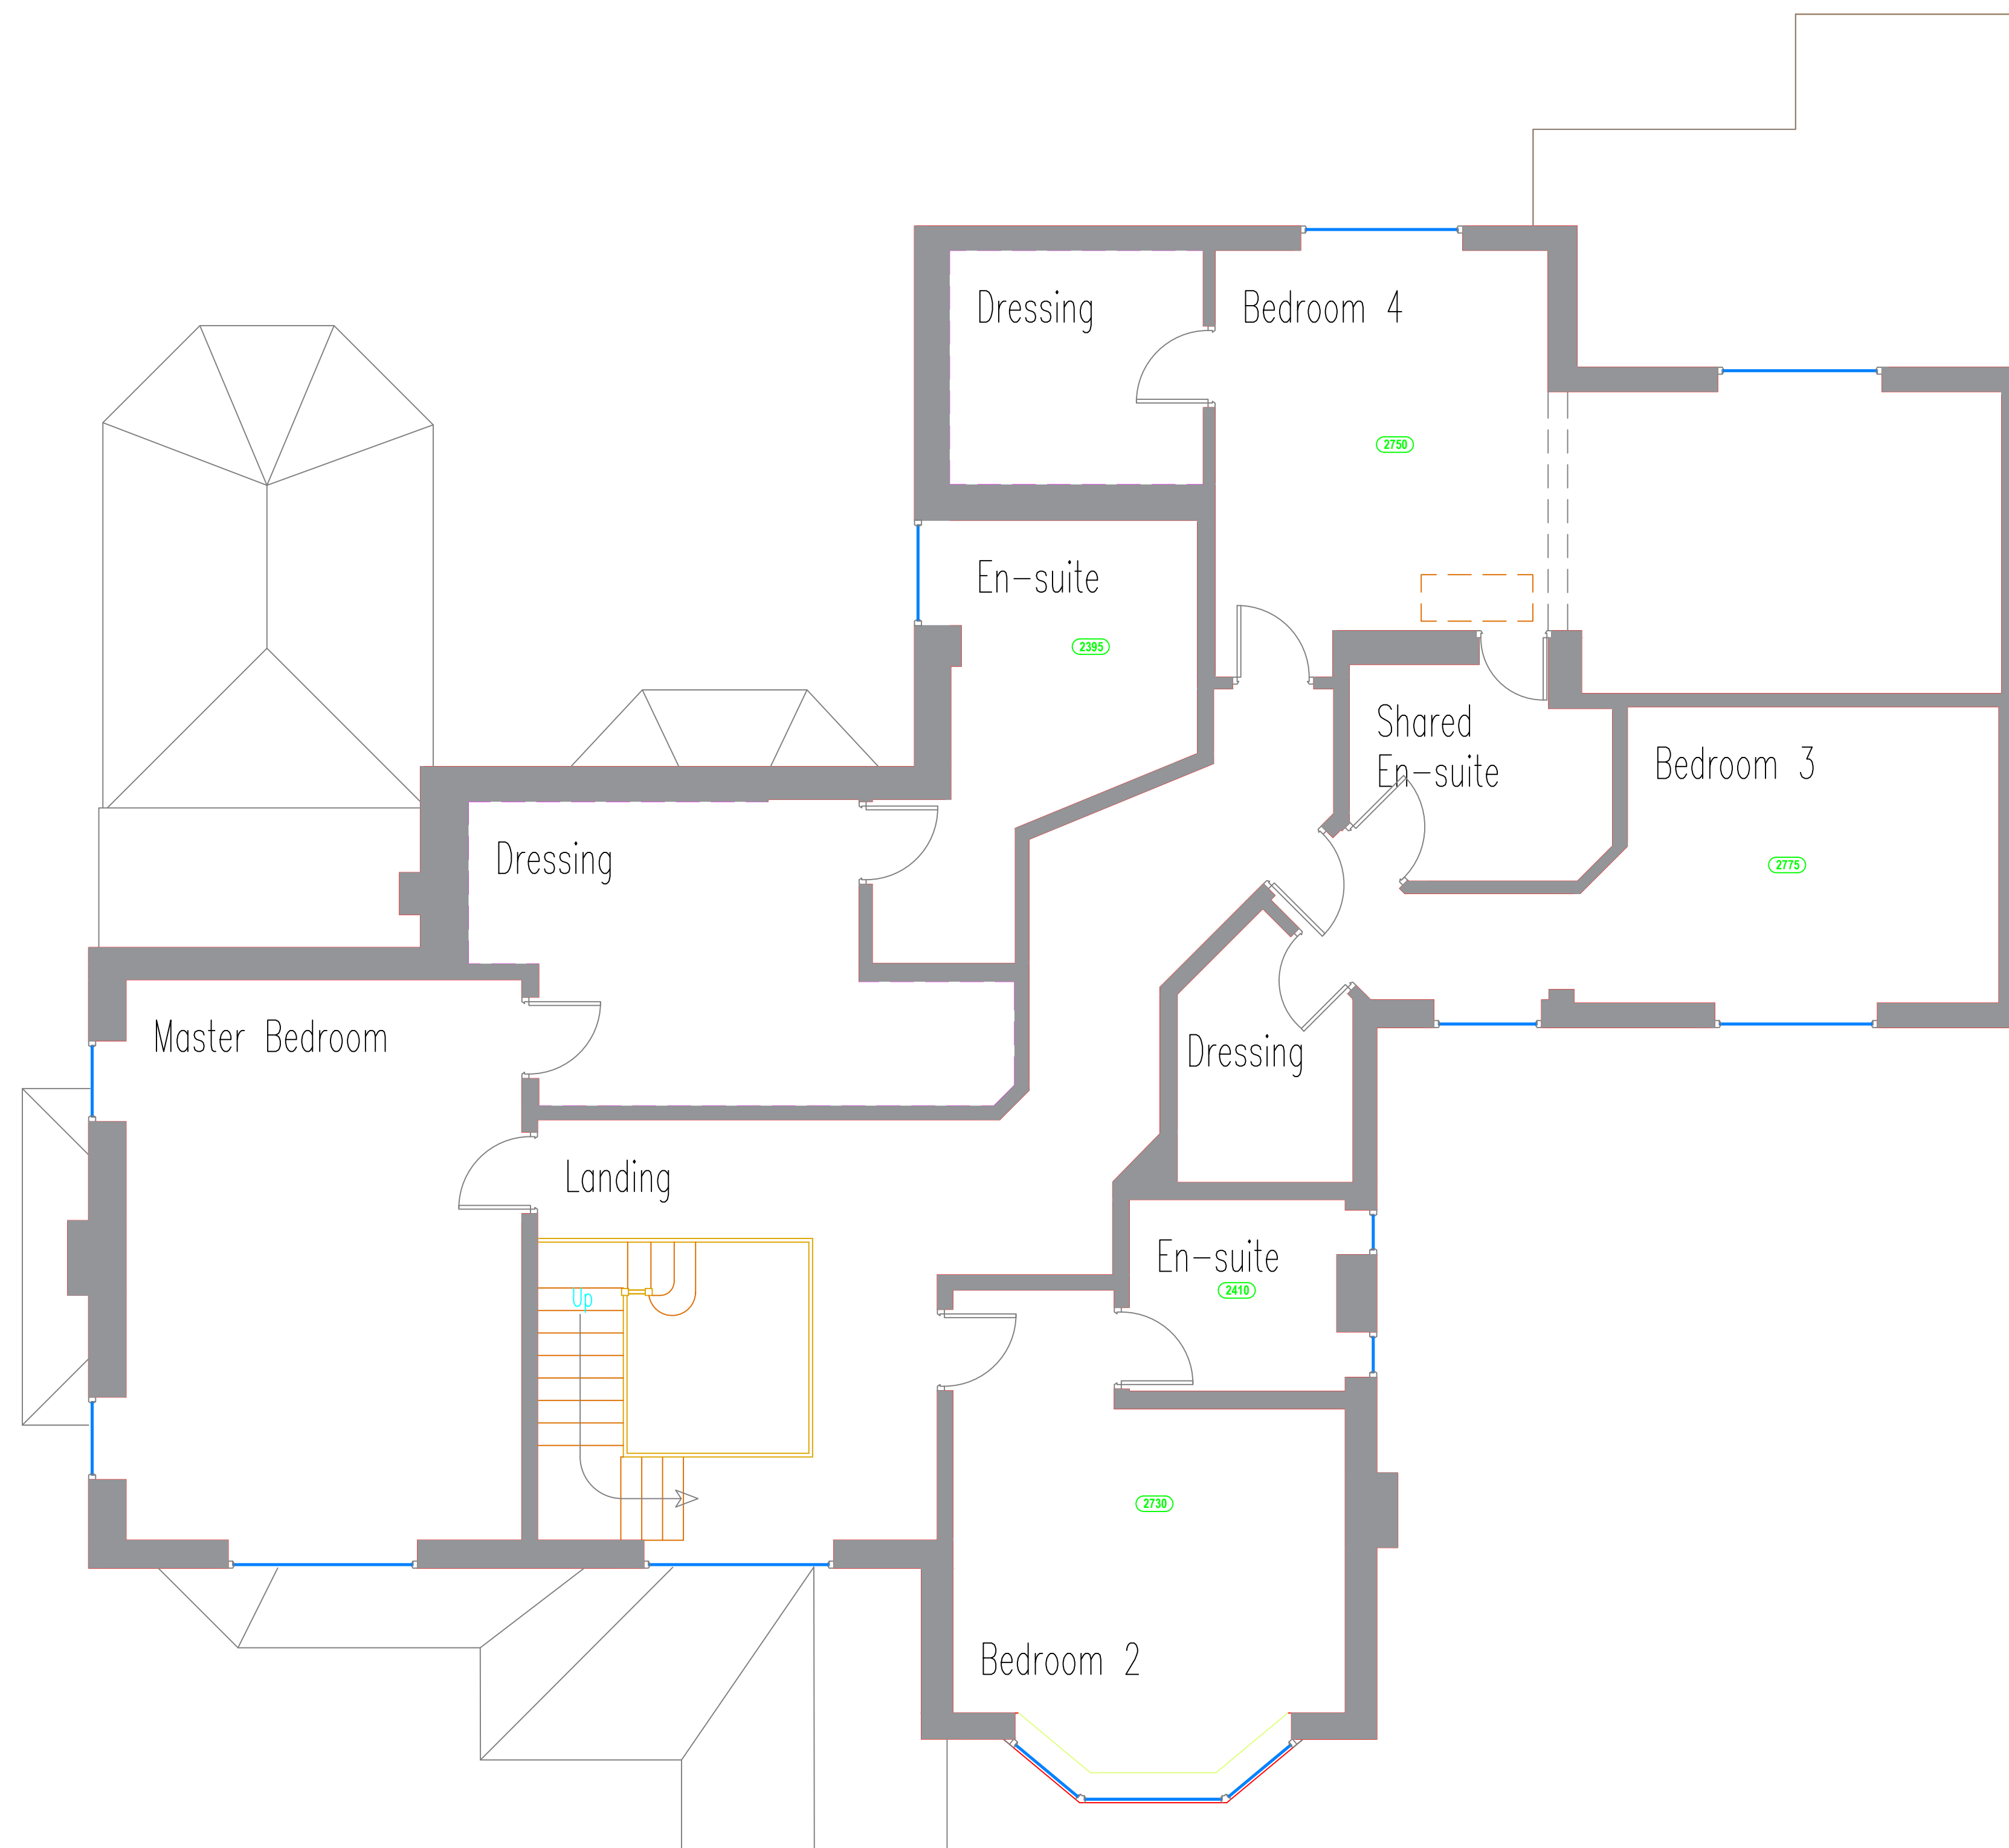

Existing First Floor Plan

B	Issued for planning	5 Mar 22	DAP
A	Issued for comment	23 May 21	DAP
Rev.	Mod. Notes	Date	By
Client			
Mr A Salim			
Location			
4 Castle Hill Road Prestwich M25 OFR			
Job Title			
Proposed Alterations			
Drawing Title			
Existing First Floor Plan			
Scale 1:50		Sheet A1	
Date May 21		Drawn by DAP	
Dwg. No. 37/21-02			Rev. B

