


NOTES

- This drawing is copyright. No unauthorised copying of drawing without the express permission of the architect.
- Do not scale from prints. Use figure dimensions only.
- Contractors to check all dimensions on site prior to commencement of work.
- All works to be carried out in accordance with current statutory Health and Safety regulations.
- This drawing is to be read in conjunction with all relevant consultants' and / or specialist drawings / documents and any amendments thereto. No work is to be carried out until the architect has been notified of any amendments and has agreed the amendments before affected work commences.

REV. AMENDMENTS DATE

A.	DIMENSIONS ADDED	08.10.21
B.	CHANGING ROOMS	28.03.22
C.	EAST ELEVATION WINDOW OPENING AMENDED	29.03.22

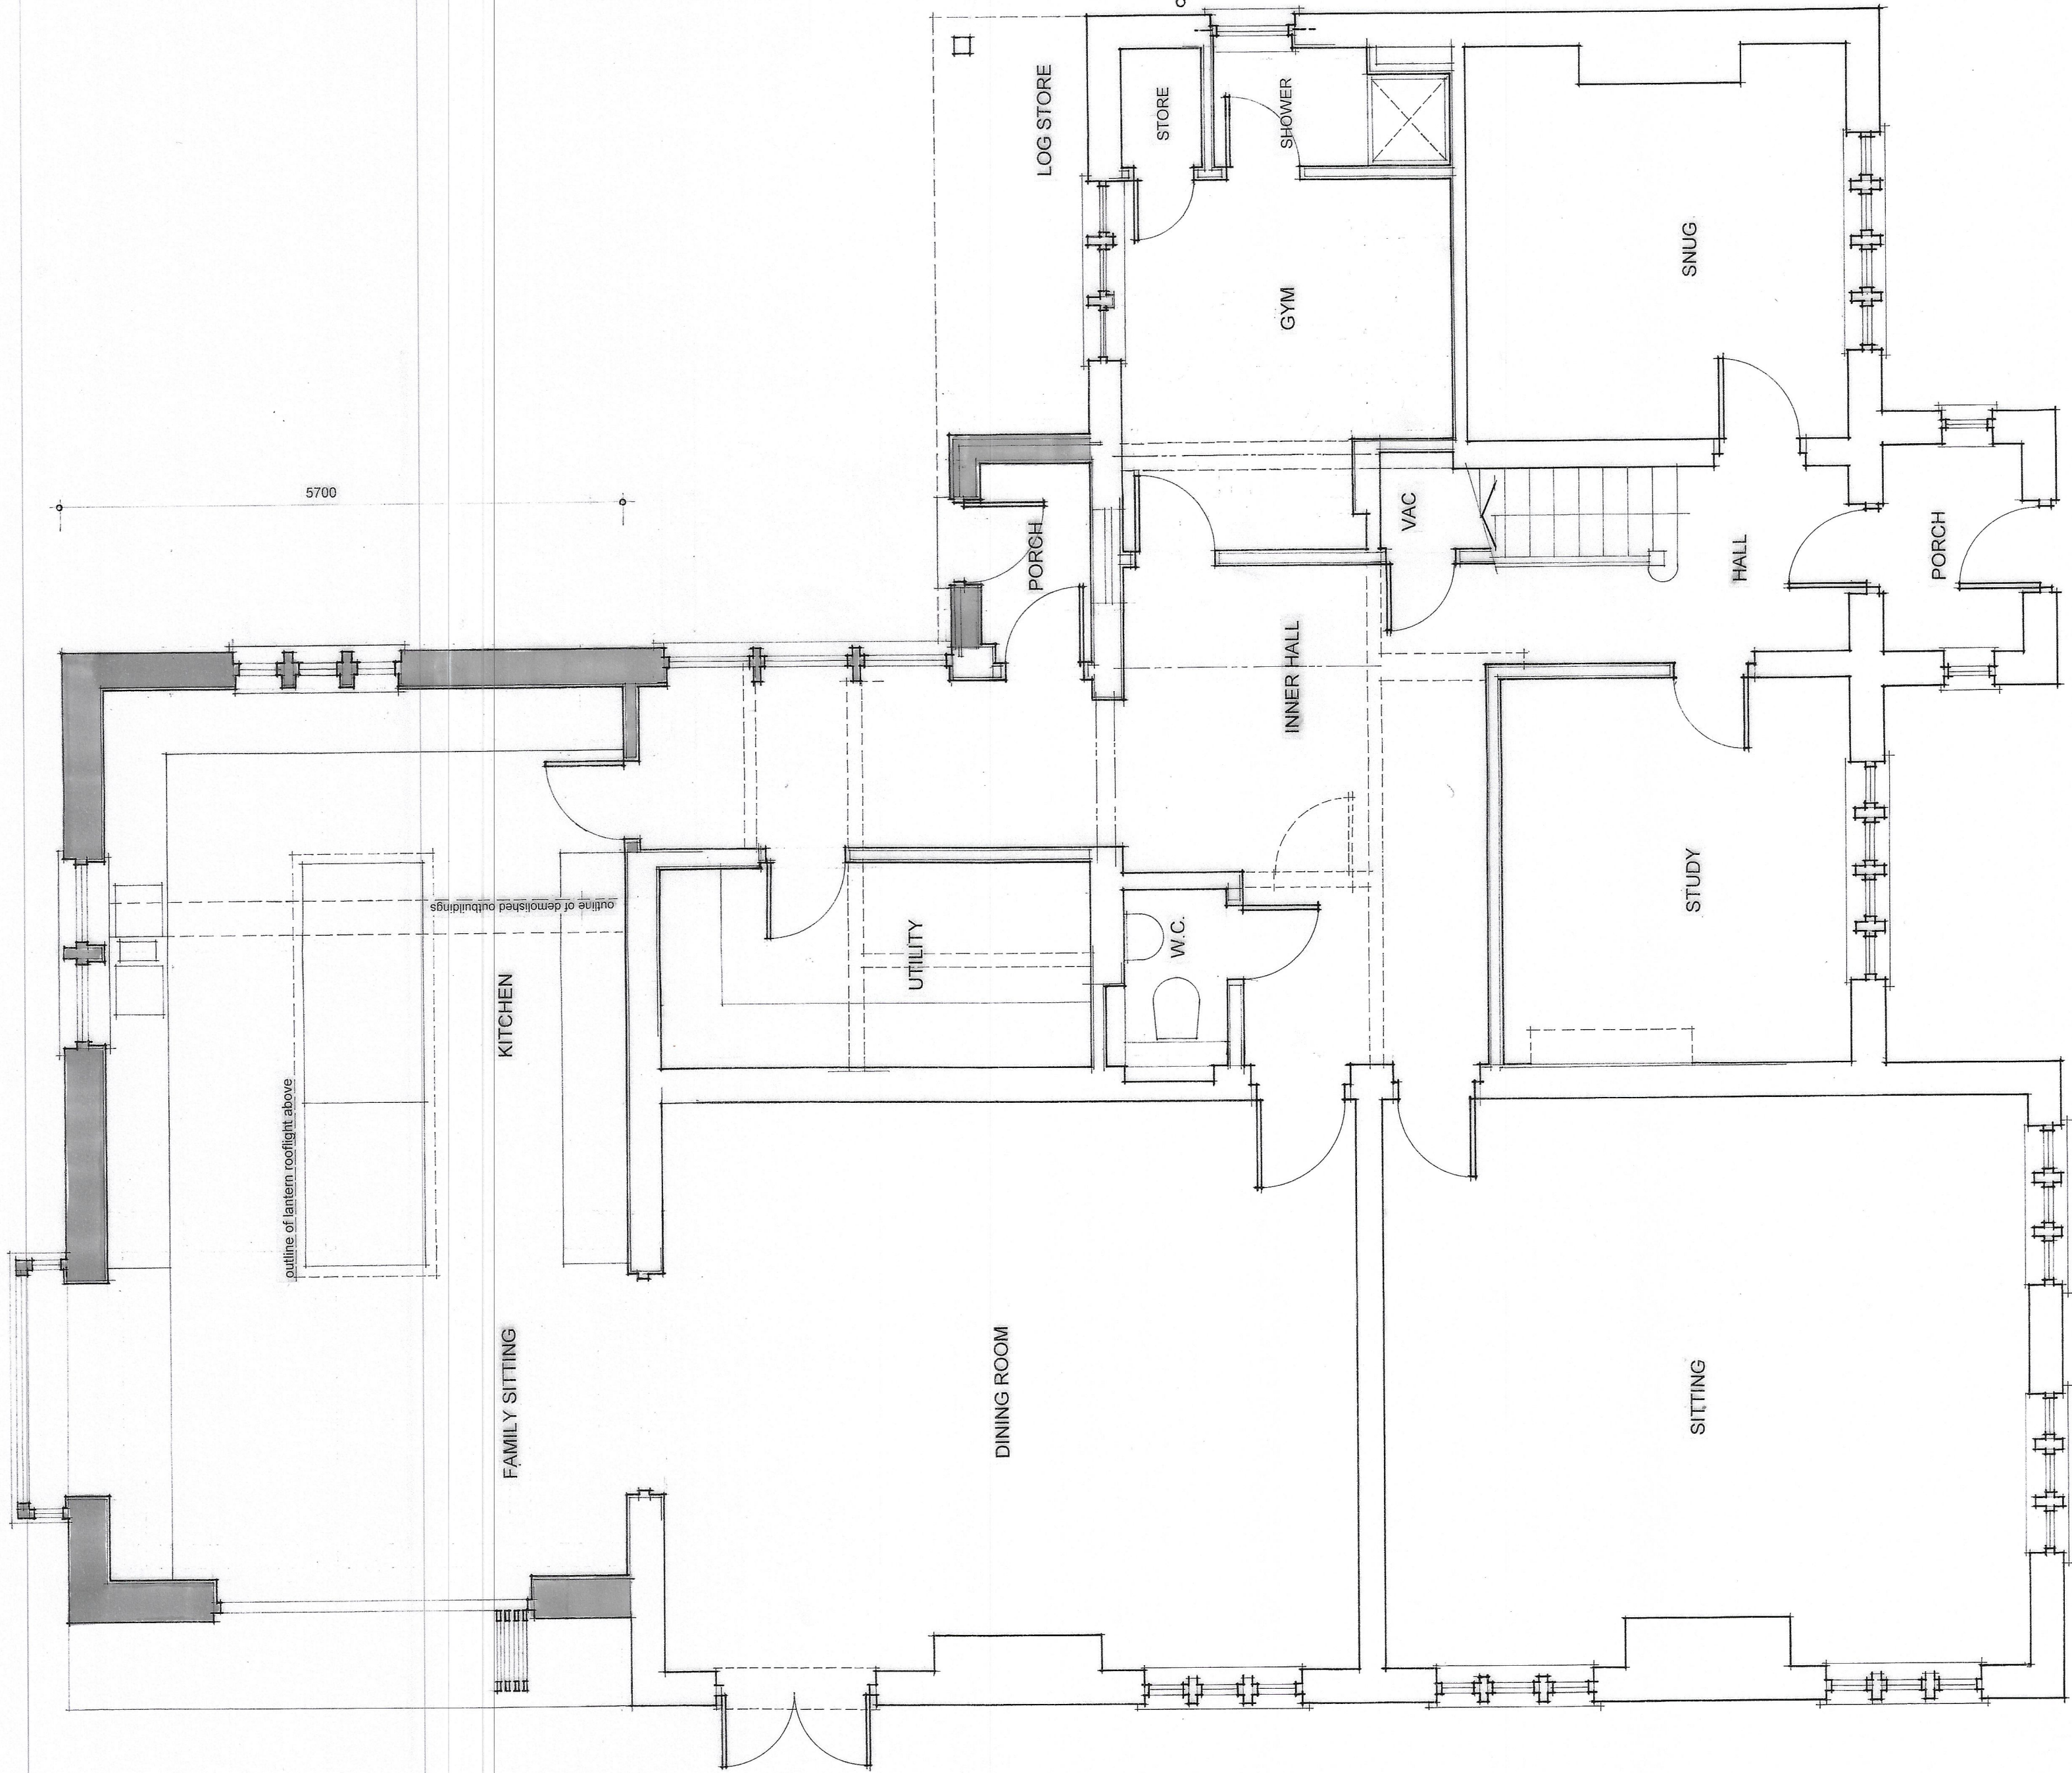

GROUND FLOOR LAYOUT

Project	PROPOSED ALTERATIONS, GREYSTONES
Drawing	PROPOSED FLOOR PLAN
Client	MR& MRS N DYKINS
Drawn By	WJH
Scale	1:50 @A1
Dwg No.	17/477.06 (C)
Dwg. Size	A1
Date	AUGUST 2021

JOHN HOLT ARCHITECTS LTD.

3 MANCHESTER ROAD BURY LANCASHIRE BL9 0DR
TELEPHONE 0161 764 8314
FAX 0161 764 8314
EMAIL john@johnholt.co.uk
DO NOT SCALE DRAWING