
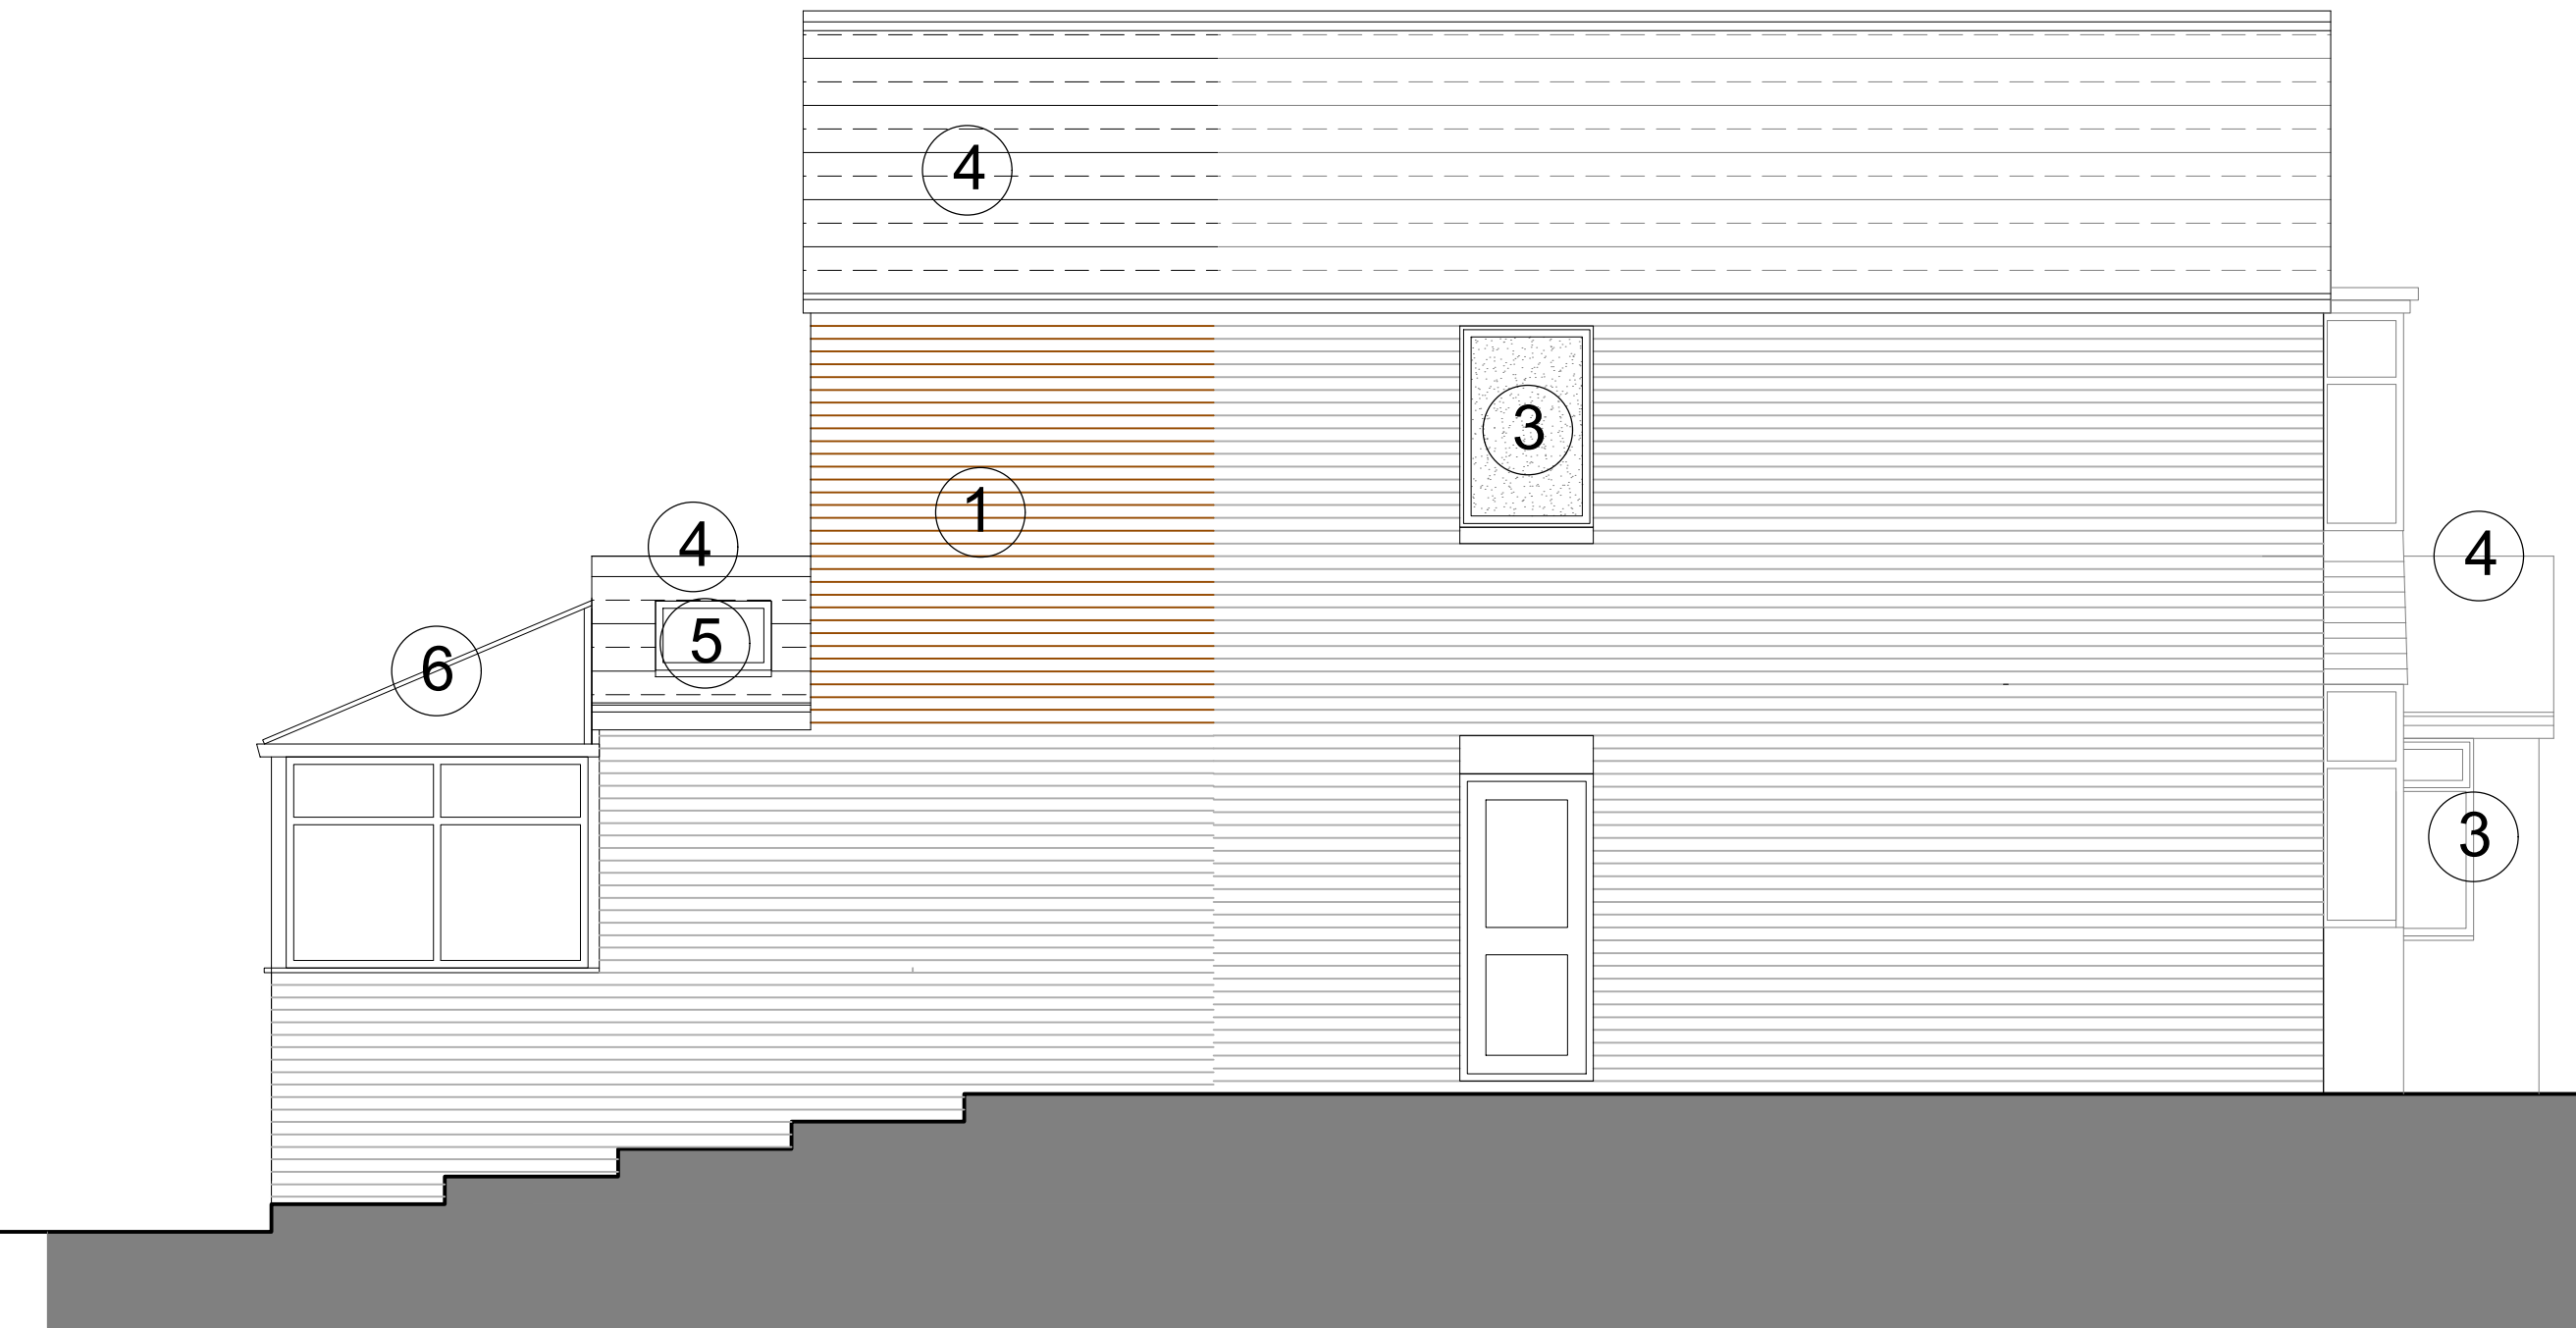
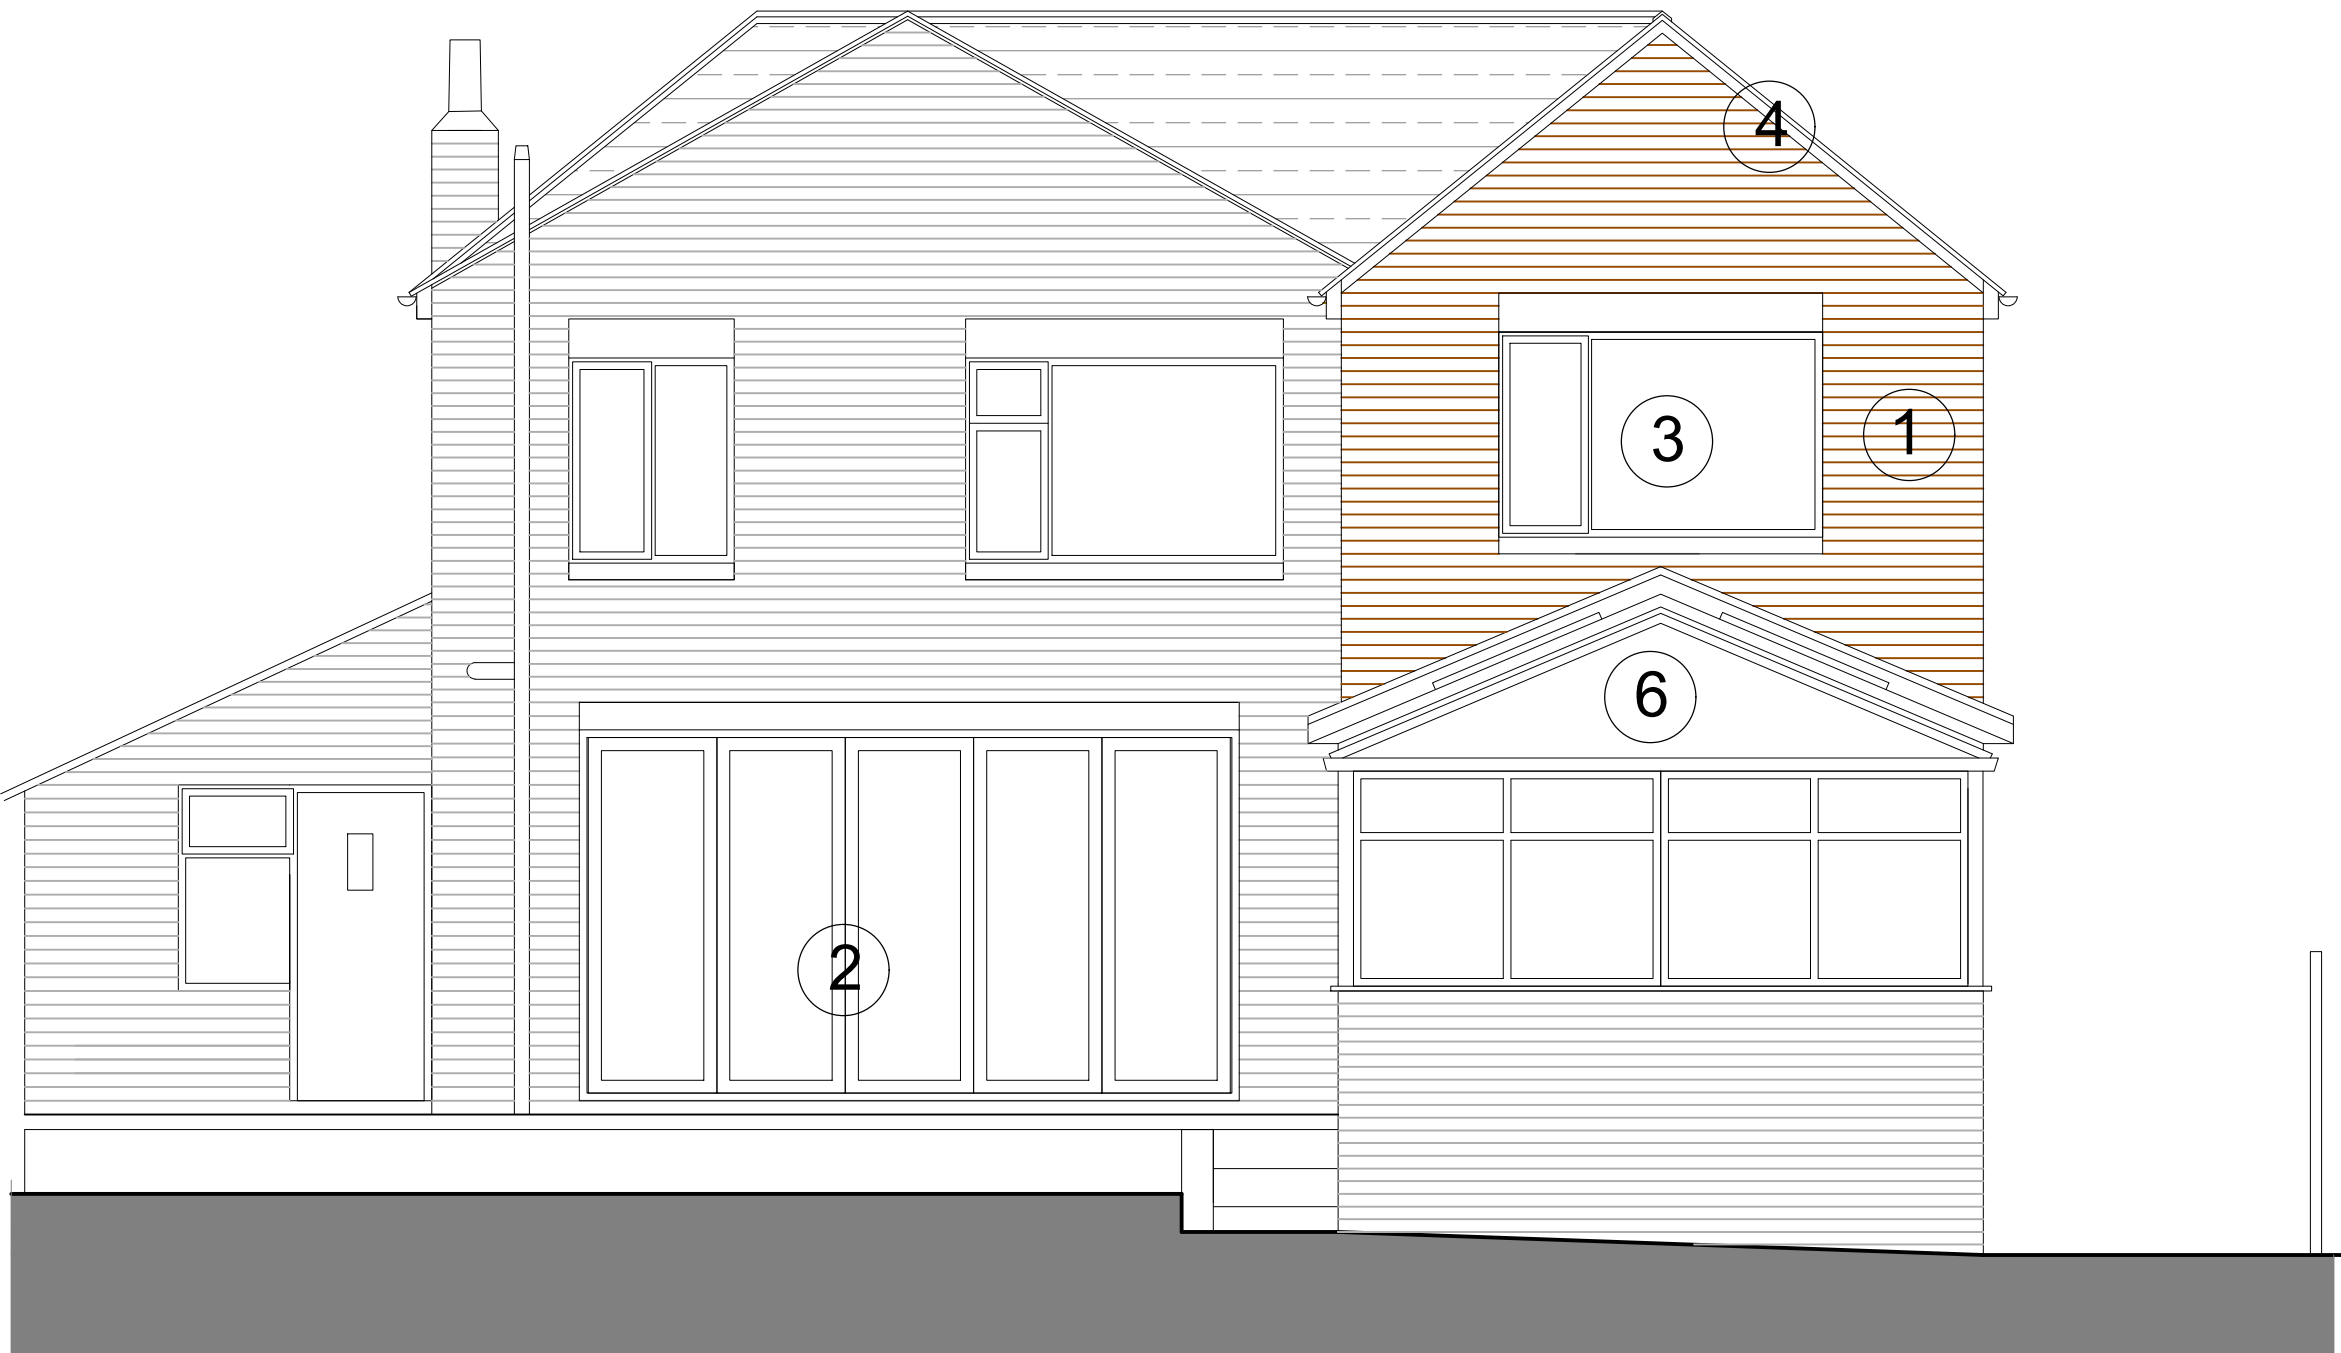


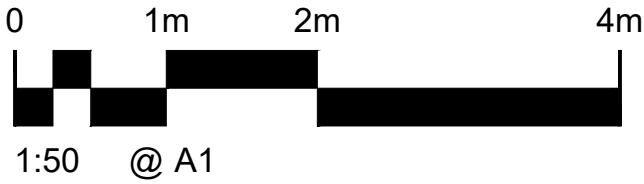

Proposed Rear Elevation @ 1:50

Proposed West Elevation @ 1:50

- MATERIALS SCHEDULE:
- 1

BRICKWORK TO MATCH EXISTING
- 2

POWDER COATED ALUMINIUM WINDOW / DOOR
- 3


WINDOW TO MATCH EXISTING
- 4

CLAY PLAIN TILES TO MATCH EXISTING
- 5

VELUX ROOF WINDOW
- 6

SOLID CONSERVATORY ROOF, FINISH TO MATCH PLAIN TILE ROOF

REV	Description	Date	By
PLANNING			

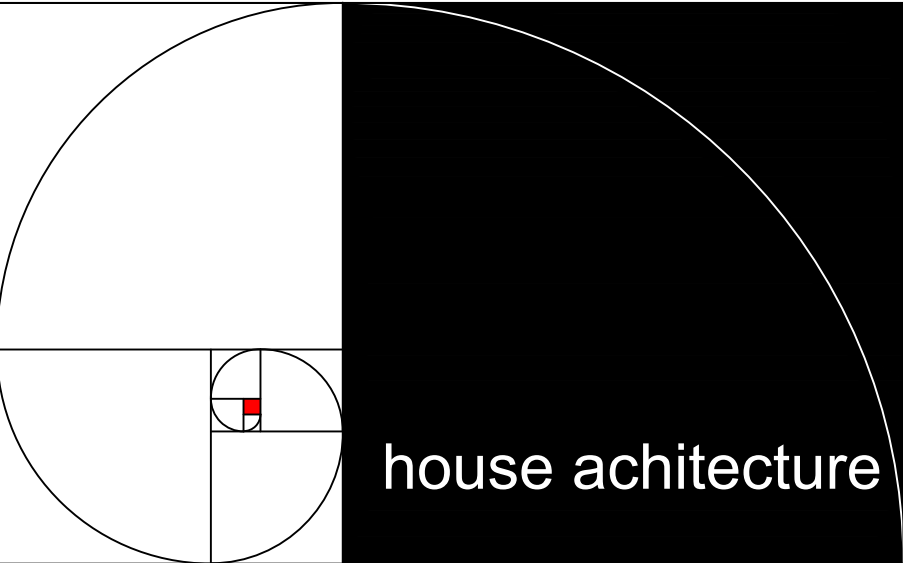

HOUSE ARCHITECTURE GROUP LIMITED

Contact Tel: 07725529424

Contact email: rick@housearchitecture.co.uk

Web: www.housearchitecture.co.uk

CLIENT	
Mr Iftakhar Khan	
PROJECT	Proposed Extensions & Alterations to 171 Simister Lane, Bowlee, Middleton M24 4SJ
TITLE Proposed Elevations	
Scale @ A1 1:50	Scale @ A3 1:100
Drawn RC	Checked RC
Project No. 23007	Date Aug 23
Drawing No. 23007-AV1	Revision -