




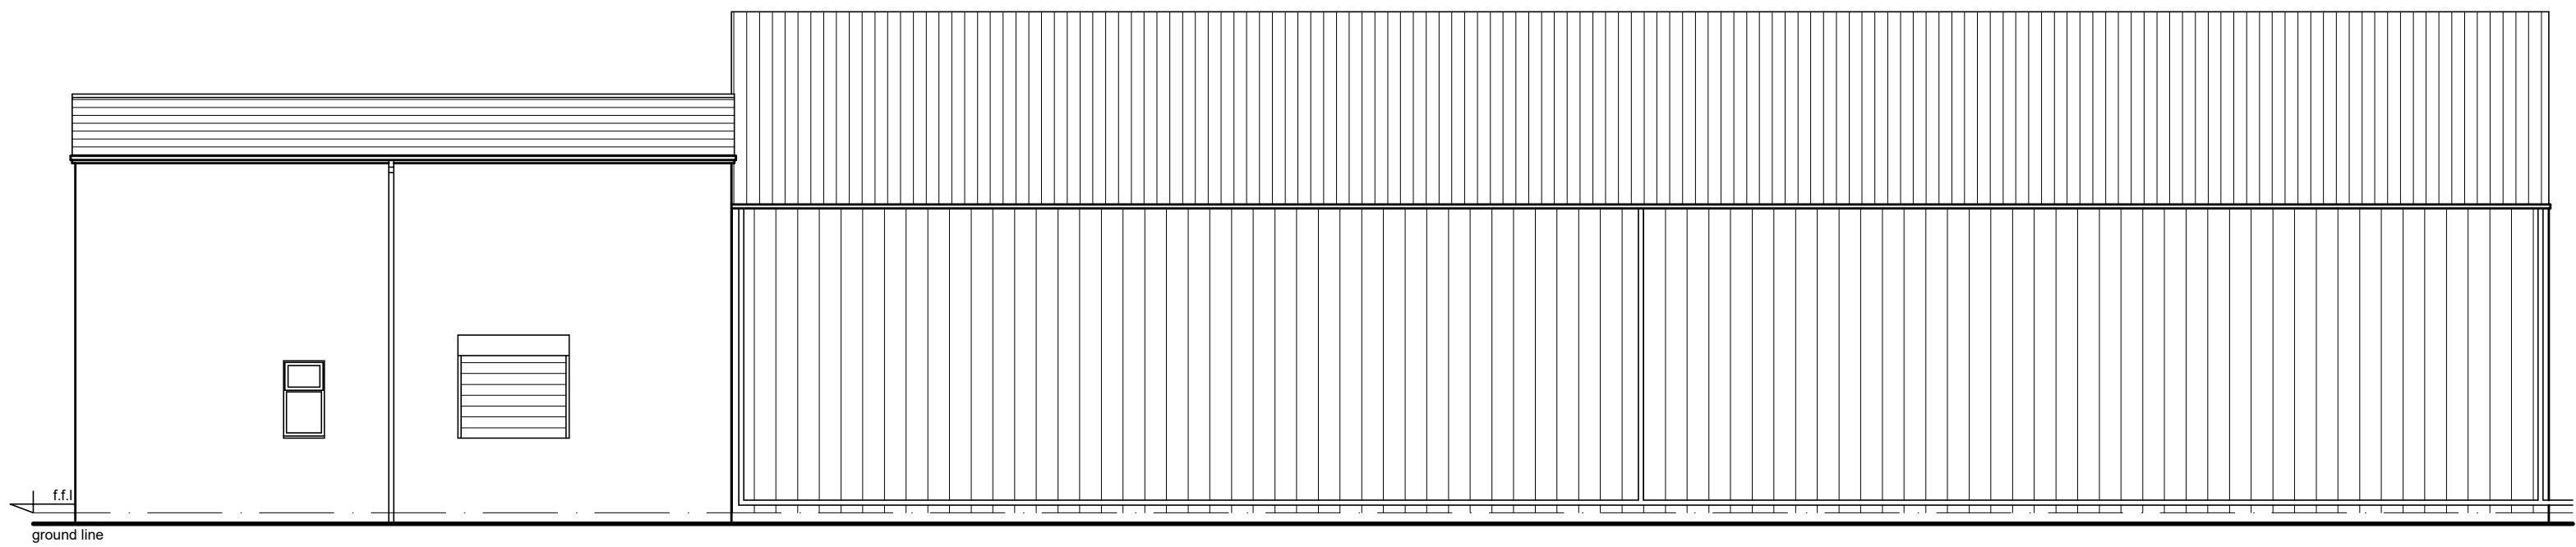

FRONT ELEVATION

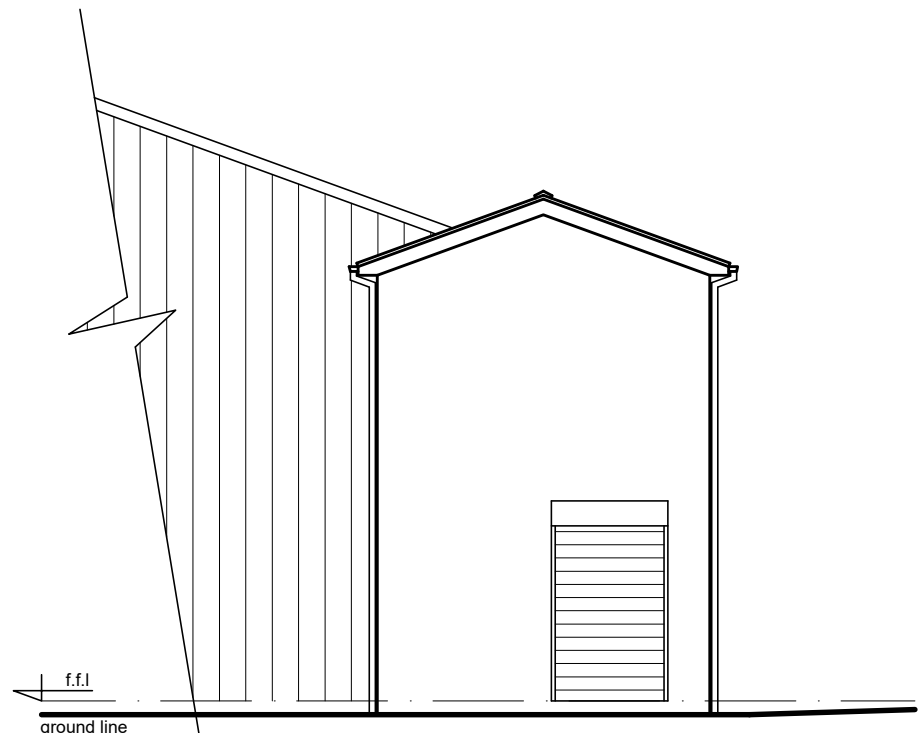


LEFT SIDE ELEVATION

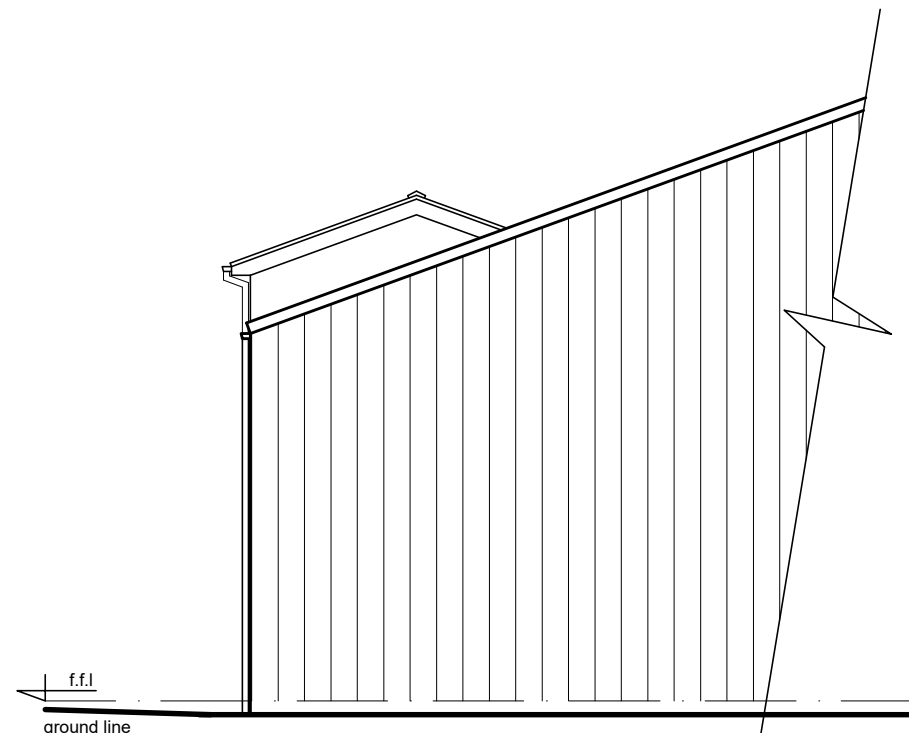

RIGHT SIDE ELEVATION


EXISTING ELEVATIONS

1:100 scale bar 0 1 2 3 4 5metres

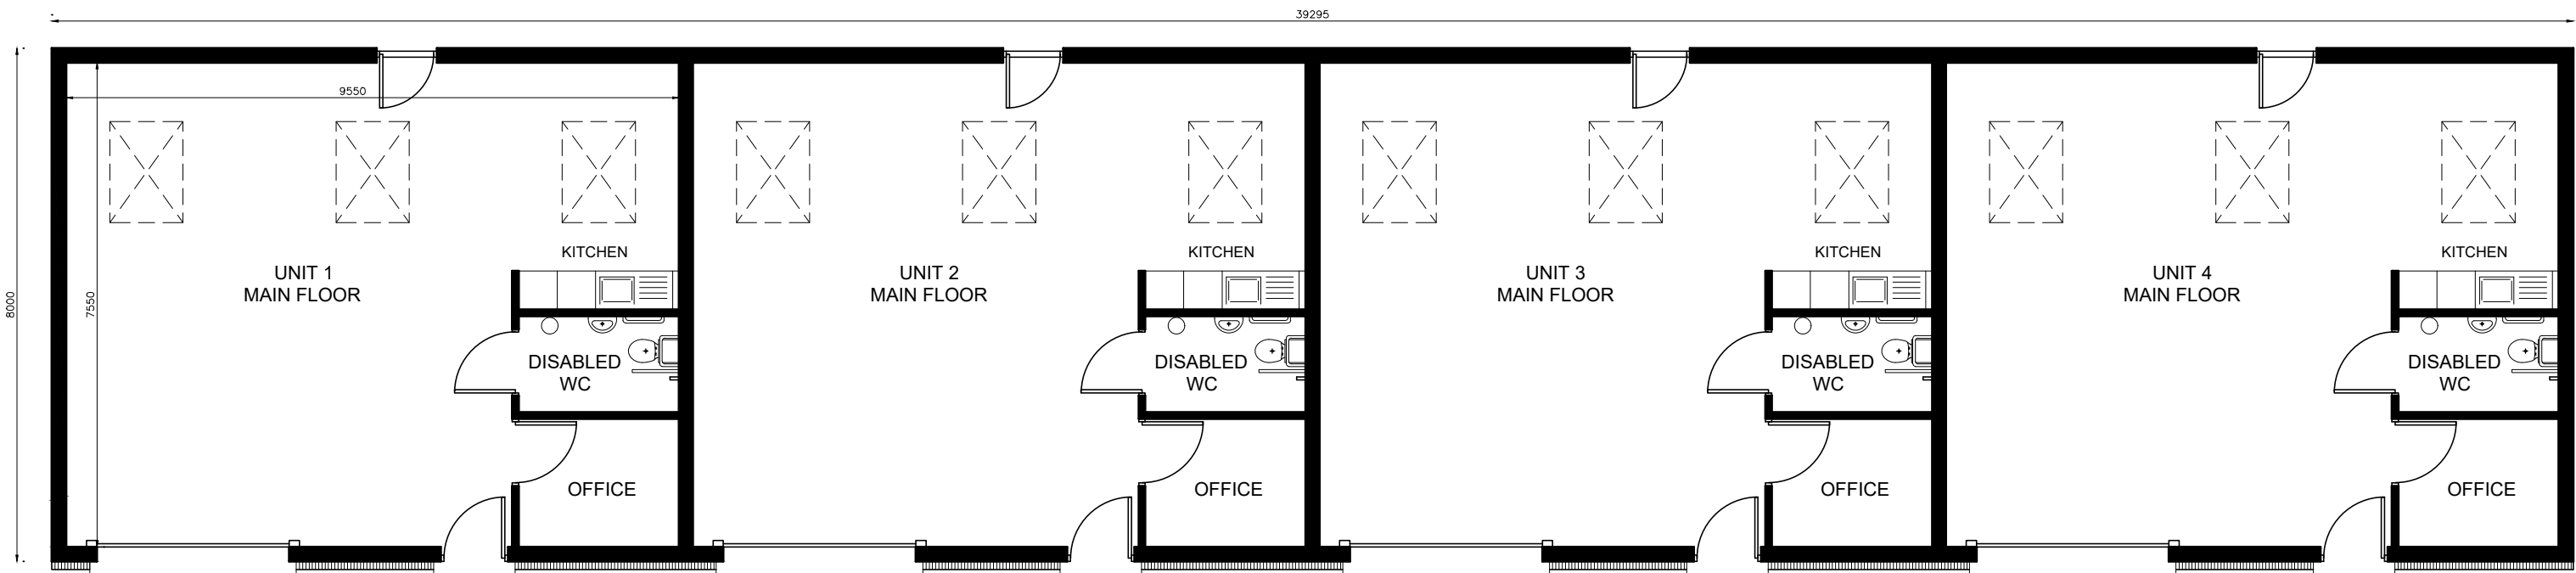


GROUND FLOOR PLAN

1:100 scale bar 0 1 2 3 4 5metres

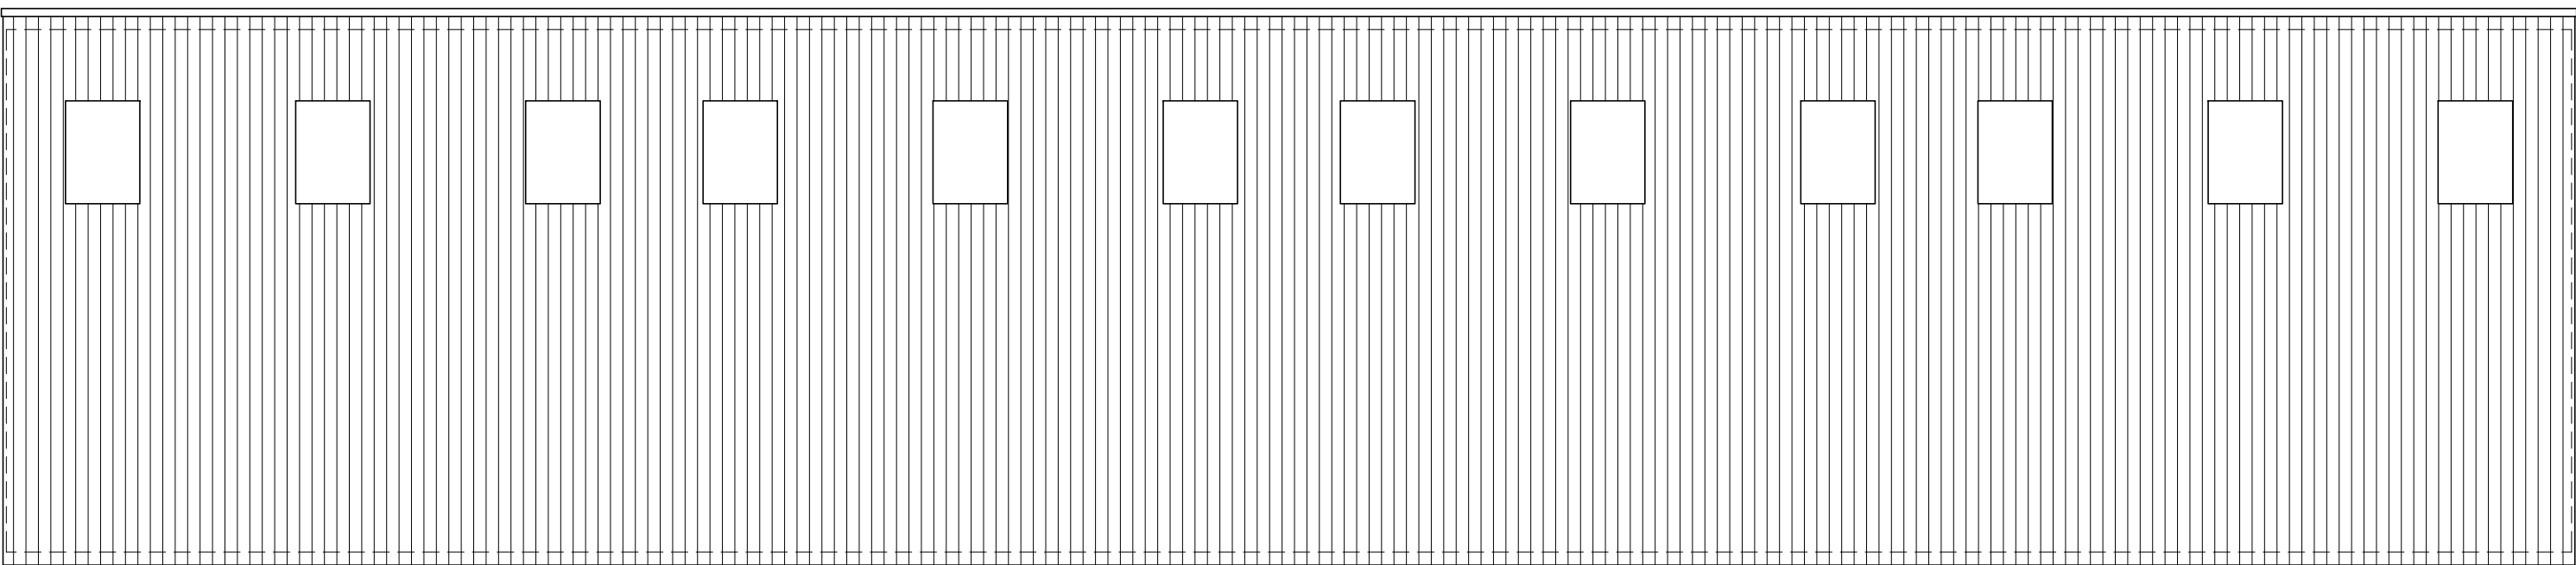


ROOF COVER PLAN


PROPOSED PLANS

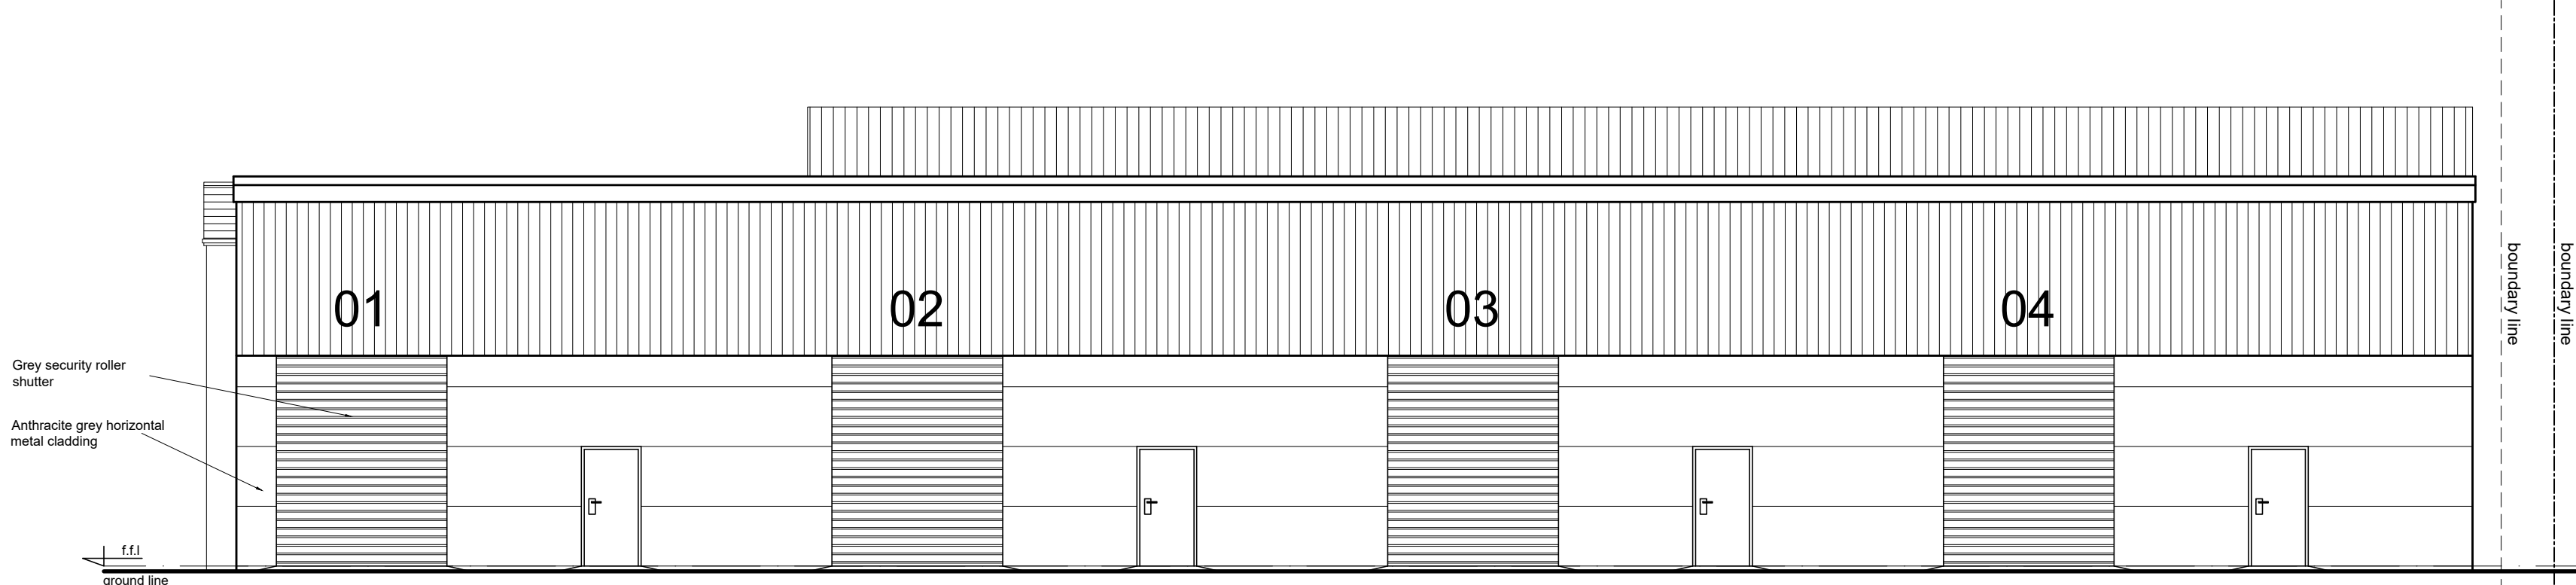


FRONT ELEVATION

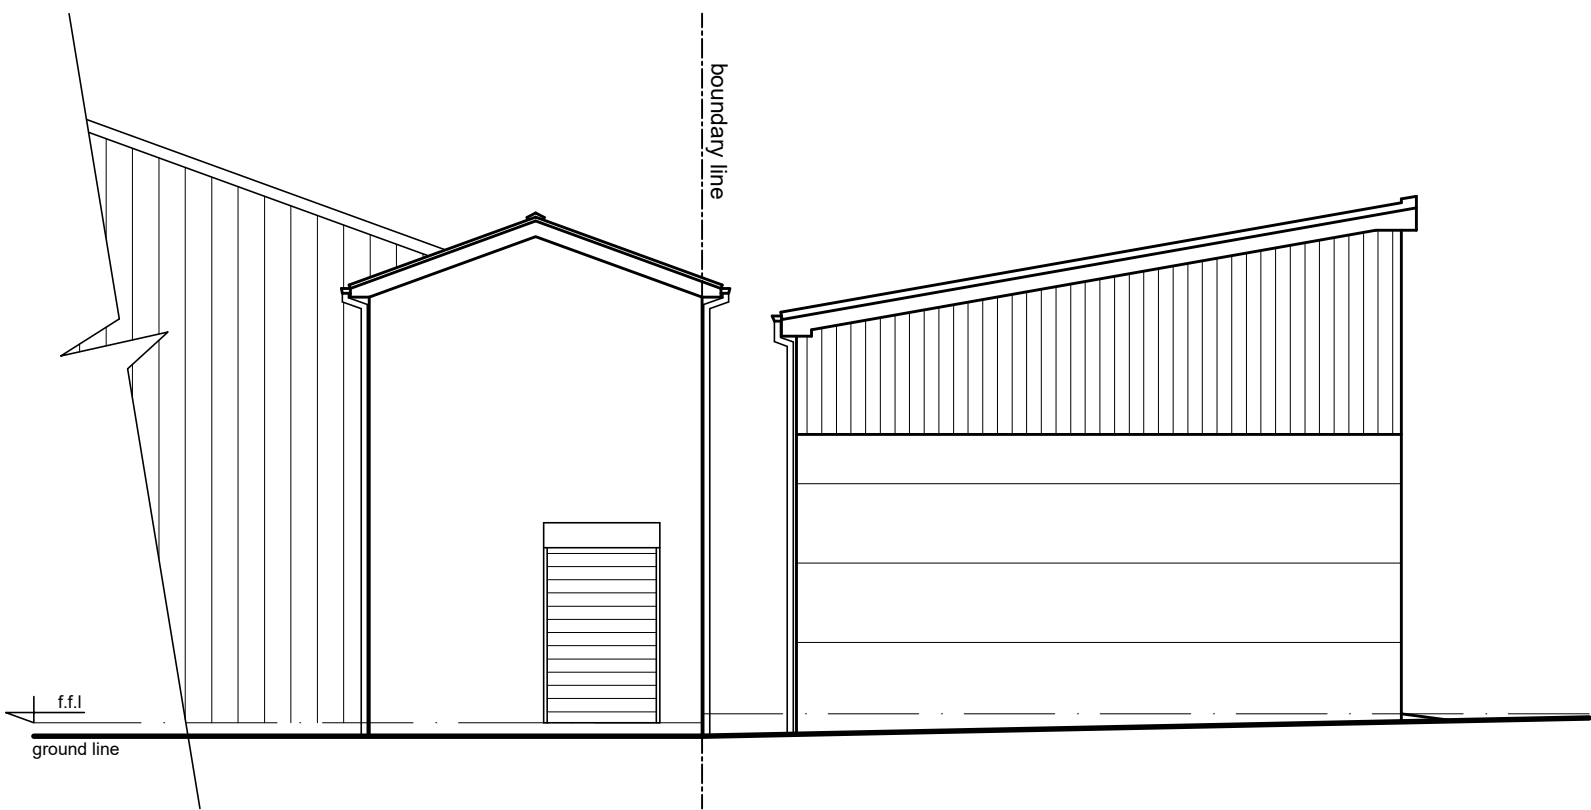

LEFT SIDE ELEVATION

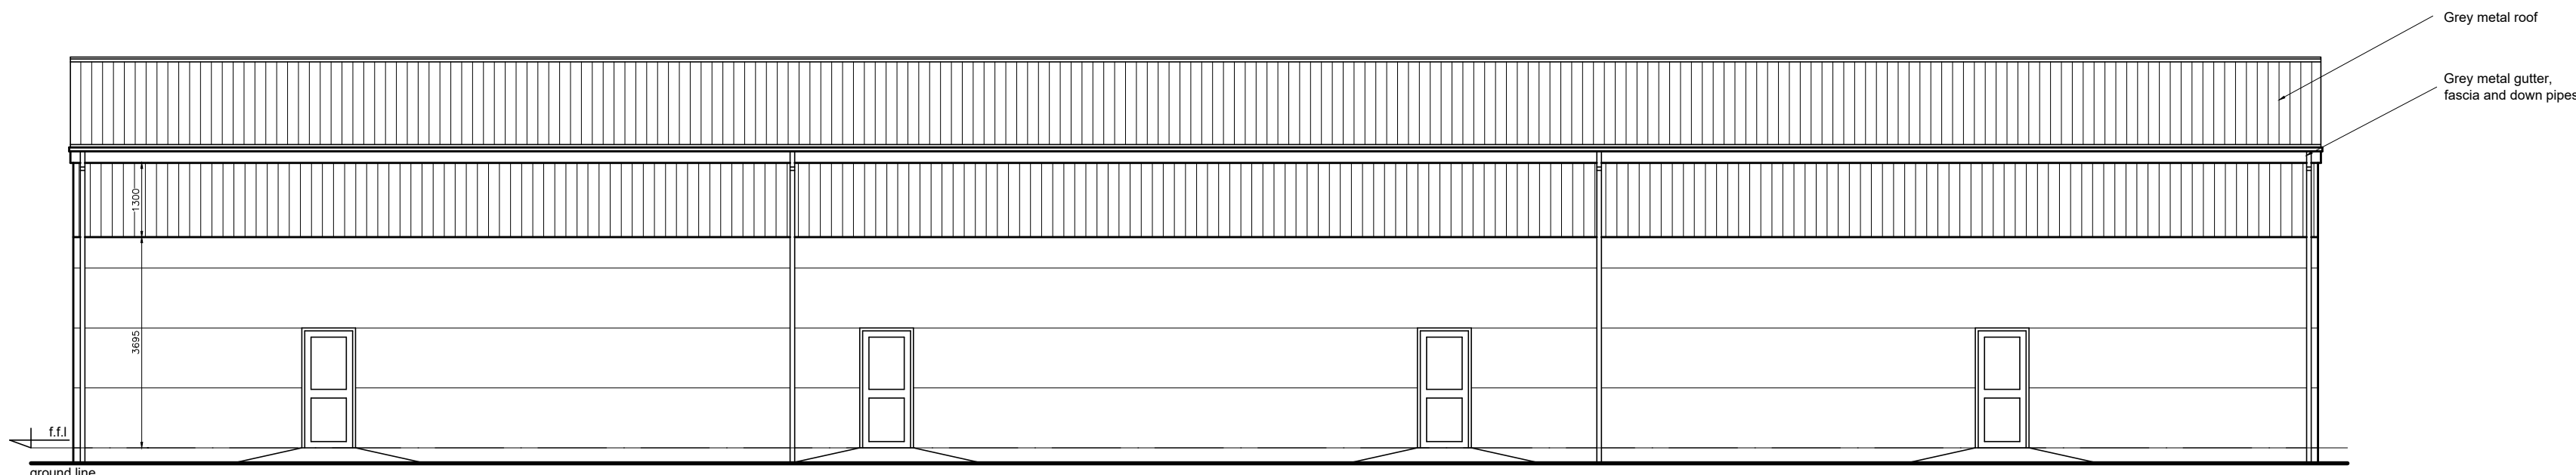

REAR ELEVATION

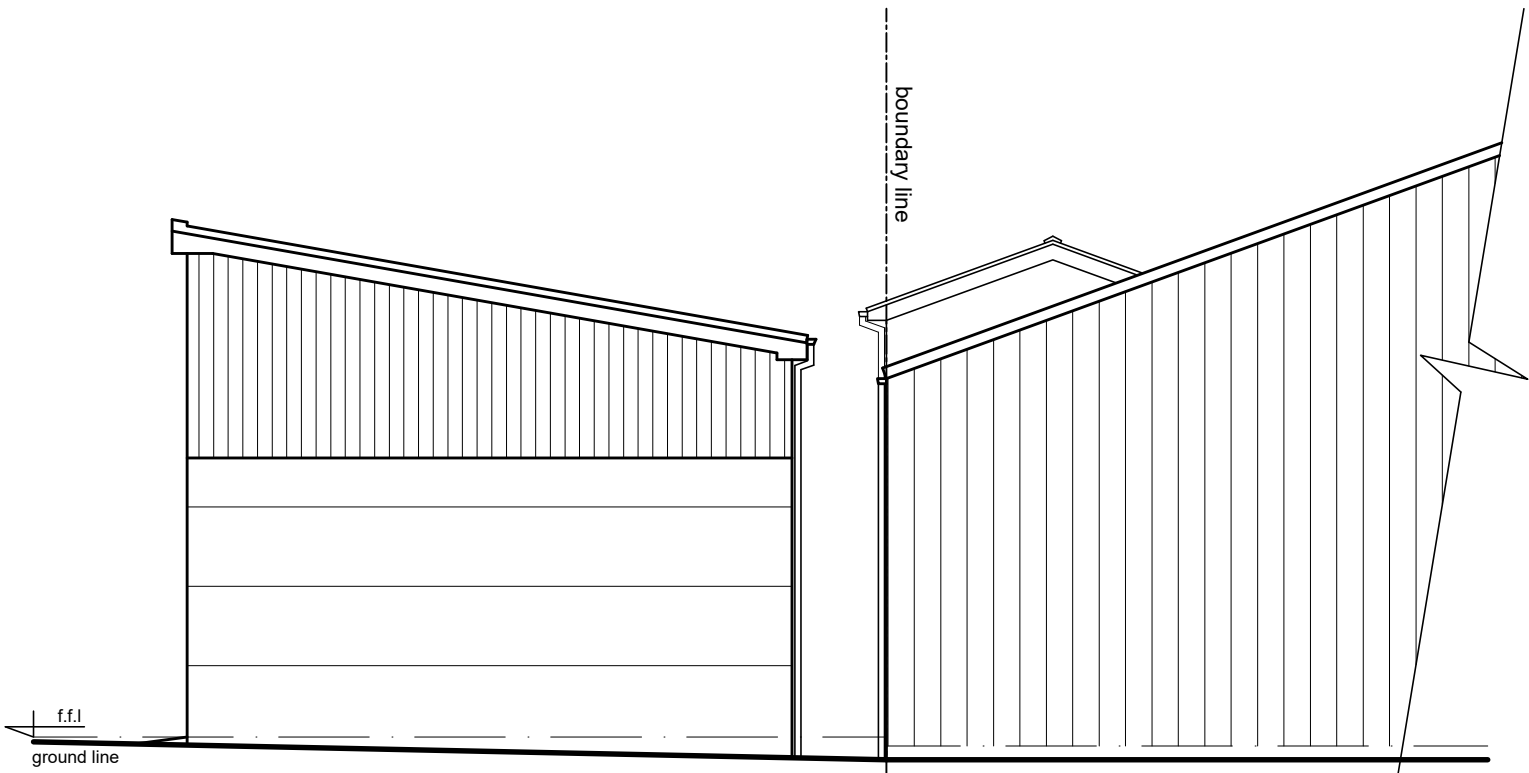

RIGHT SIDE ELEVATION

PROPOSED ELEVATIONS

1:100 scale bar 0 1 2 3 4 5metres

Rev A – cladding colour updated 22/09/2025

R J G Architecture Ltd For All Your Architectural Design Requirements		Project Woolford Trading Estate Bury Greater Manchester	
Dwg Title Existing Elevations, Proposed Plans, Elevations		Dwg No 01636/SK/02	Rev A
Tel : 01744 419 419 e-mail: info@rjgarchitecture.co.uk		Drawn by C.S	Scale: A41 1:100 Date Oct.'22
1. Figure dimensions to be followed in preference to notes. 2. All dimensions to be checked on site. 3. The client accepts the copyright of the architect and may not be copied without prior consent.			