




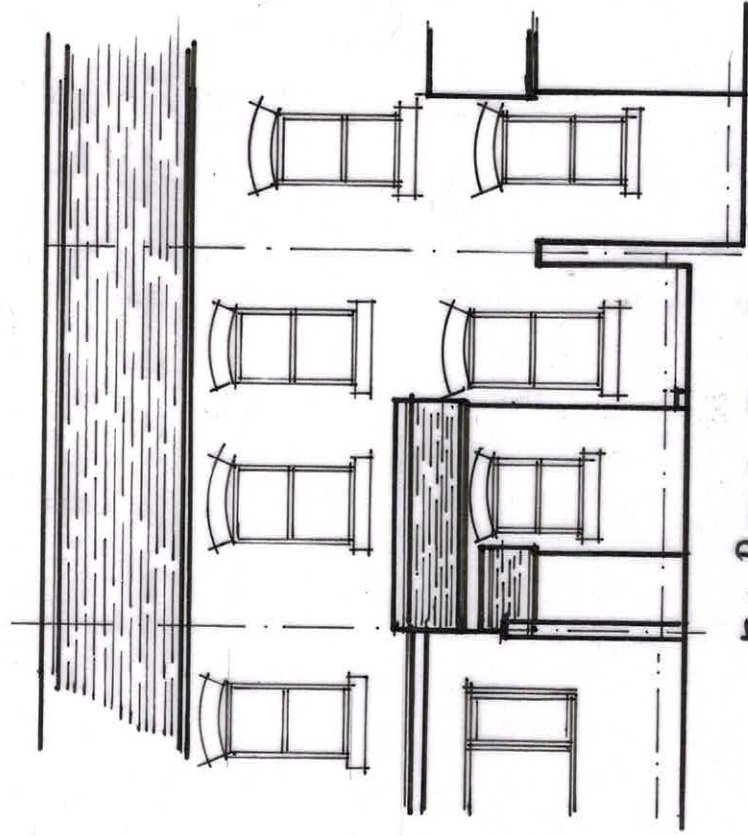

EX. REAR ELEV.

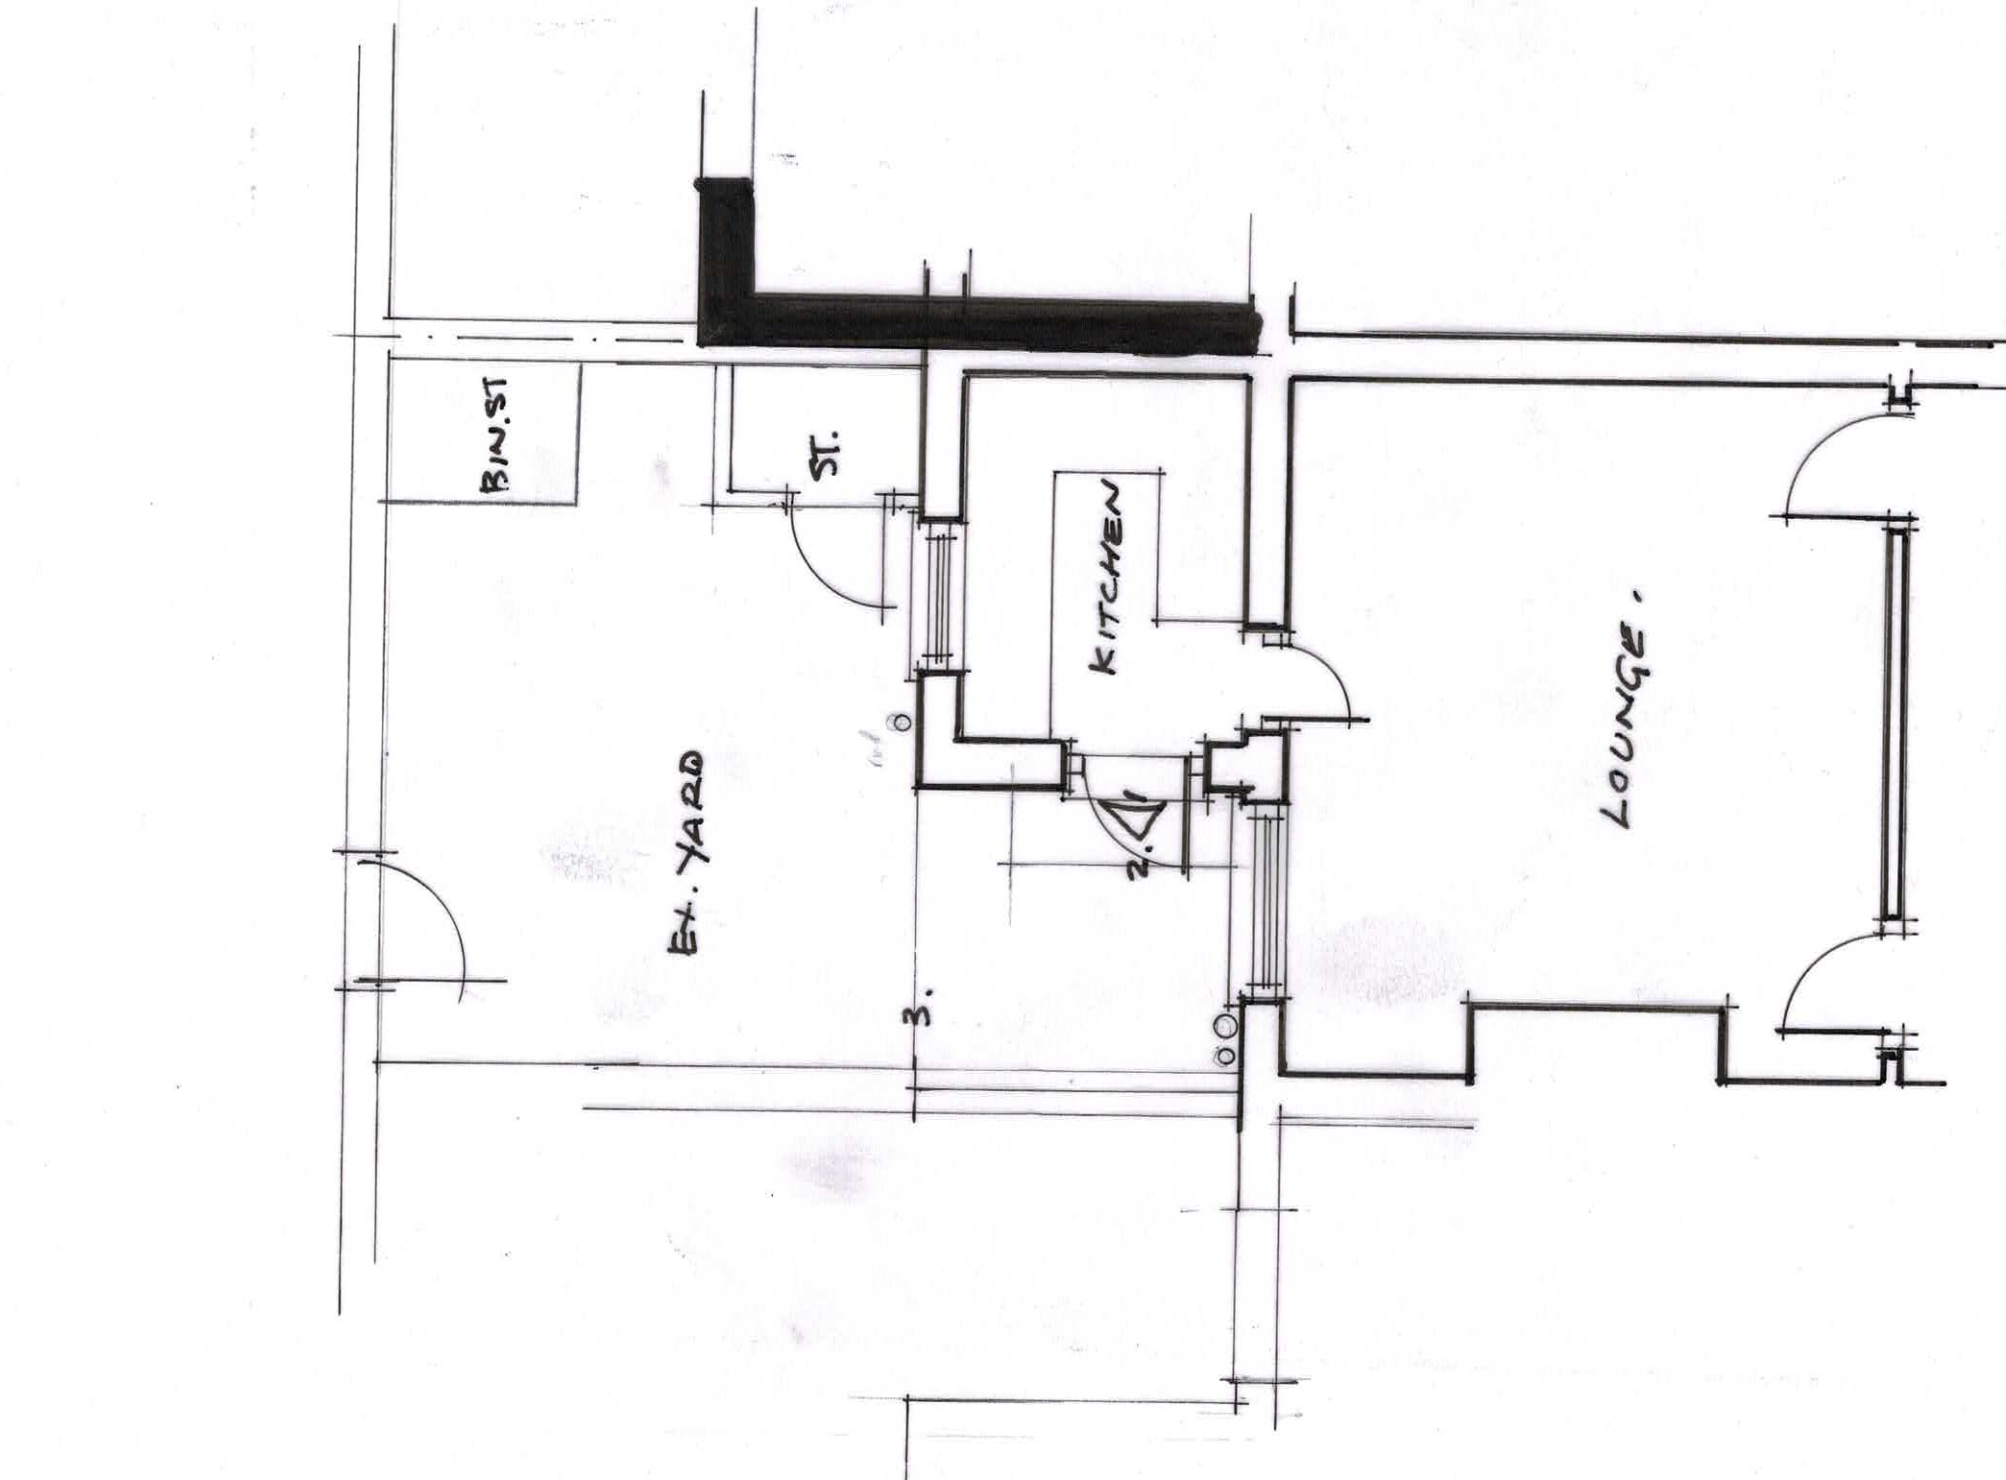

EX. SIDE ELEV.

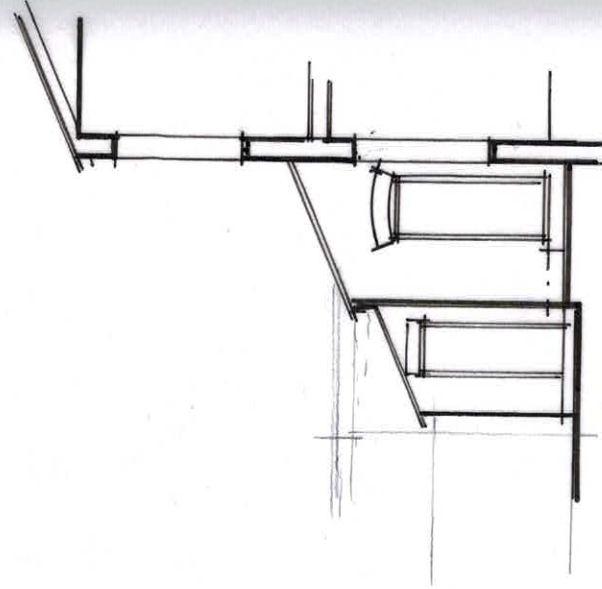

RedMarley, Buckley Hill Lane, Milnrow, OL16 4BU tel 07887 562962

Project

Extension to 40 Lonsdale Street Elton Bury BL8 2QD

Drawing

Existing Floor plan and Elevations

Drg No.

AB 09/22/01

Date

23rd Sept. 22

Scale

1:50, 1:100 @A3

PART. EXISTING GROUND FLOOR PLAN