



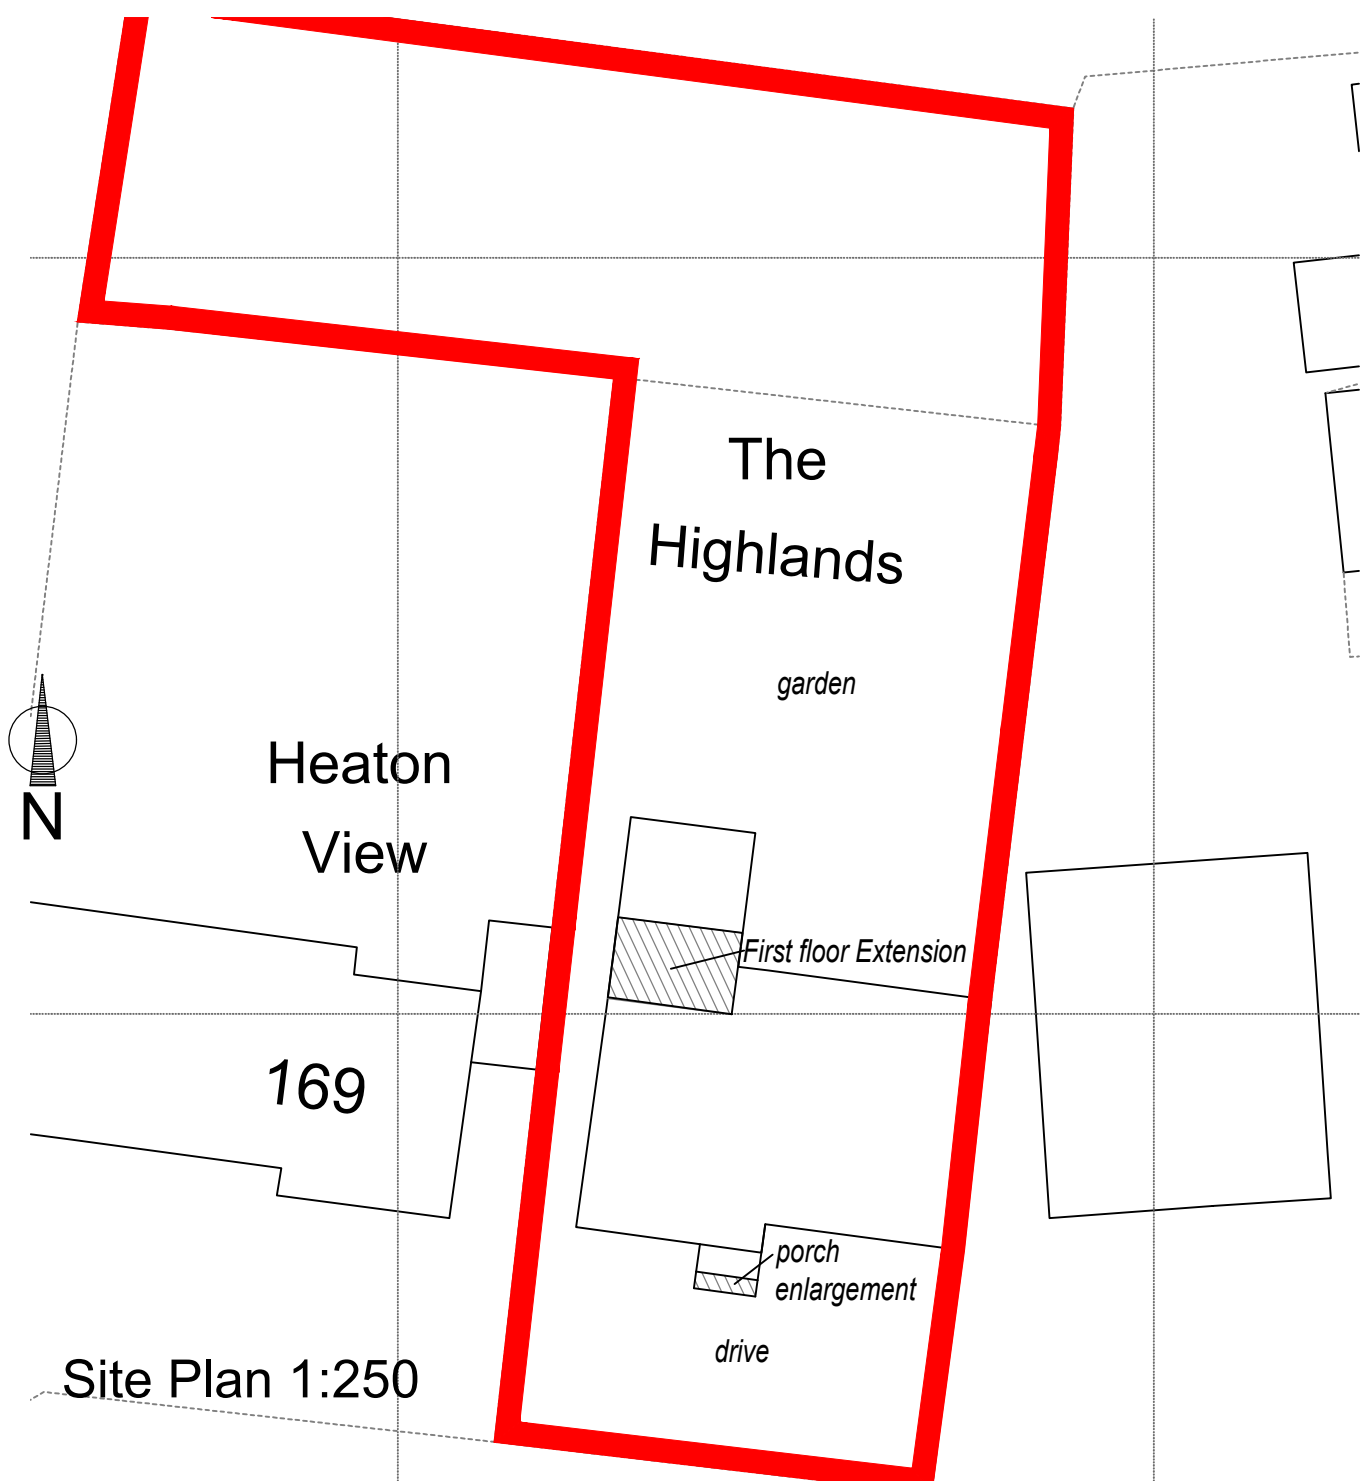

Site Plan 1:250



© Copyright: All rights reserved. This drawing must not be reproduced without permission. Do not scale from this drawing. All dimension are in millimetres unless otherwise stated. Any discrepancies should be reported to House Architecture Group Ltd.

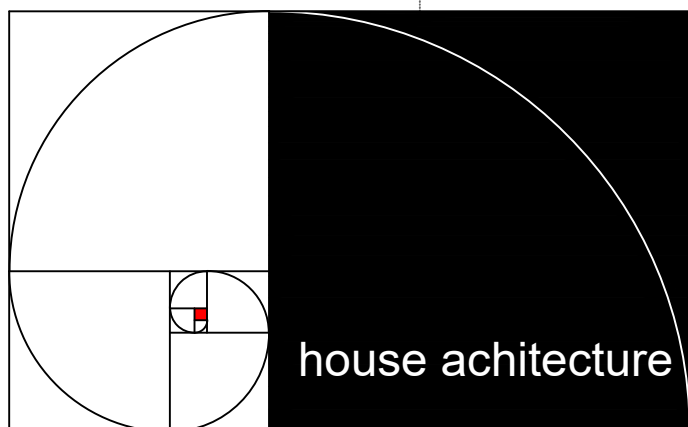

HOUSE ARCHITECTURE GROUP LIMITED

Contact Tel: 07725529424
Contact email: rick@housearchitecture.co.uk
Web: www.housearchitecture.co.uk

CLIENT

Mr Iftakhar Khan

PROJECT

Proposed Extensions to
171 Simister Lane, Bowlee, Middleton M24 4SJ

TITLE

Site Plan

Scale @ A4

1:250

Drawn	RC	Checked	RC
Project No.	23007	Date	Aug 23
Drawing No.	23007-AL1	Revision	-