
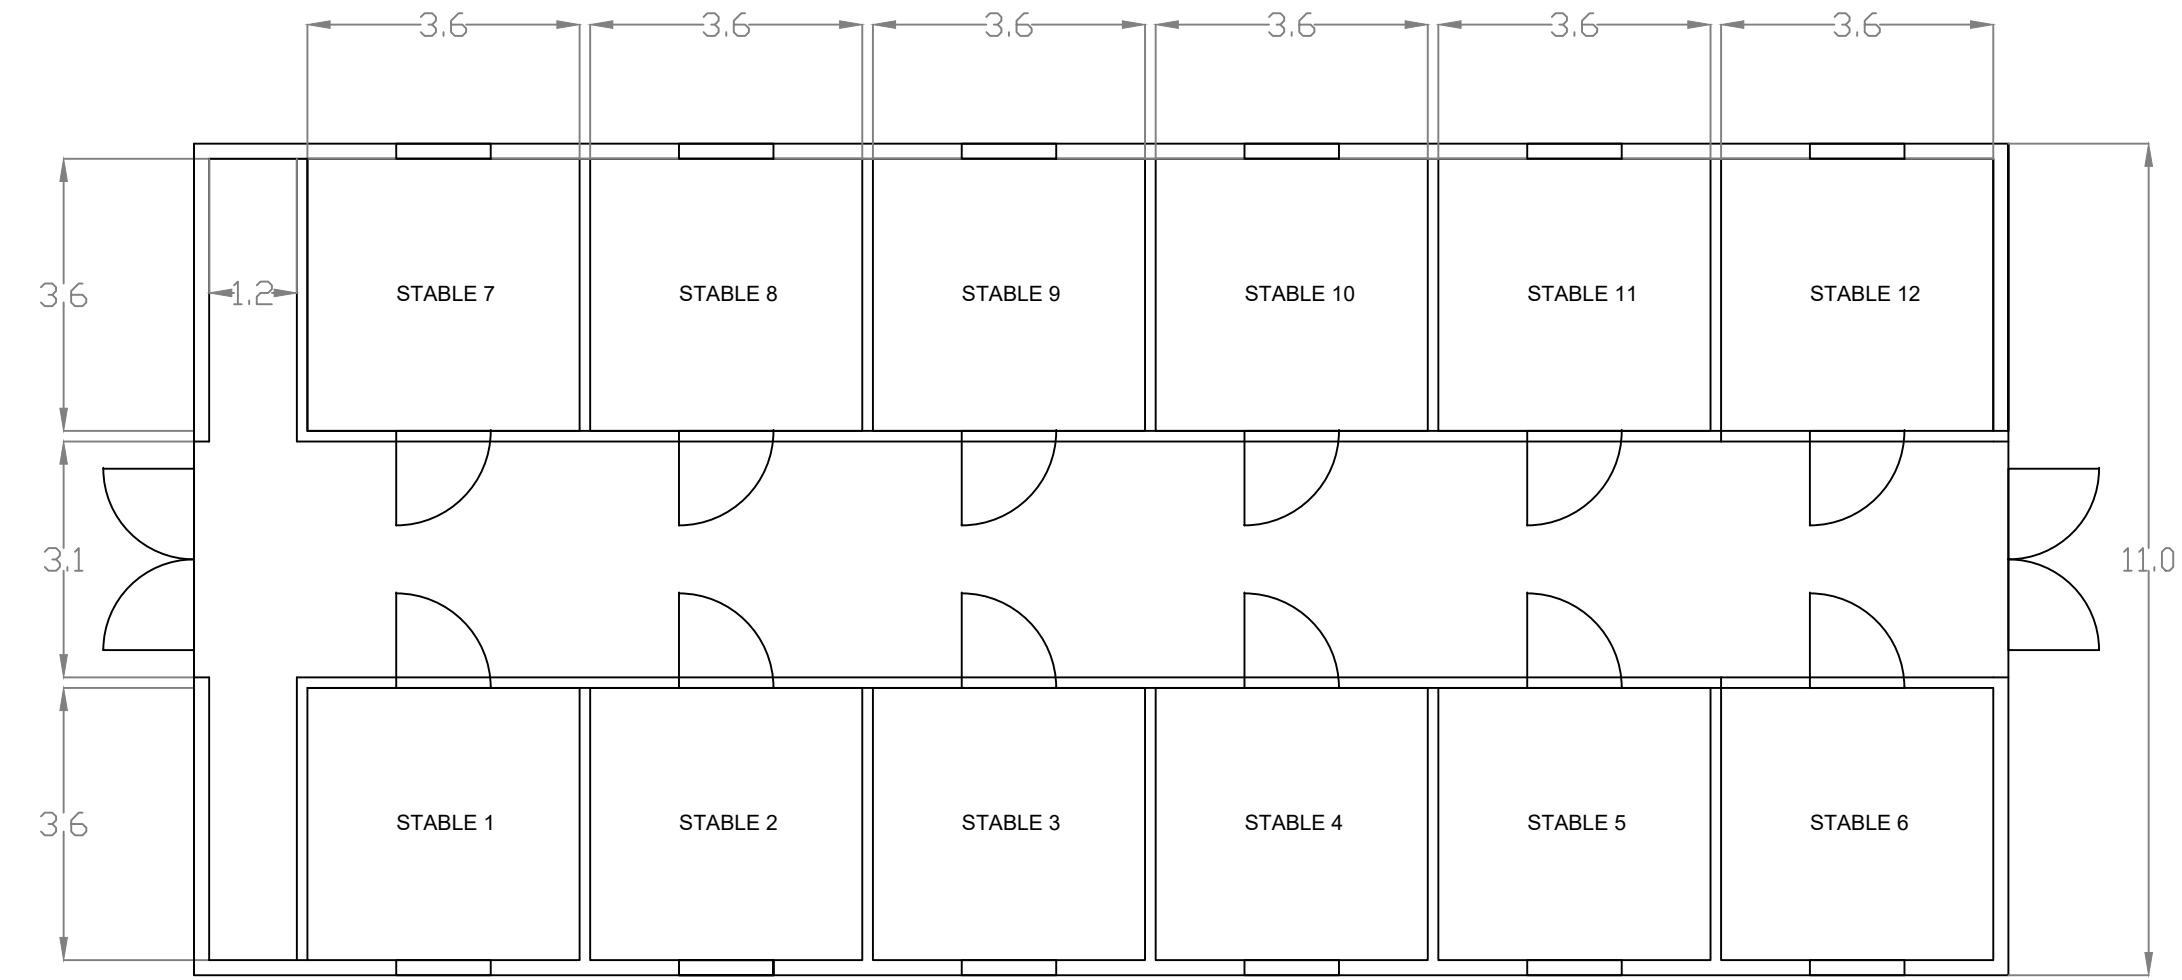
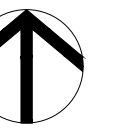



Proposed Side Elevation (North)

Proposed Front Elevation (East)

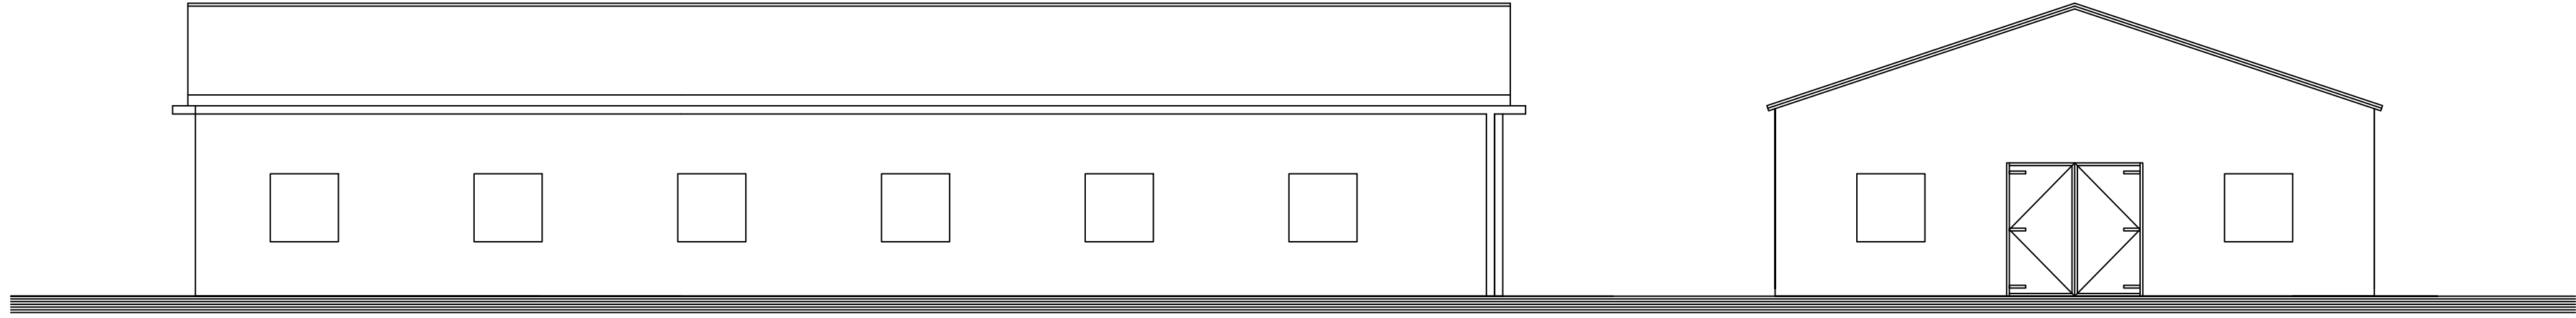

Proposed Side Elevation (South)

Proposed Rear Elevation (West)

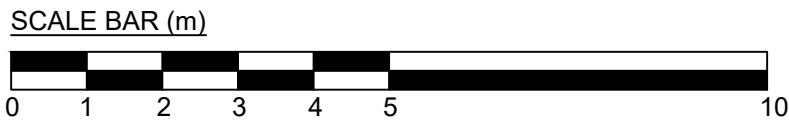

B: Station length increased to 12m. Roof pitch reduced. Additional windows added to front and rear elevations.		0.01	22.01.2024
A: Station reduced in number to 12.		0.01	19.01.2024
Rev	Revision History	By	Date
01	Client		
Chadkirk Consulting Ltd			
Site:			
Birch Hey Farm, Turton Road, Bury			
Drawings:			
Proposed Floorplan and Elevations			
Drawing Number:			
BHF_TR/B-ERC-PFE01			
Scale:	Size:	Date:	
1 : 100	A1	12/09/2023	
Drawn:	Checked:	Rev:	
SJS	-		
Status:	Planning	B	