

Tank

Turton Road

Greystones

Birch Hey Farm

EXISTING SEPTIC TANK

EXISTING TREE - APPROXIMATE RPA

PROPOSED TRACK 3M WIDE FOR ACCESS
- GRASSCRETE
- TIMBER 1.2M POST AND WIRE FENCE

2NO. PARKING SPACES
- GRASSCRETE

PROPOSED STABLE BLOCK 11M X 24M
- TIMBER STRUCTURE - TIMBER CLADDING
- ROOF - CORRUGATED METAL

MIDDEN LOCATION

PROPOSED OUTDOOR EXERCISE AREA 20M X 40M
- SAND & FIBRE SURFACE)
- TIMBER 1.35M POST AND RAIL FENCE
- TO BE RETAINED WITH STRUCTURE TO BE AGREED WITH ENGINEER TO ENSURE LEVEL SURFACE


EXISTING TREE - APPROXIMATE RPA

HAWTHORN HEDGE PLANTING

EXAMPLE IMAGE TO DEMONSTRATE EXTERNAL APPEARANCE OF STRUCTURE AND ROOF



SCALE BAR (m)

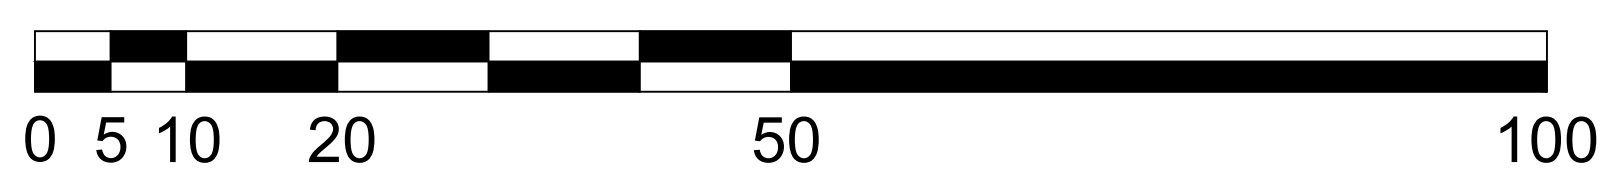

D: EXERCISE AREA RETAINING NOTE ADDED		5/15	06/02/2024
C: MIDDEN LOCATION & HAWTHORN PLANTING ADDED		5/15	01/02/2024
B: RED EDGE AS TIERED STABLE AND EXERCISE AREA		5/15	22/01/2024
A: RELOCATED 2 PARKING SPACES SHOWN, REVISED STABLE BLOCK POSITION		5/15	11/01/2024
A: STABLE BLOCK REDUCED TO 11' TANK REDUCED TO 3M WIDE MATERIALS UPDATED TO PLANNER COMMENTS		5/15	11/01/2024
Client	Revision History	By	Date
Chadkirk Consulting Ltd			
Site:			
Birch Hey Farm, Turton Road, Bury			
Drawings:			
Proposed Site Plan			
Drawing Number:			
BHF_TR/B-ERC-PSP01			
Scale:	Site:	Date:	
1 : 500	A1	12/09/2023	
Drawn:	Checked:	Rev:	
SJS	-		
Status:	Planning	D	
		Eden Rose Consulting	