

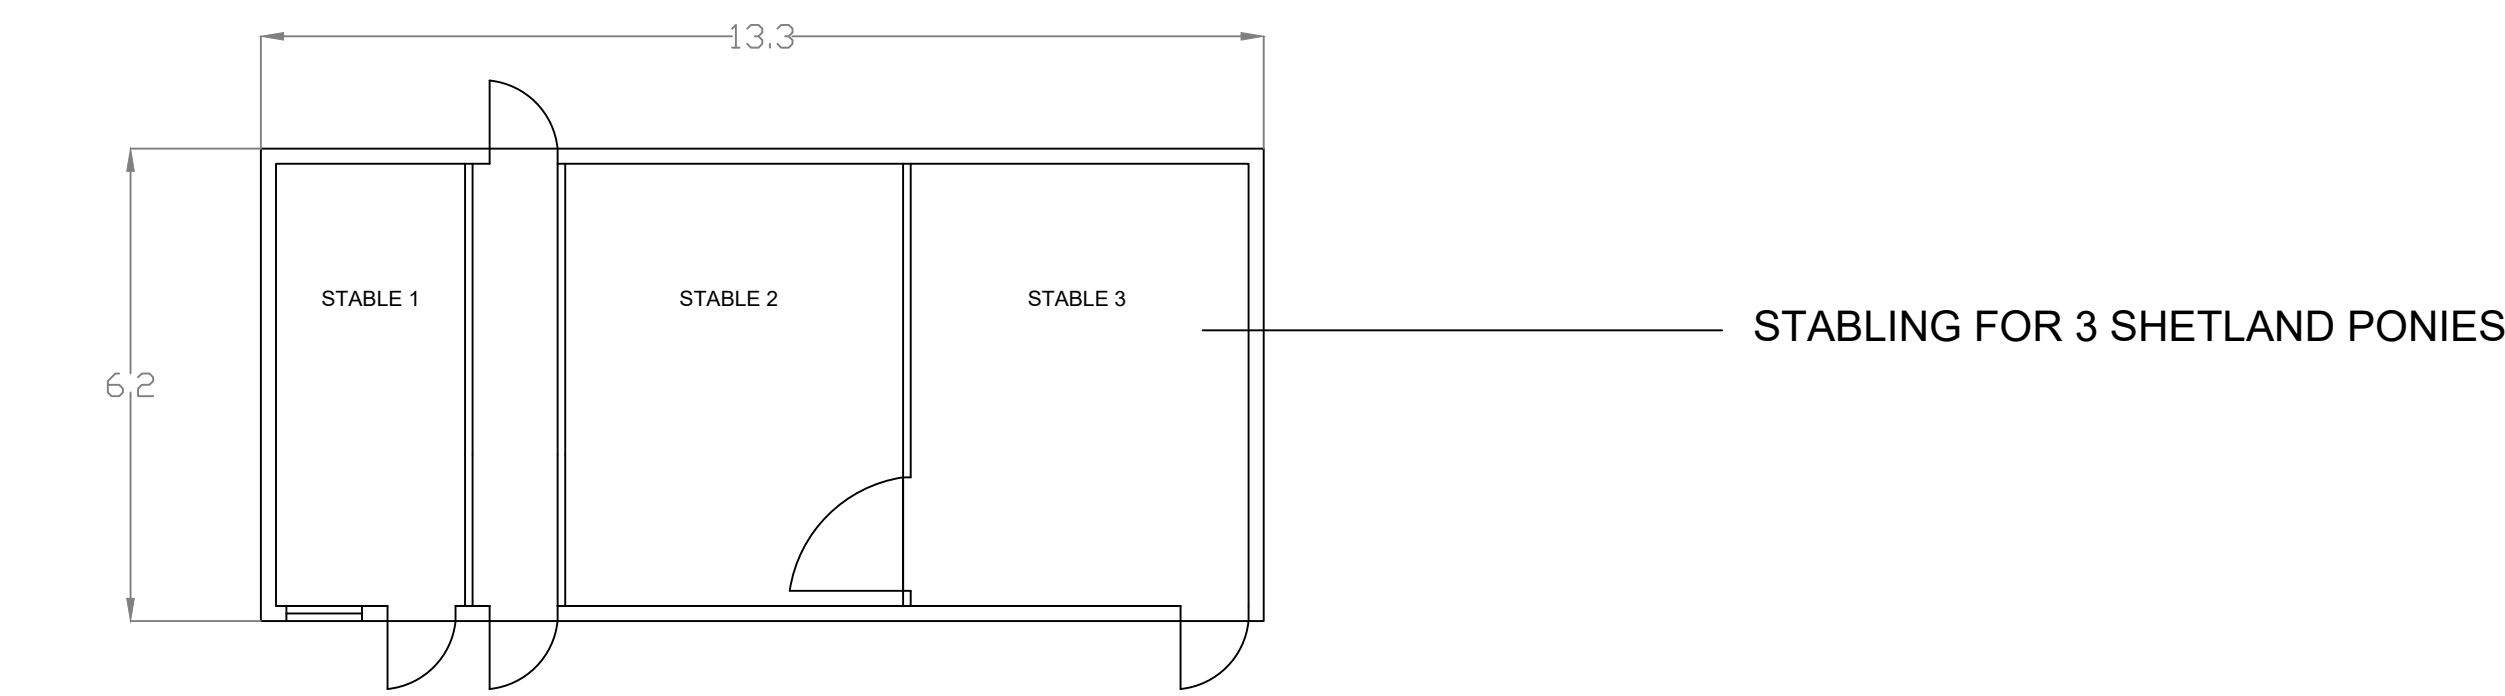


OUTBUILDING 1 - STABLE

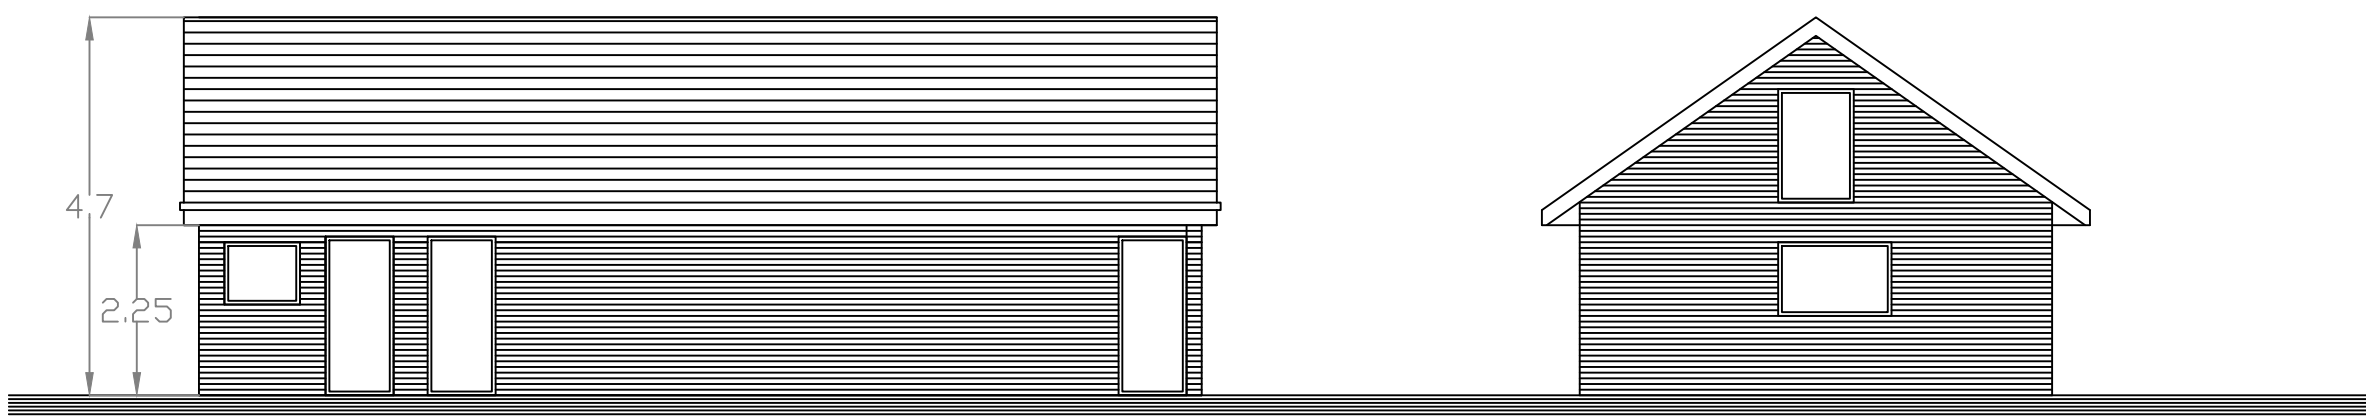


OUTBUILDING 2 - WORKSHOP

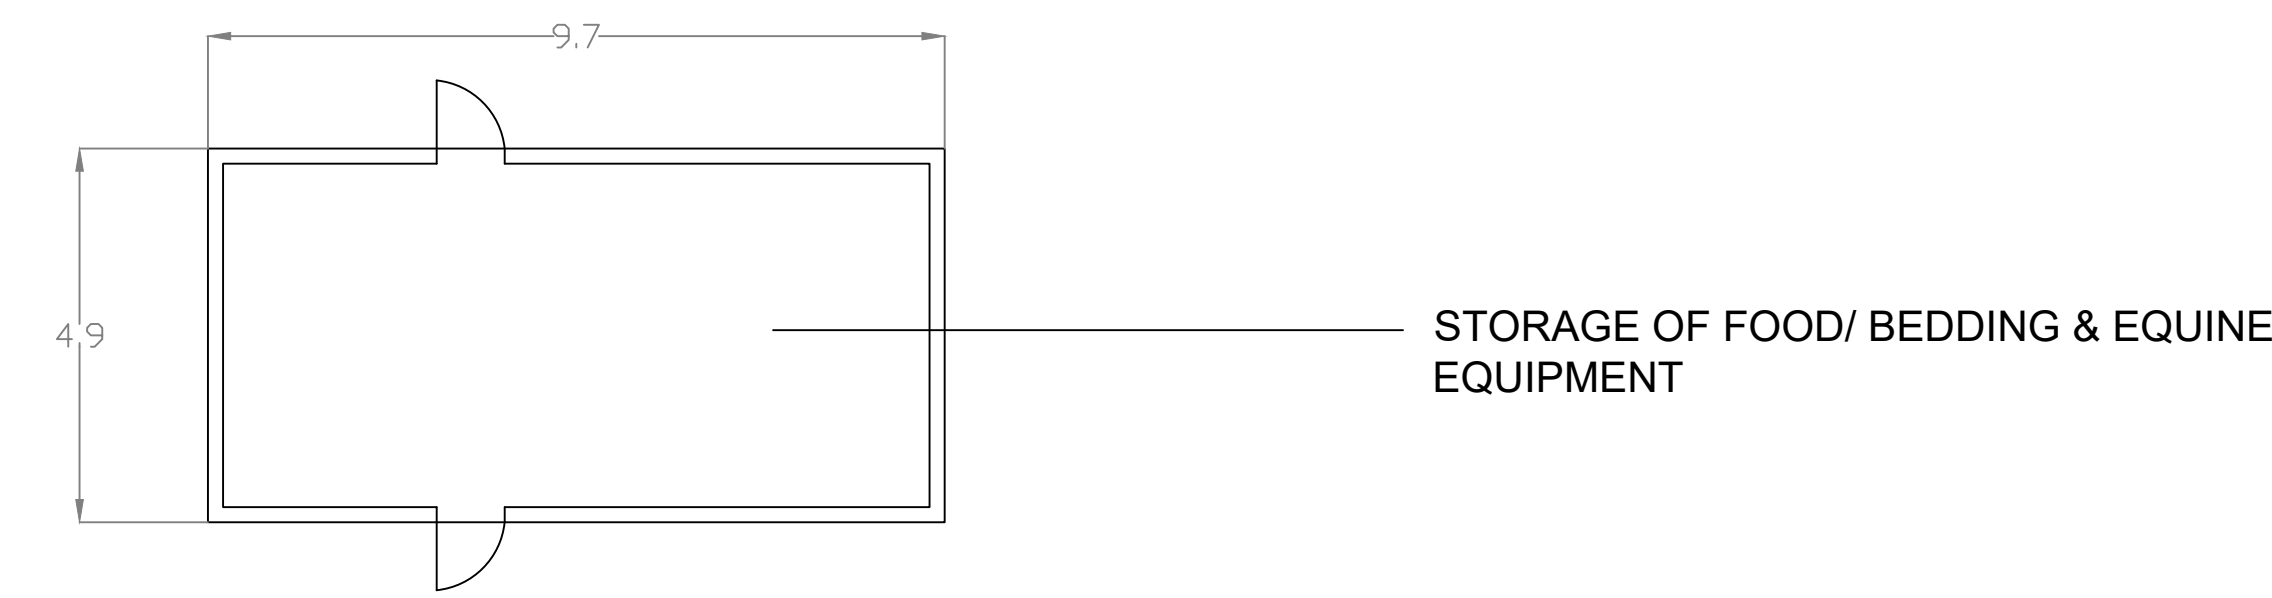


Existing Front Elevation (North)

Existing Side Elevation (East)

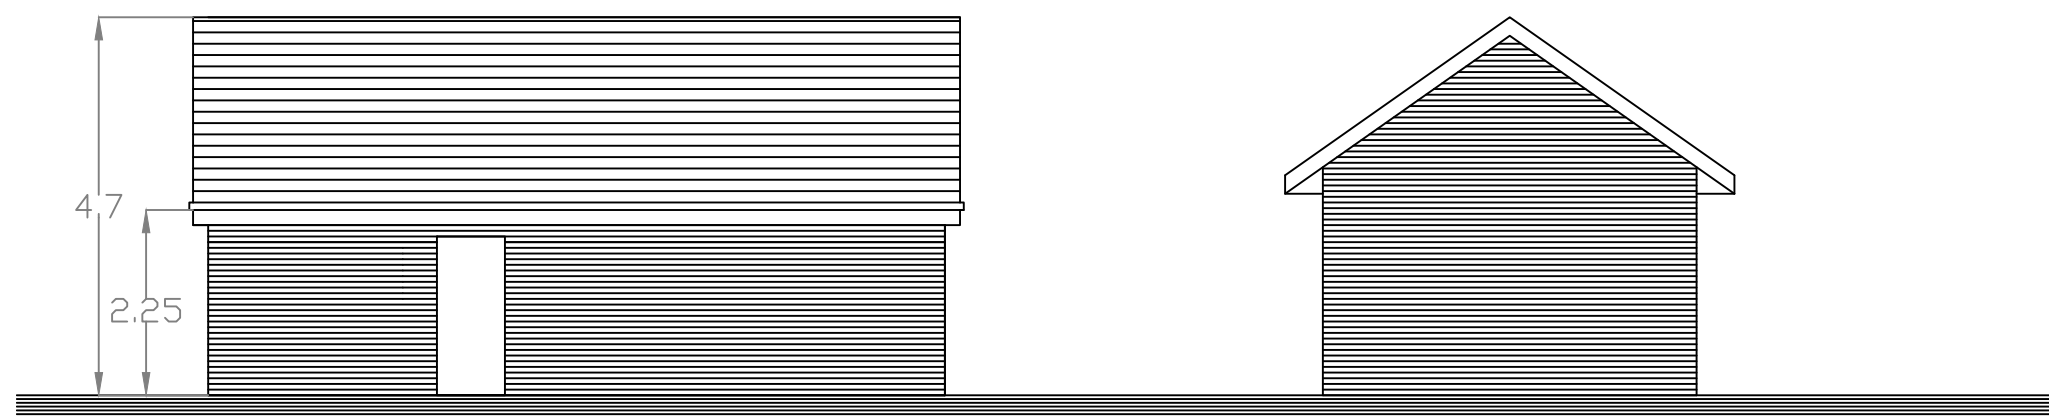


Existing Front Elevation (North)

Existing Side Elevation (East)

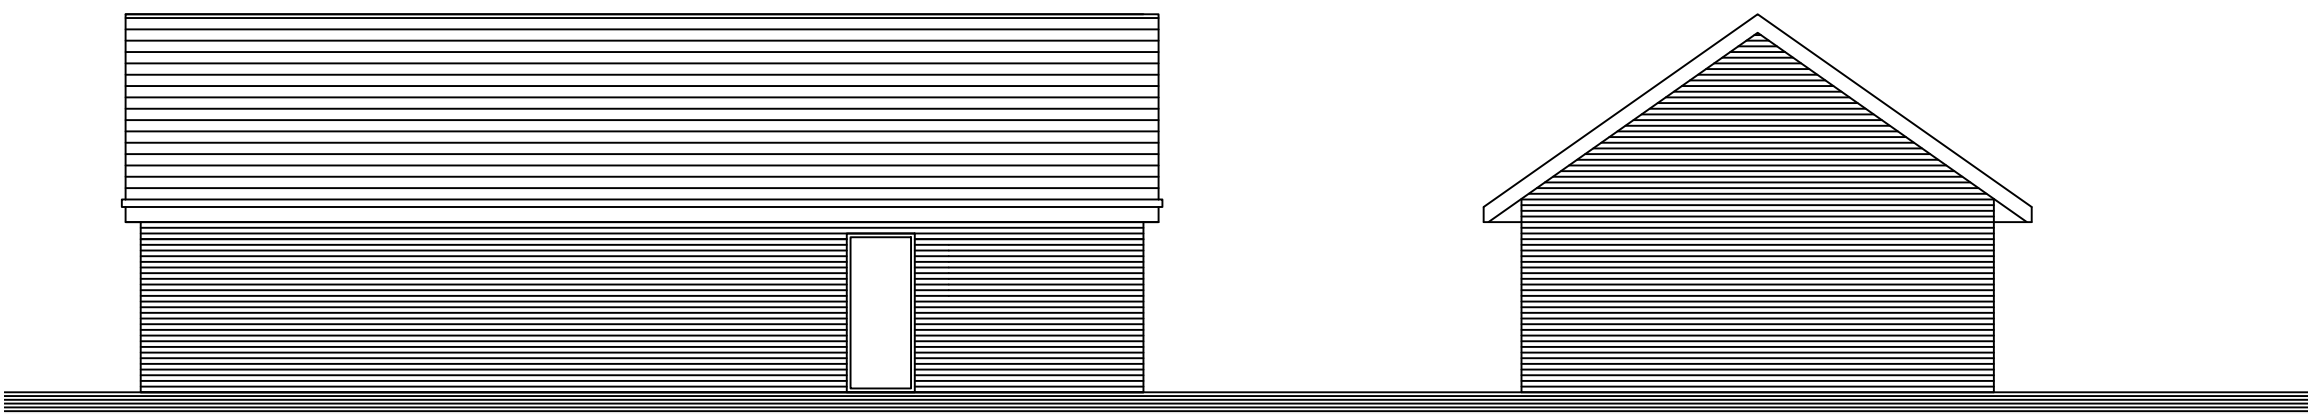


Existing Rear Elevation (South)

Existing Side Elevation (West)

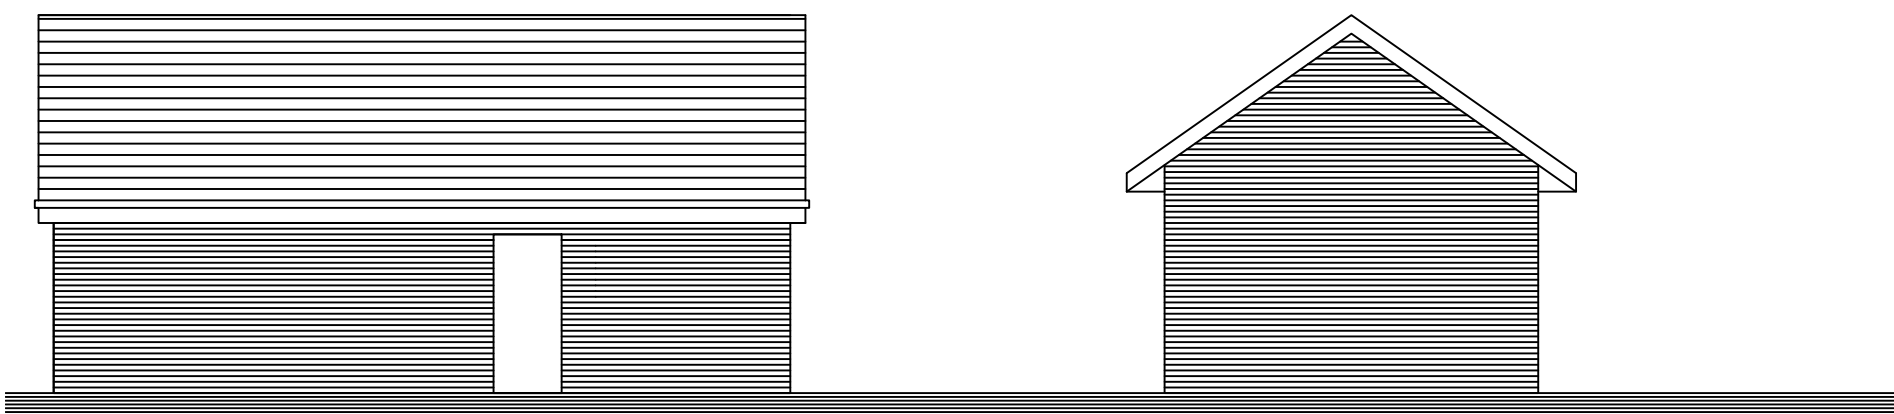

Existing Rear Elevation (South)

Existing Side Elevation (West)

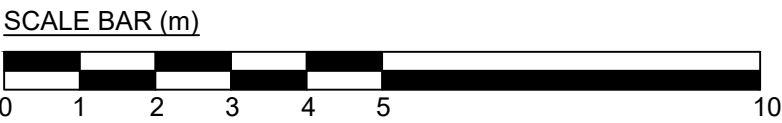

A. Station numbered and REIN added		SJS	06/02/2024
Rev		Revision History	
Client:		By	Date
Chadkirk Consulting Ltd			
Site:			
Birch Hey Farm, Turton Road, Bury			
Drawing:			
Existing Outbuildings - Floorplan and Elevations			
Drawing Number:			
BHF_TR/B-ERC-OUTFE01			
Scale:	Size:	Date:	A
1 : 100	A1	01.02.2024	
Drawn:	Checked:	Rev:	
SJS	-		
Status:	Planning		