



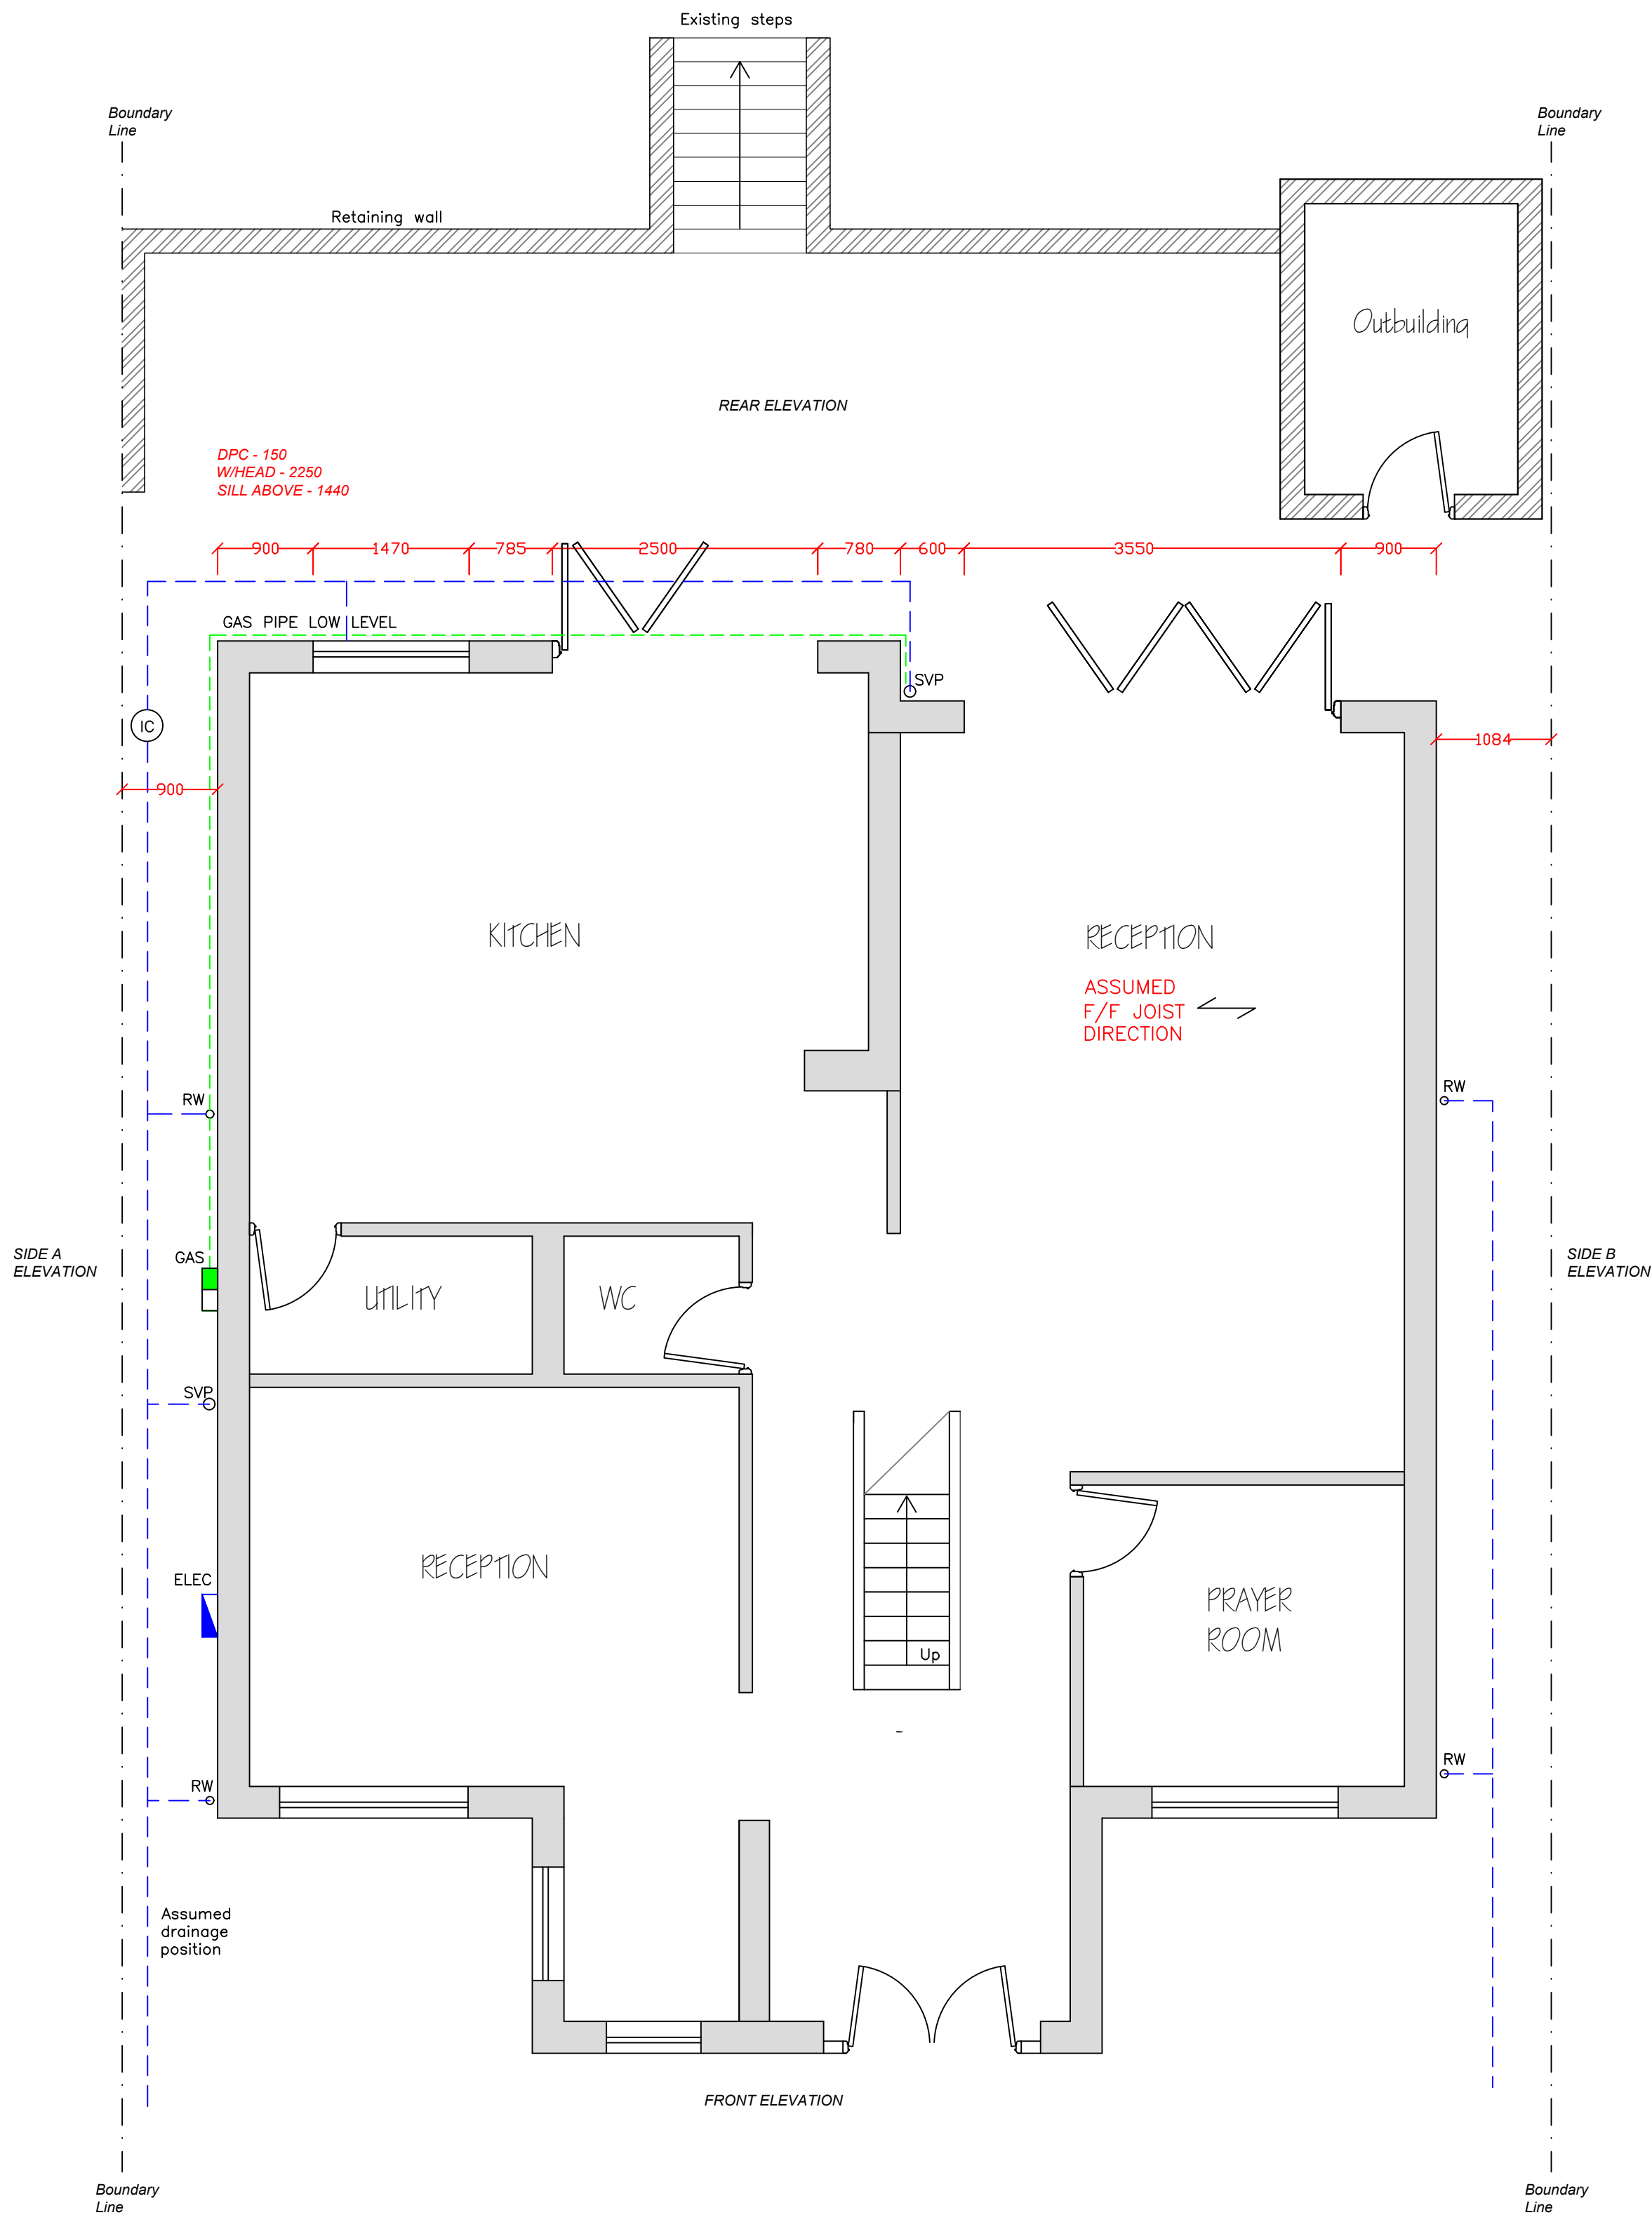

1 EXISTING GROUND FLOOR LAYOUT
Scale: 1:50




EXISTING FRONT ELEVATION
scale - 1:100

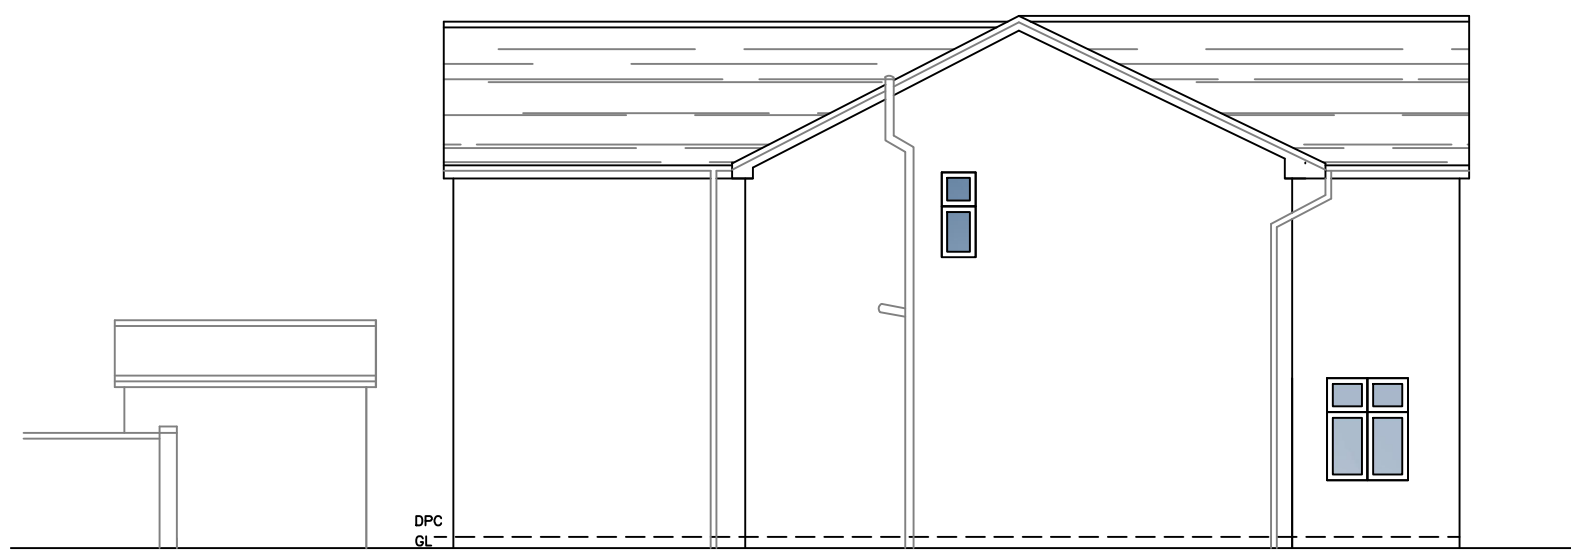

EXISTING SIDE A ELEVATION
scale - 1:100



EXISTING REAR ELEVATION
scale - 1:100

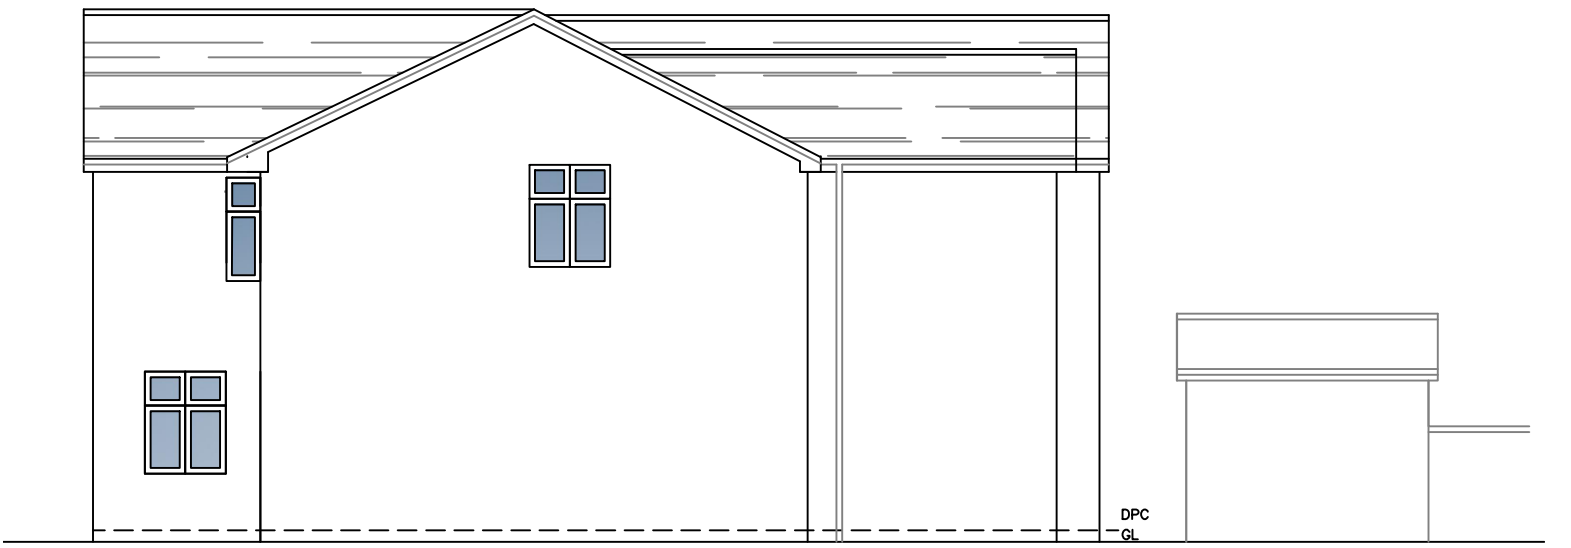

EXISTING SIDE B ELEVATION
scale - 1:100

2 EXISTING ELEVATIONS
Scale: 1:100




Mapping contents © Crown copyright and database rights 2023 Ordnance Survey 100035207

3 LOCATION PLAN
Scale: 1:1250



4 EXISTING SITE PLAN
Scale: 1:500

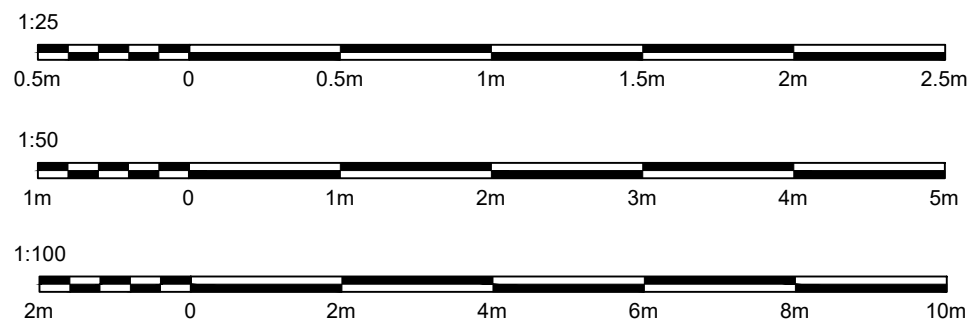

joseph@lockleydesignandbuild.com
www.lockleydesignandbuild.com

CLIENT: DALIP SARWAL
PROJECT: 61 PRESTWICH HILLS
PRESTWICH, M25 9PY
G/F REAR EXTENSION

REV	DATE	DESCRIPTION	BY	VE
A	APR'23	PLANNING-PERMISSION	J.A.L	PP
DRAWING: EXISTING GROUND FLOOR LAYOUTS & ELEVATIONS				
SCALE:		AS SHOWN @ A1		
DATE:		APRIL 2023	DRAWN BY: JAL	
DWG No:		001	REVISION: A	