



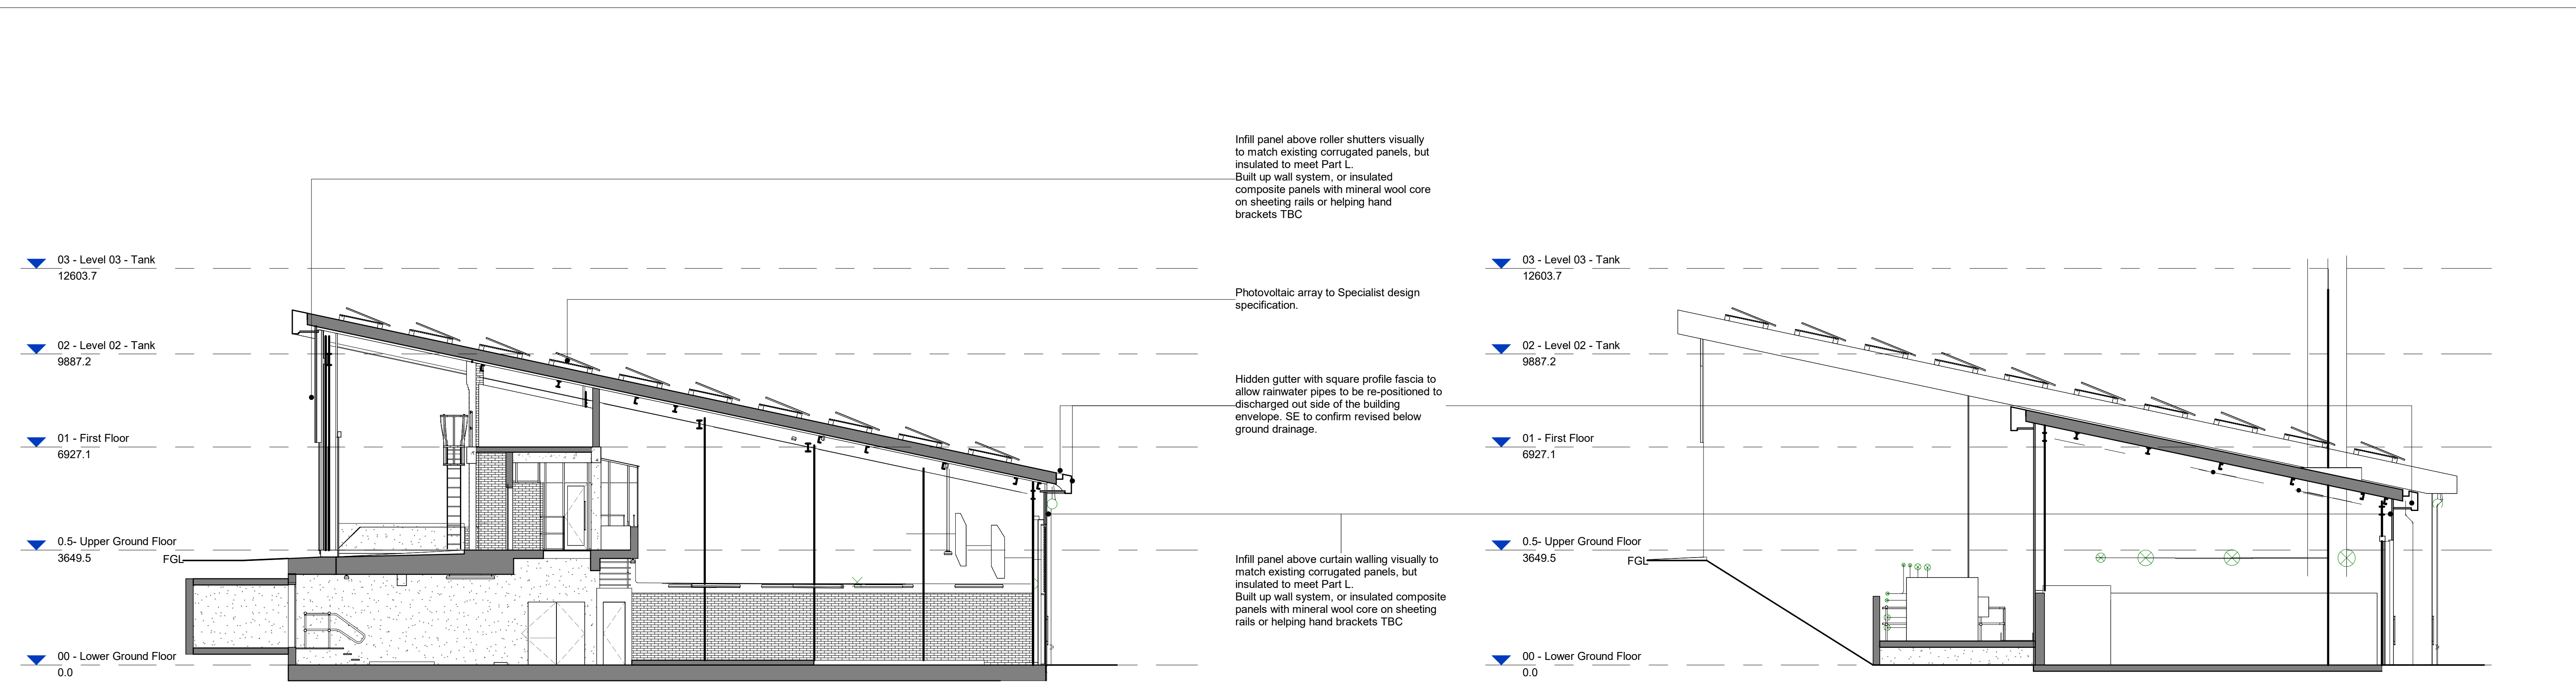


Proposed Section AA - Planning
1 : 100

Proposed Section CC - Planning
1 : 100

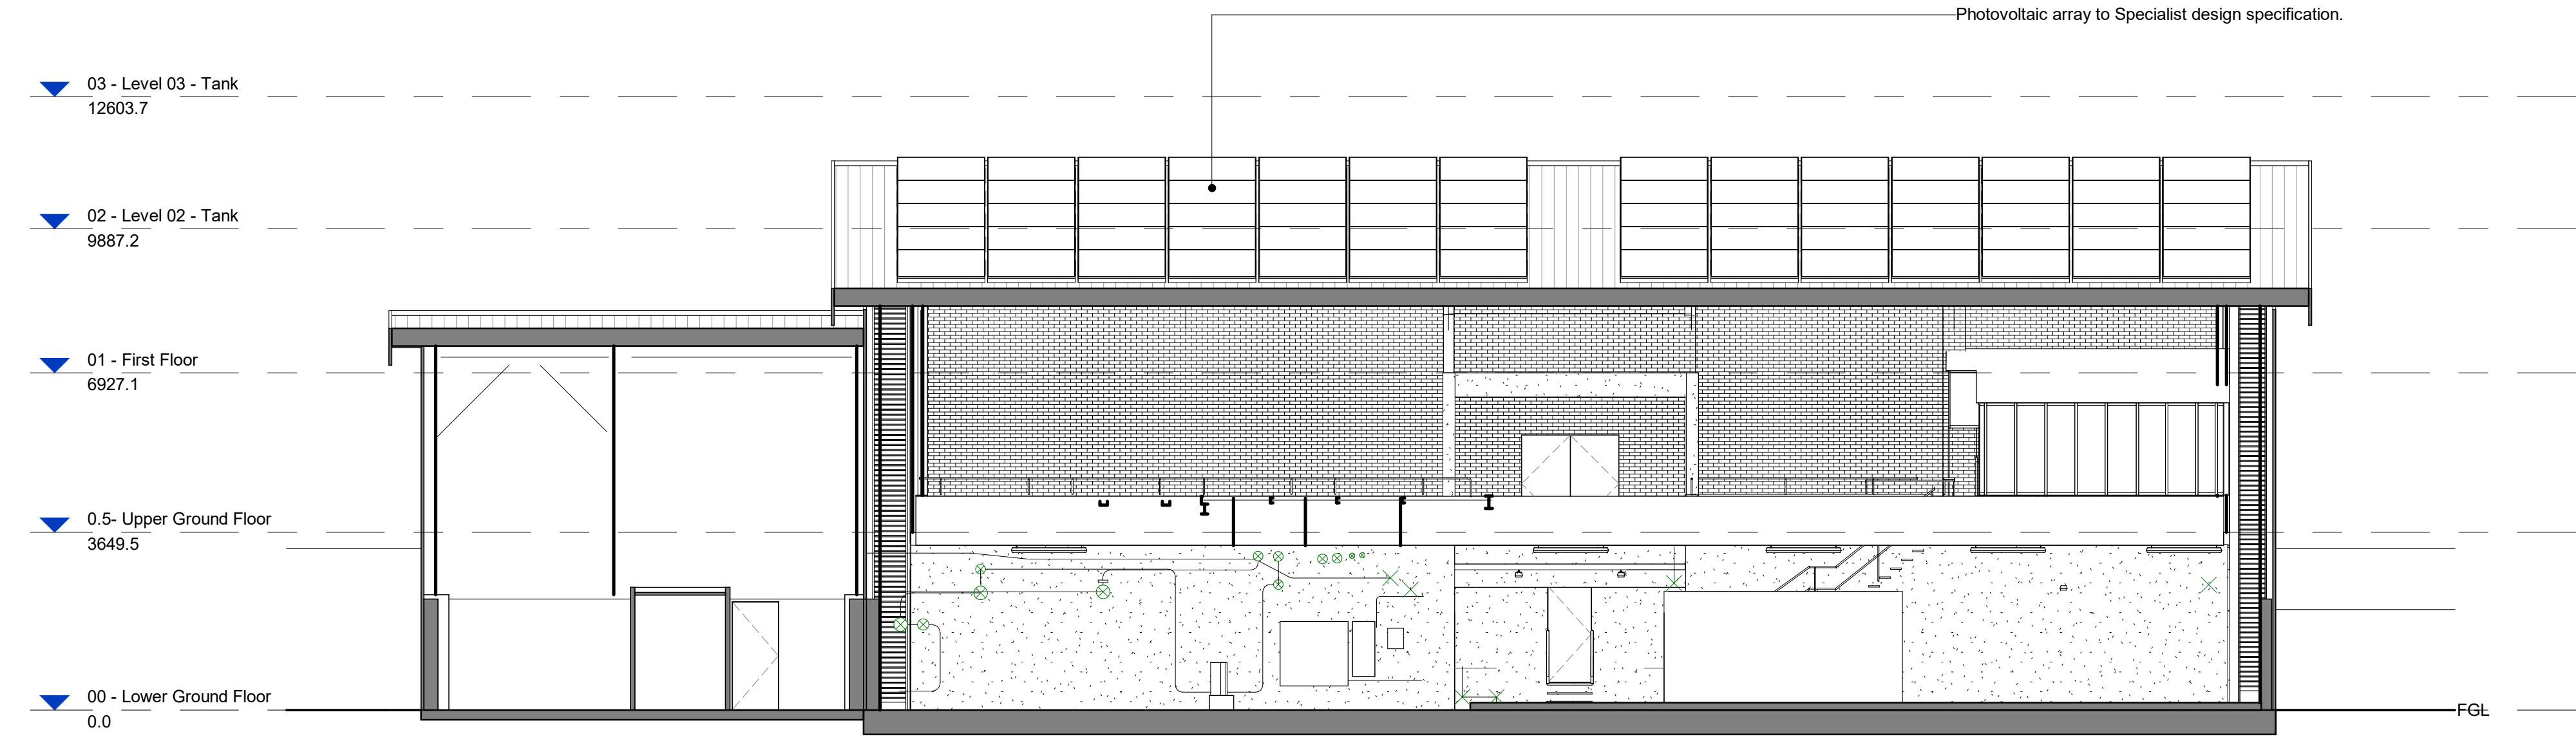

Proposed Section BB - Planning
1 : 100

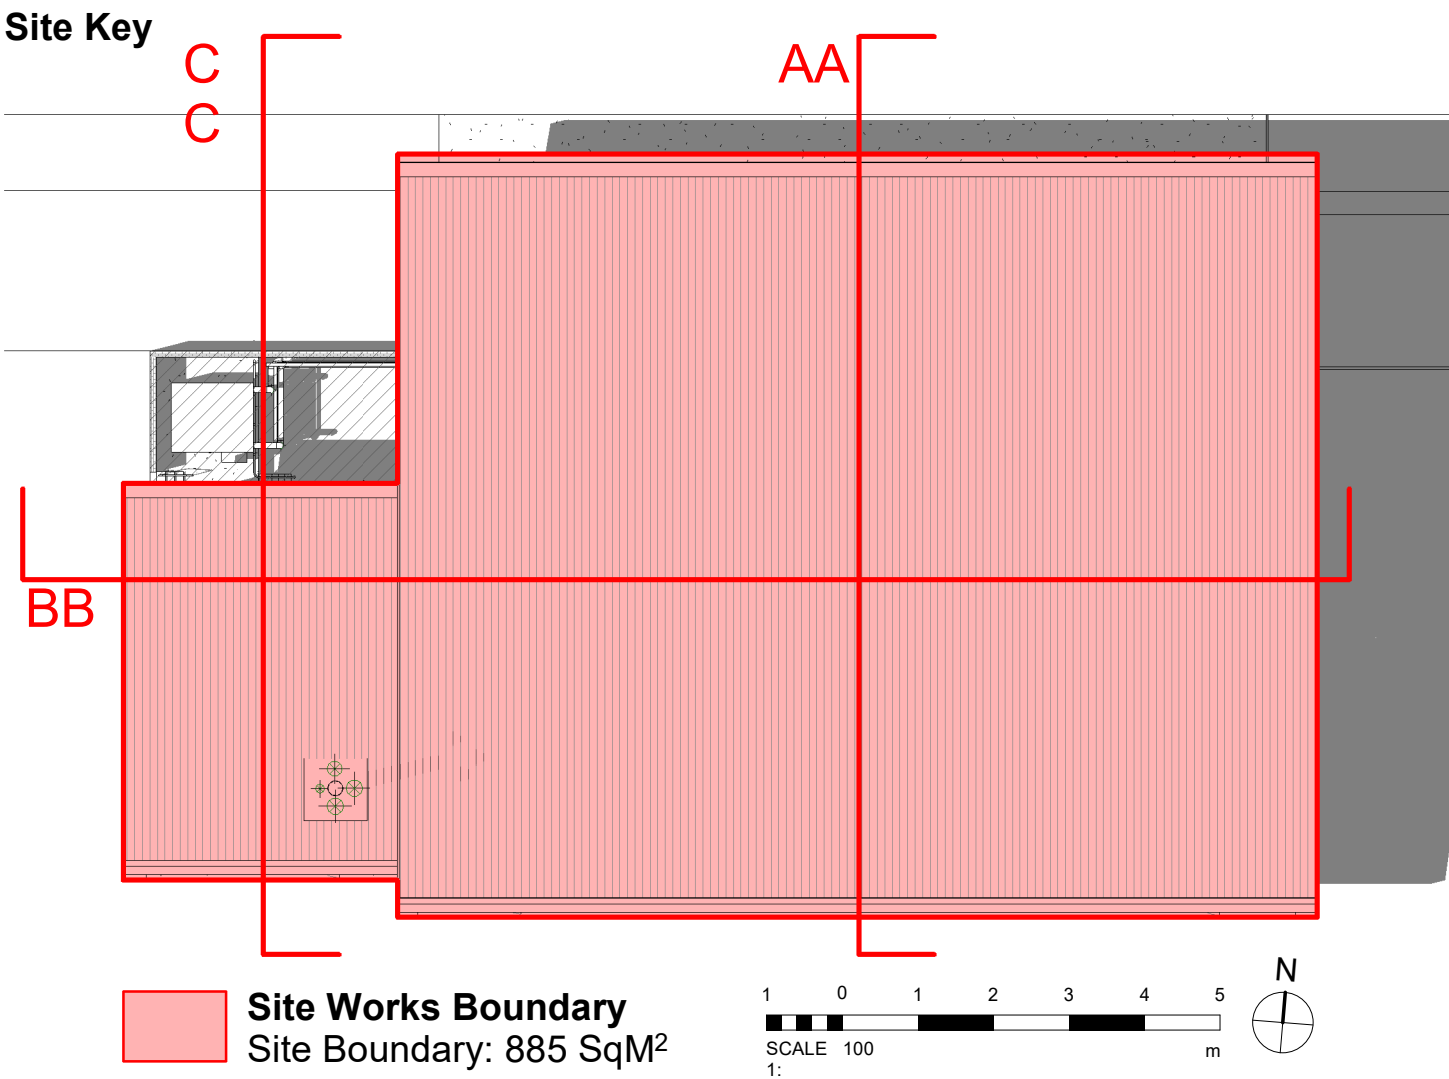

GENERAL NOTES:

DAY Architectural Ltd accepts no responsibility for any costs, losses or claims whatsoever arising from these drawings, specifications and related documents unless there is full compliance with the Client or any unauthorised user of the following:

1 All boundaries, dimensions and levels are to be checked on site before construction and any discrepancies reported to the Architect / Designer.

2 Partial Service: Any discrepancies with site or other information is to be advised to the Architect / Designer and direction and / or approval is to be sought before the implementation of the detail.

3 Block and site plans are reproduced under license from the Ordnance Survey.

4 Do not scale this drawing.

5 For the purpose of coordination, all relevant parties must check this information prior to implementation and report any discrepancies to the Architect / Designer.

EXTERNAL MODEL REFERENCES

MEP MODEL REFERENCE | REVISION | ISSUE DATE

N/A | N/A | N/A

STRUCTURAL MODEL REFERENCE | REVISION | ISSUE

N/A | N/A | N/A

CLIENT

NCA

PROJECT

FGH Boiler House Re-Roof

PROJECT

FGH Boiler House Re-Roof

DAY

XX

VOLUME

XX

LEVEL

XX

TYPE

DR

ROLE

A

NUMBER

042111

REVISION

P01

SUITABILITY

-

DRAWING STATUS

PLANNING

SCALE

As indicated @ A1

PROJECT REFERENCE

-

DRAWN BY

SP

FIRST ISSUED

14/11/25

DATE

14.11.25

REVIEW

SP

CHK BY

SL

DESCRIPTION

ISSUE FOR PLANNING

DATE

14.11.25

REVIEW

SP

CHK BY

SL

Information contained on this drawing is the sole copyright of DAY Architectural Ltd. and is not to be reproduced without their permission.

DAY

DAY Architectural Ltd.
Studio 1, Lancaster Buildings
77 Deansgate, Manchester, M3
2BW
T: 0161 834 9703
W: www.day-architectural.com