



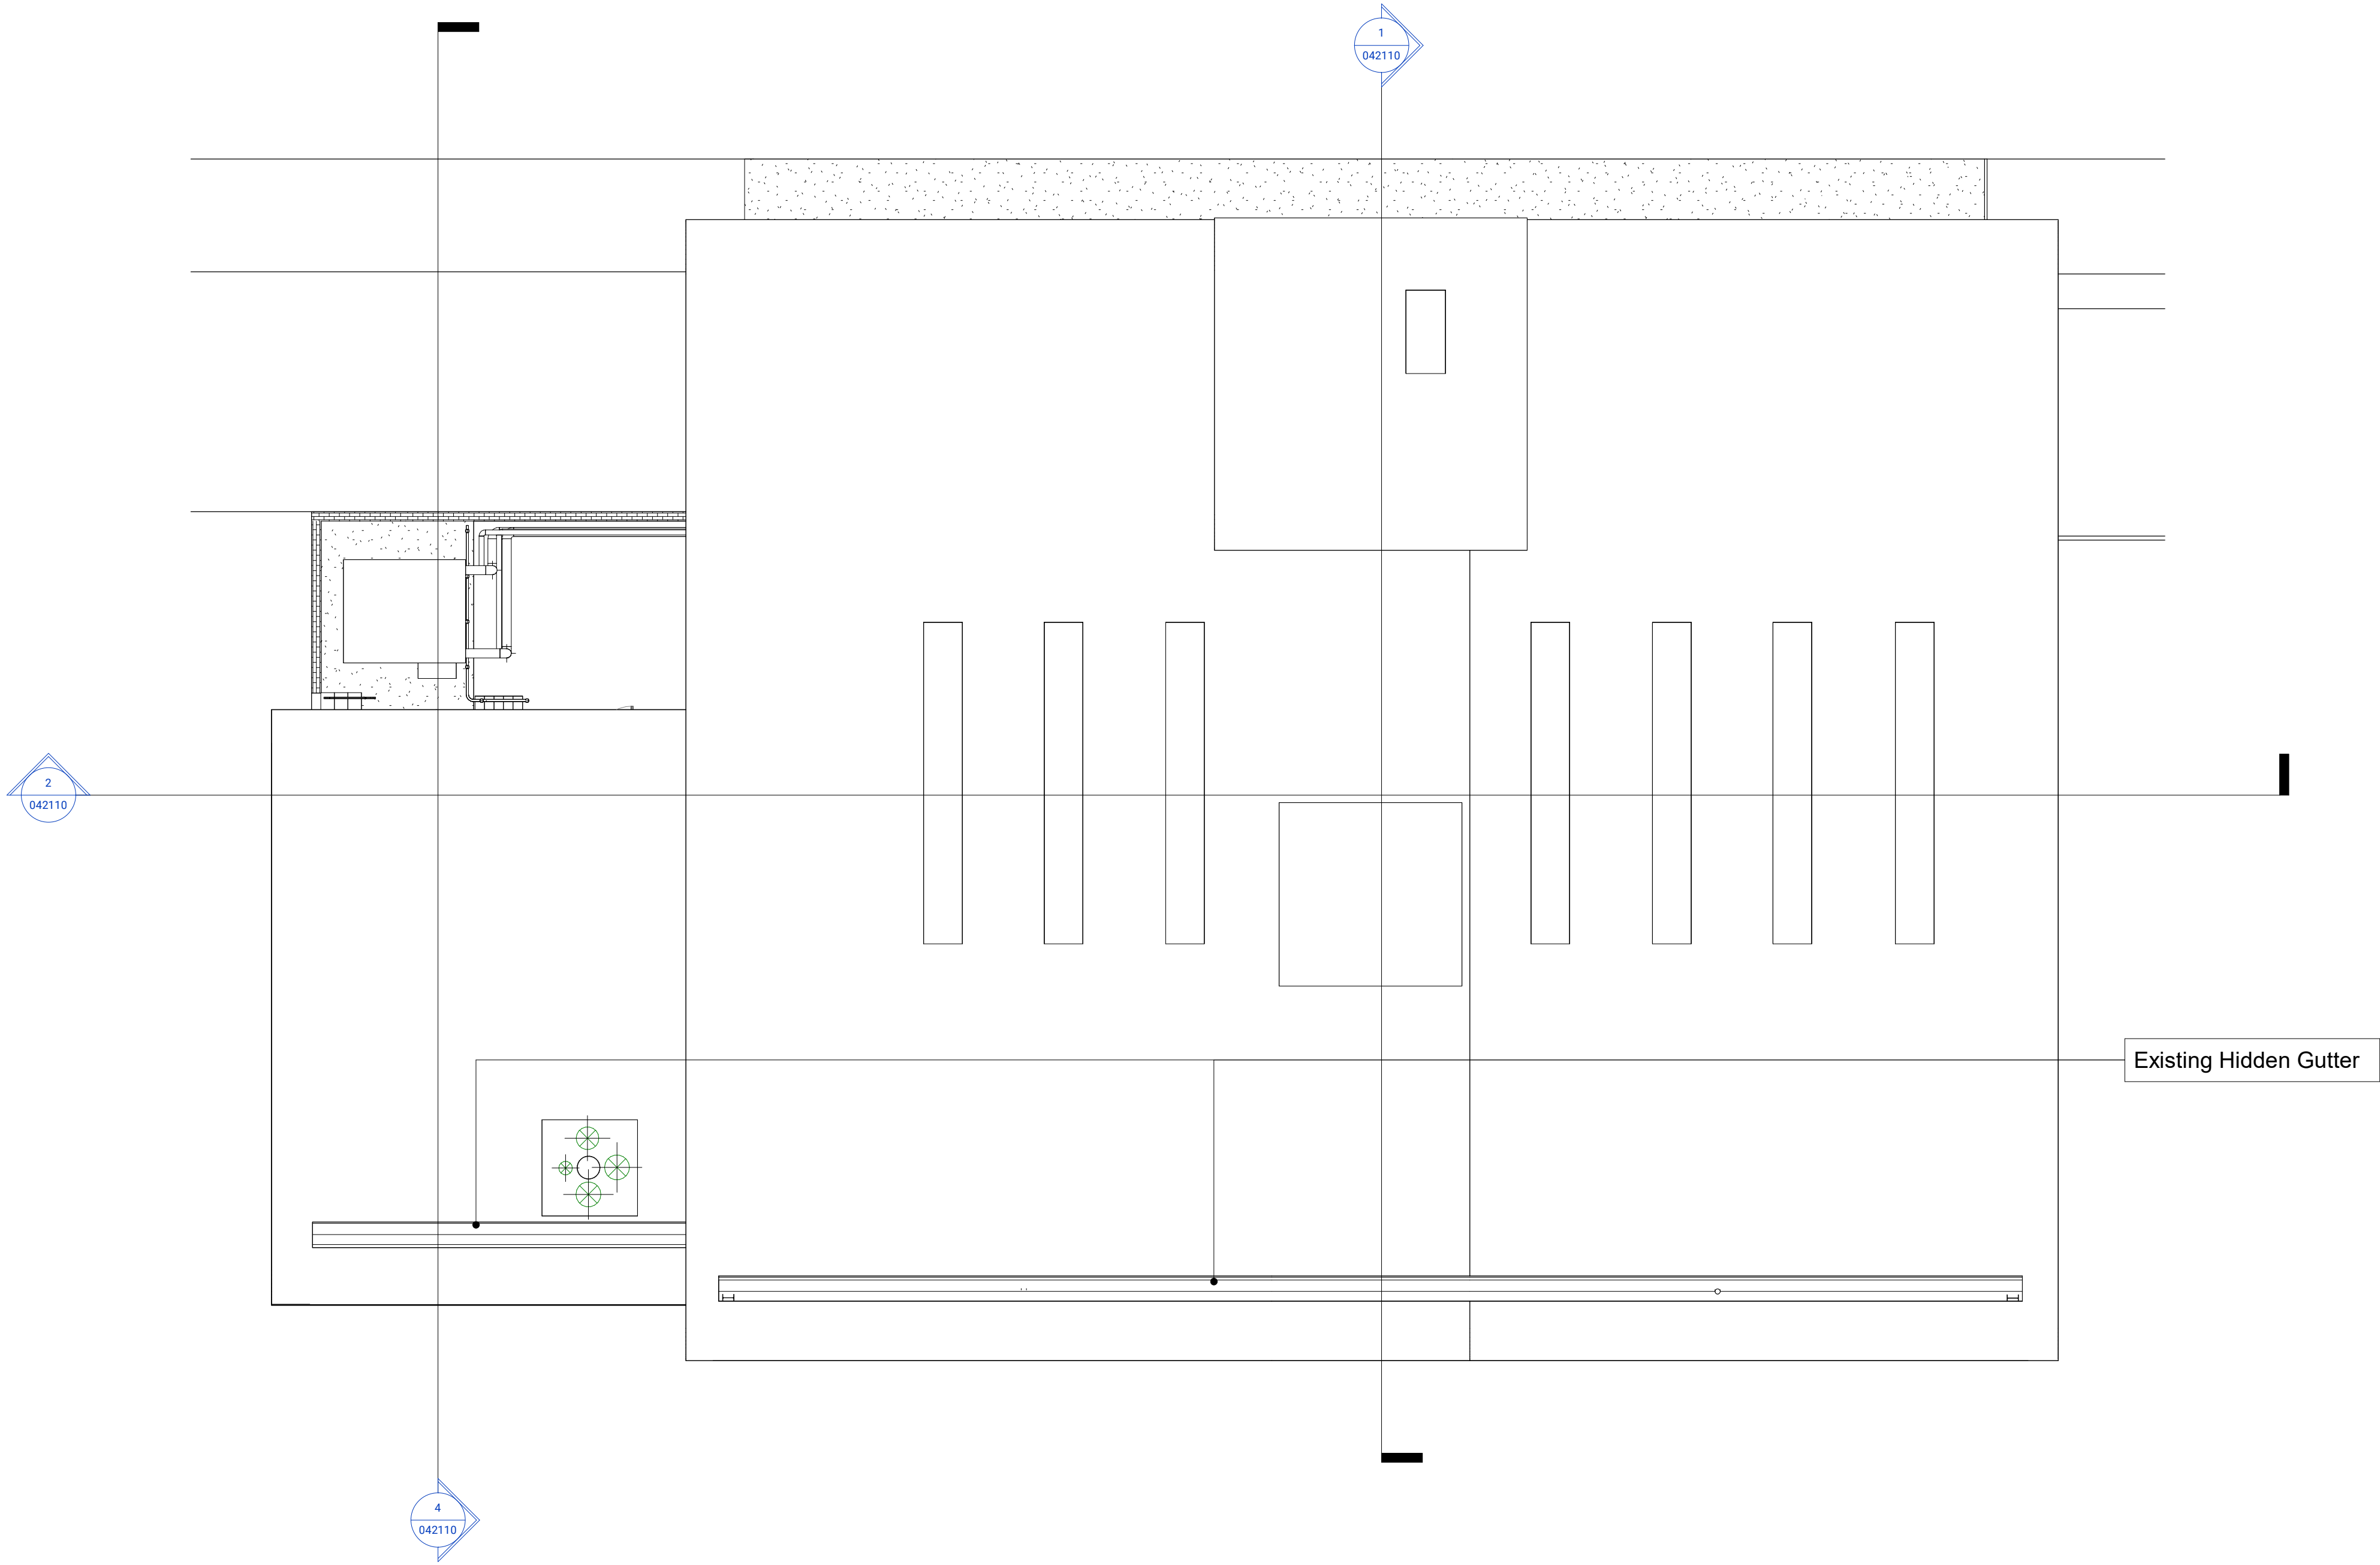


Existing Roof Plan - Planning
1 : 100

Site Key

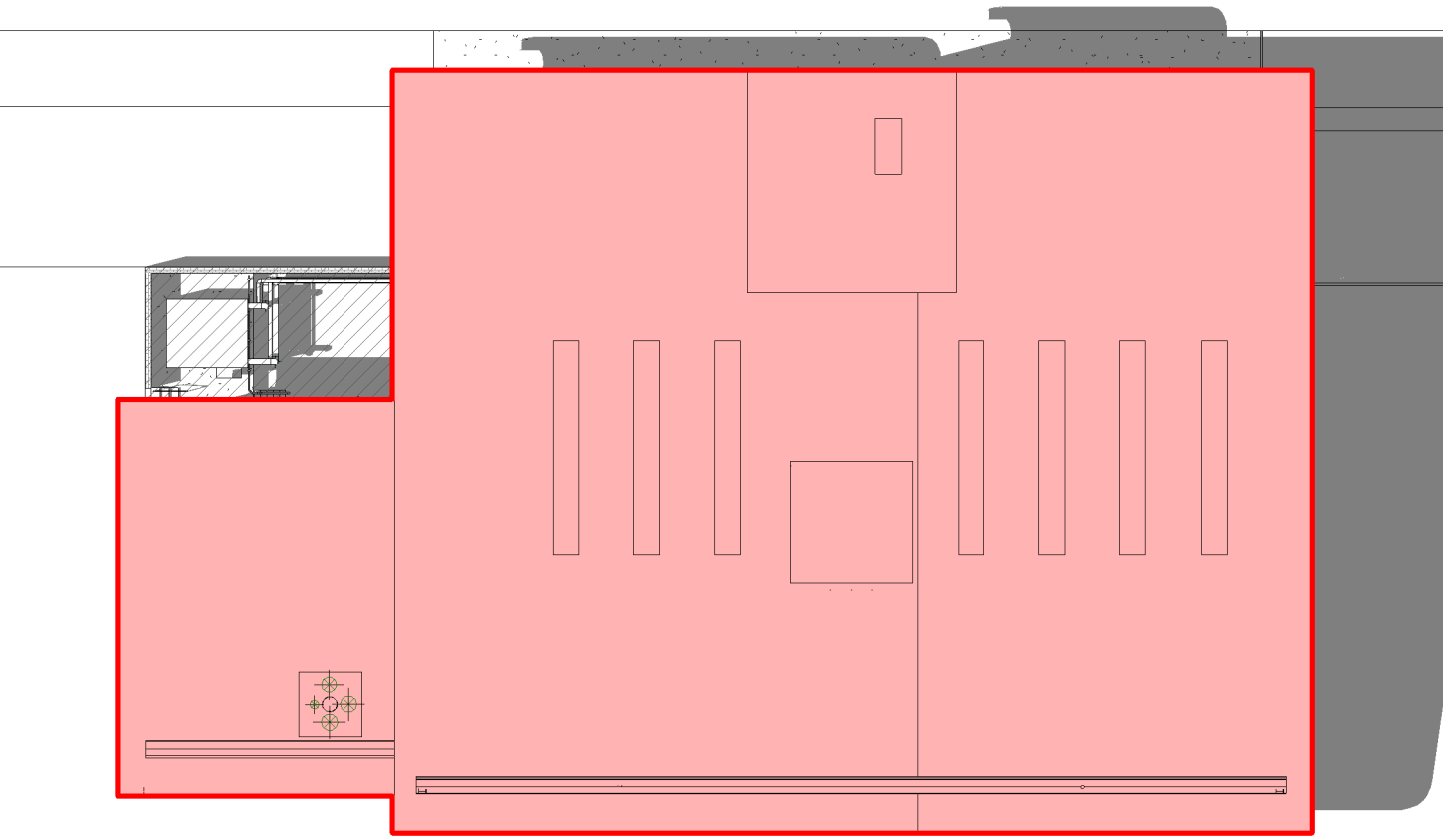

Site Works Boundary
Site Boundary: 885 SqM²

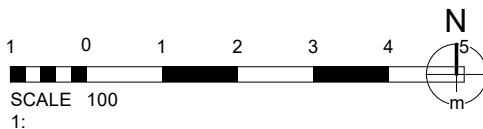

GENERAL NOTES:

- DAY Architectural Ltd accepts no responsibility for any costs, losses or claims whatsoever arising from these drawings, specifications and related documents unless there is full compliance with the Client or any unauthorised user of the following:
1. All boundaries, dimensions and levels are to be checked on site before construction and any discrepancies reported to the Architect / Designer.
 2. Partial Service: Any discrepancies with site or other information is to be advised to the Architect / Designer and direction and / or approval is to be sought before the implementation of the detail.
 3. Block and site plans are reproduced under license from the Ordnance Survey.
 4. Do not scale this drawing.
 5. For the purpose of coordination, all relevant parties must check this information prior to implementation and report any discrepancies to the Architect / Designer.

EXTERNAL MODEL REFERENCES

MEP MODEL REFERENCE | REVISION | ISSUE DATE
STRUCTURAL MODEL REFERENCE | REVISION | ISSUE DATE

N/A | N/A | N/A

N/A | N/A | N/A

P01
REV DESCRIPTION

ISSUE FOR PLANNING

14.11.25

DATE

SP

REV BY

SL

CHK BY

CLIENT

NCA

PROJECT

FGH Boiler House Re-Roof

DRAWING

Existing Roof Plan

SCALE

As indicated @ A1

PROJECT REFERENCE DAY REFERENCE DRAWN BY FIRST ISSUED

14/11/25

ORIGIN VOLUME LEVEL TYPE ROLE NUMBER REVISION

DAY XX RF DR A 040104 P01

SUITABILITY DRAWING STATUS

- PLANNING

DAY

DAY Architectural Ltd.
Studio 1, Lancaster Buildings
77 Deansgate, Manchester, M3
2BW
T: 0161 834 9703
W: www.day-architectural.com

Information contained on this drawing is the sole copyright of DAY Architectural Ltd. and is not to be reproduced without their permission.