


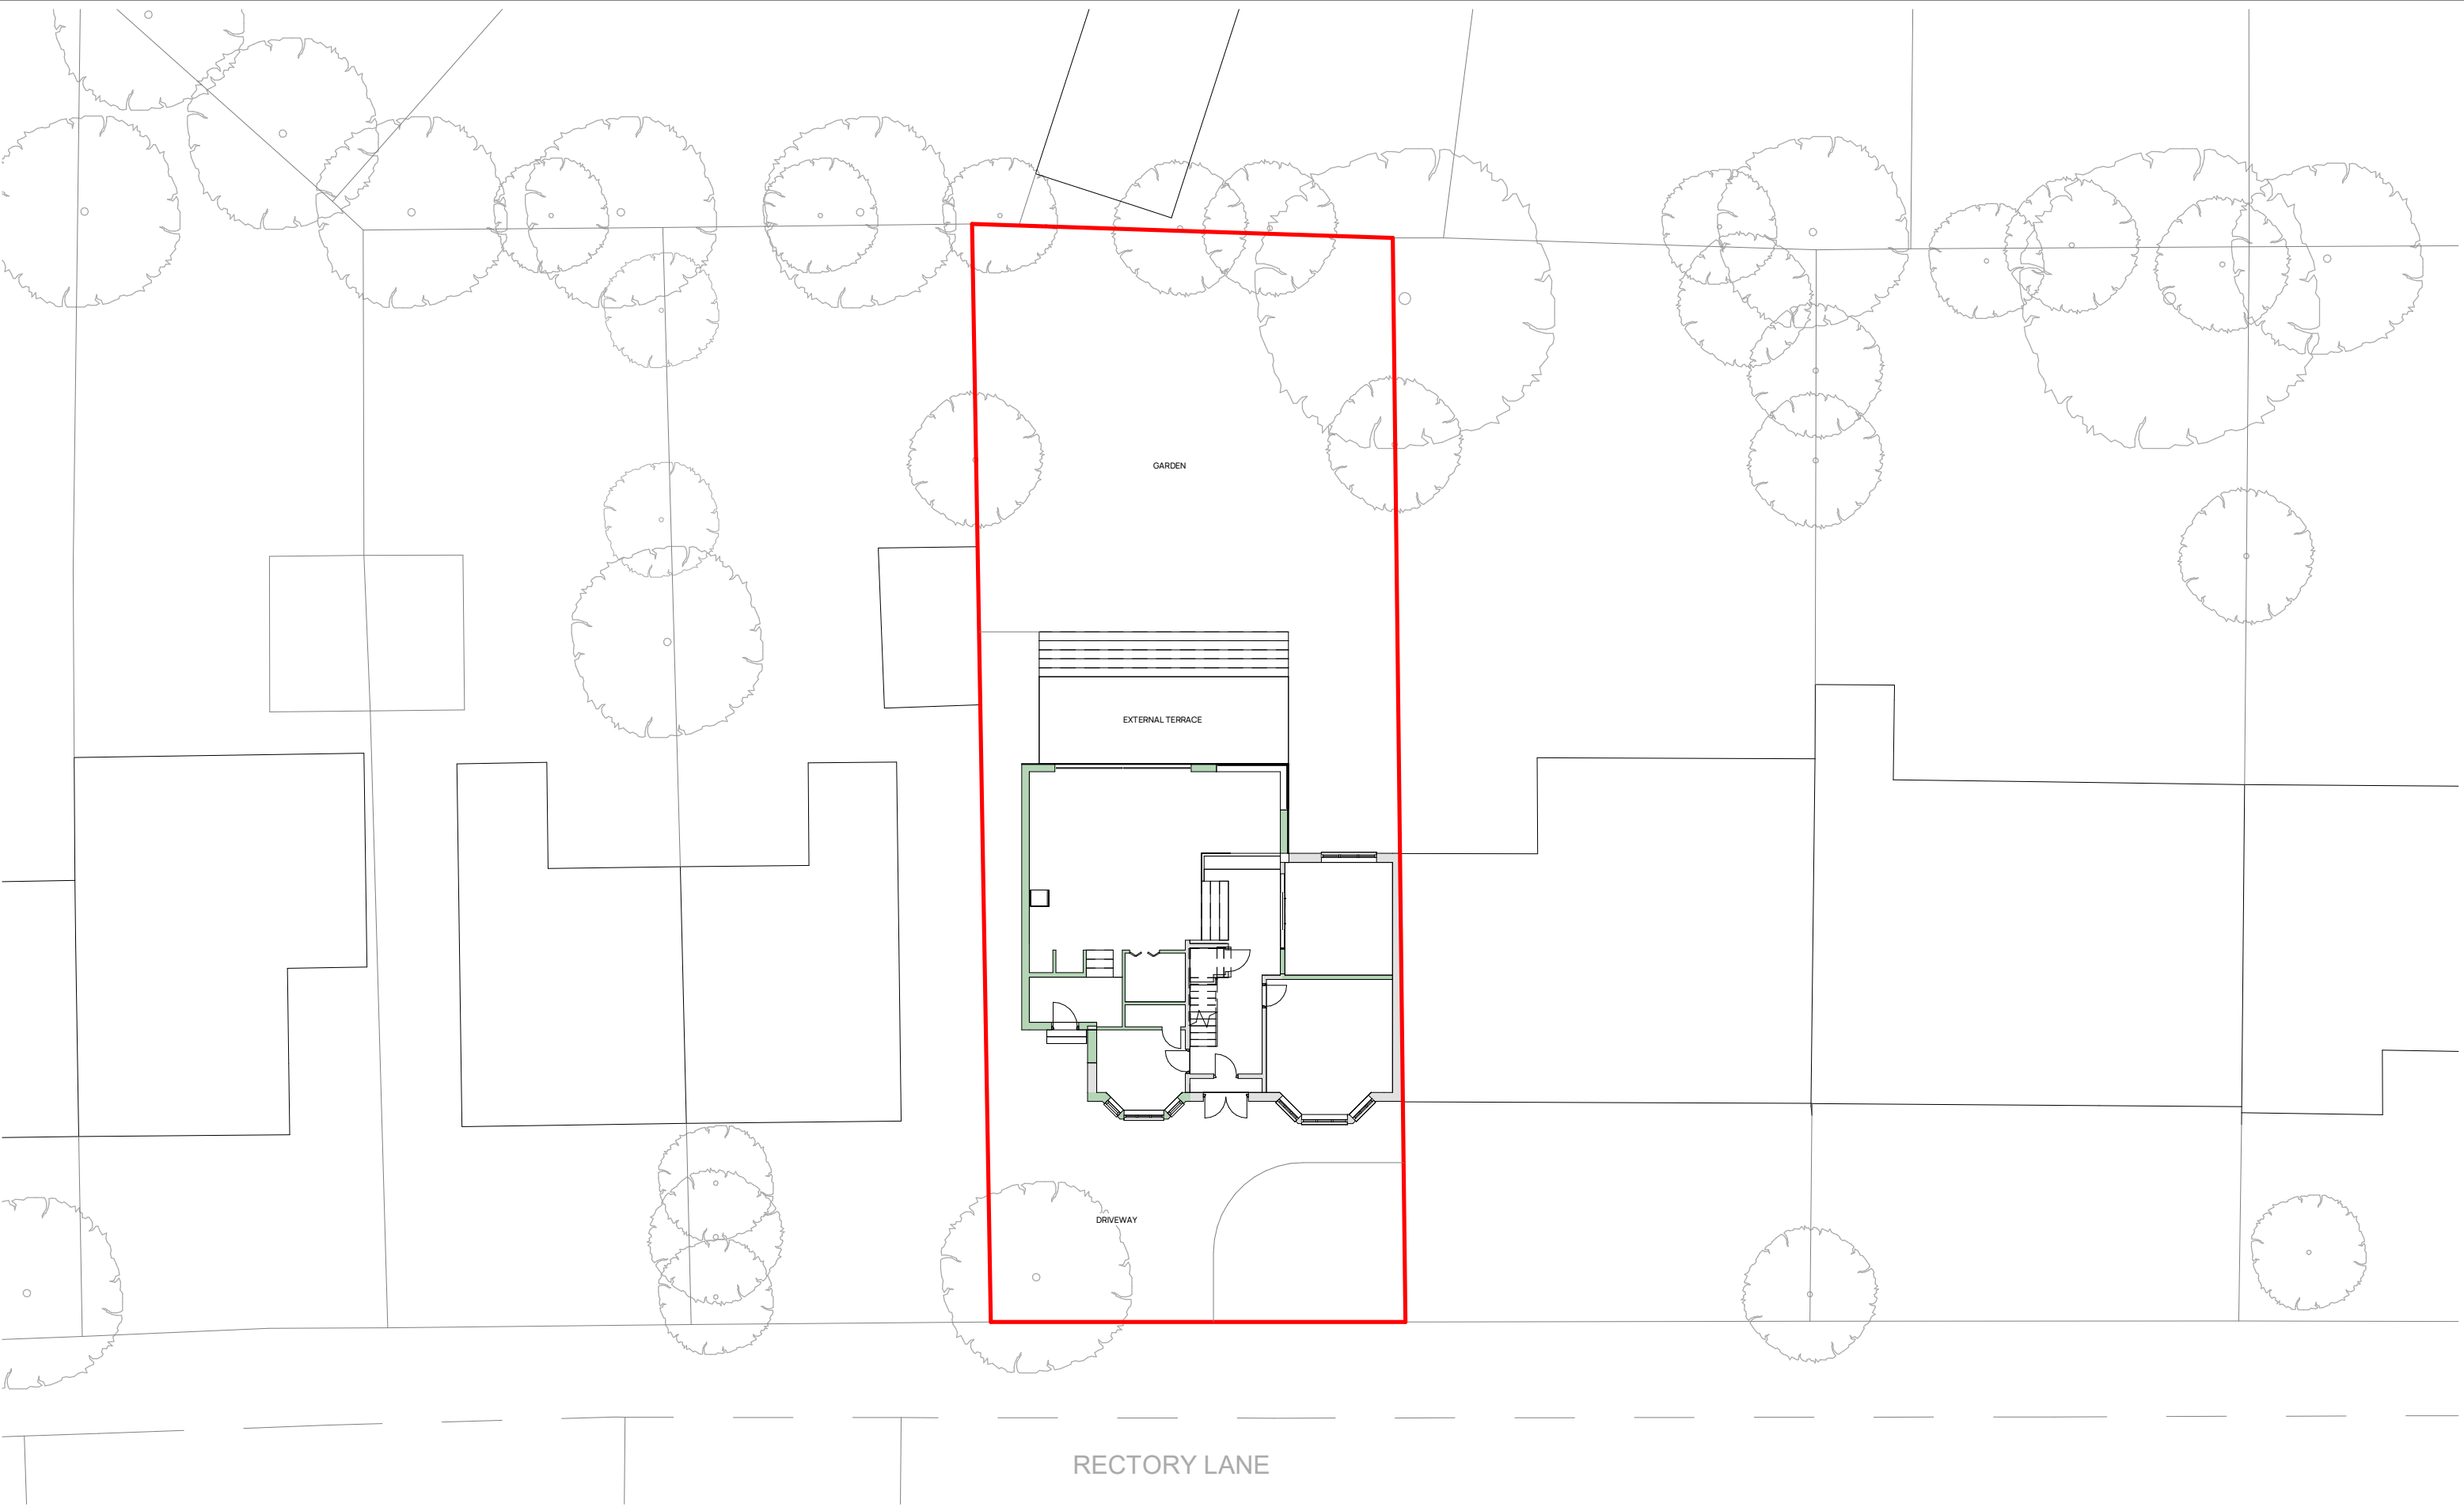

BCAE
ARCHITECTS

Unit 17, Guest House Farm,
Runshaw Lane
Euxton
PR7 6HD
t: 01772 230 538
e: info@bcae-architects.co.uk
w: www.bcae-architects.co.uk

- notes:
- 1. Drawings are based on survey data and may not accurately represent what is physically present.
 - 2. All dimensions to be site verified by the contractor before proceeding.
 - 3. All dimensions are in millimeters unless noted otherwise. Only work from written dimensions.
 - 4. Bcae Architects Ltd. shall be notified in writing of any discrepancies.
 - 5. This drawing is copyright, and may not be reproduced in any form, without the written consent of Bcae Architects Ltd.

revisions:				
rev.	date	checked by	issued by	notes

project north: key:

Site Boundary

scale bar:

05m10m

1:200

client:	Katy White
project:	62 Rectory Lane
stage:	Planning
revision:	

title:	Proposed Site Plan
drawn by:	LK
approved by:	AE
date:	18/11/25
job no:	141.25
scale:	1 : 200@A3

drawing no.

EXISTING
PL000

arb

RIBA